




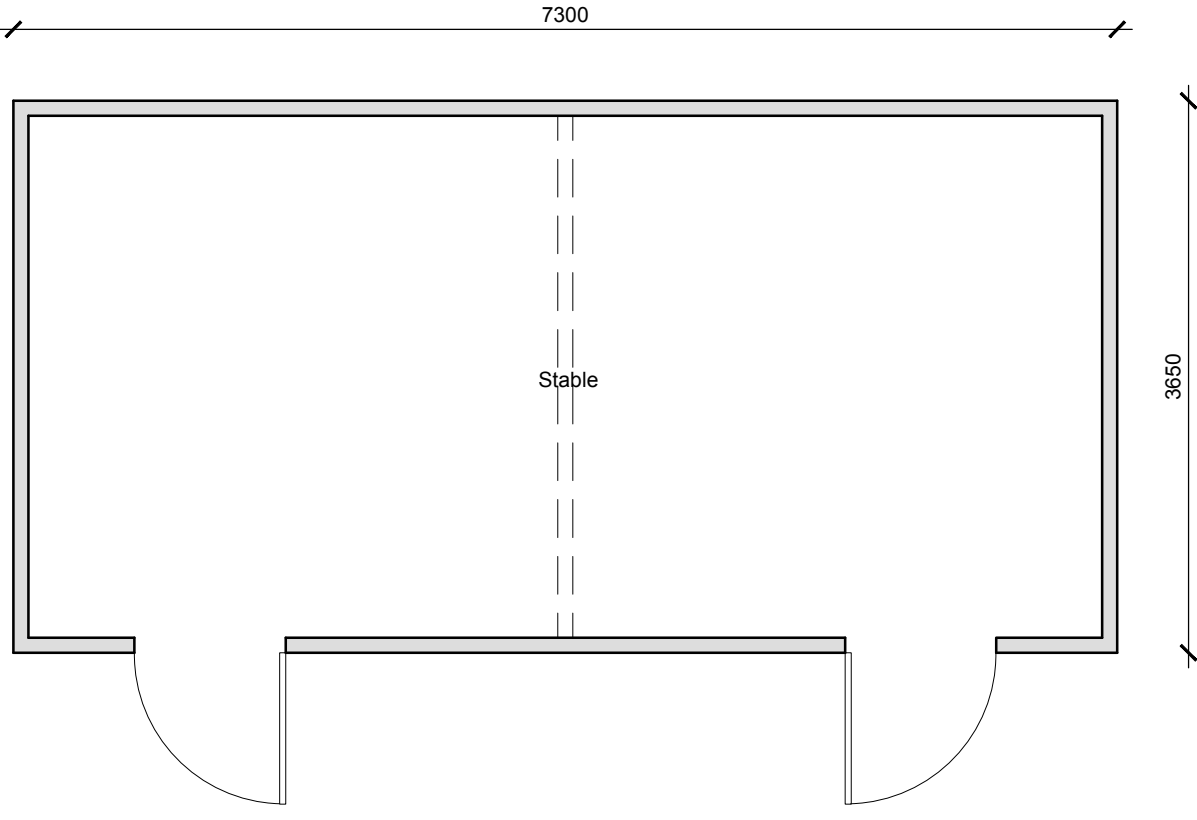


Stable Floor Plan
Scale 1:50

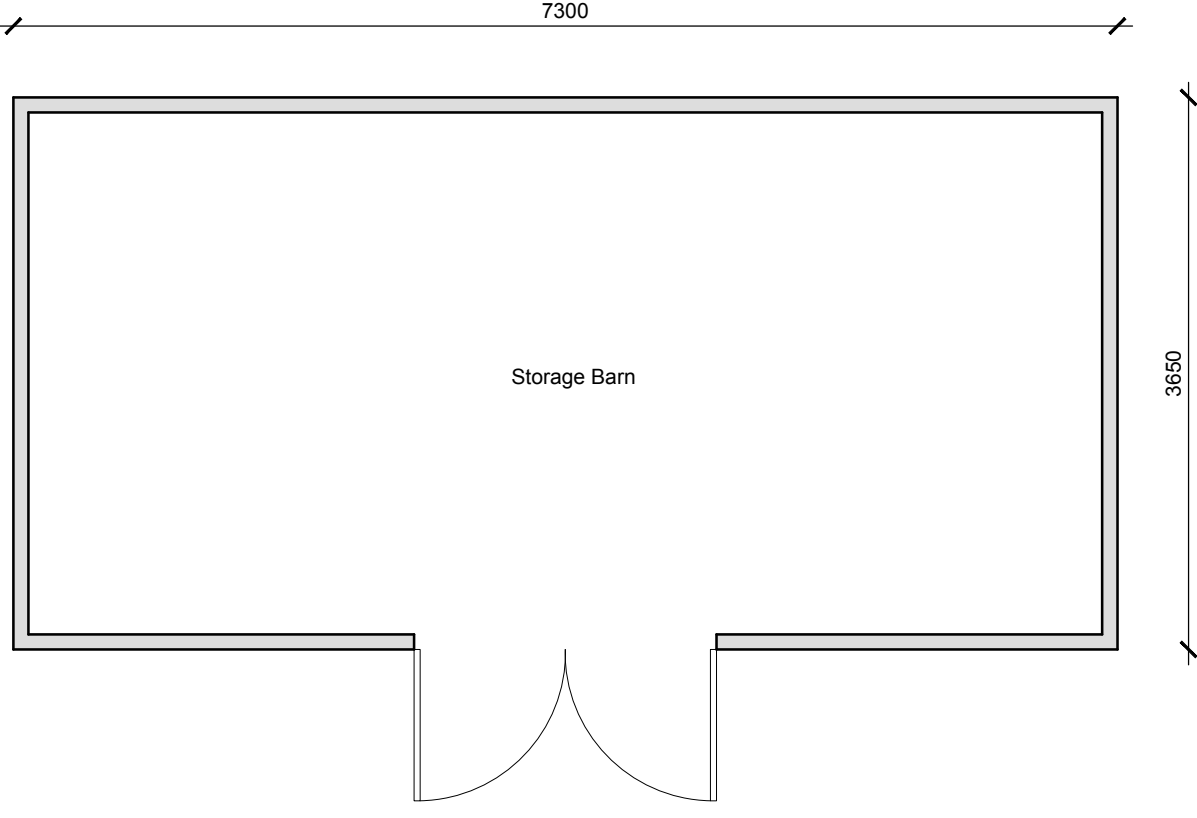


Storage Barn Floor Plan
Scale 1:50

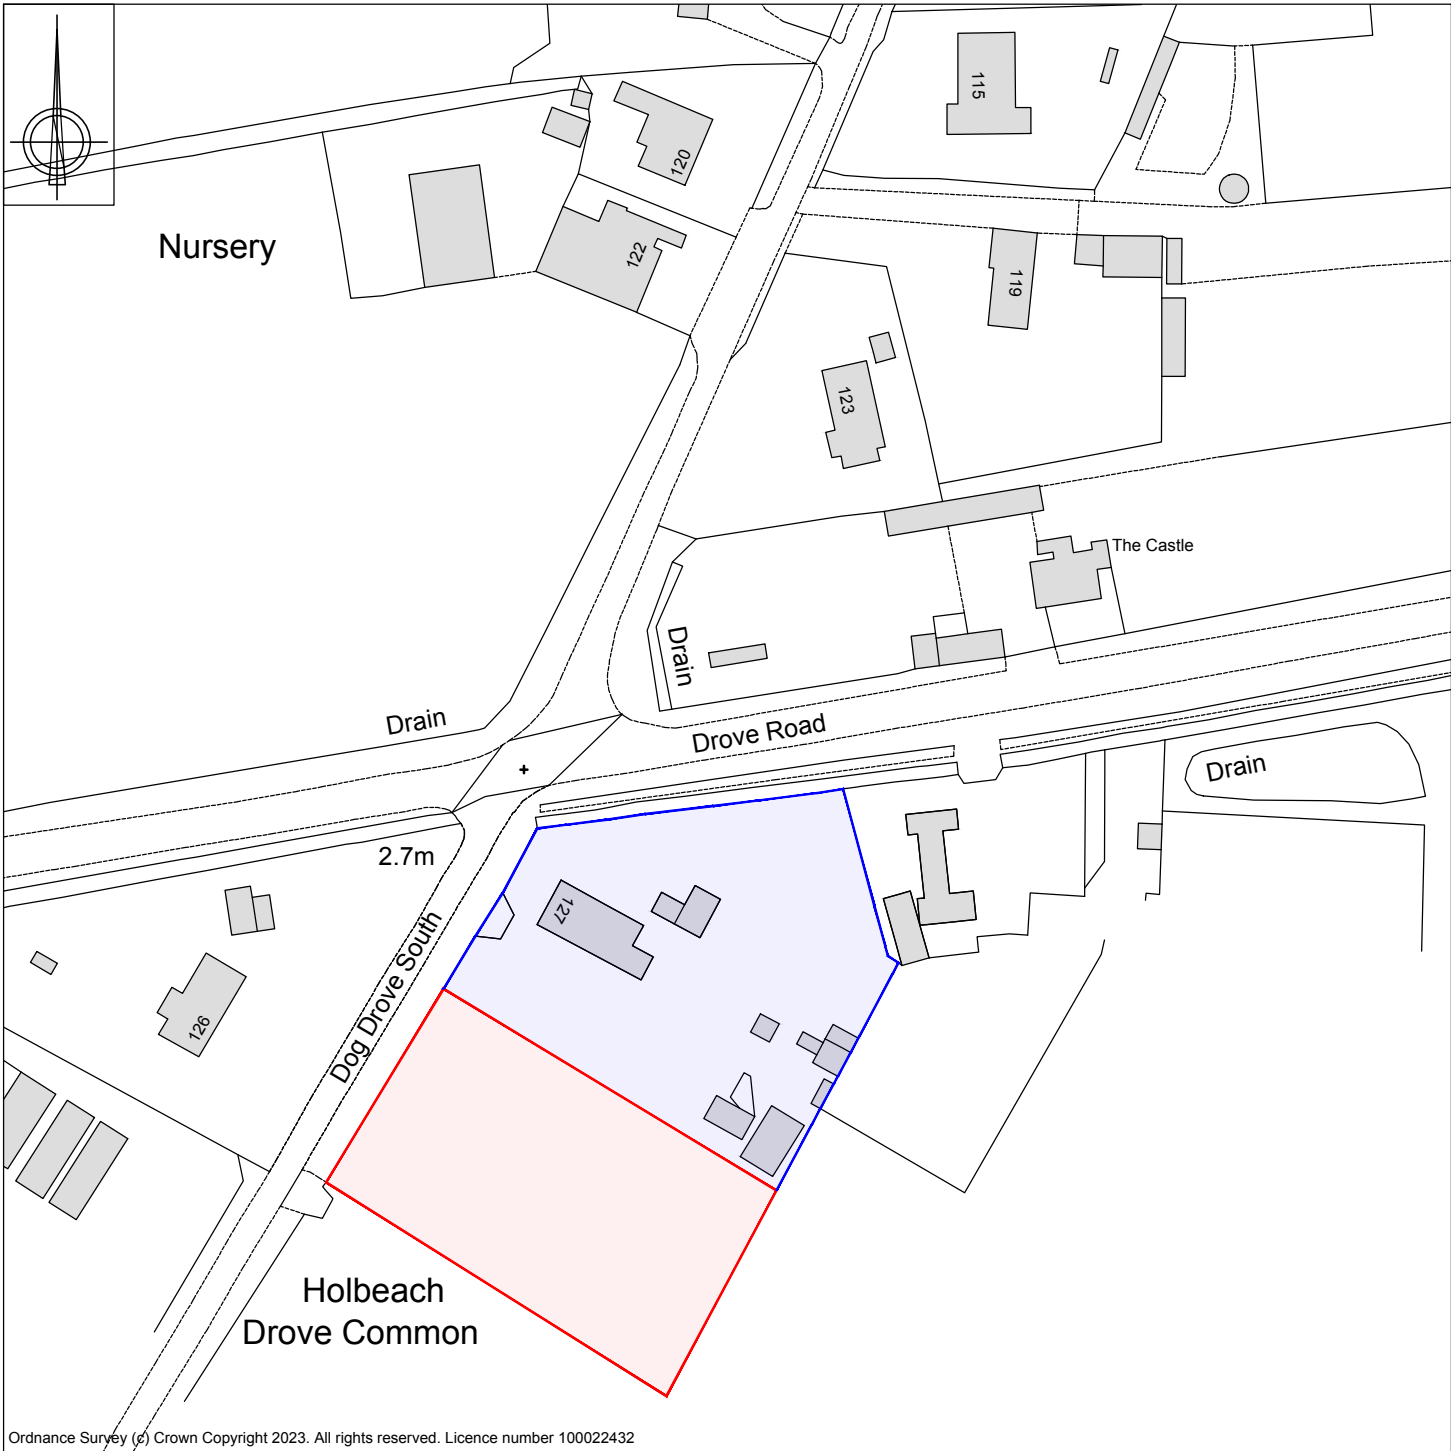


Site Location Plan
Scale 1:1250

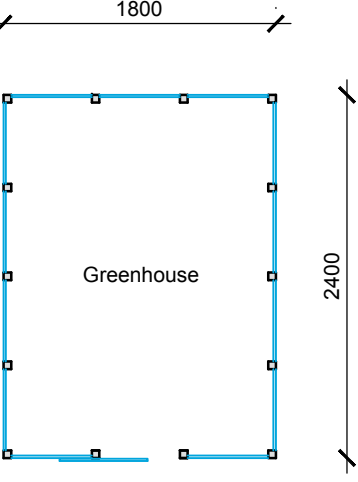


Greenhouse Floor Plan
Scale 1:50

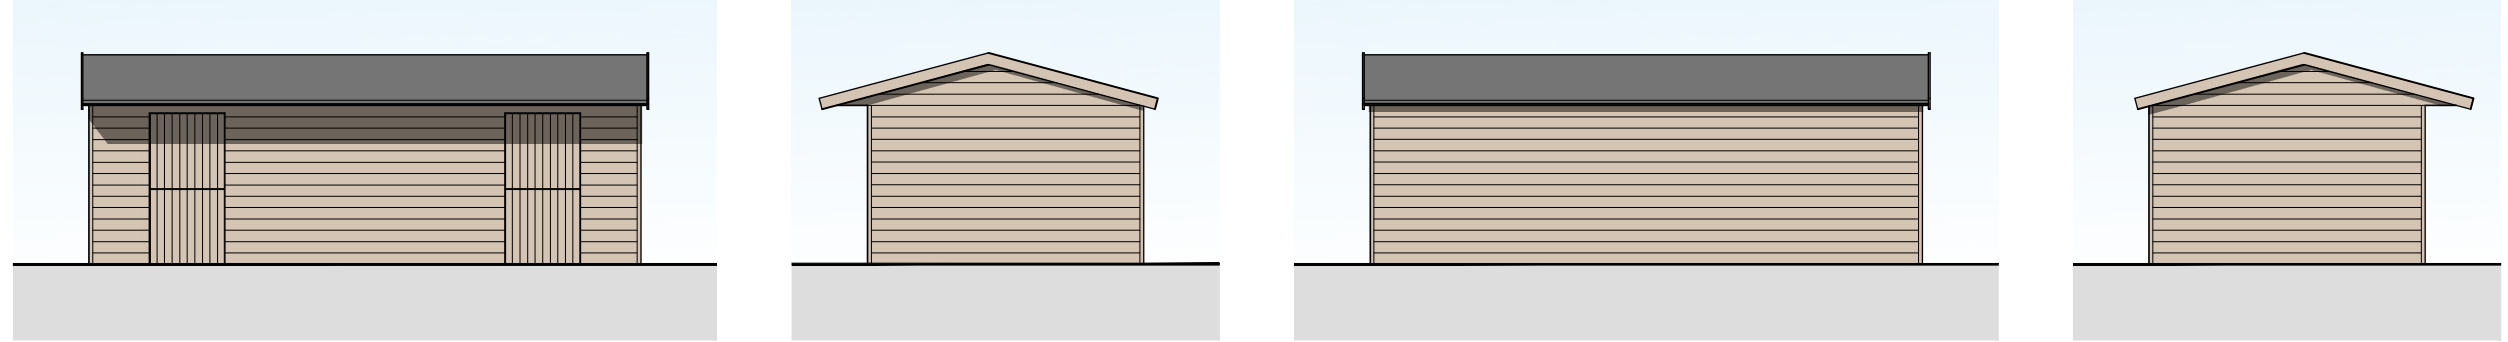




Stable Elevations
Scale 1:100

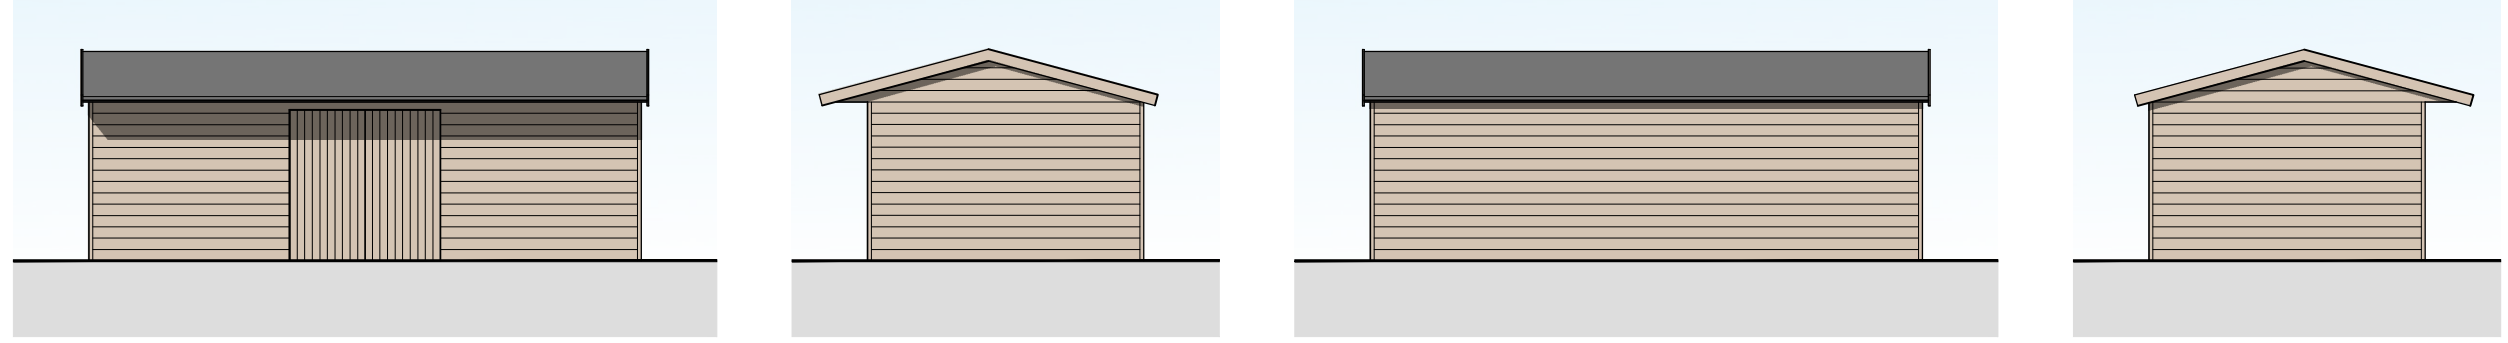

Storage Barn Elevations
Scale 1:100

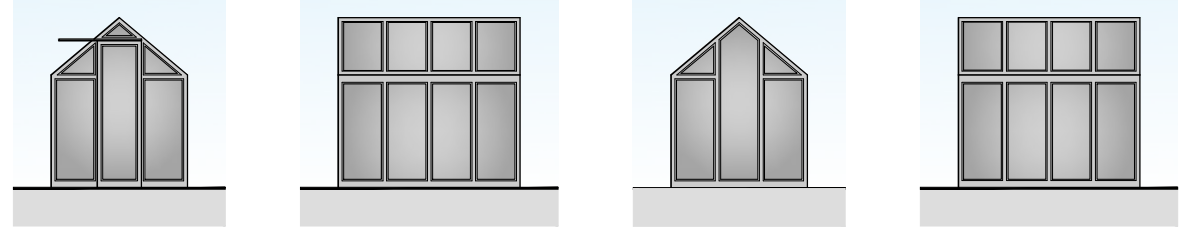

Greenhouse Elevations
Scale 1:100

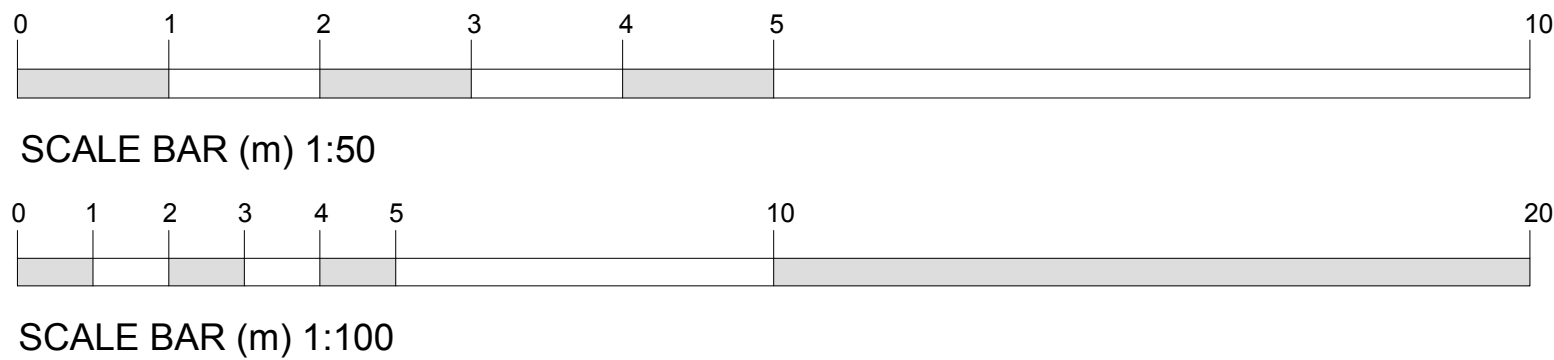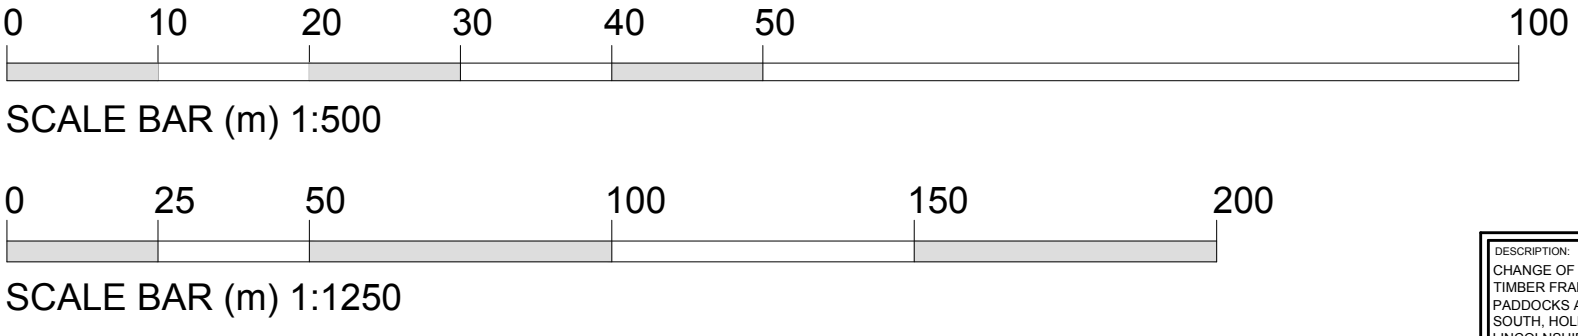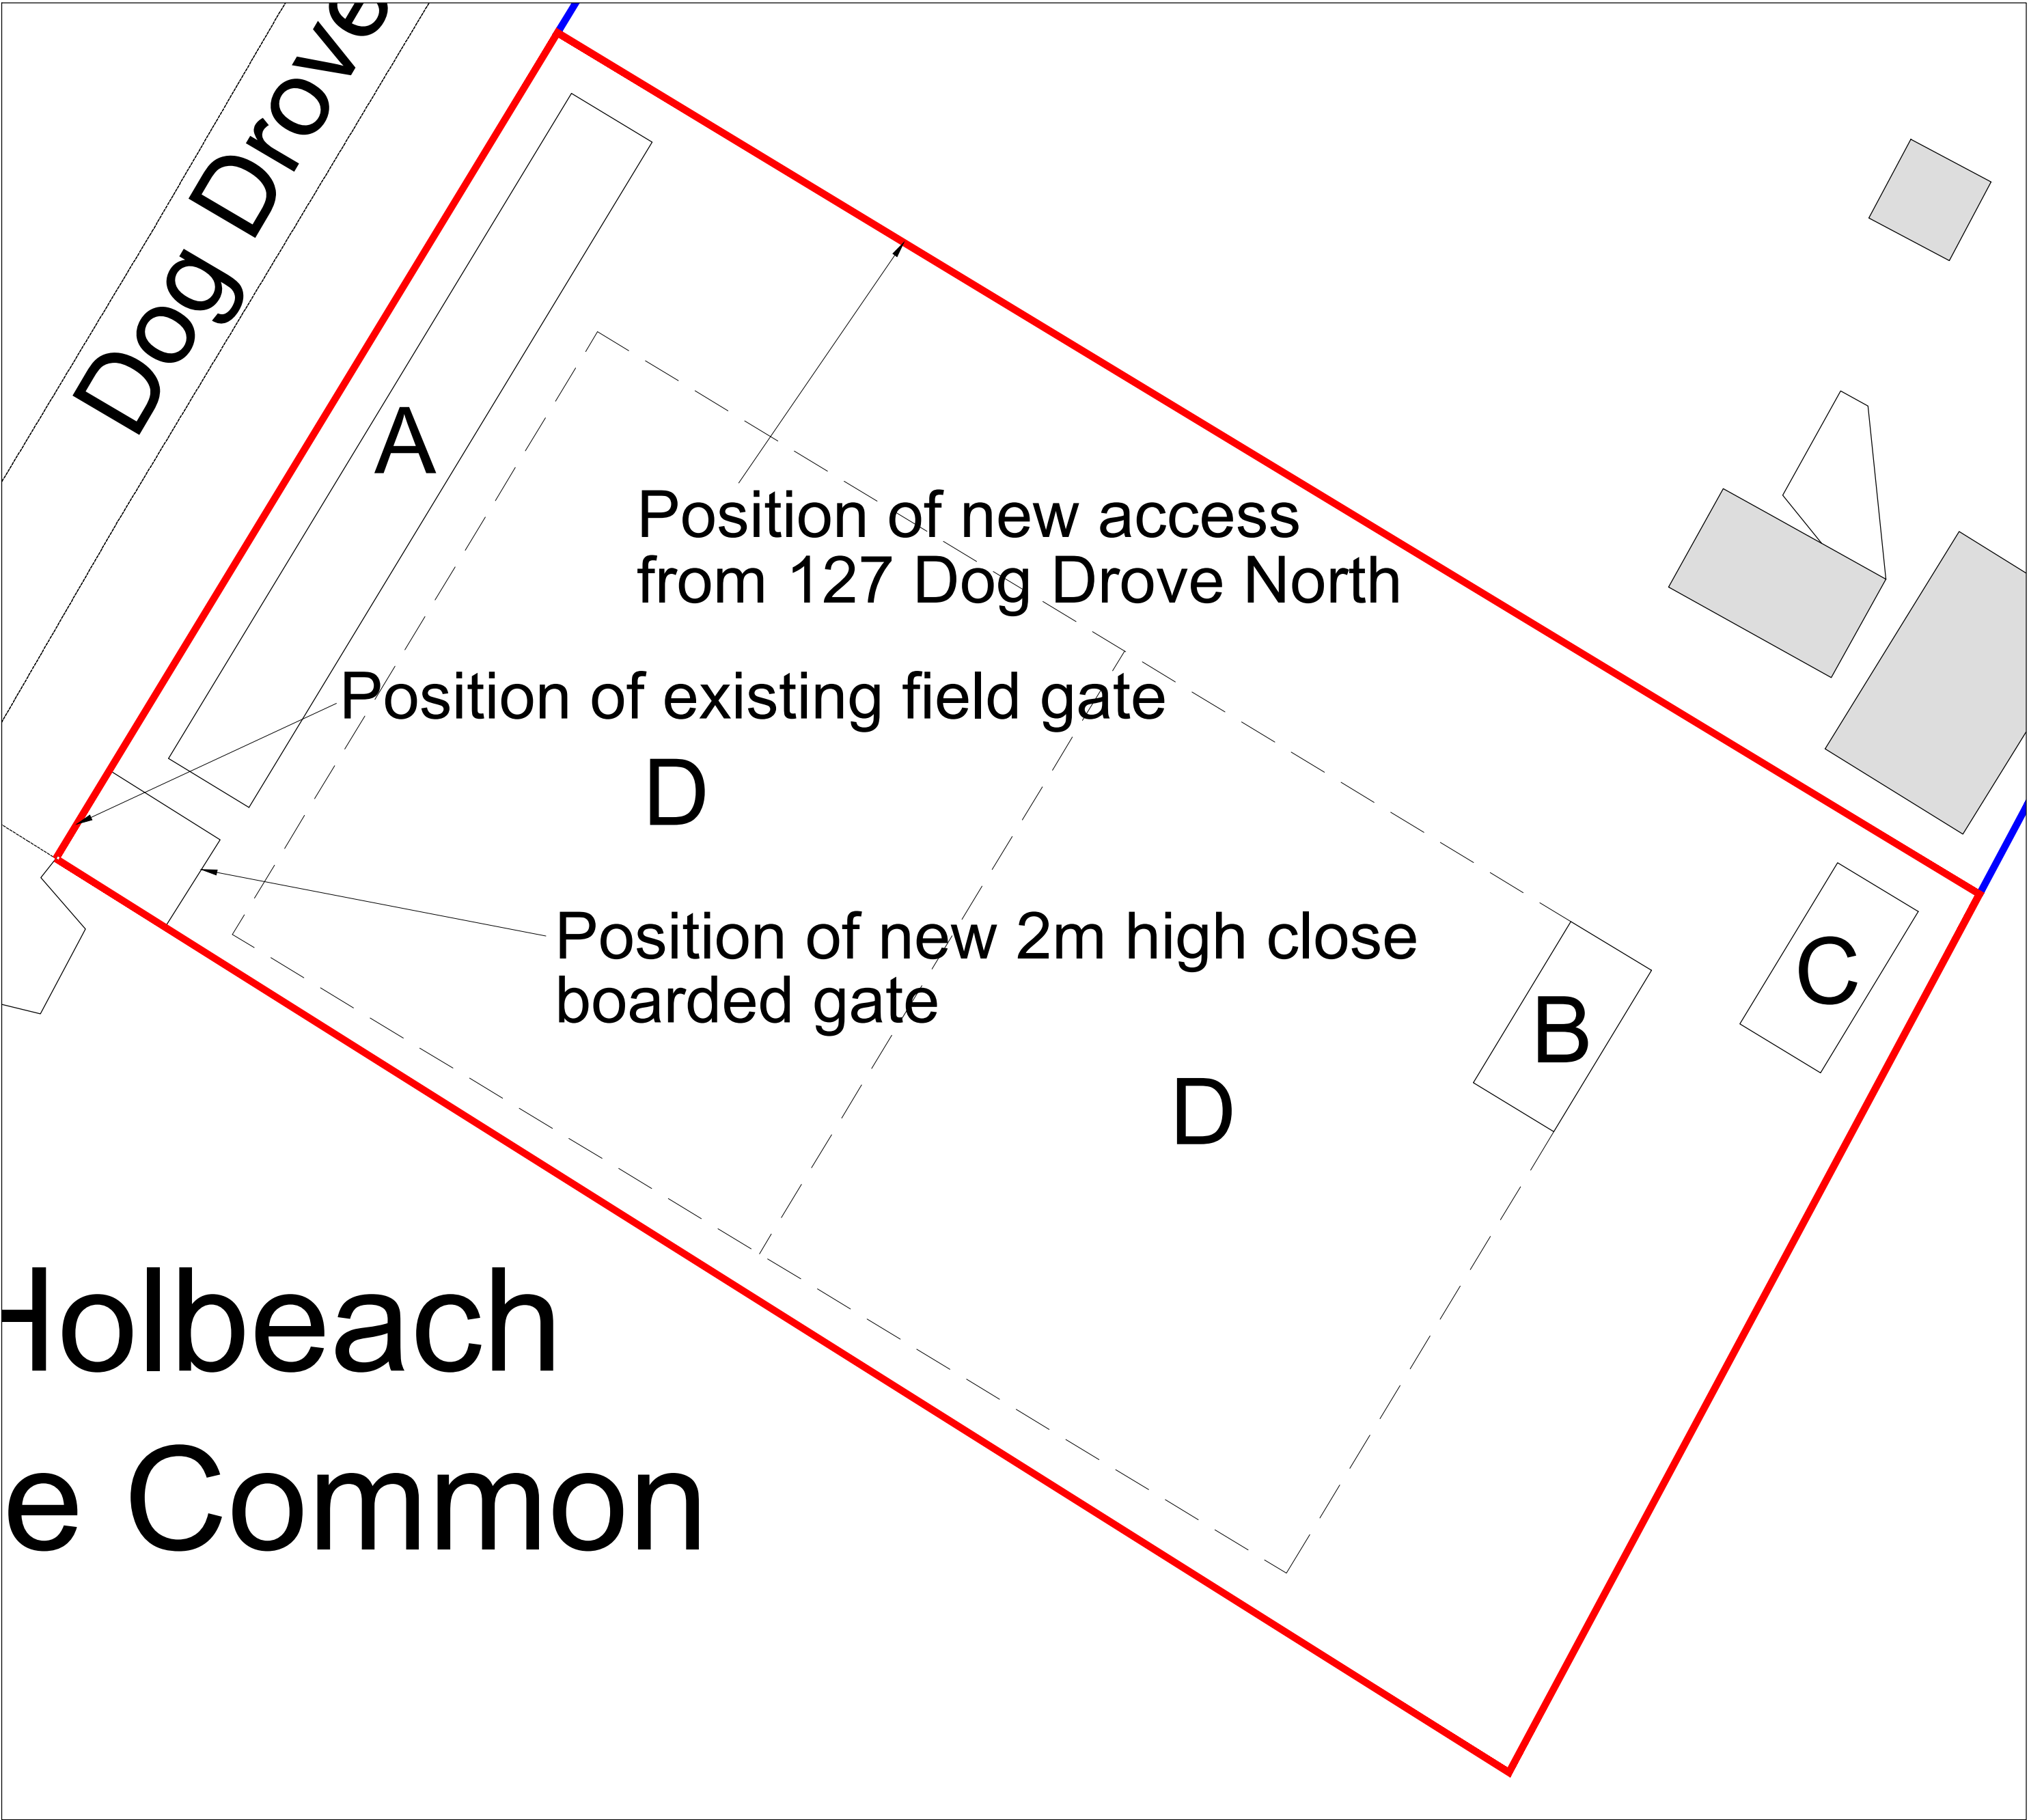

Proposed Block Plan
Scale 1:200

BLOCK PLAN KEY

- A - POSITION OF VEGETABLE PLOT AND GREENHOUSE WITH WEEPING WILLOW TREE TO CENTRE
- B - POSITION OF STABLE STRUCTURE
- C - POSITION OF STORAGE BARN STRUCTURE
- D - POSITION OF PADDOCKS, 1 LARGE PADDOCK OR 2 SMALLER PADDOCKS DIVIDED CENTRALLY.

DESCRIPTION:
CHANGE OF USE AND ERECTION OF
TIMBER FRAME BUILDINGS TO FORM
PADDOCKS AT LAND ADJ. 127 DOG DROVE
SOUTH, HOLBEACH DROVE, SPALDING,
LINCOLNSHIRE, PE13 0SD

DATE:
12/05/2023

APPROVED:
CT

Do Not Scale From This Drawing

JC
Architectural Consultant

PROJECT:
CHANGE OF USE OF LAND ADJ. TO PROPERTY

DRAWING:
SITE LOCATION PLAN
PROPOSED BLOCK PLAN

SIZE:
A1

CLIENT:
Mr & Mrs A. Farmer

SCALE:
as labelled

DRAWING BY:
JC

SHEET:
0373/23/03A

NOTES: THIS DRAWING/IMAGE INCLUDING ALL ITS CONTENT REMAINS THE PROPERTY OF JC ARCHITECTURAL CONSULTANT. NO UNAUTHORISED COPYING OR REPRODUCTION IN ANY FORM IS PERMITTED WITHOUT OBTAINING PRIOR WRITTEN PERMISSION FROM JC ARCHITECTURAL CONSULTANT. JC ARCHITECTURAL CONSULTANT RESERVES THE RIGHT TO WITHDRAW THIS INFORMATION AT ANY TIME. ALL DIMENSIONS ARE TO BE CONFIRMED ON SITE BY CONTRACTOR. ANY DISCREPANCIES ARE TO BE REPORTED TO JC ARCHITECTURAL CONSULTANT IMMEDIATELY. THE DESIGN HAS BEEN UNDERTAKEN AS FAR AS POSSIBLE TO AVOID RISKS TO HEALTH AND SAFETY OR TO REDUCE AND CONTROL THE EFFECTS OF ANY UNAVOIDABLE RISK. ANY RELEVANT INFORMATION REGARDING RISKS WHICH ARE NOT ABLE TO BE ELIMINATED WILL BE INCLUDED WITHIN THE PROJECT HEALTH AND SAFETY FILE.