



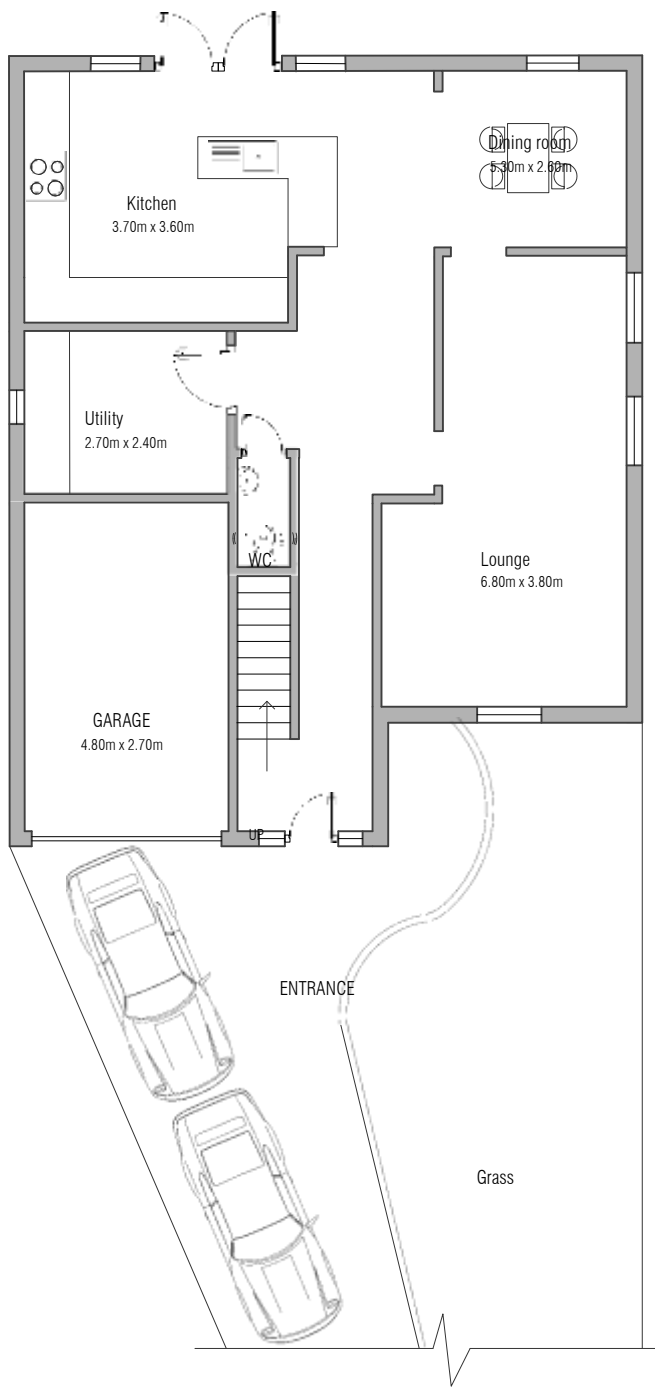

GROUND FLOOR PLAN

Scale 1:100 @ A3

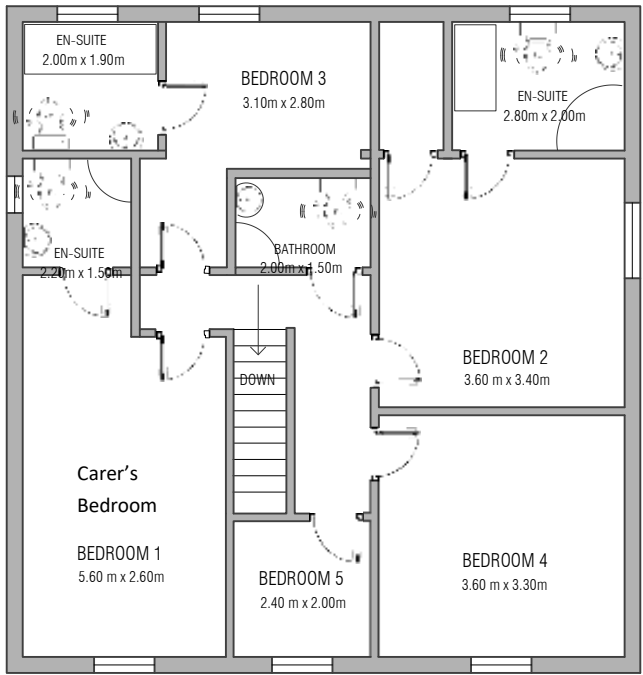

FIRST FLOOR PLAN



19,LANGWITH DRIVE,HOLBEACH,SPALDING,
PETERBOROUGH,
PE12 7HQ

BLOCK PLAN

SCALE 1:1250 @ A3



Revisions :		
No	Date	Description

Legends :			
	NAME	SIZE	NOS

TOTAL	
Scale:	All the measurements are in mm.
BUILT UP AREA:	155 SQ. MT.
CAR PARKING:	2 NOS

Description:
EXISTING DRAWINGS
DRAWING NO.: 15SDEXISTING7896

Site location :
19,LANGWITH DRIVE,HOLBEACH,SPALDING, PETERBOROUGH, PE12 7HQ

