



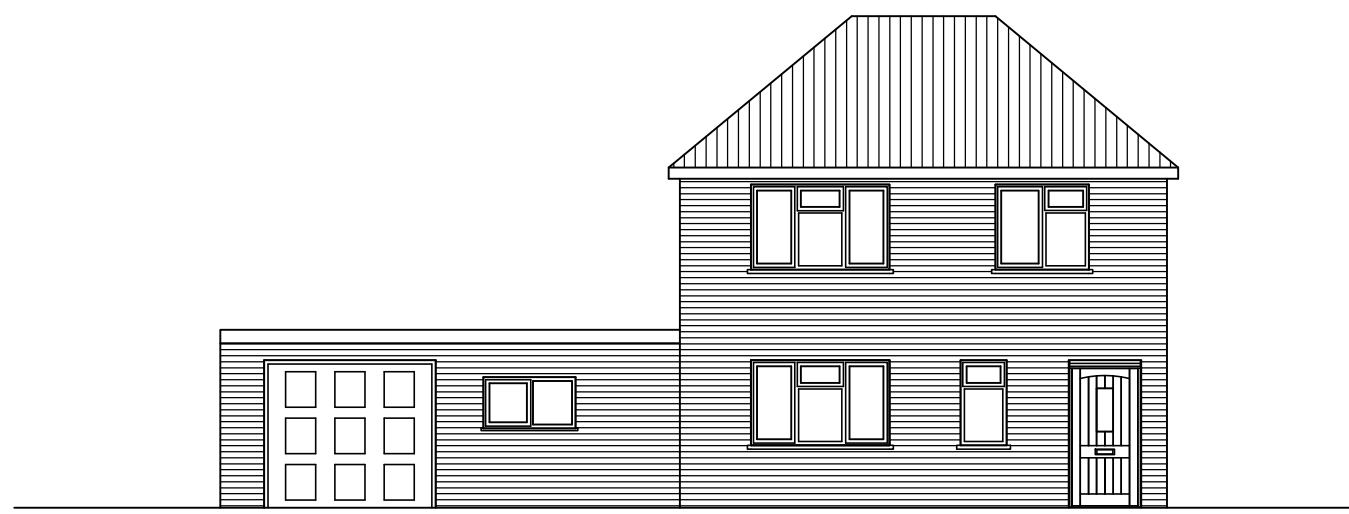


FRONT ELEVATION - 1:100



SIDE ELEVATION - 1:100

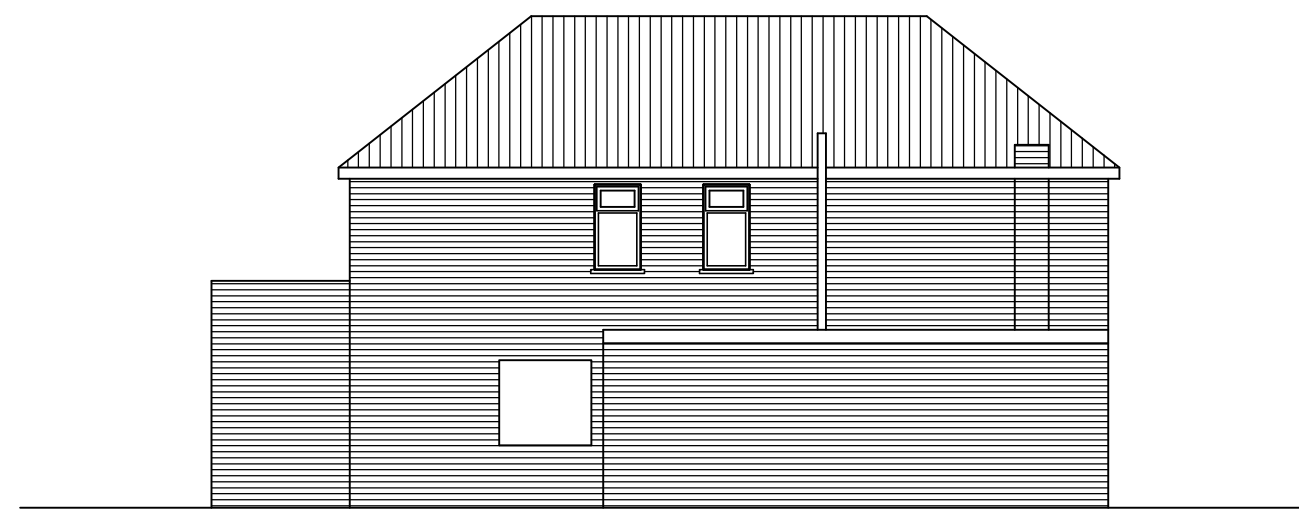

REAR ELEVATION - 1:100

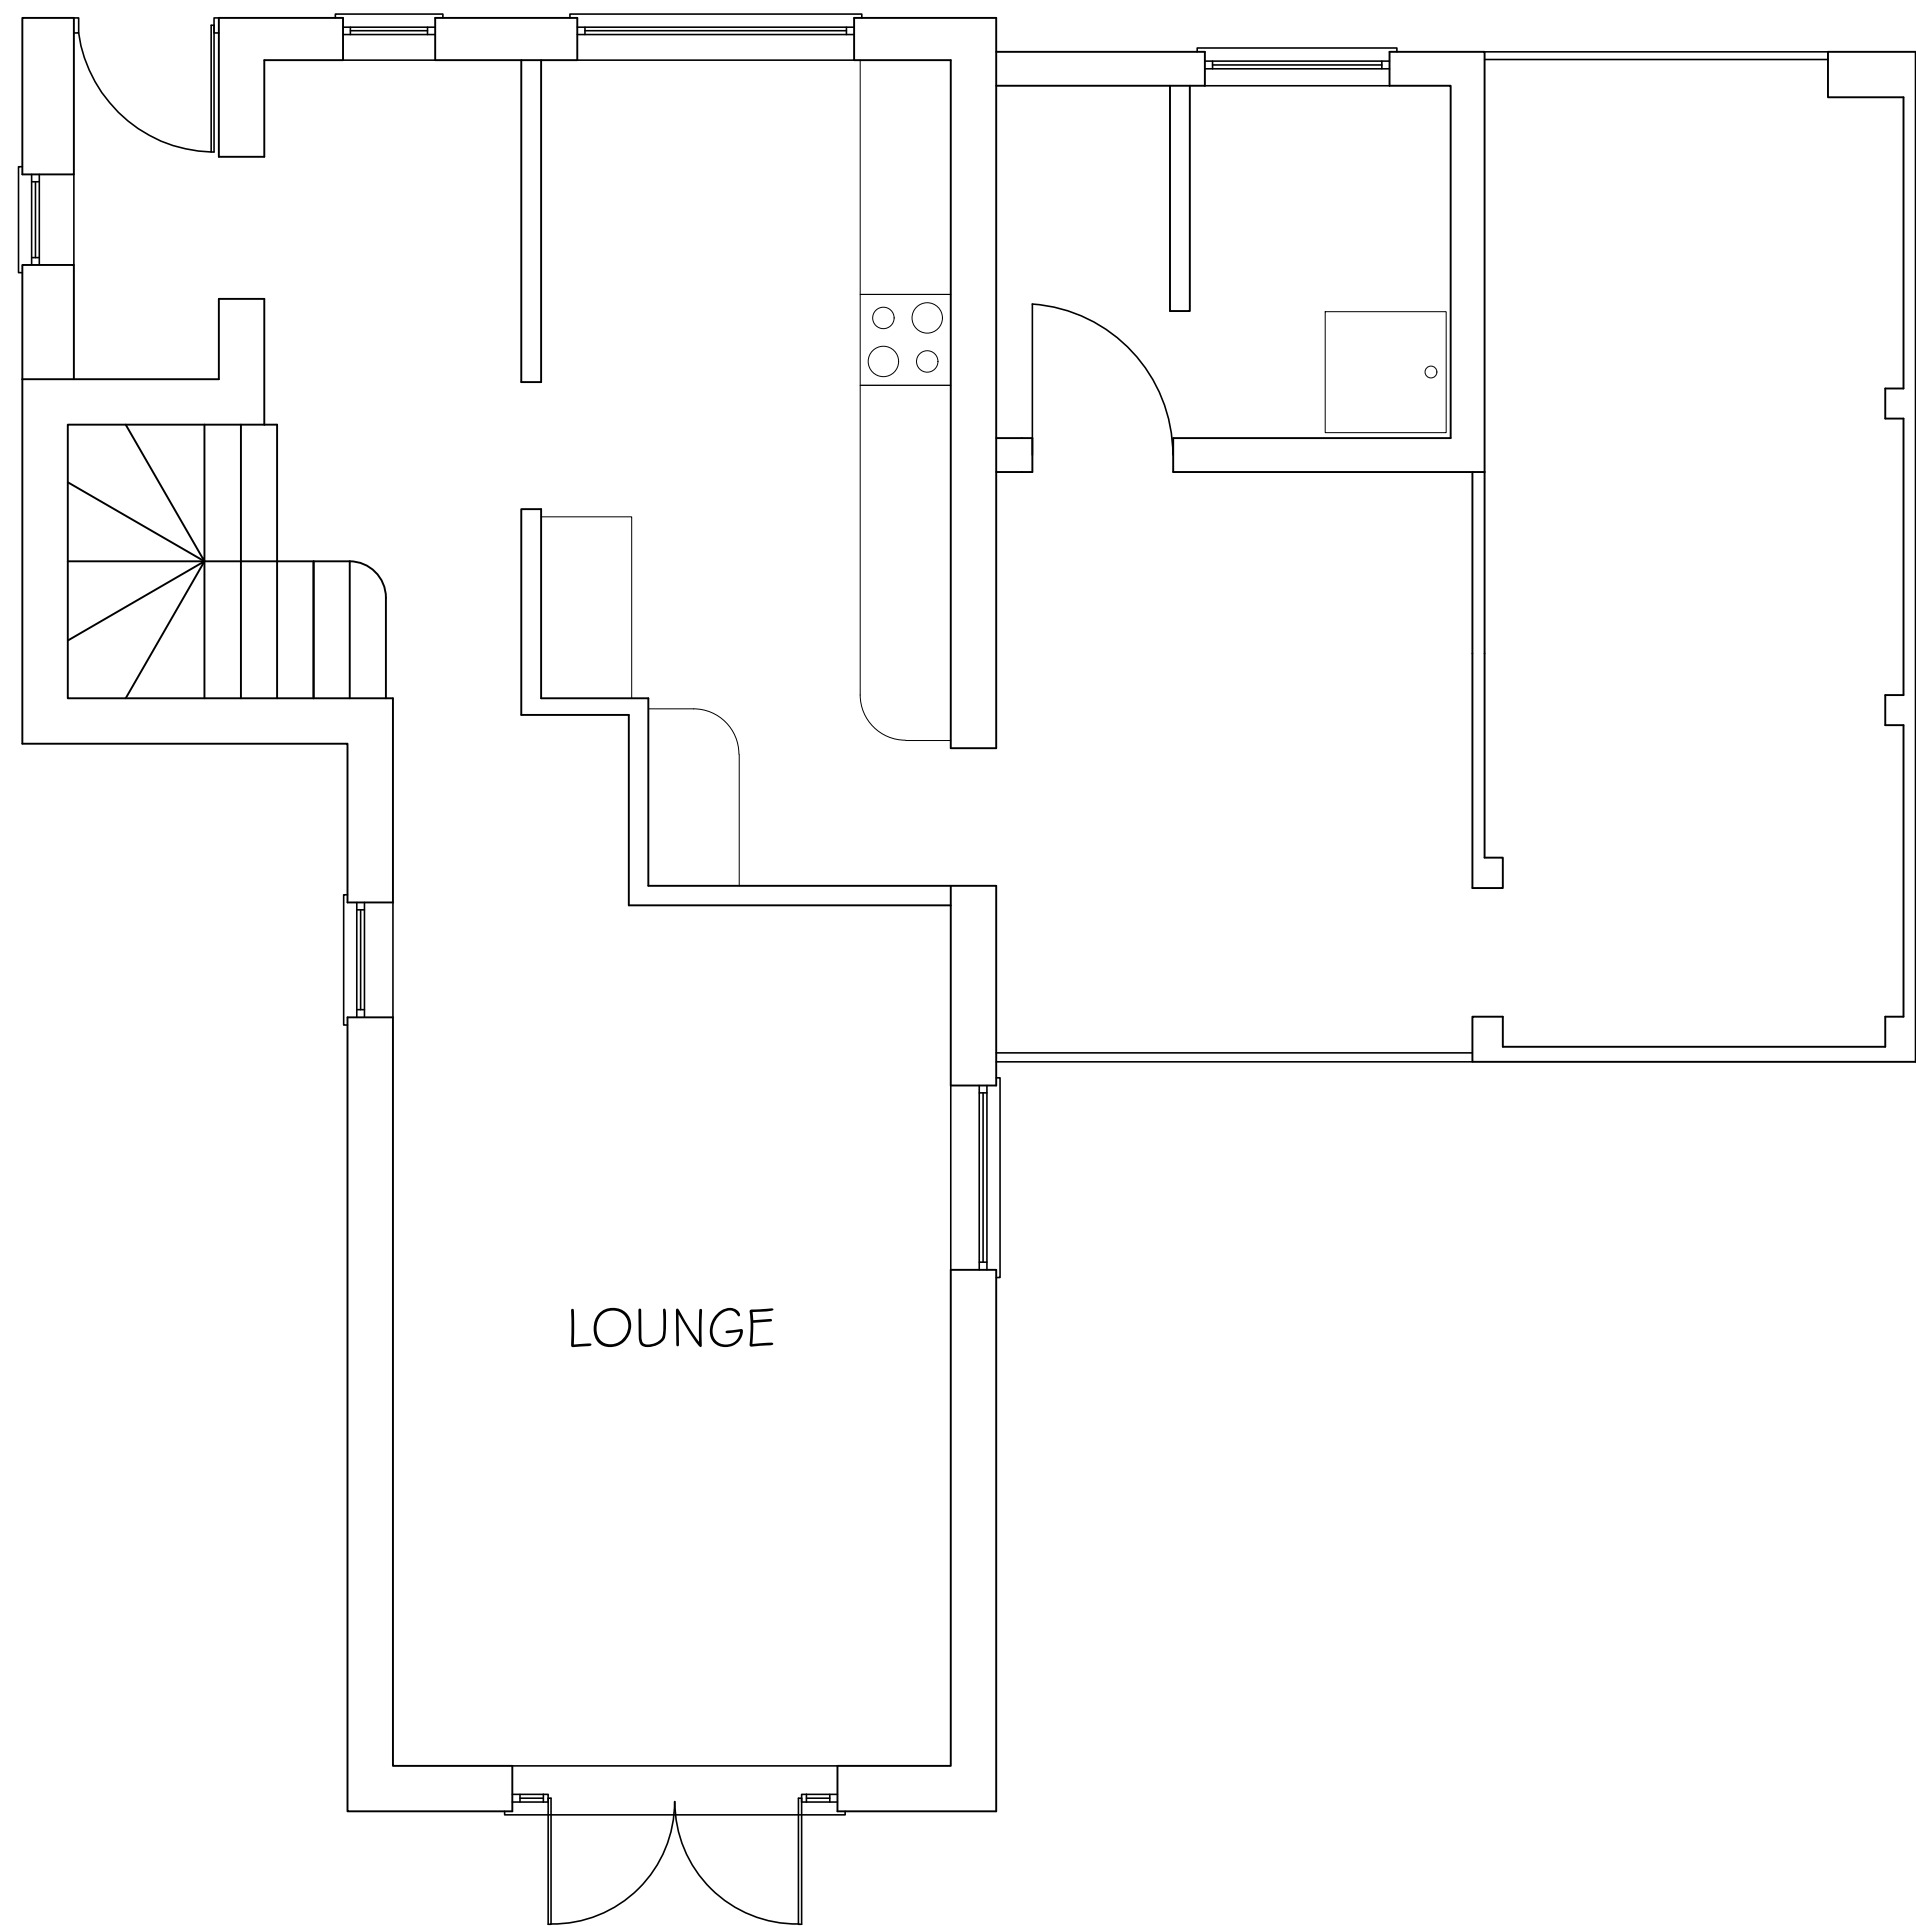


EXISTING LAYOUT - 1:50



LOCATION PLAN - 1:1250



BLOCK PLAN - 1:500

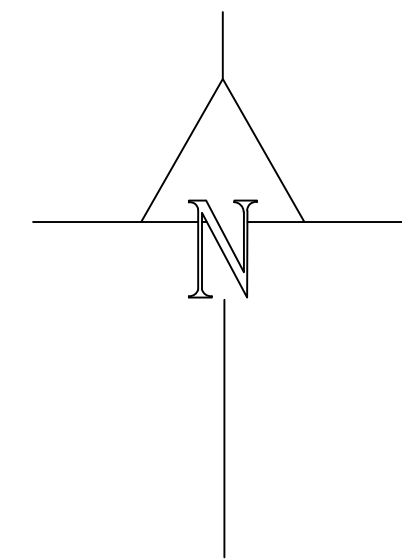

No.	Revision/Issue	Date

CLIENT
MR G HOWLETT

PROJECT
GROUND FLOOR
ALTERATIONS AND
EXTENSION

DRAWING TITLE
EXISTING PLANS AND
ELEVATIONS PLUS
LOCATION PLANS.

**R Baker
DESIGN**

JOB NUMBER 1726	Sheet
Date 21/01/2017	01
Scale AS NOTED @ A1	