


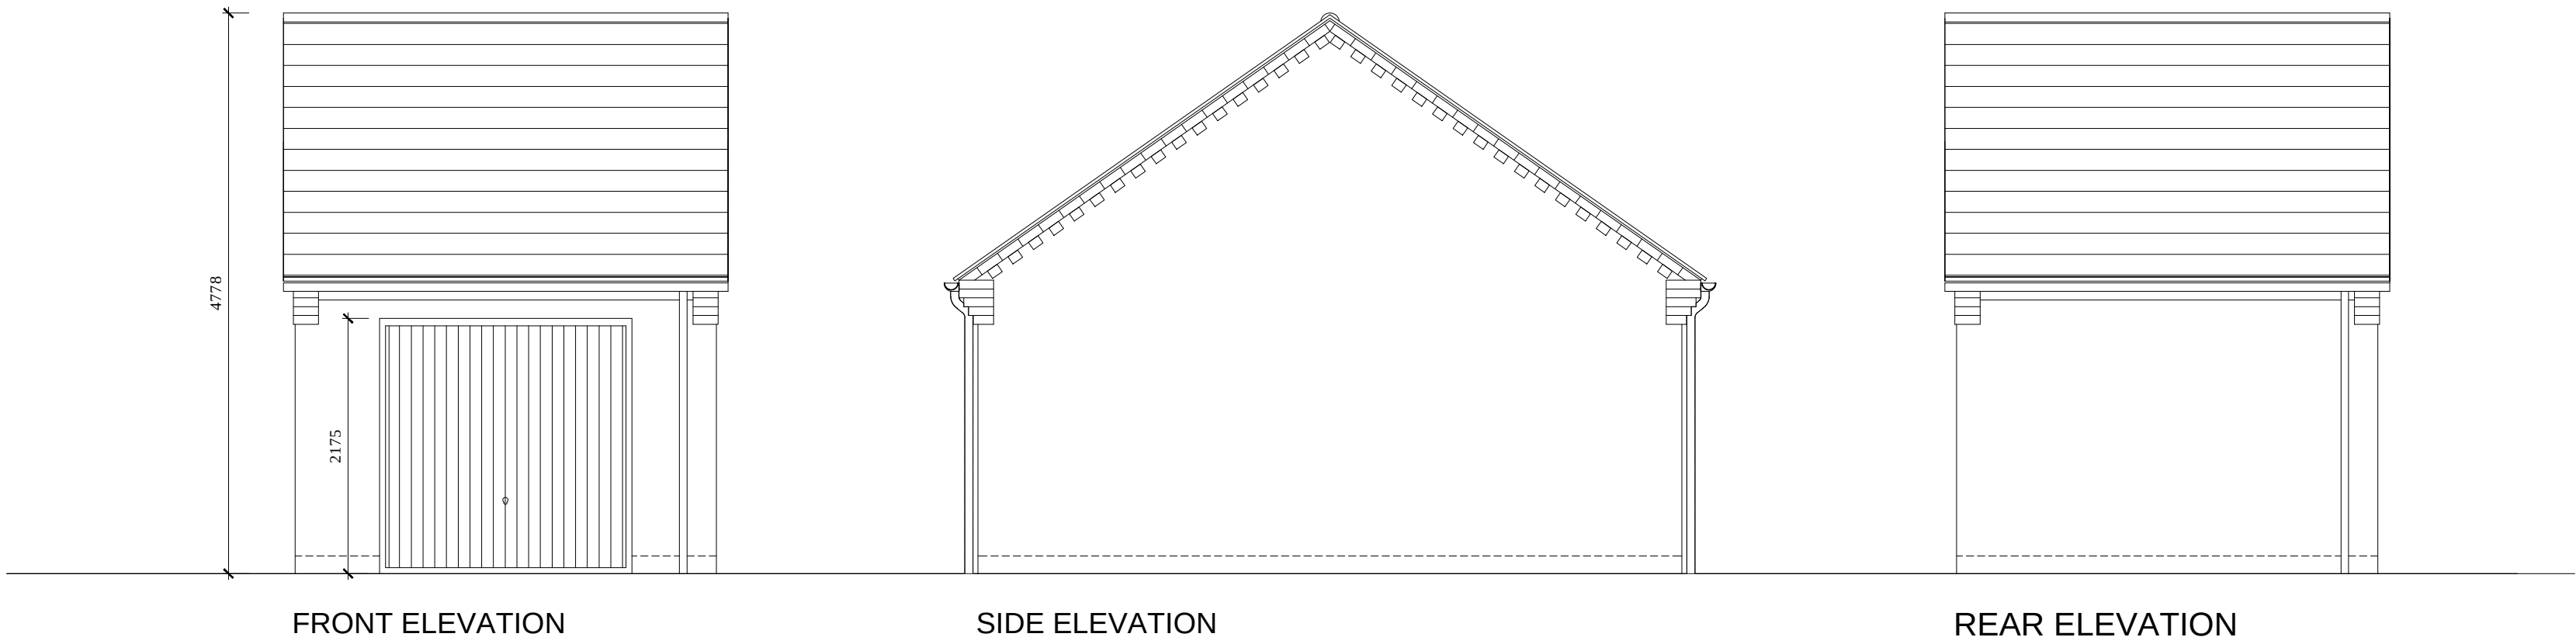


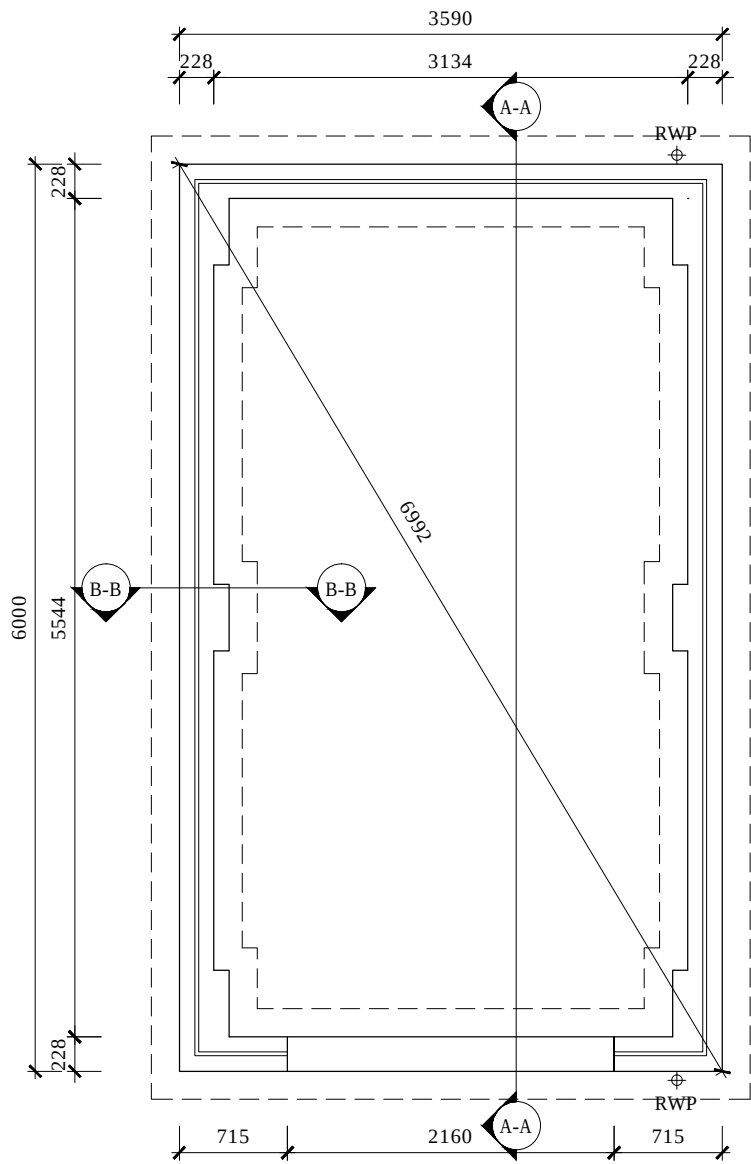

SUBSTRUCTURE PLAN
RWP positions dependant on roof span. See Elevations

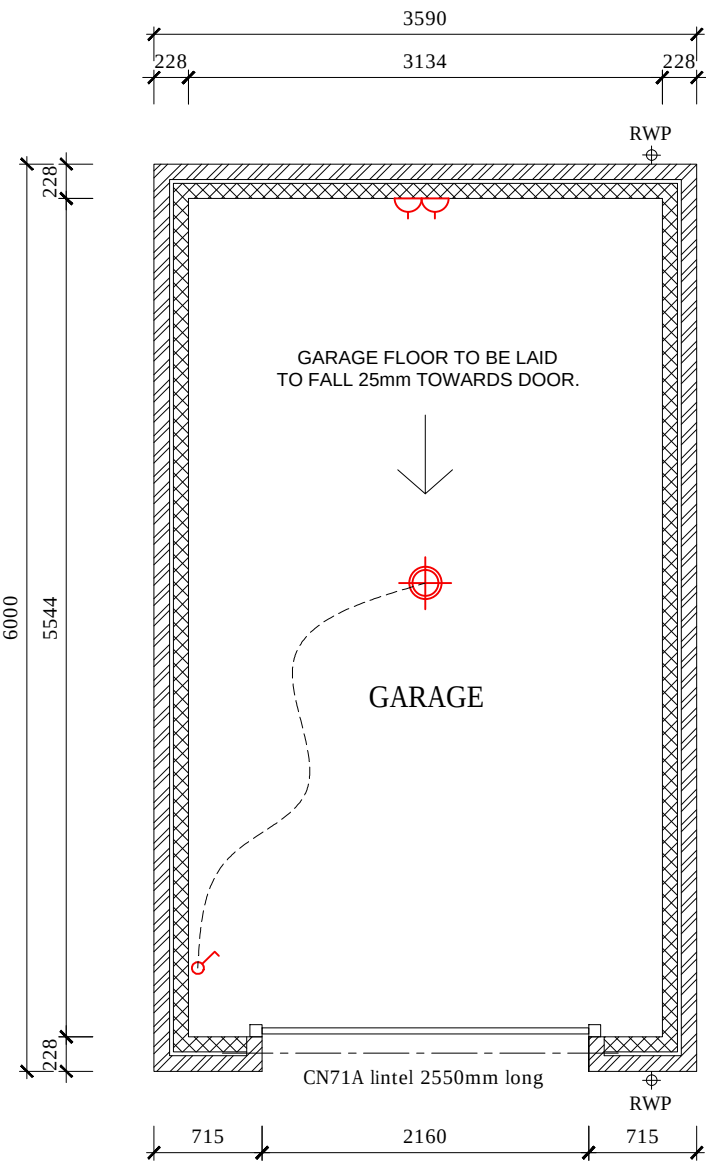

GARAGE PLAN
RWP positions dependant on roof span. See Elevations

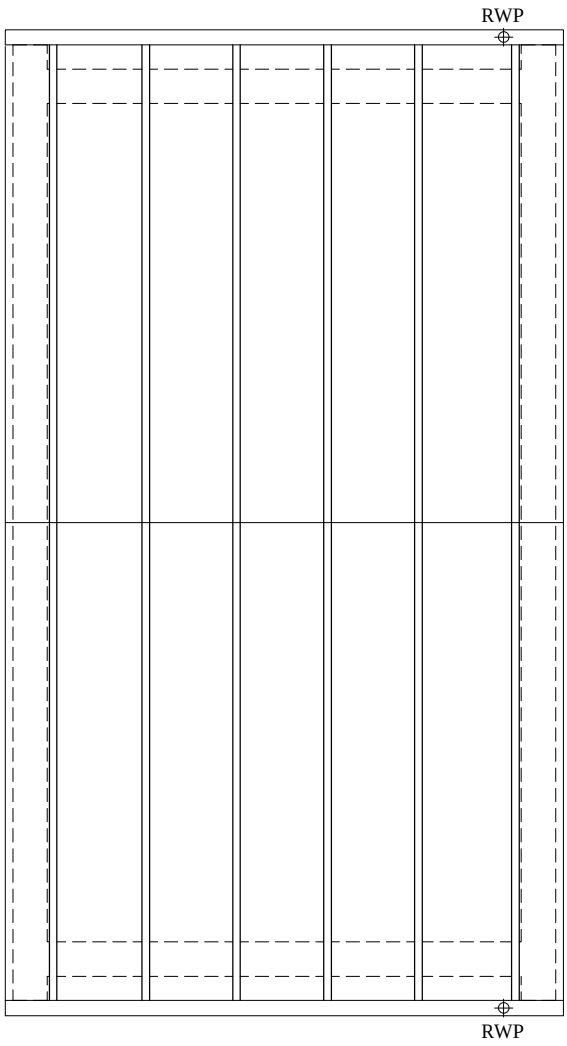

ROOF PLAN PITCH 35°
Design of roof trusses to be subject to confirmation by truss specialist.

Rev.	Date	Description

PROJECT:	1 Goodison Road, Lincs Gateway Business Park, Spalding, Lincs, PE12 6FY T: 01406 490590
DRAWING:	Proposed Residential Development at Penny Hill Road, Holbeach
SCALE:	1:50@A2
DATE:	08.02.2018
DRAWING No:	SG-01