


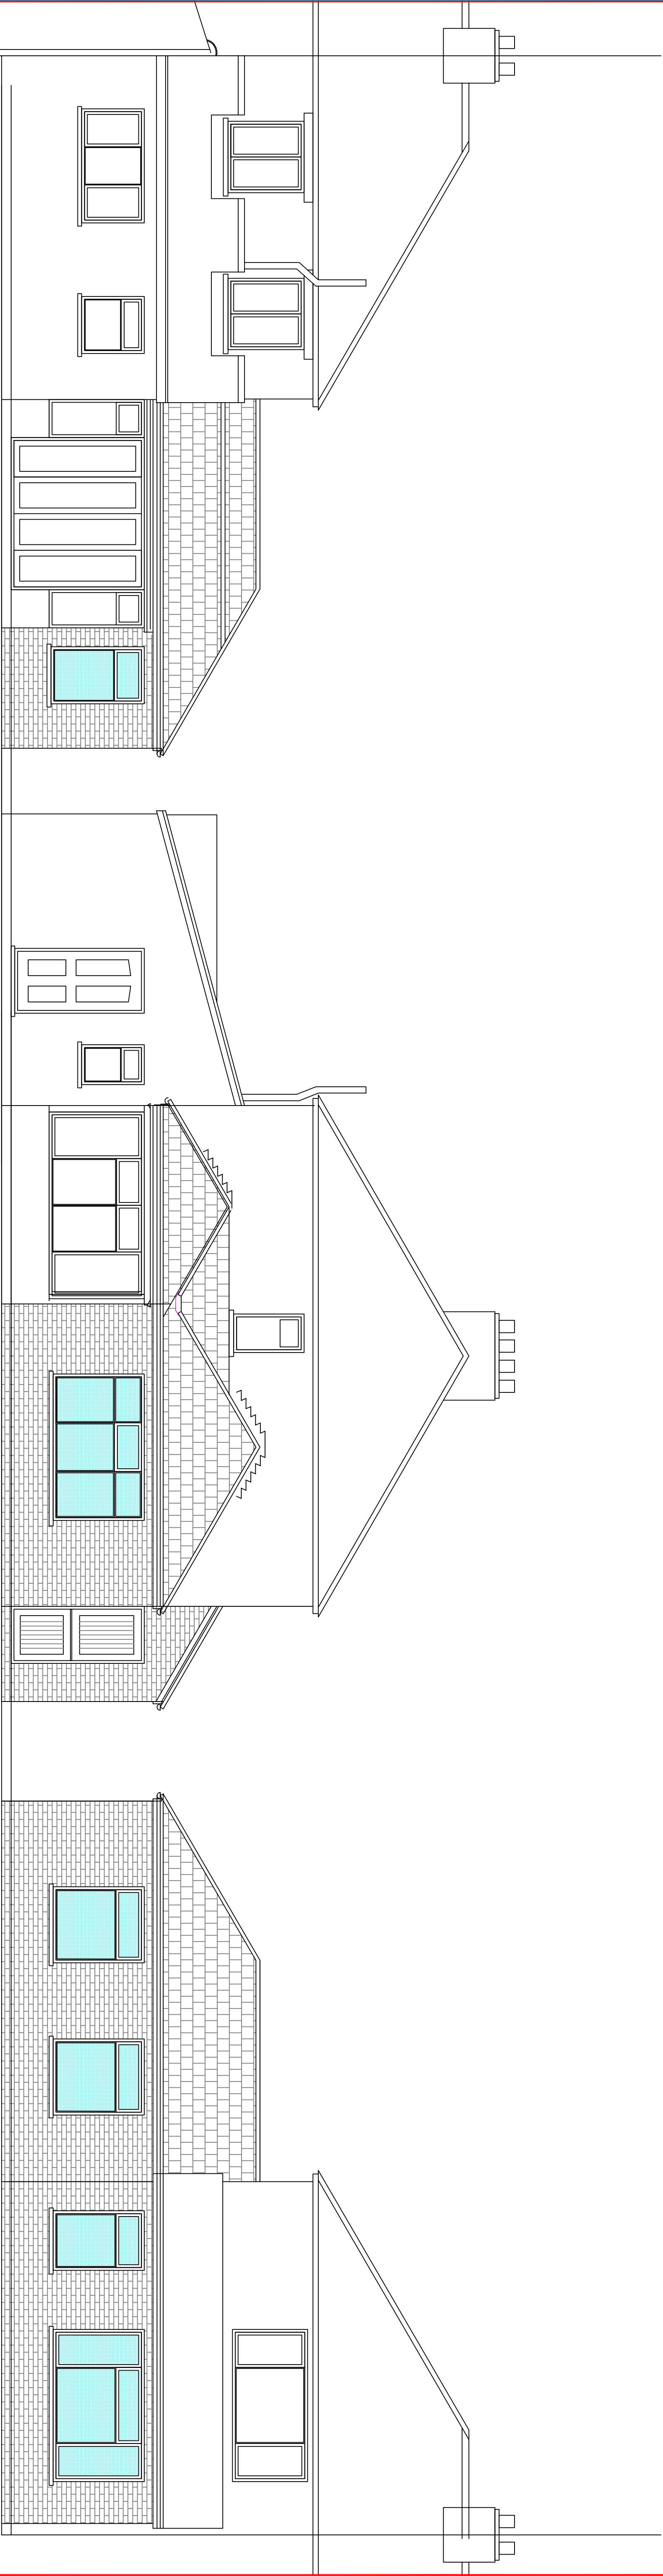


REAR ELEVATION


SIDE ELEVATION

FRONT ELEVATION

All facing Materials to match existing  
Floor Levels to be no lower than existing

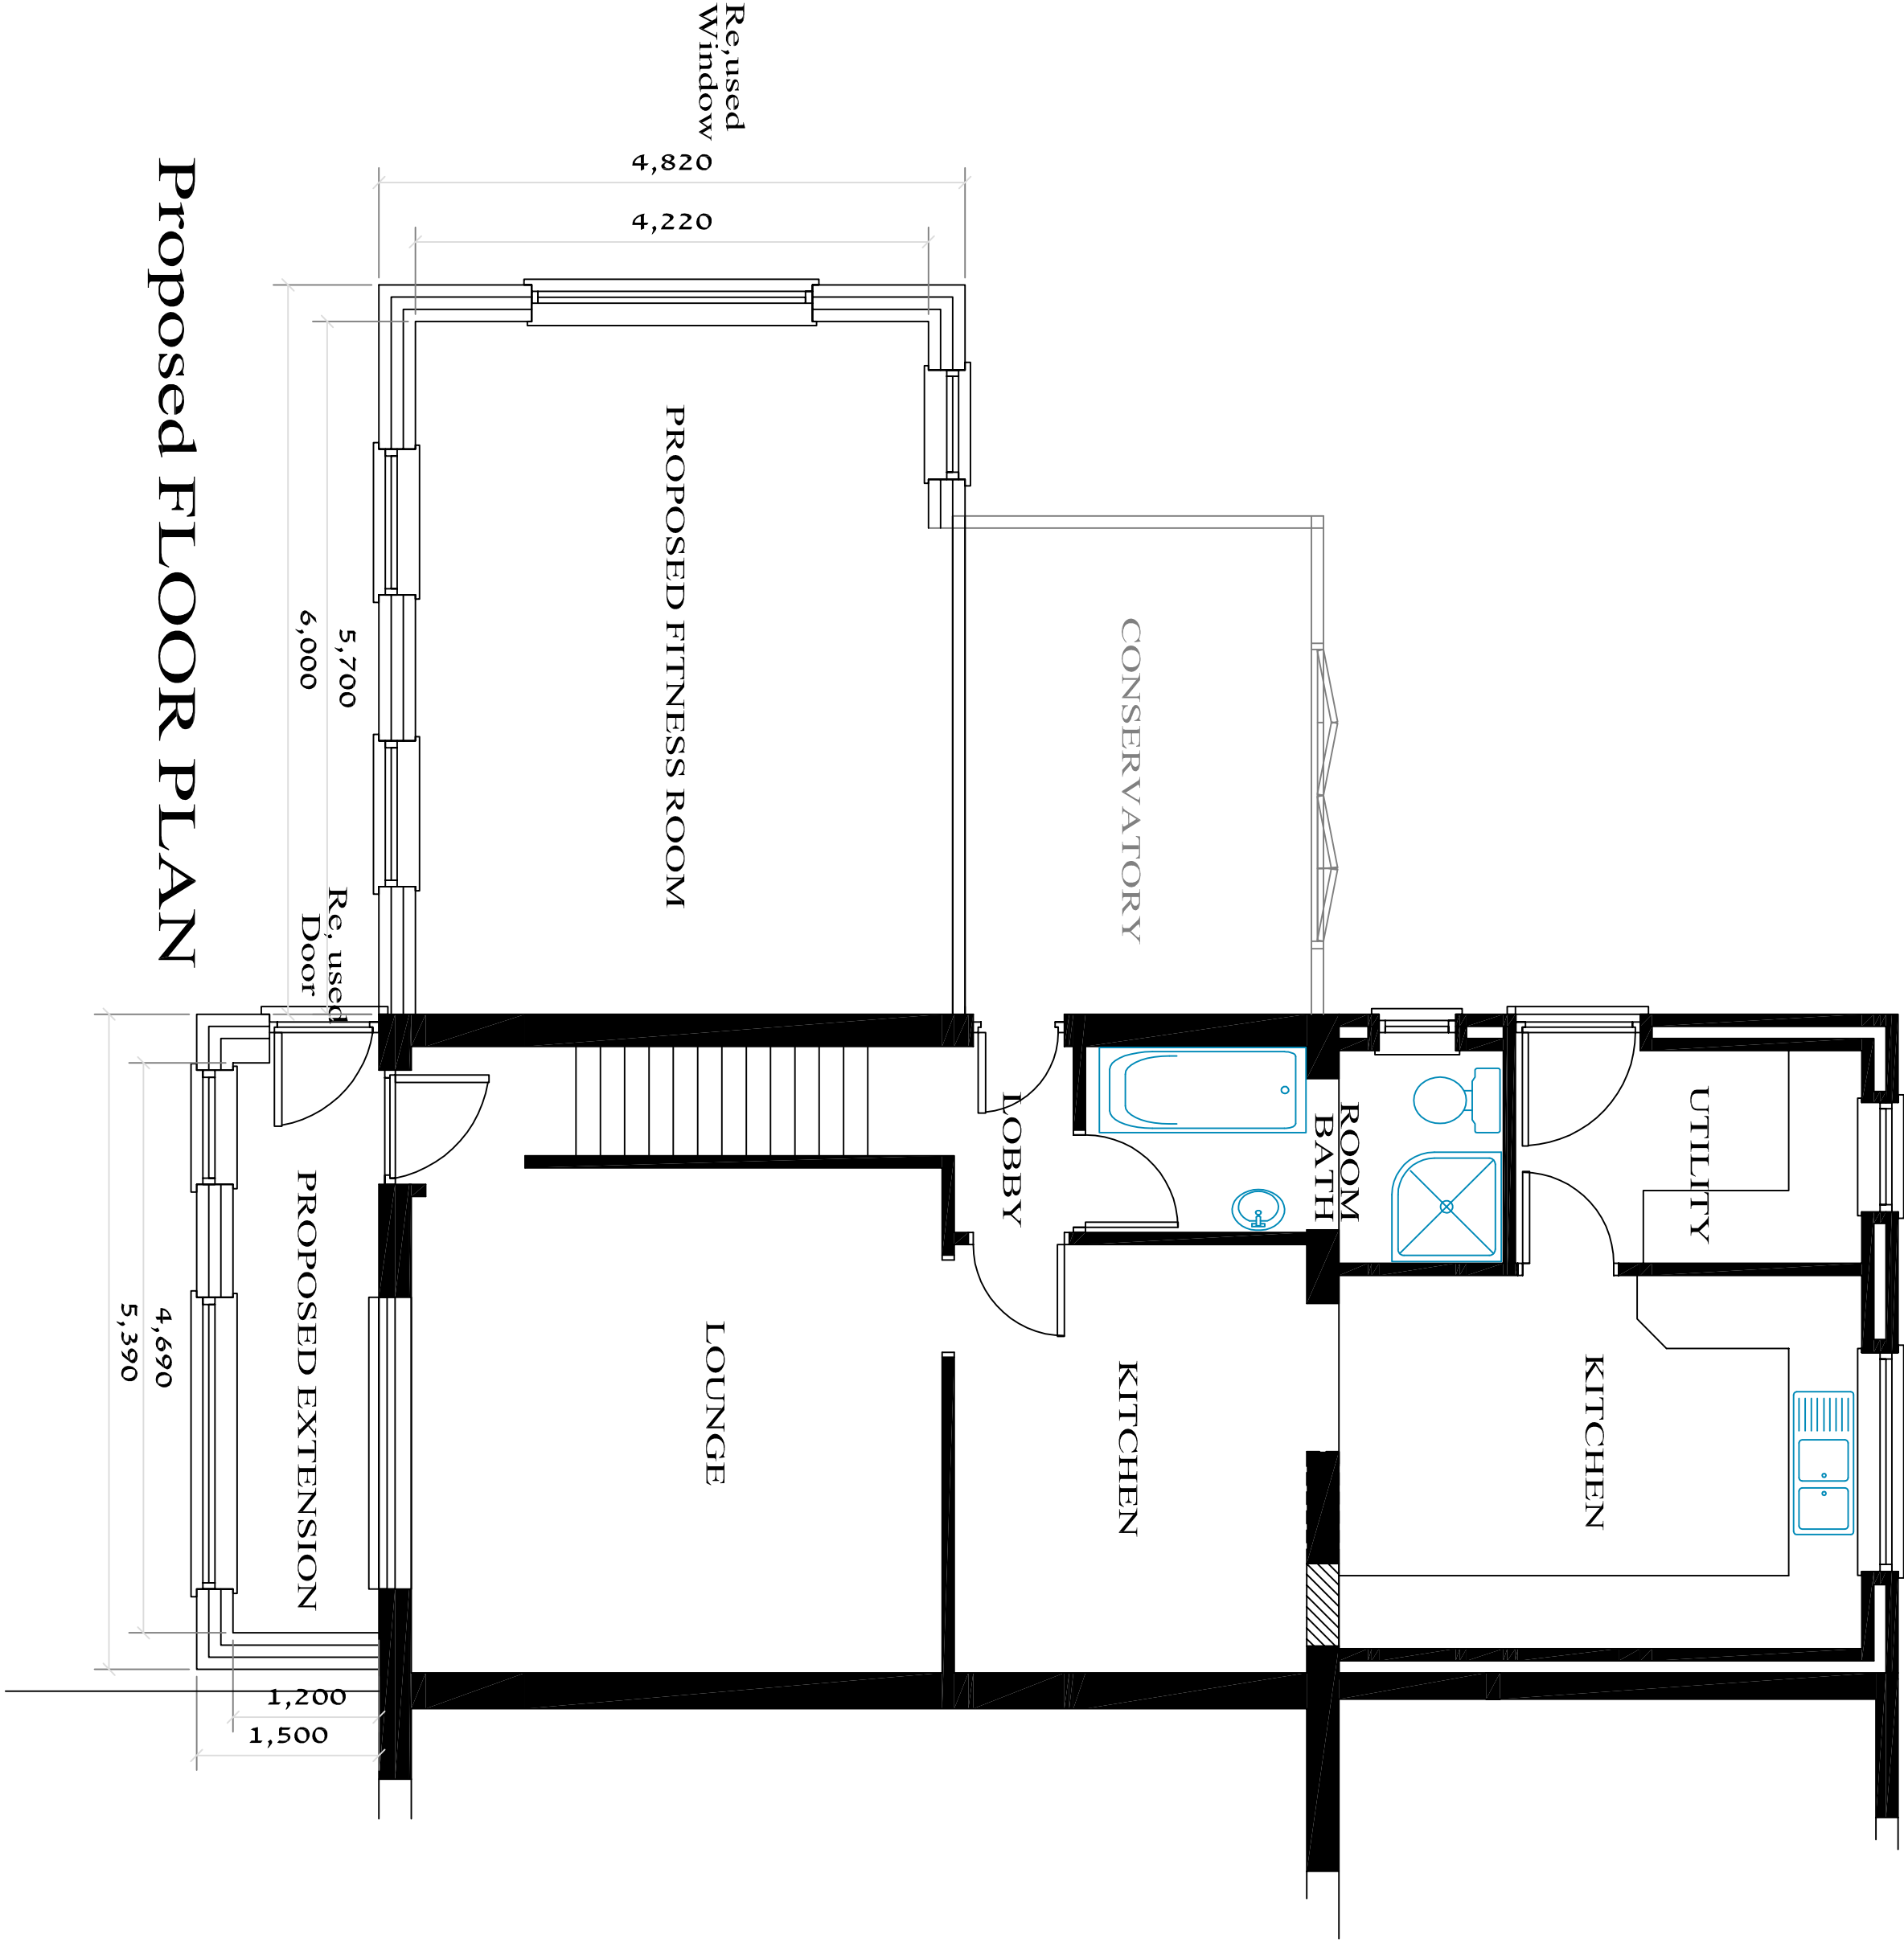

Proposed FLOOR PLAN

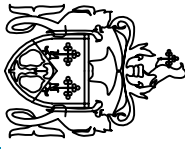

Highly Commended  
Residential New Build  
a Best Norfolk The Mayor Award for Design in the Environment 2011



LABC  
Building  
Design Awards  
Building Excellence in London  
Heritage award New Build  
2009



LABC  
Building  
Design Awards  
Building Excellence in London  
Heritage award New Build  
2009

Winner, Heritage award 2010  
for Conversion or Restoration  
2010  
Design and Construction award2010

Winner, New Small Scale  
housing development  
2011  
Commercial category building  
Design and Construction award2010

DAVID BROKER DESIGN SERVICES ARCHITECTURAL TECHNICIAN  
CLARENCE STATION ROAD  
WIMBORNE, DORSET BH15 1JY  
Tel: 01202 848111  
E-mail: david@kenderiservices.co.uk

ESTABLISHED 1975

Client: MR & MRS CAREY

Drawing No: 2169 PL PROPOSED GA PLAN AND ELEVATIONS

Project: EXTENSION TO DWELLING FORMING FITNESS ROOM AND PORCH

Site: No 11 CLOUGH ROAD  
HOLBURN, LONDON

Proposed: PE12.38W Drawn: DB Checked: -

Print Scale: 1:50 Date: 26/04/2021 Revision No: -

DO NOT SCALE FROM THIS DRAWING - All dimensions to be verified on site - This drawing is for information only and is not to be used for construction purposes. David Broker or Concept 3000 will not be held responsible for any construction works undertaken prior to approval or before approved plans are issued - Any alterations to details or specifications may invalidate the approval and incur significant additional costs.

**DBDS**  
Web site [www.davidbrokendesigntechservices.co.uk](http://www.davidbrokendesigntechservices.co.uk)