

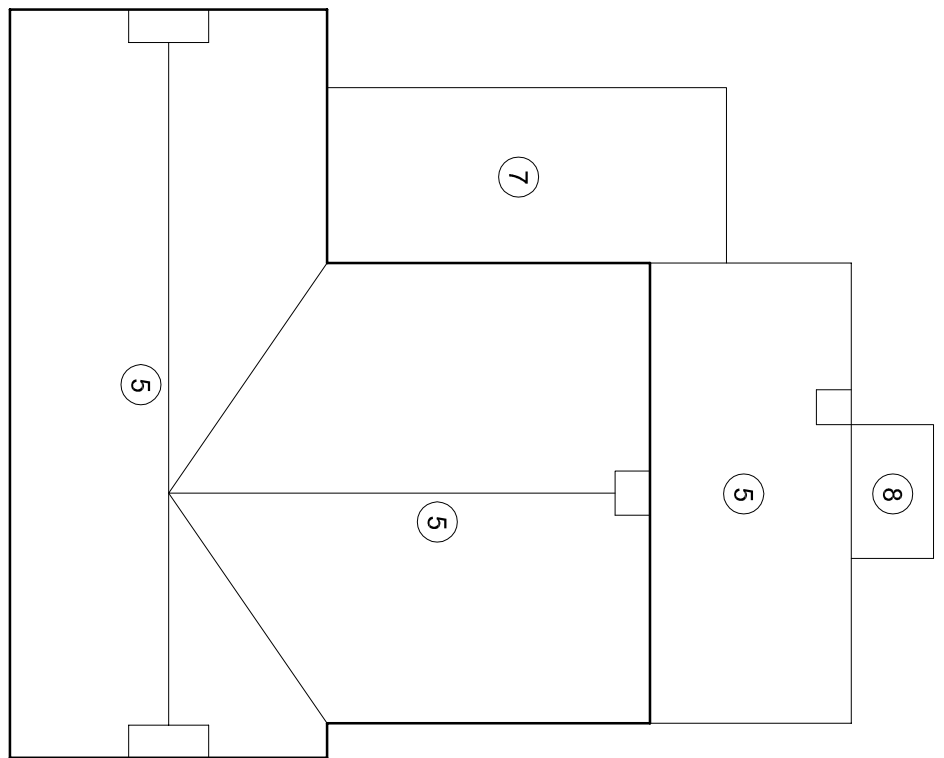
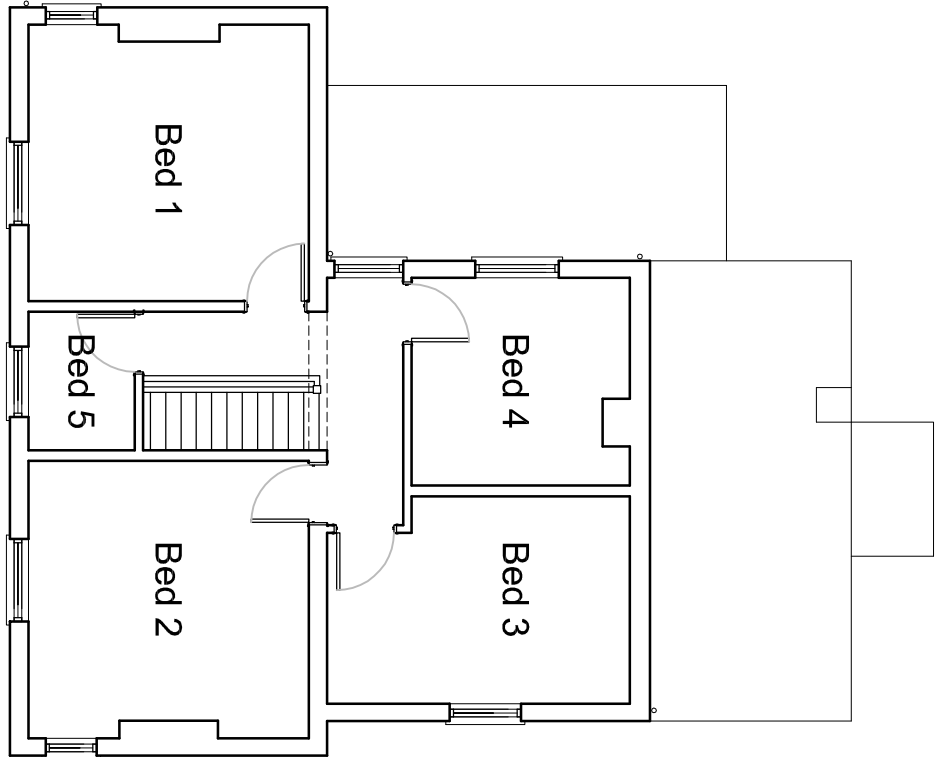
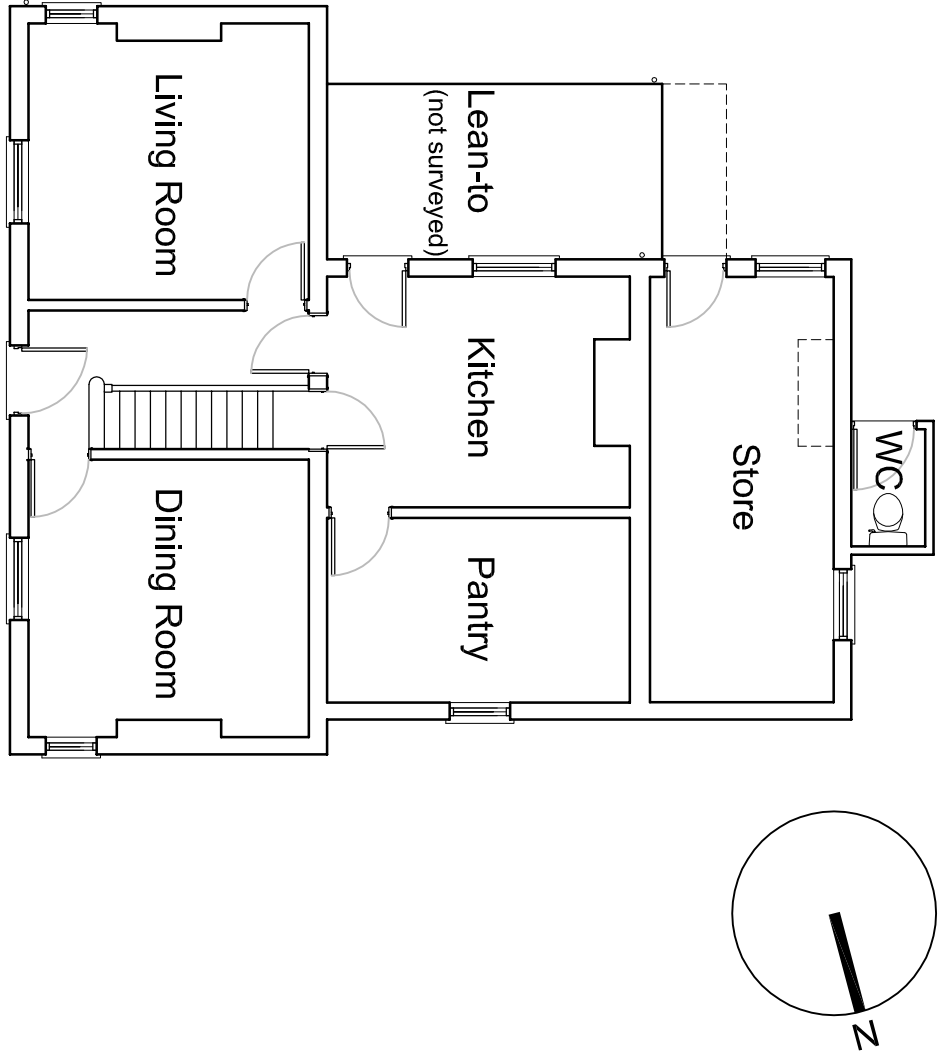
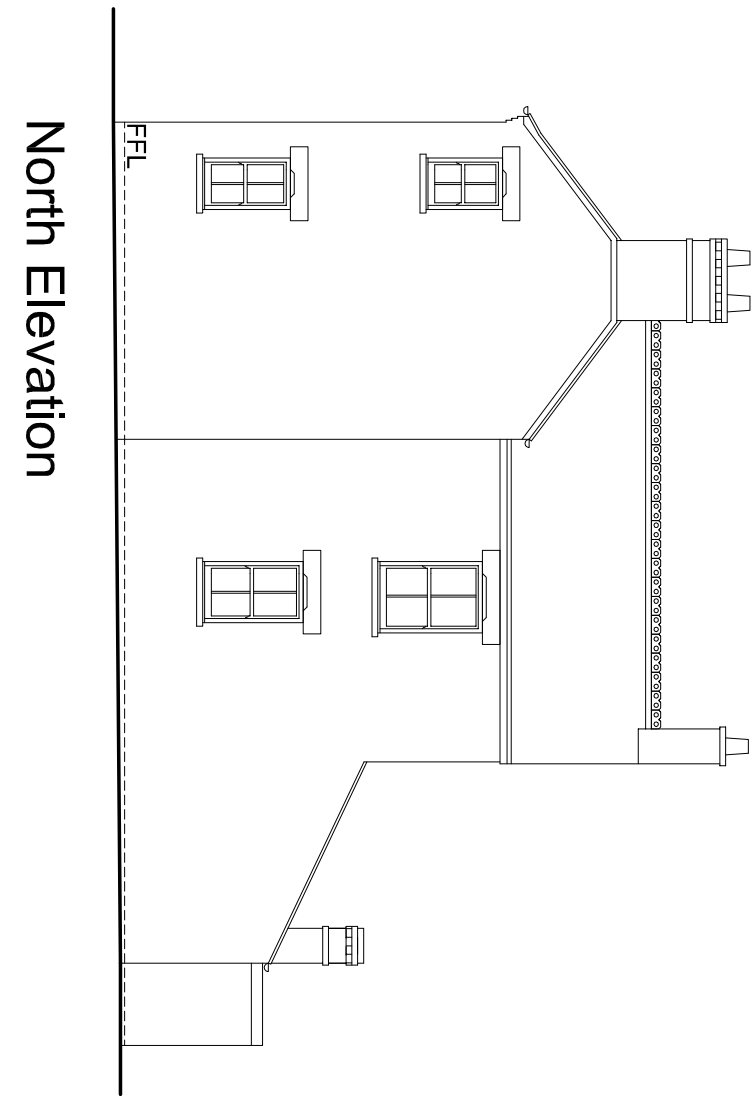
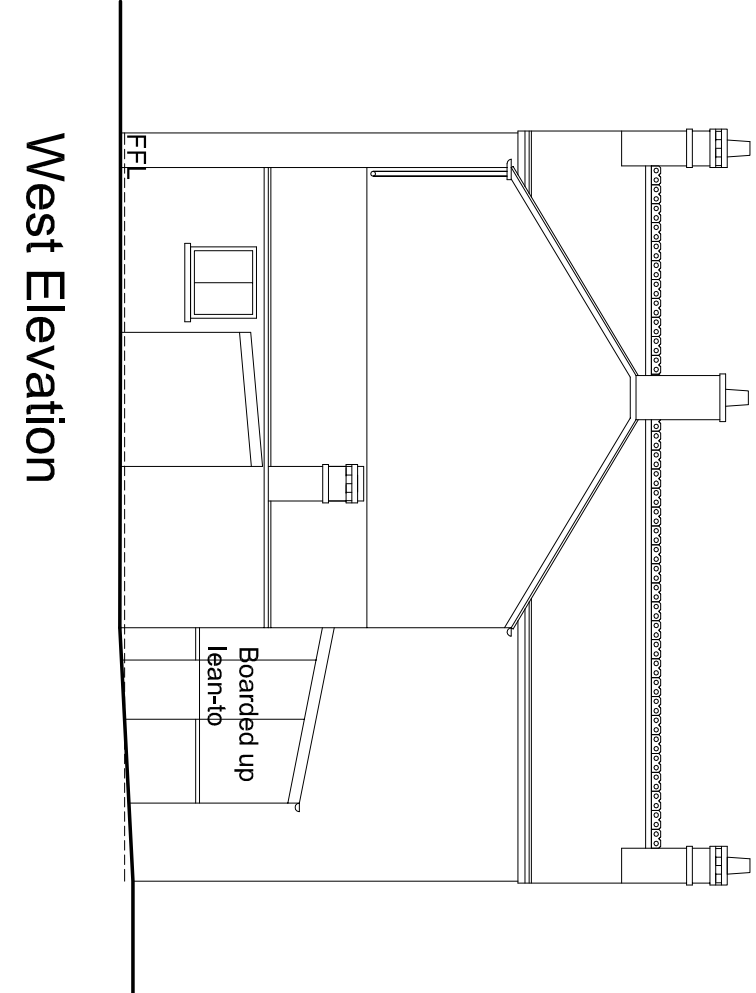
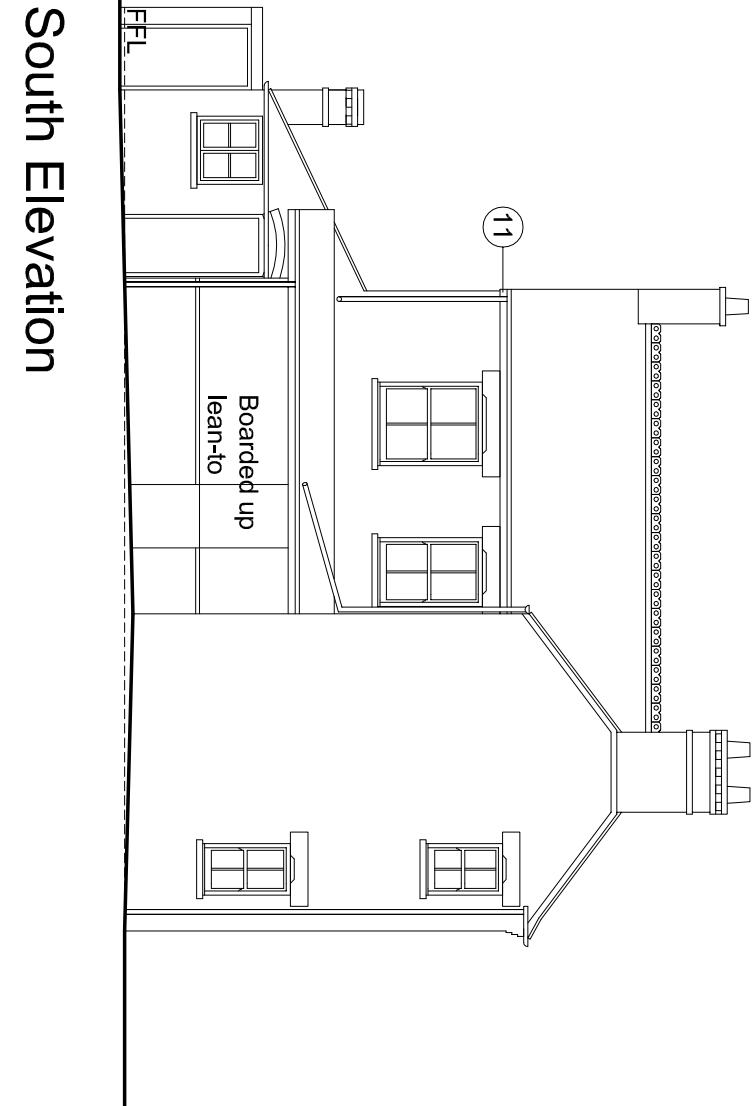
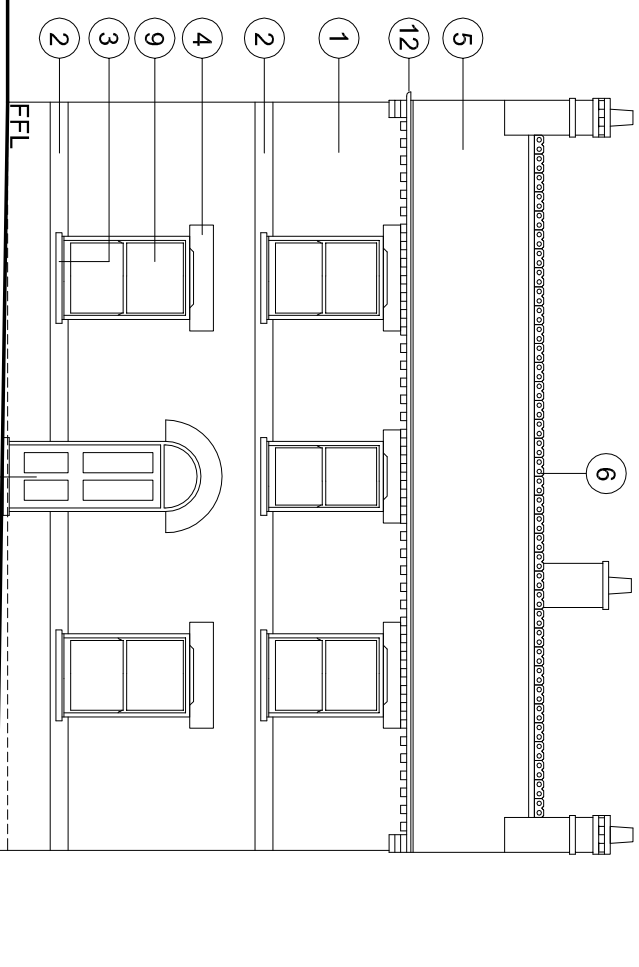
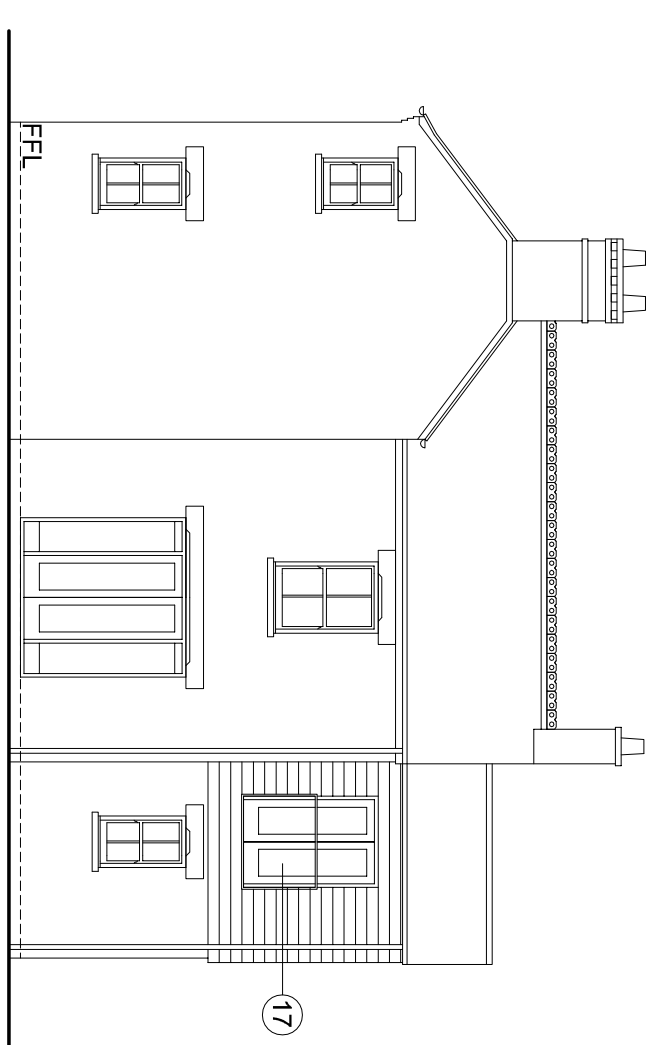
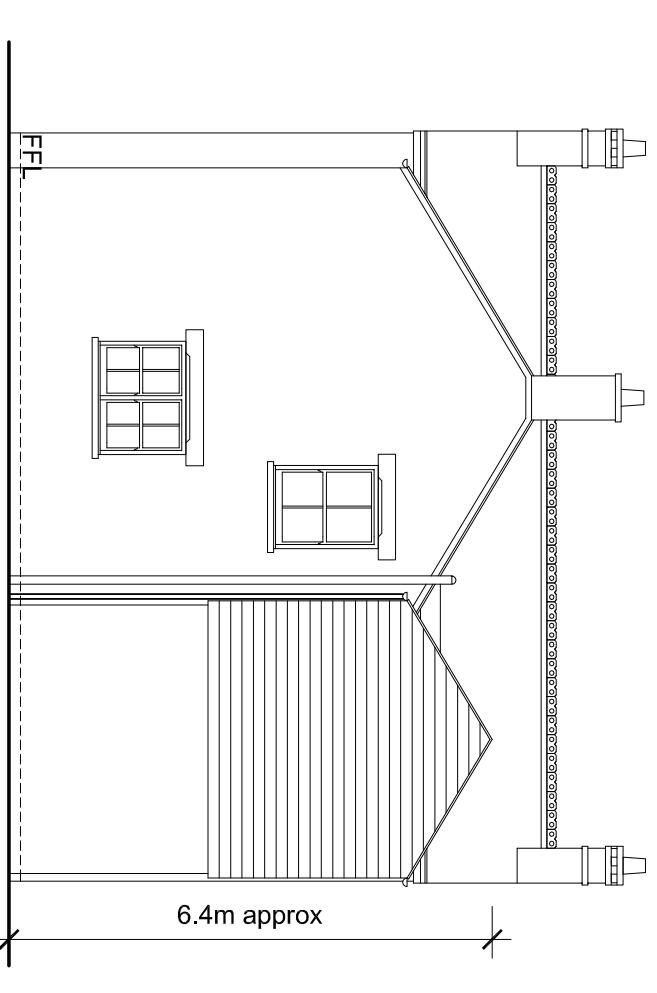
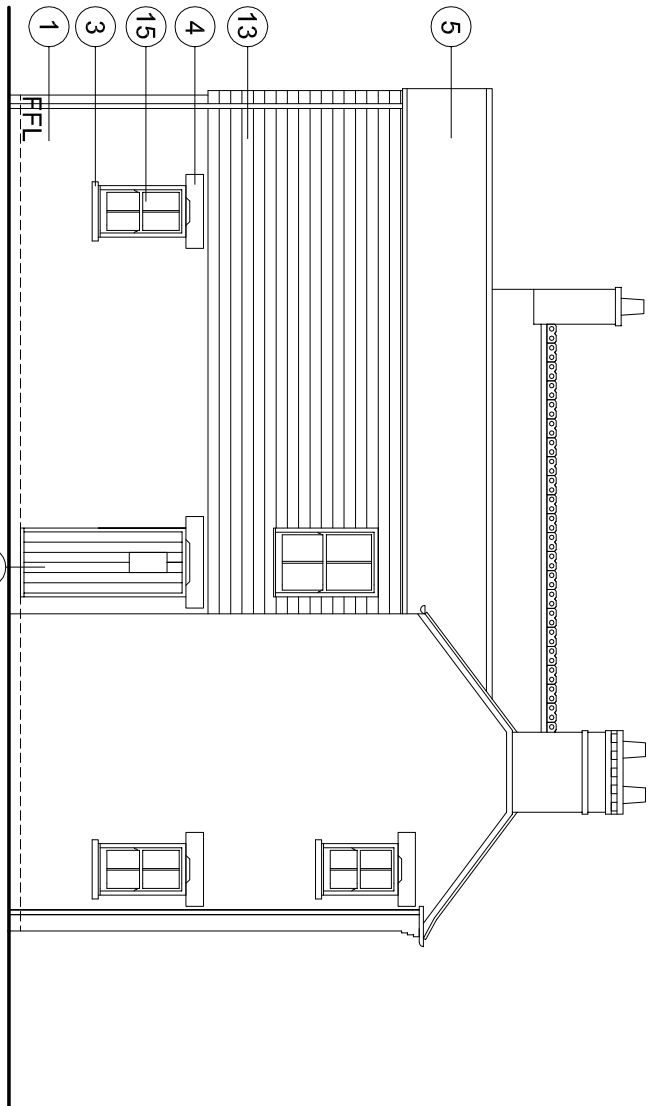


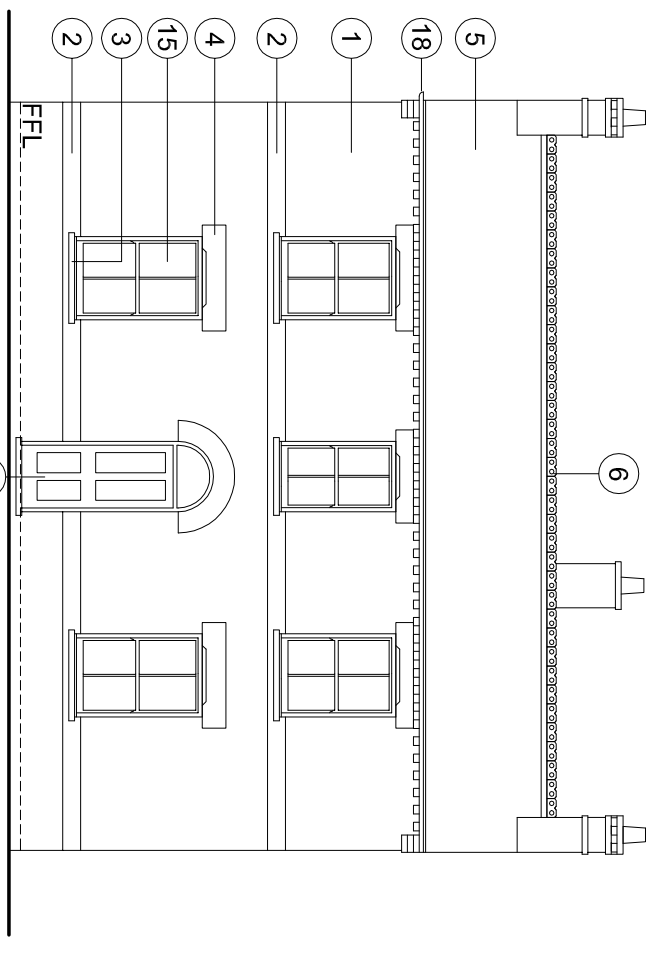

Existing




Ground Floor Plan (1:100)

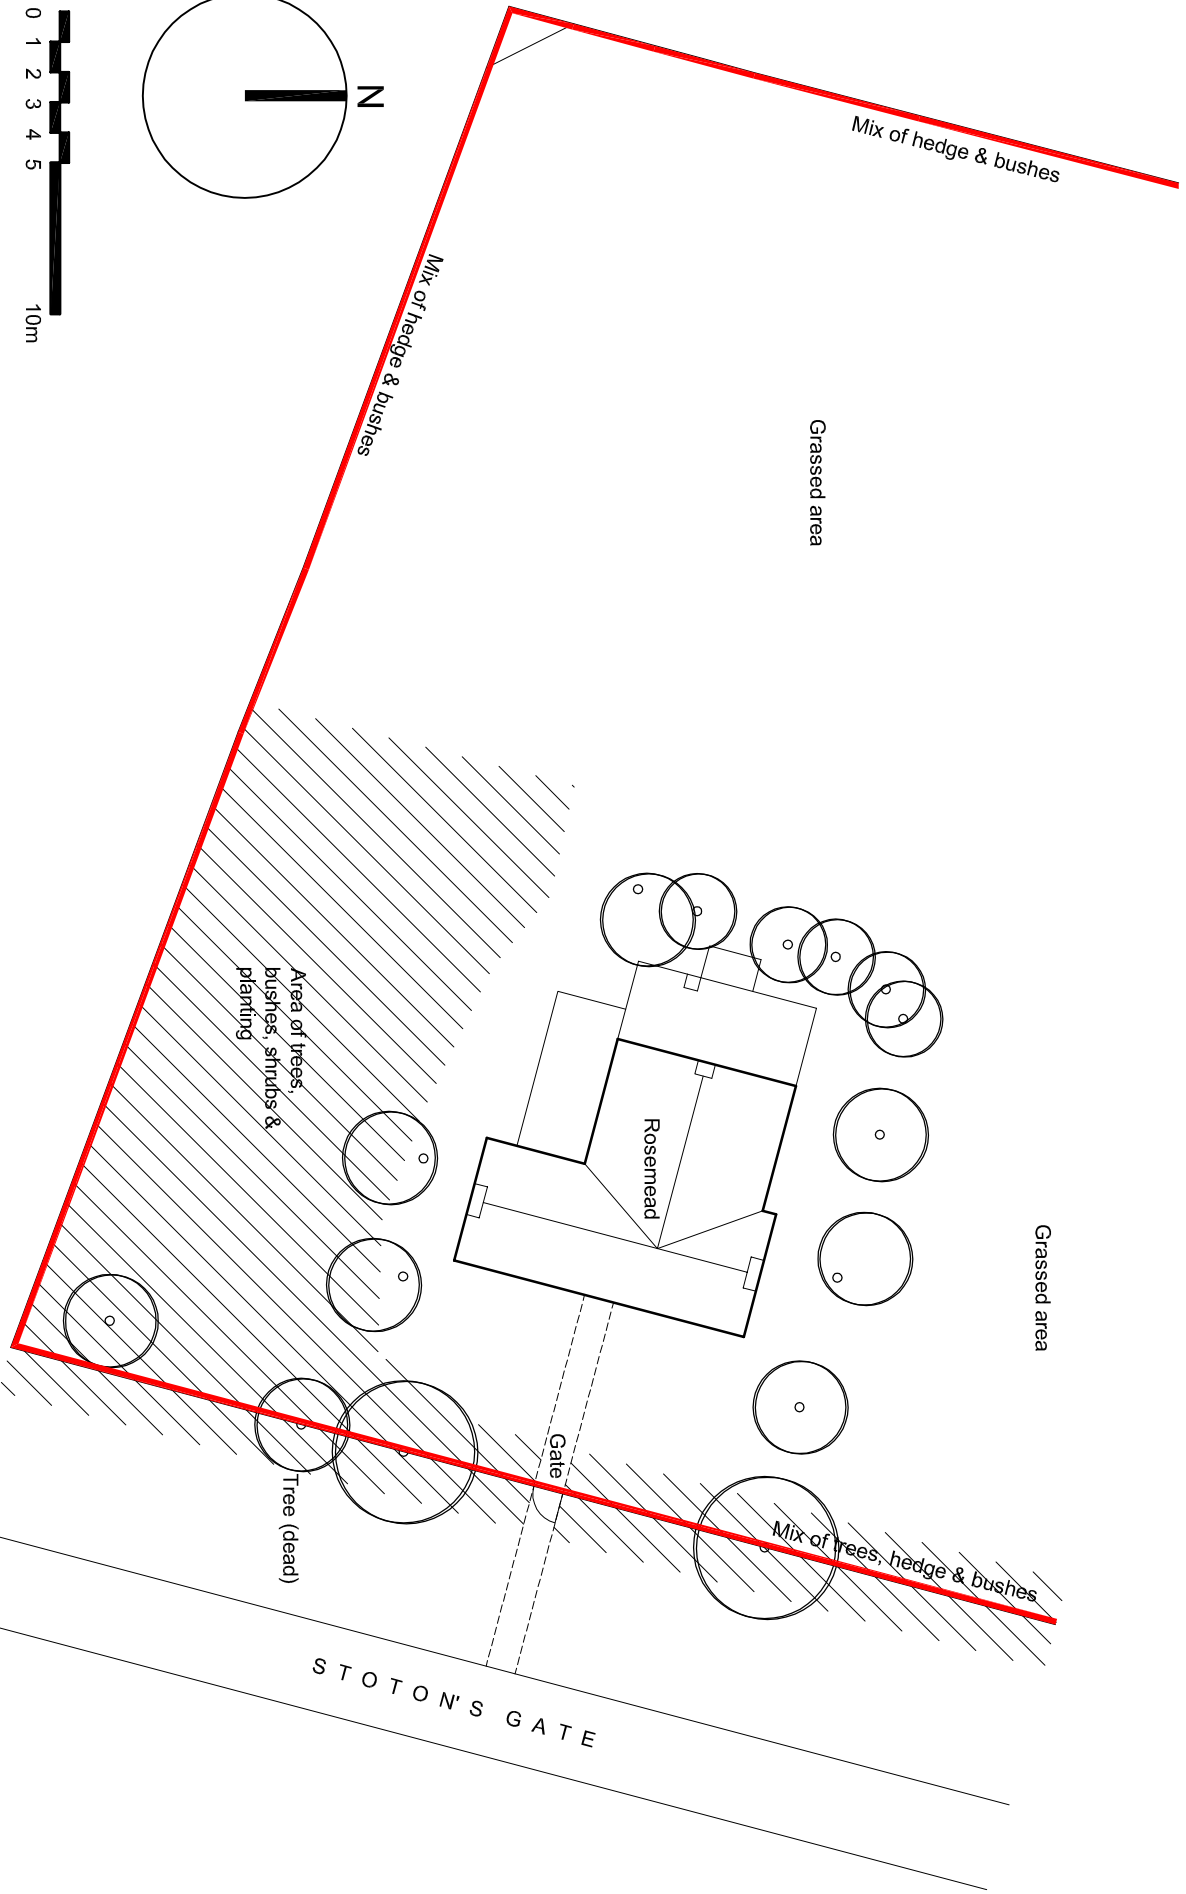

Existing

Ground Floor Plan (1:100)

Block Plan (1:250)

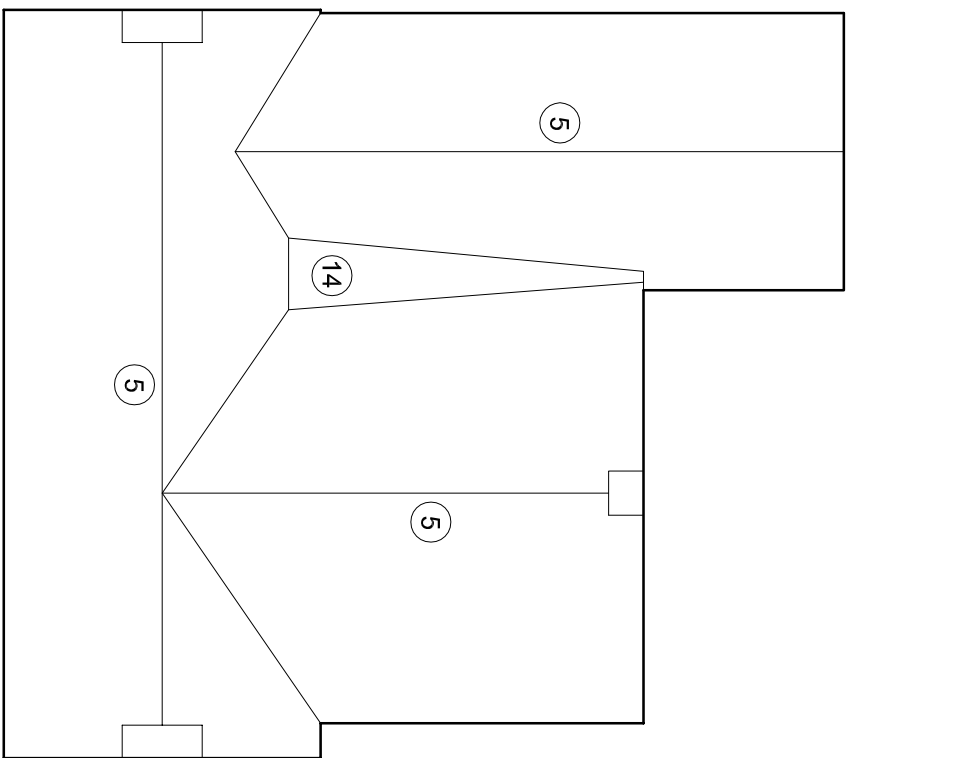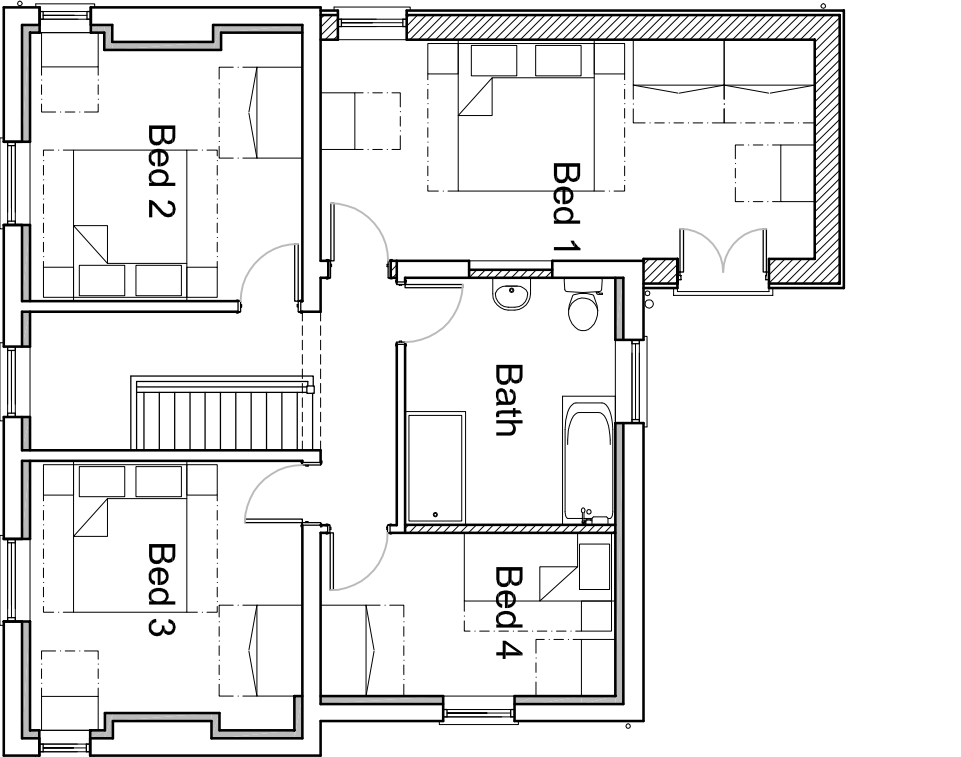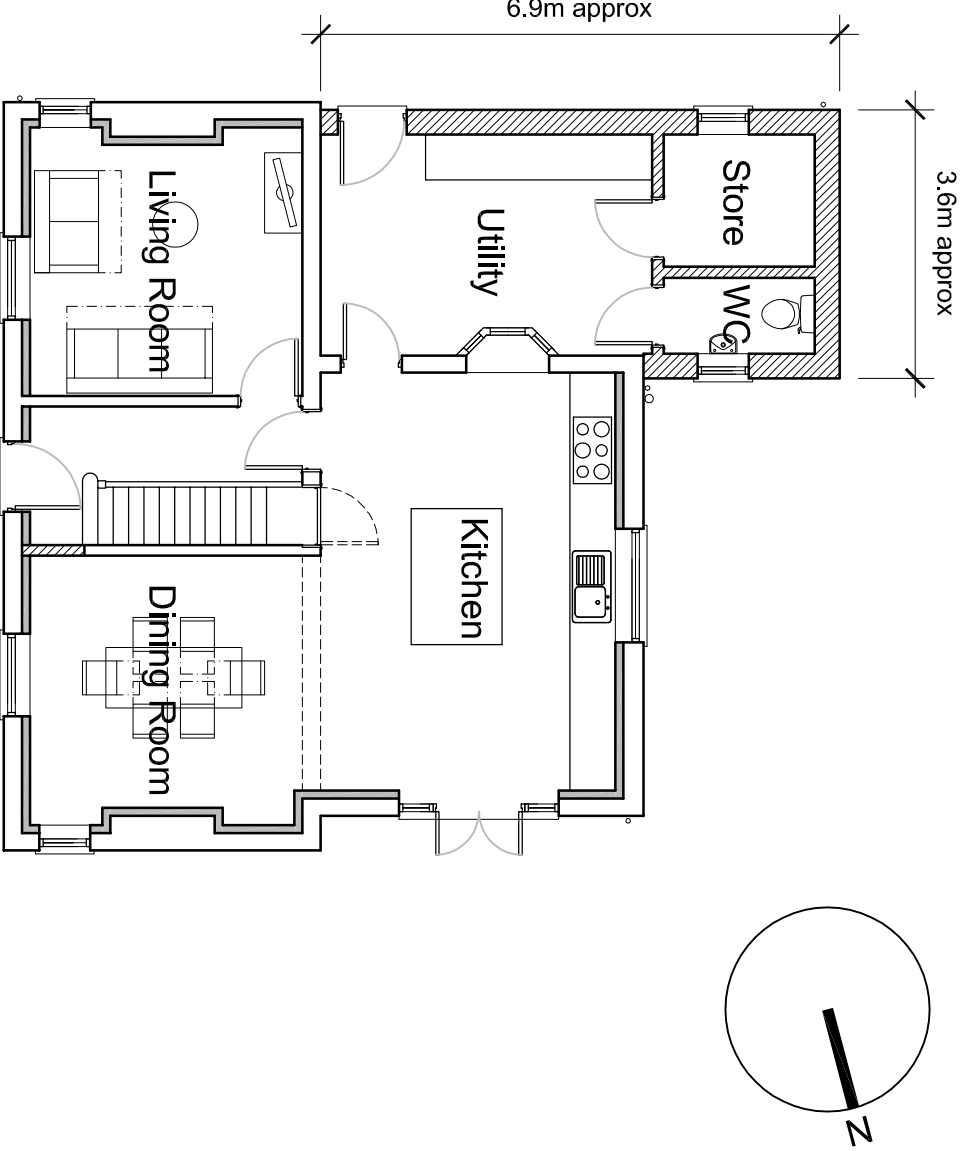

Existing

Ground Floor Plan (1:100)

Block Plan (1:250)

All drawings to be worked on the by this Contract and the standard of any drawings or work is subject to the terms of the contract. Report any discrepancies to the Contract Administrator at once. This drawing is to be used only as a guide and not a contract. Andrew Wright Ltd. Registered in England & Wales No. 0202024 Registered Office: 22 Church Street, Leicester, LE1 2TL.

LEGEND:

DO NOT SCALE

Legend to materials:-

- 1 = Facing brickwork (buff)
- 2 = Facing brickwork (red)
- 3 = Stone cills
- 4 = Stone heads
- 5 = Natural slate (grey)
- 6 = Feature ridge tiles (red)
- 7 = Corrugated street roofing
- 8 = Tiles
- 9 = Painted timber sliding sash windows
- 10 = Painted timber doors
- 11 = Painted timber fascias
- 12 = Plastic rainwater goods
- 13 = Western red cedar feather edge cladding (untreated)
- 14 = Polyrod or similar (grey)
- 15 = Powder coated aluminium windows (sage green)
- 16 = Composite doors (sage green)
- 17 = Glass balustrade
- 18 = Plastic cast iron eaved rainwater goods (black)

P1	17.08.20	Planning Issue	AMW / AMW
T01	18.08.20	Draft Issue	AMW / AMW
T02	12.09.20	Draft Issue	AMW / AMW
T01	08.09.20	Draft Issue	AMW / AMW
Revision:	Date:	Description:	Dwr: CLK

ANDREW M WRIGHT LTD
CHARTERED ARCHITECT

28 Jovs Bank, Holbeach St Johns, Spalding, Lincs. PE12 8SD
Telephone: 01406 540573 Mobile: 07940 914778

Project:
Rosemead
Stoton's Gate
Holbeach St Johns

Drawings Title:
Plans & Elevations

Client:
M. S. Silwood

Drawn:	Checked:	Date:	Scale:	Printed:
AMW	AMW	05.06.20	As shown	A1

Job No.:	Dwg No.:	Stage:	Revision:
052001	PD01	Planning	P1