




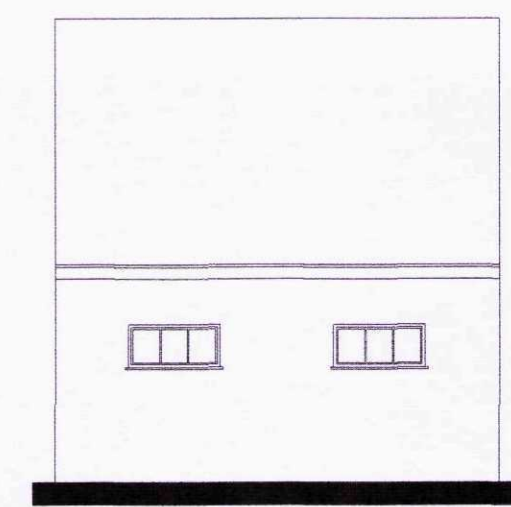


EXISTING SIDE ELEVATION
(south)

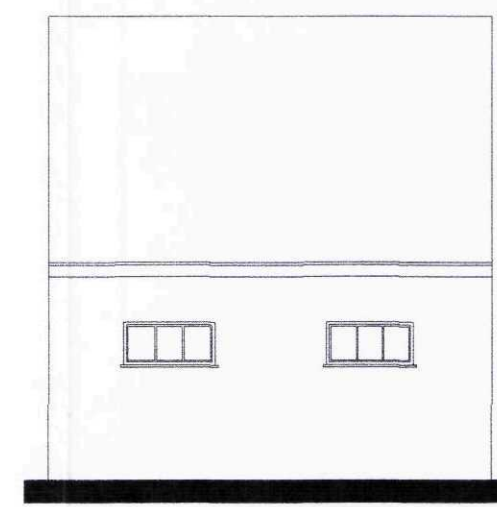


EXISTING SIDE ELEVATION
(north)

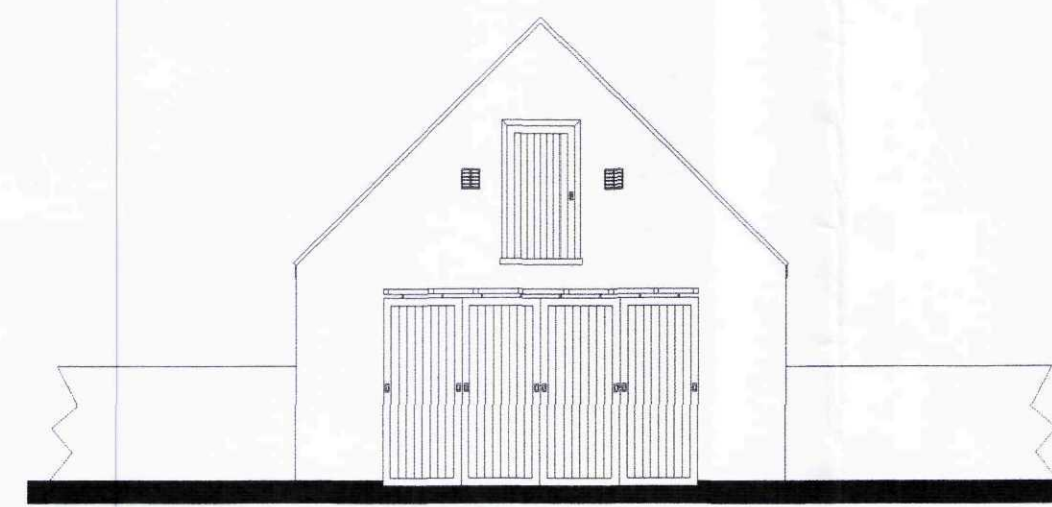

EXISTING FRONT ELEVATION
(east)

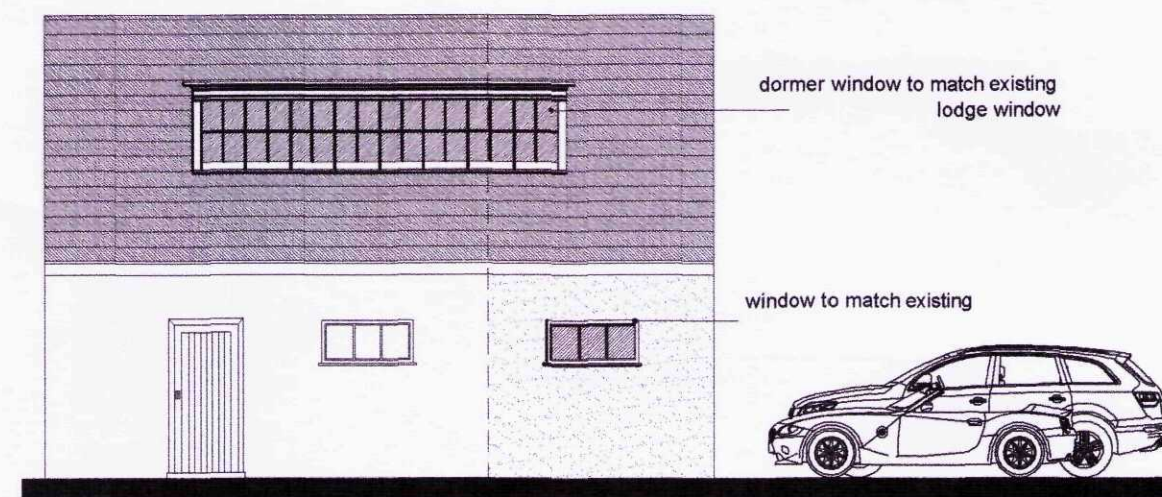


PROPOSED SIDE ELEVATION
(south)

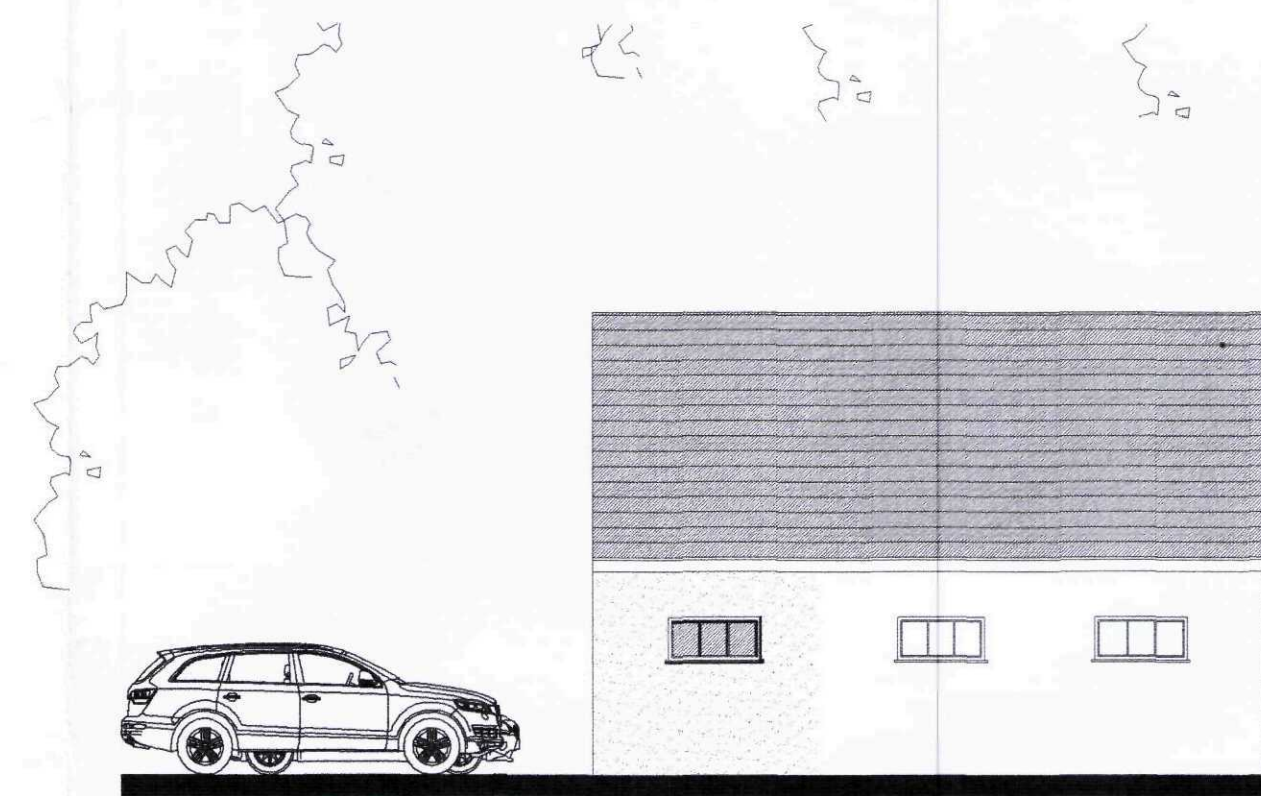


PROPOSED SIDE ELEVATION
(north)




PROPOSED ELEVATION (east)

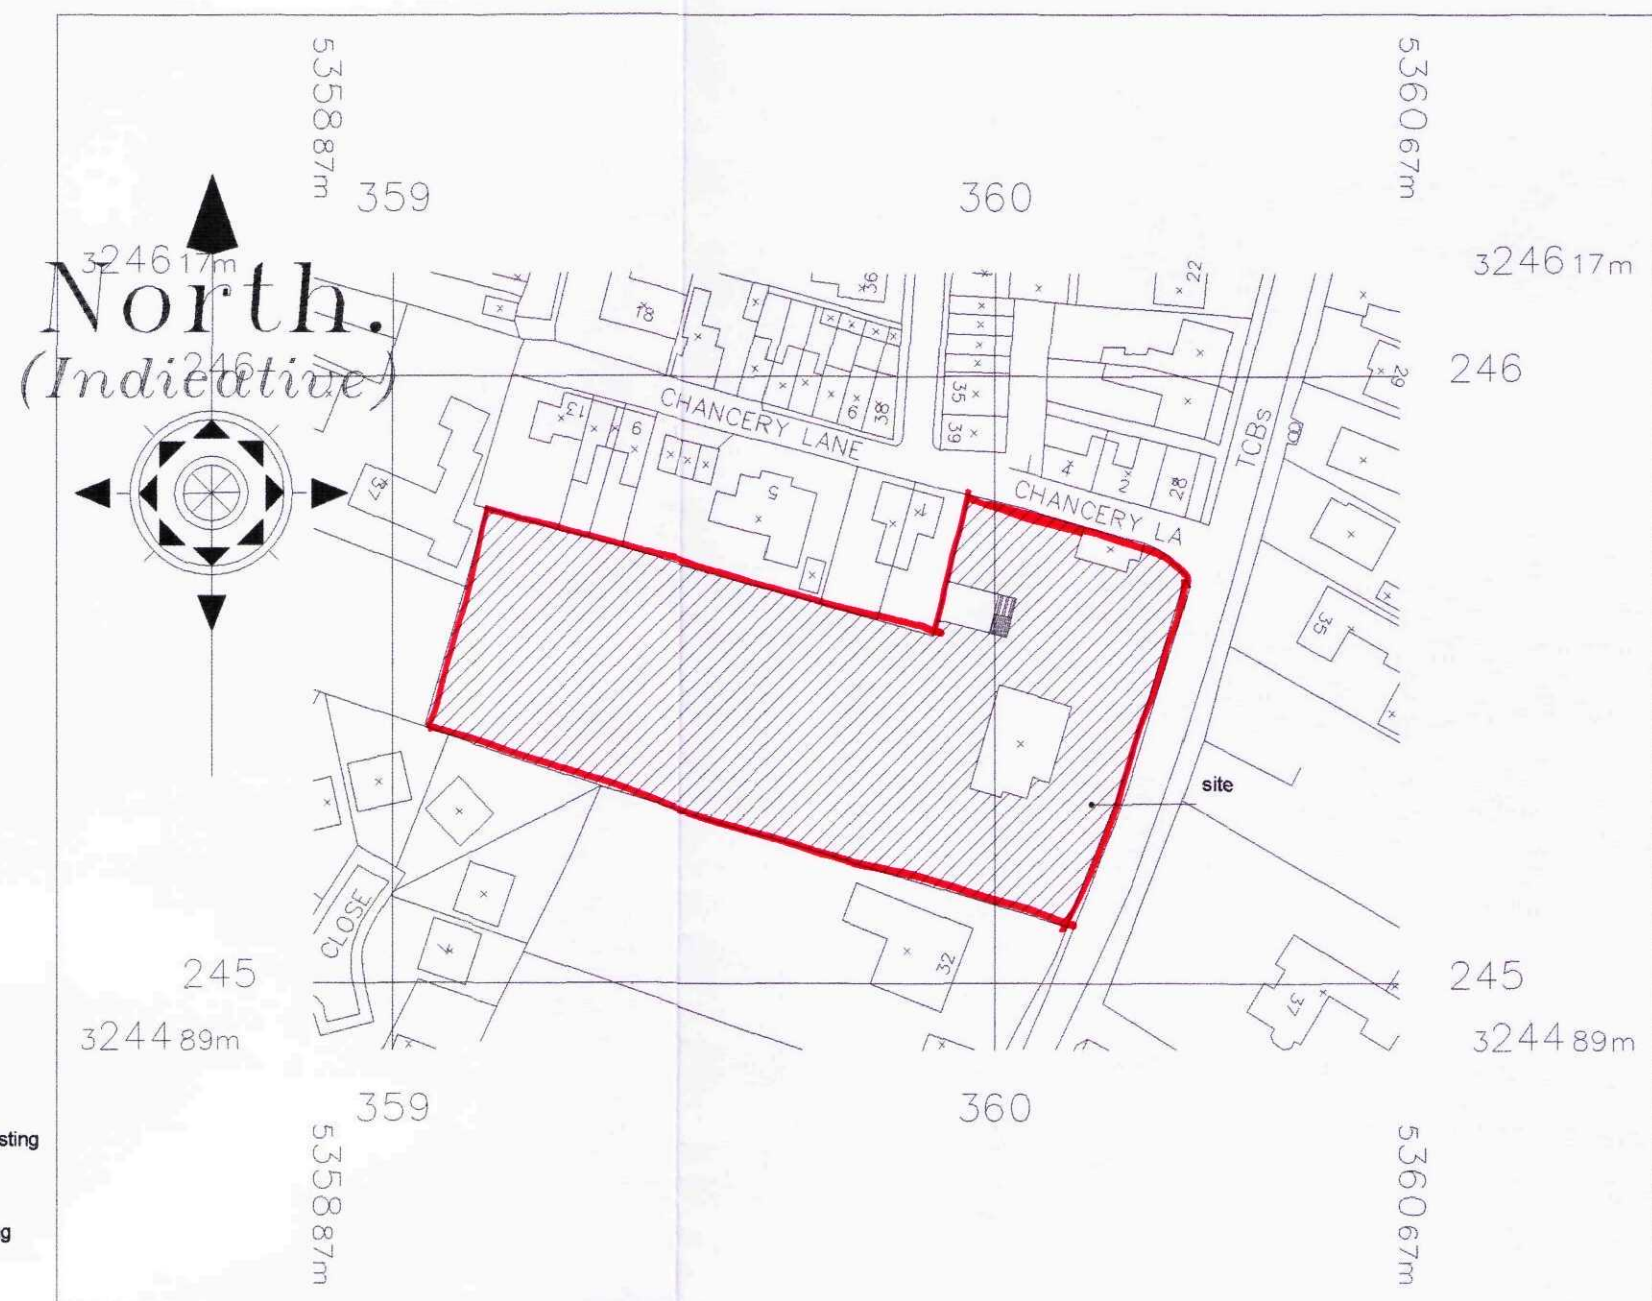


LOCATION PLAN 1:1250

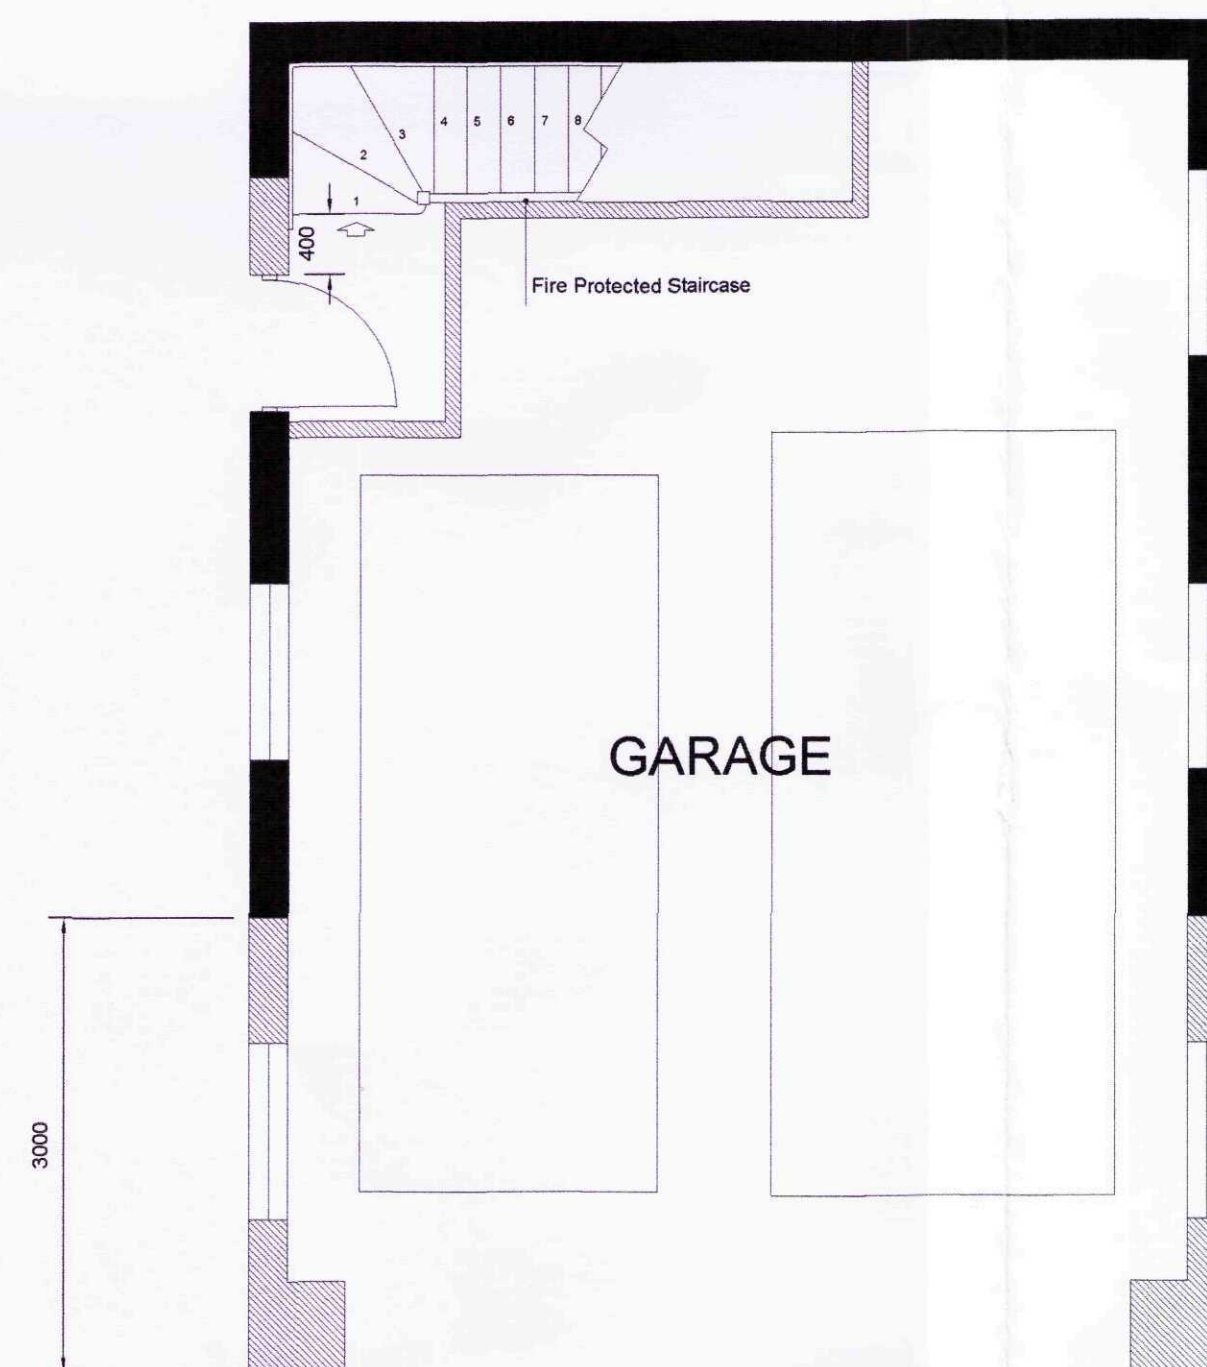

GROUND FLOOR PLAN

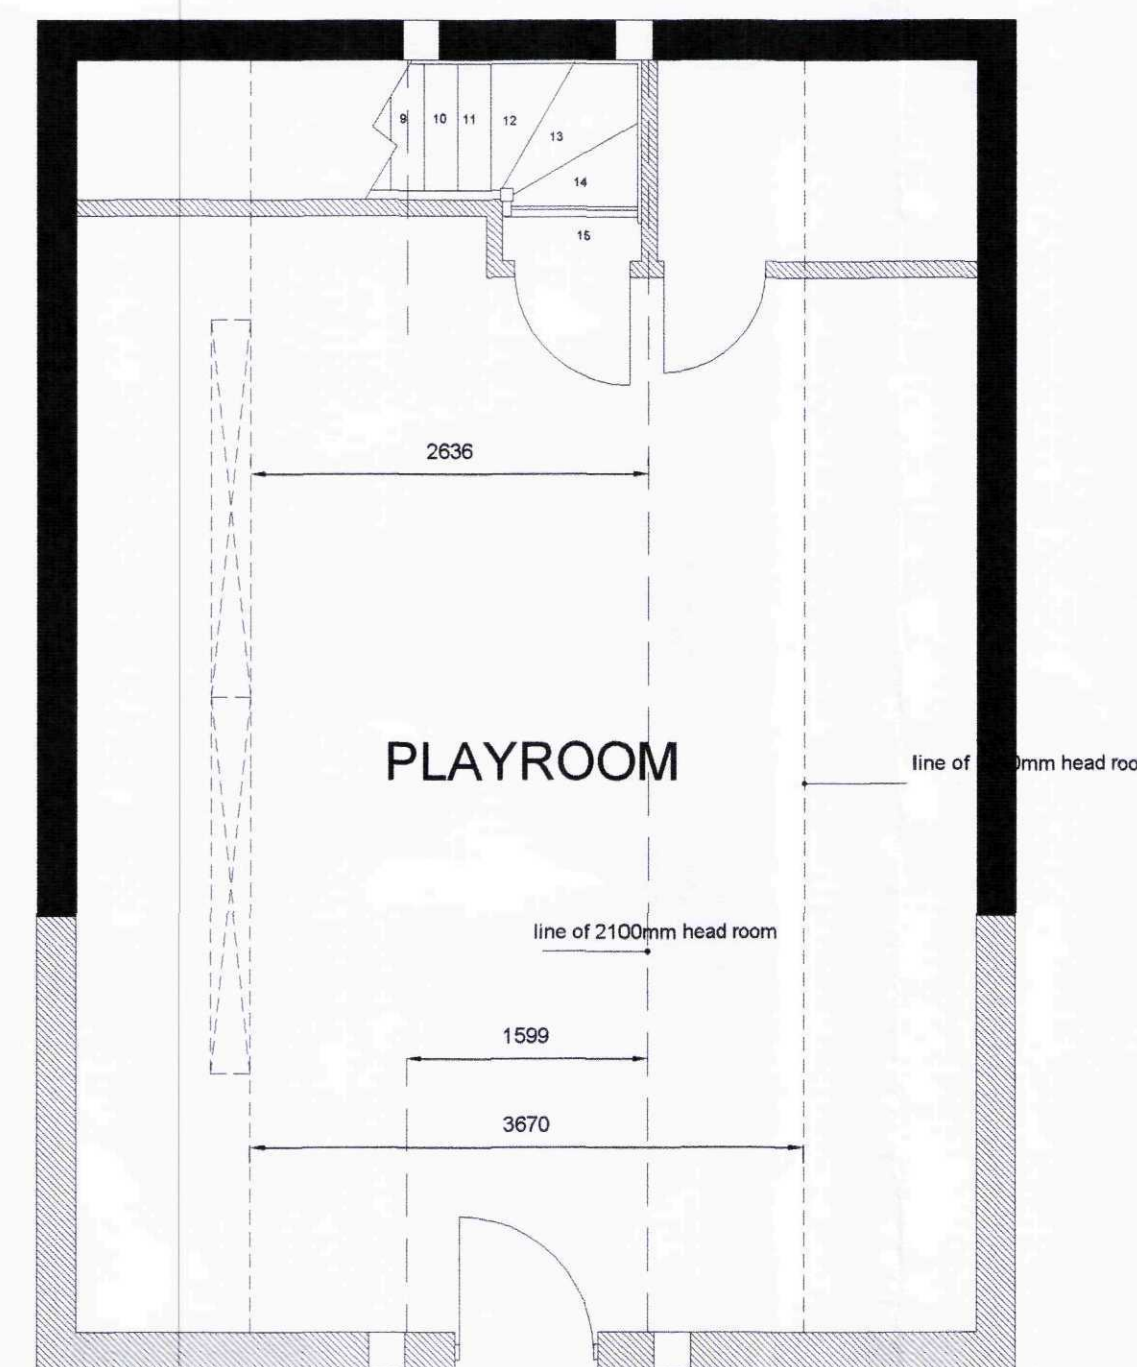

FIRST FLOOR PLAN

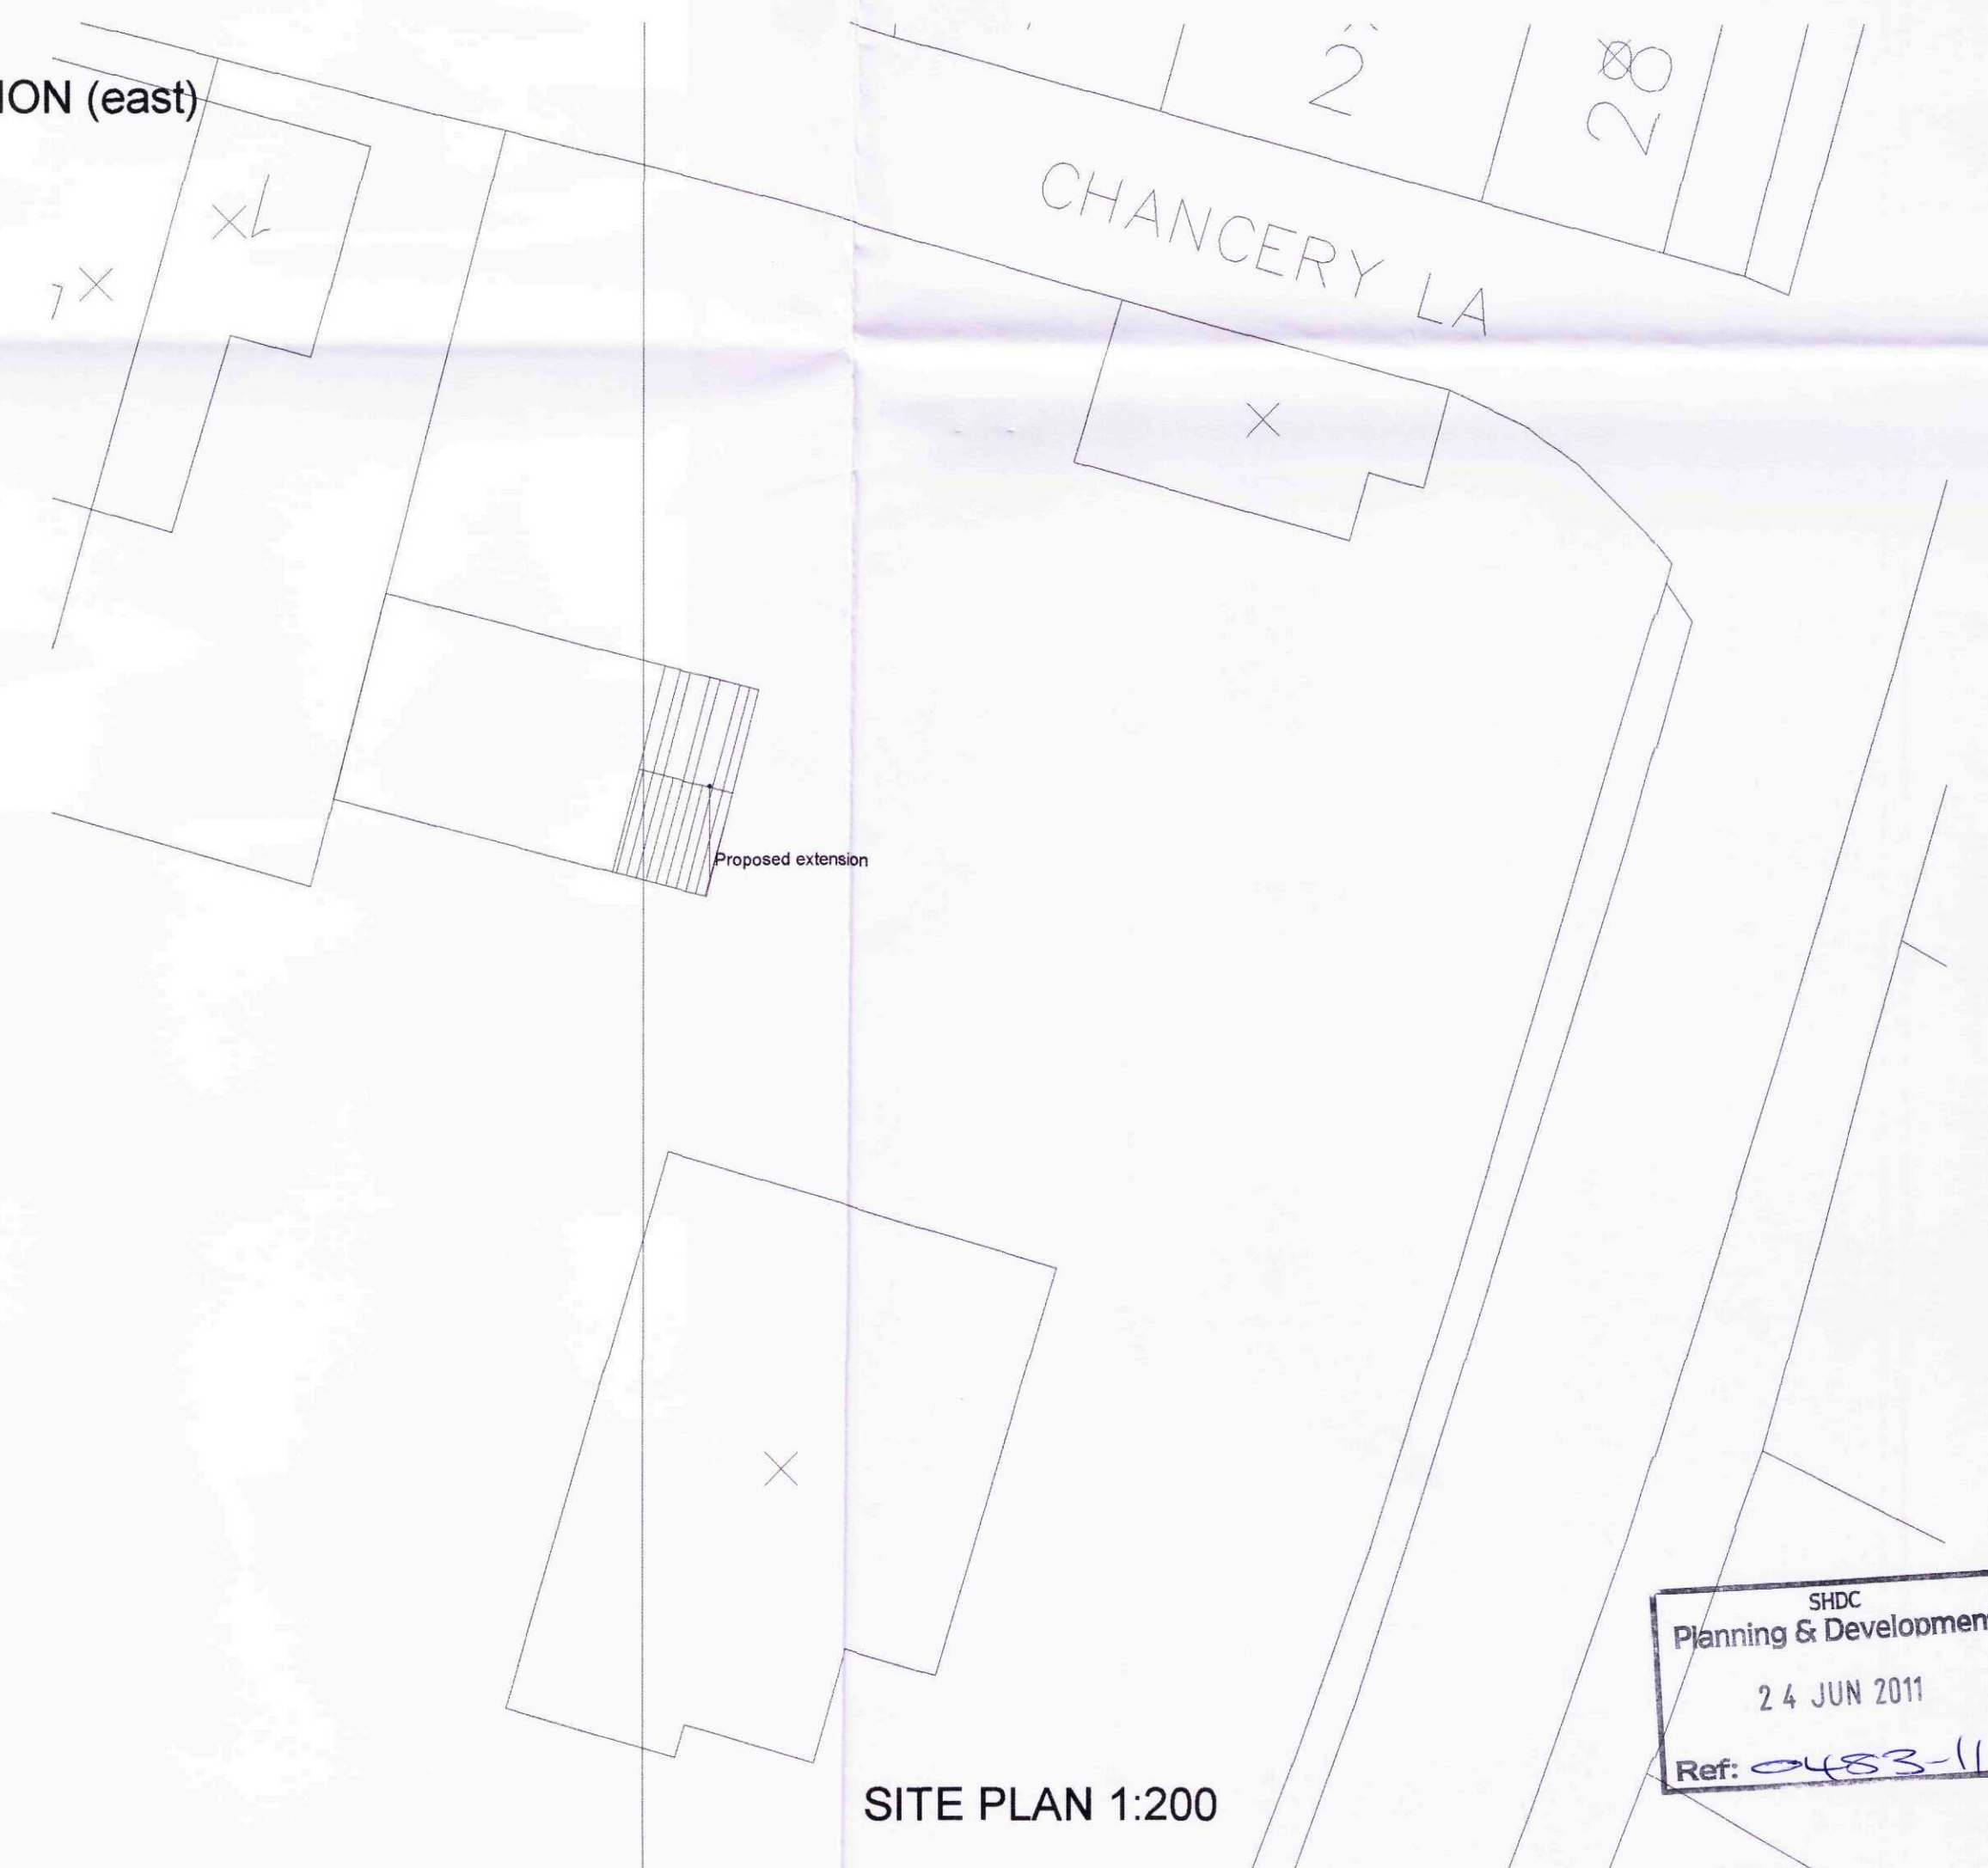

SITE PLAN 1:200

SHDC
Planning & Development
24 JUN 2011
Ref: 0483-11

Revision	Date	Drawn	Description
Client	Mr & Mrs N Pogson		
Project	Alterations to existing garage @ Serpentine House, Barrington Gate, Holbeach.		
Drawing	Planning Drawing		

Scale 1:50...1:100...1:200...1:1250 Drawn AWM Date 22/06/2011

Trevor A Clay RIBA Ltd, 14 Old Fendike Road, Weston Hills, Spalding, Lincs. PE12 6DD
01406 380027 07778 597975 trevor@tacarchitects.co.uk



Drawing No. 11/278/PA/001

www.tacarchitects.co.uk