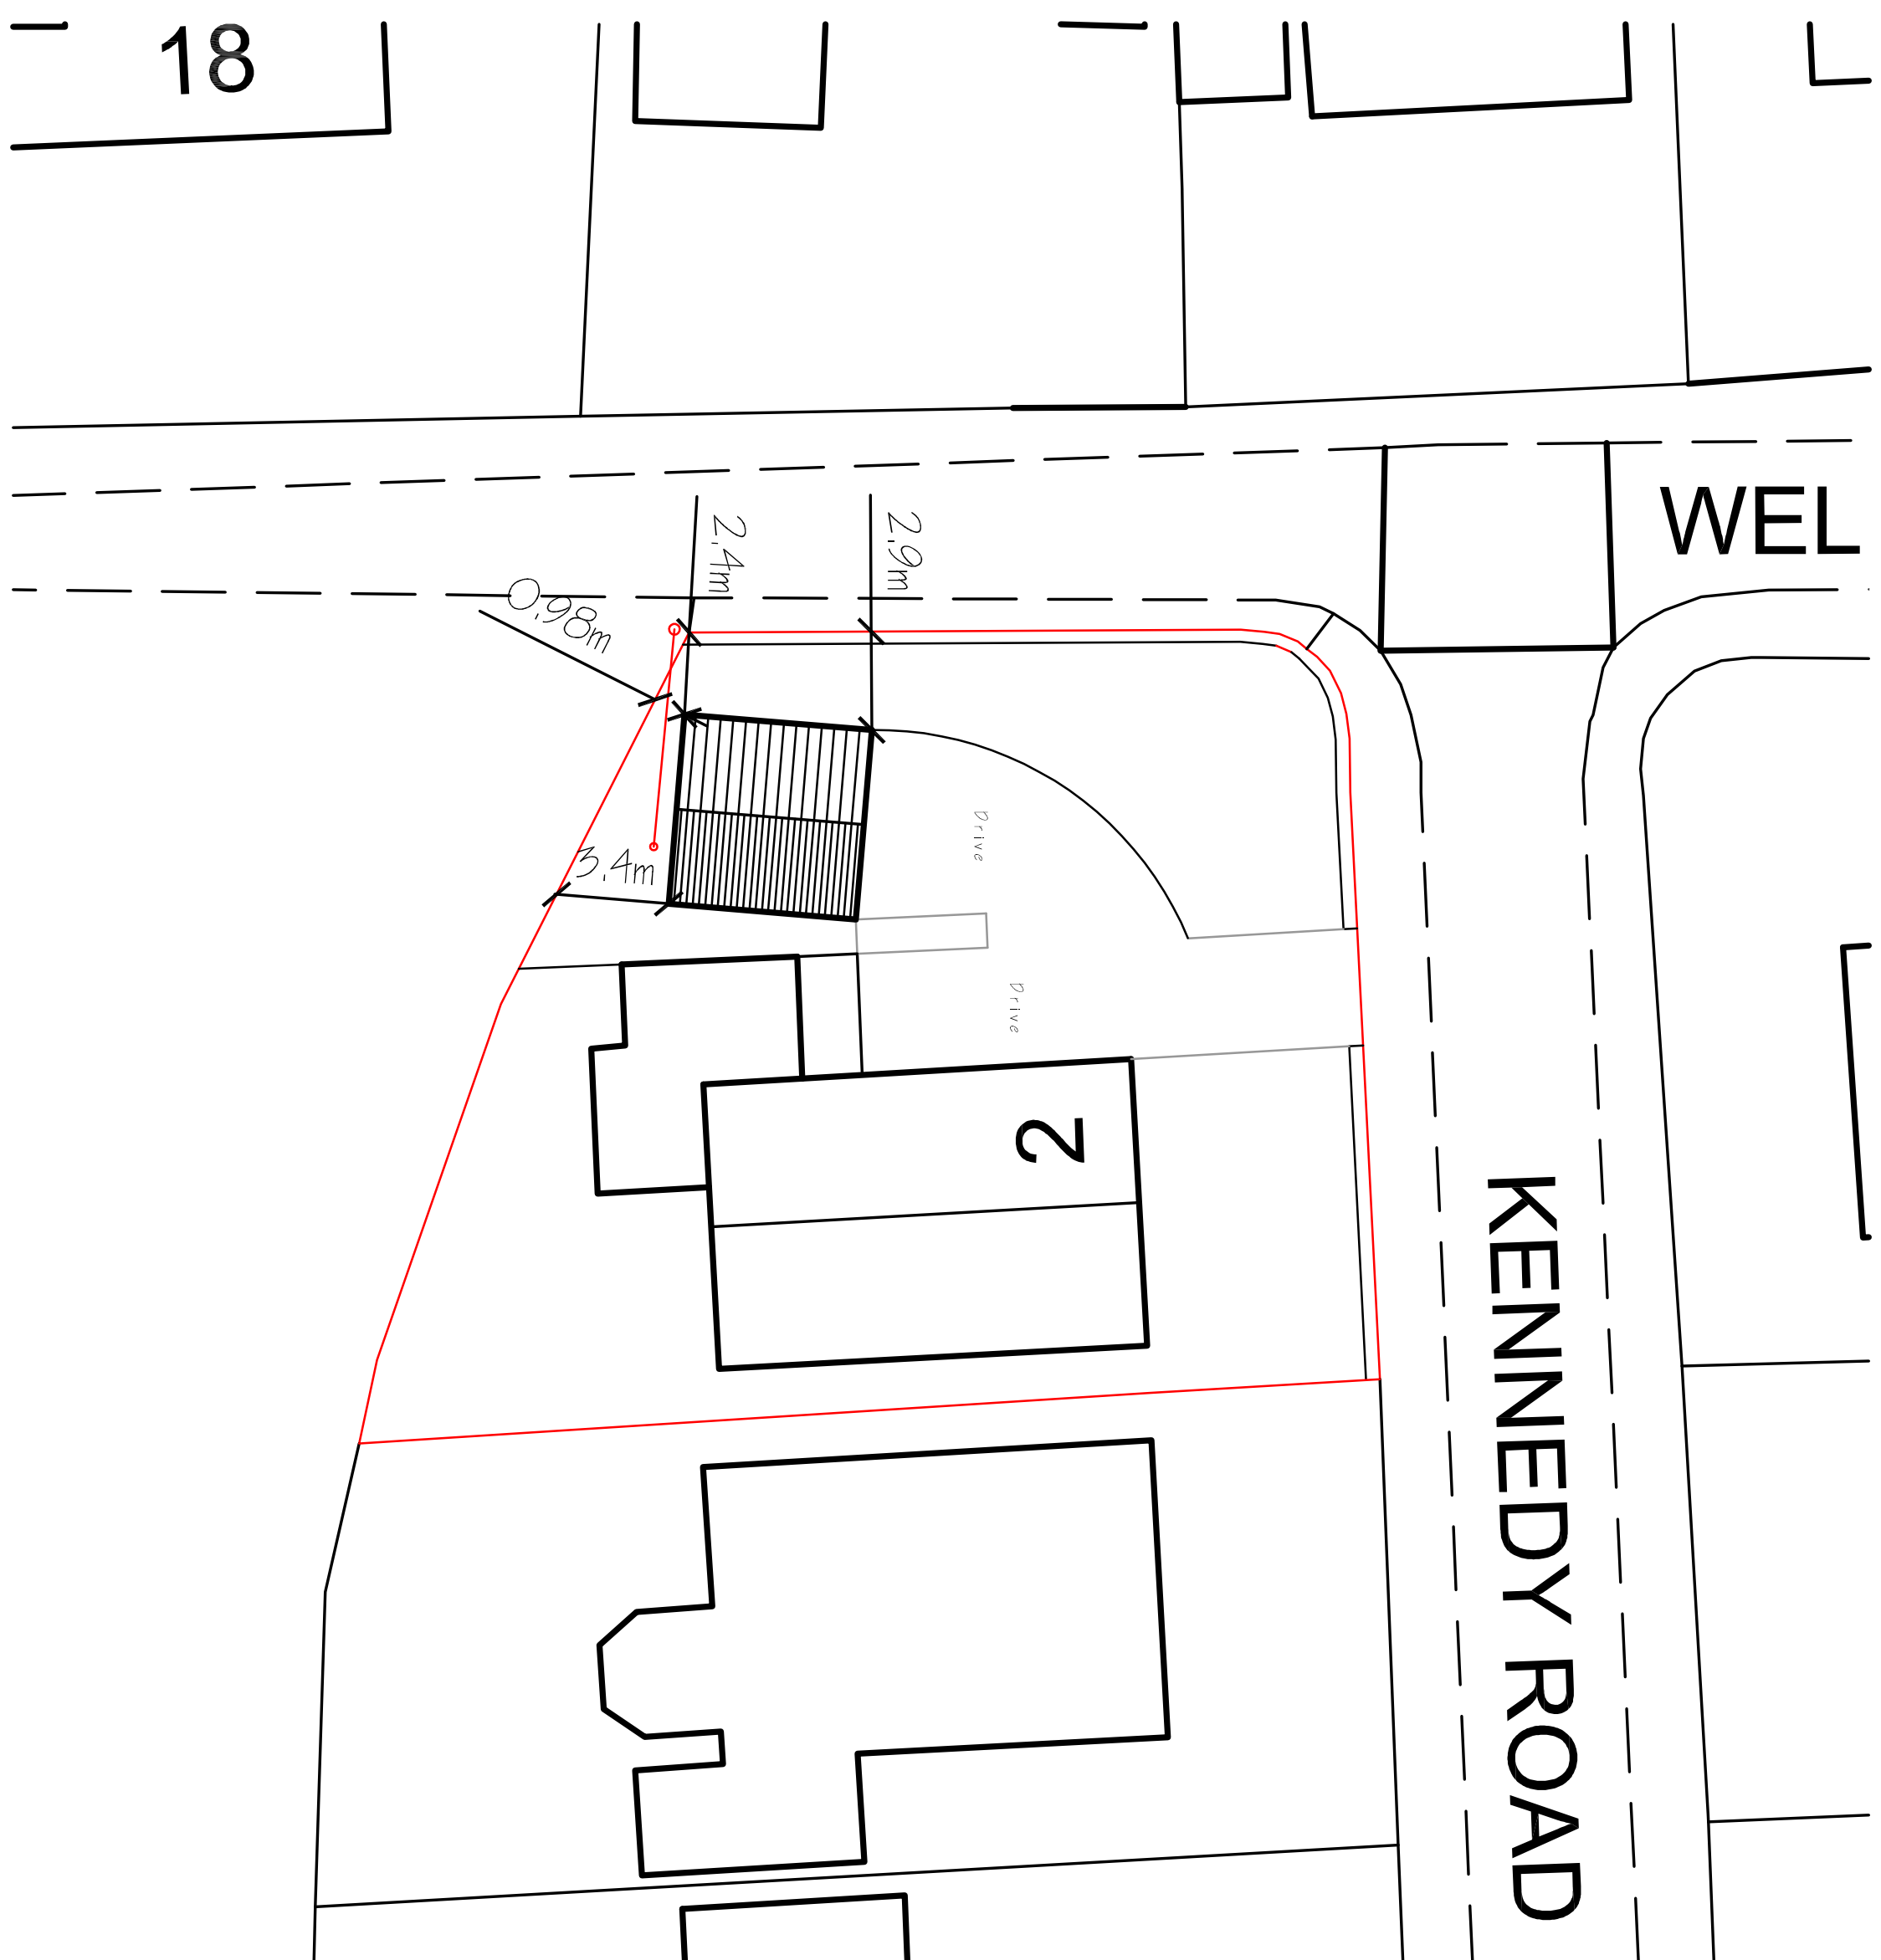
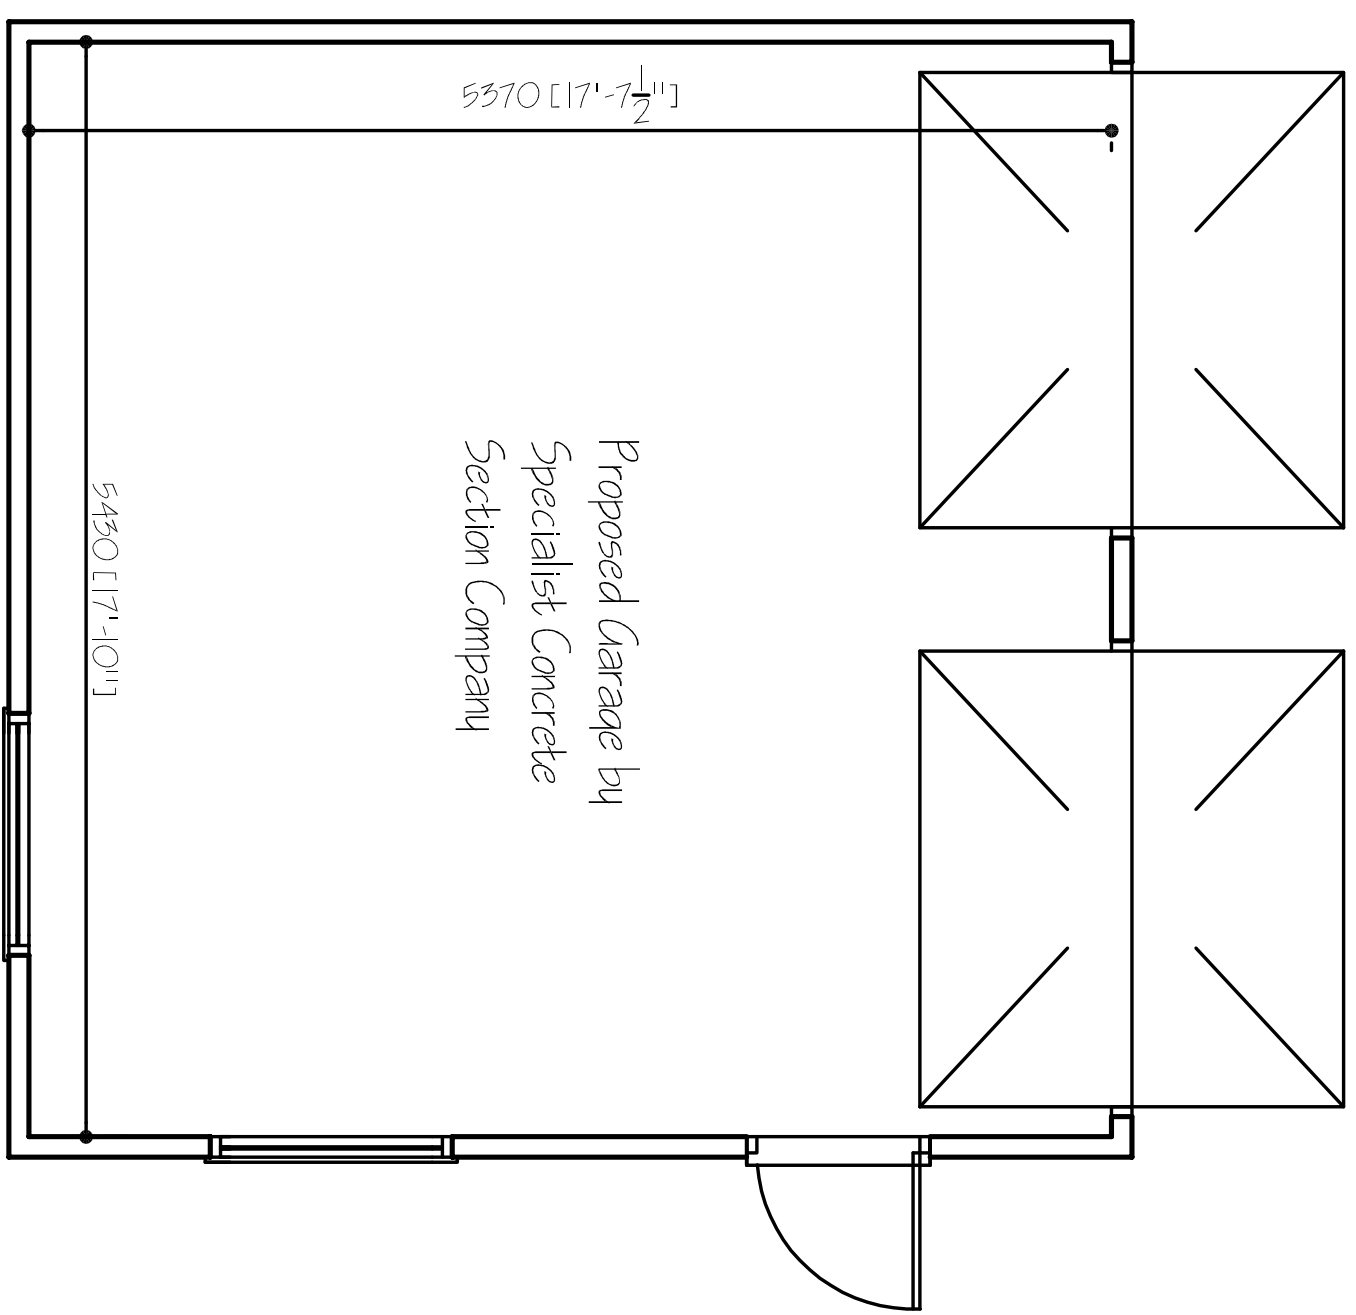
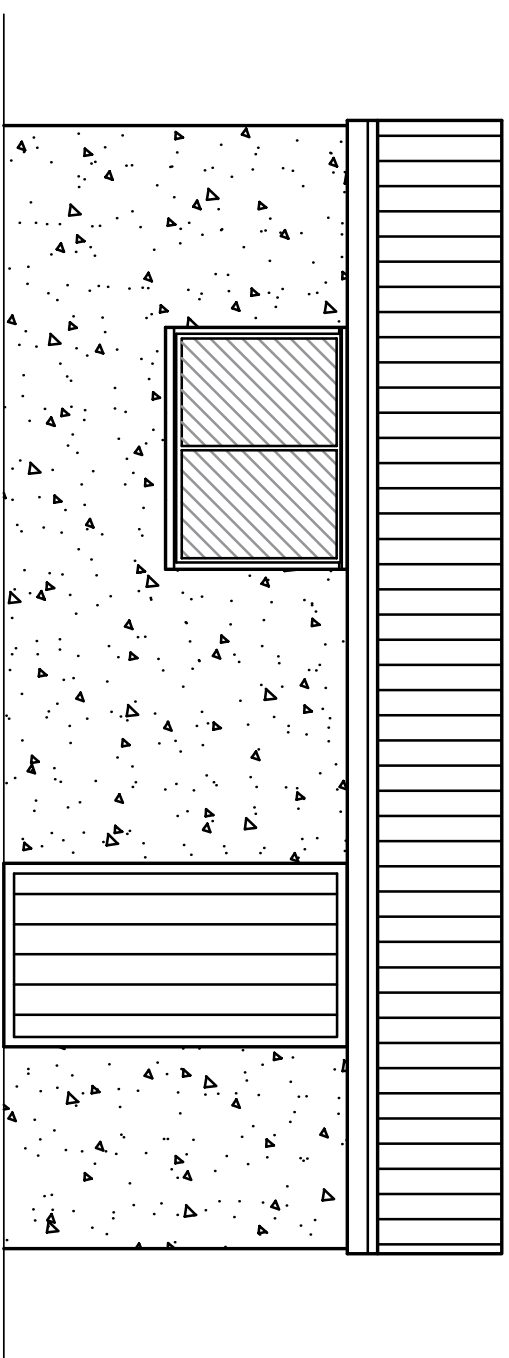
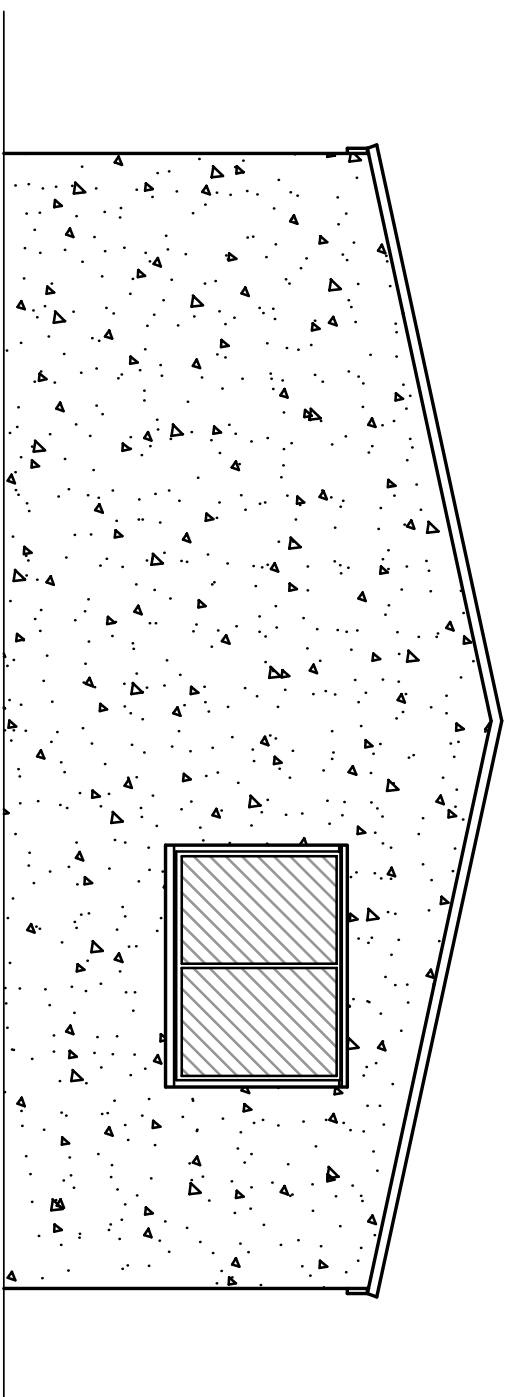
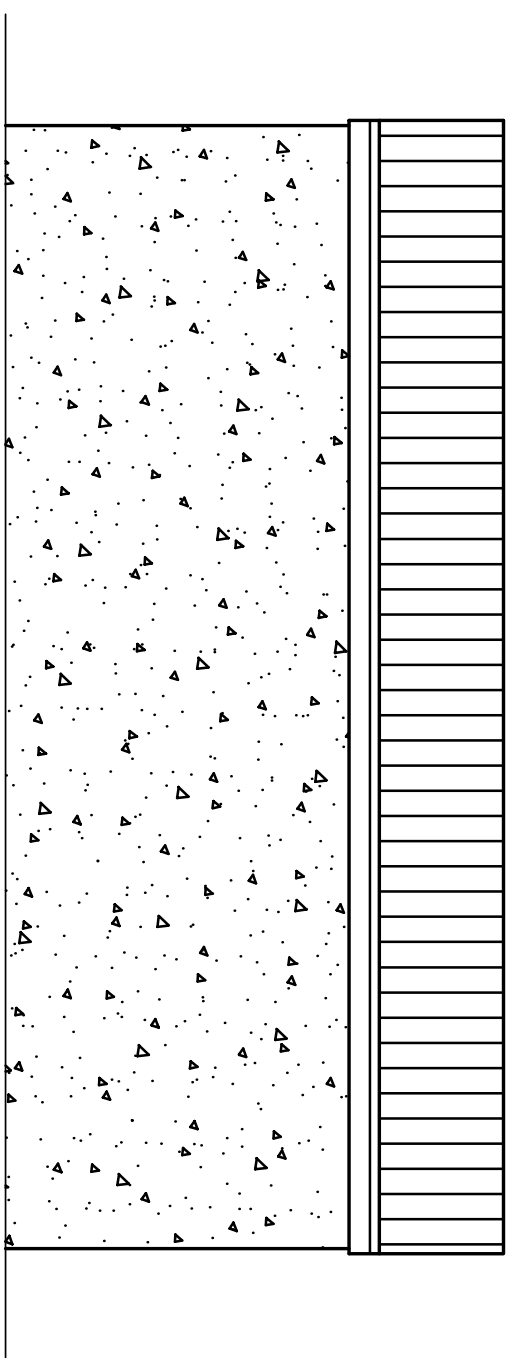
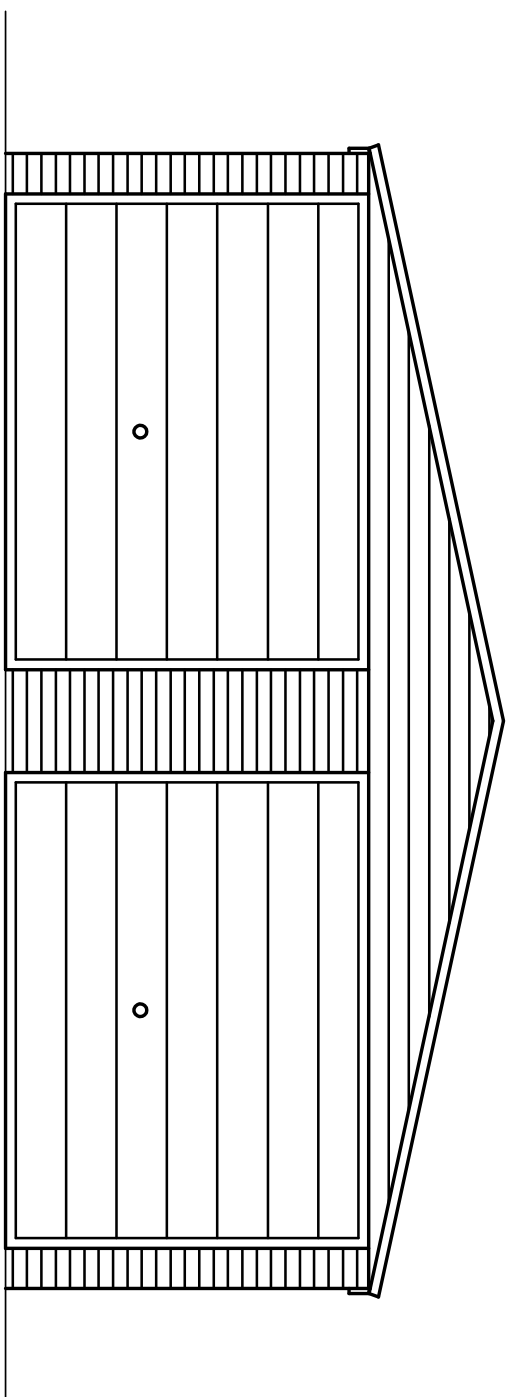


[illegible]

G. R. MERCHANT LTD. ARCHITECTURAL CONSULTANTS 		4 Whipple House 12A Park Road, Hovebush, Spalding, Lincs. PE12 7EE Tel: 01 406 450800 E-Mail: office@gmerchanttd.com Website: www.gmerchanttd.com	Project DETACHED GARAGE 2 KENNEDY ROAD HOLBECK Lincs. PE12 8AF.	Client MR T. KNEAT	Drawing FLOOR PLANS & ELEVATIONS LOCATION & SITE PLANS	J25 Ref. 4289-24	Drawing No. 01.	Date JULY '2024.	Date 5/12.
---	--	--	---	-----------------------	--	---------------------	--------------------	---------------------	---------------

[illegible]