




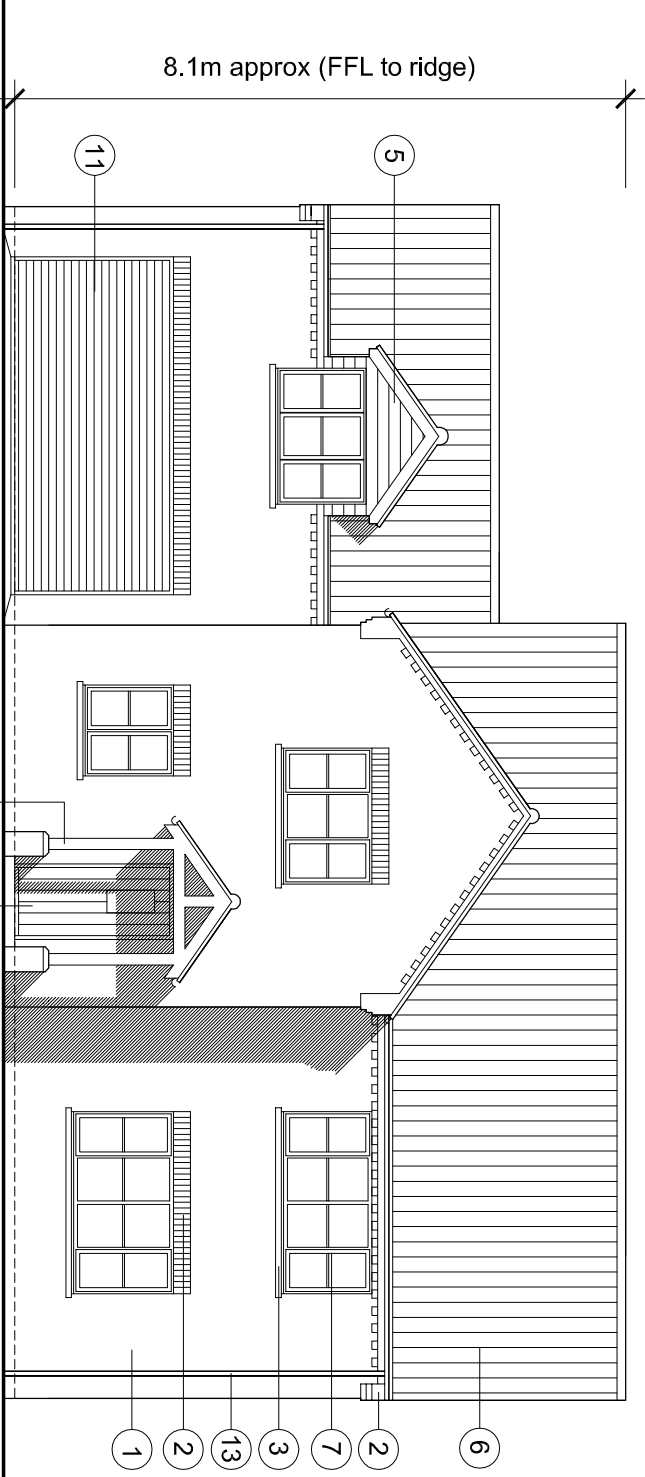


Front Elevation (1:100)

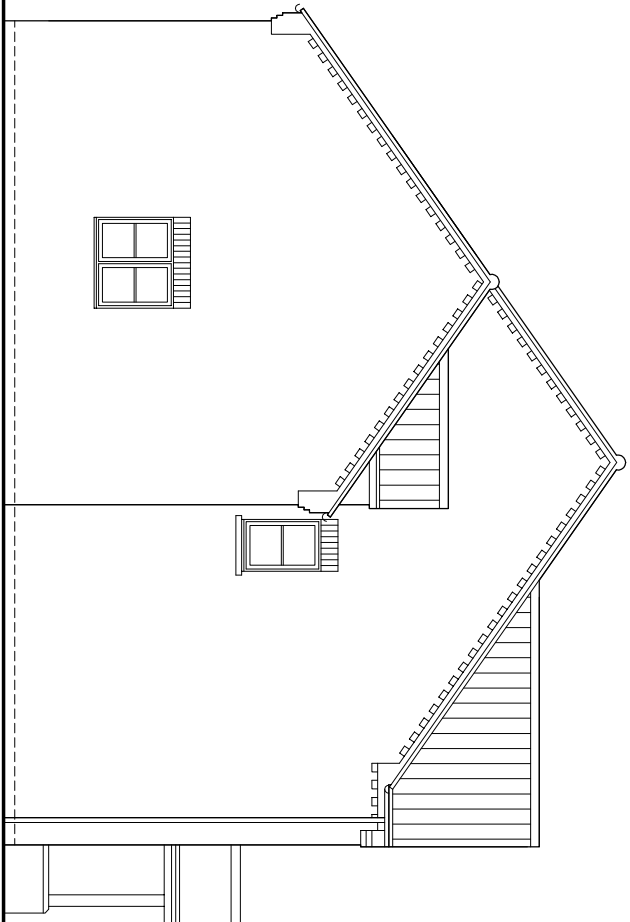


Side Elevation (1:100)

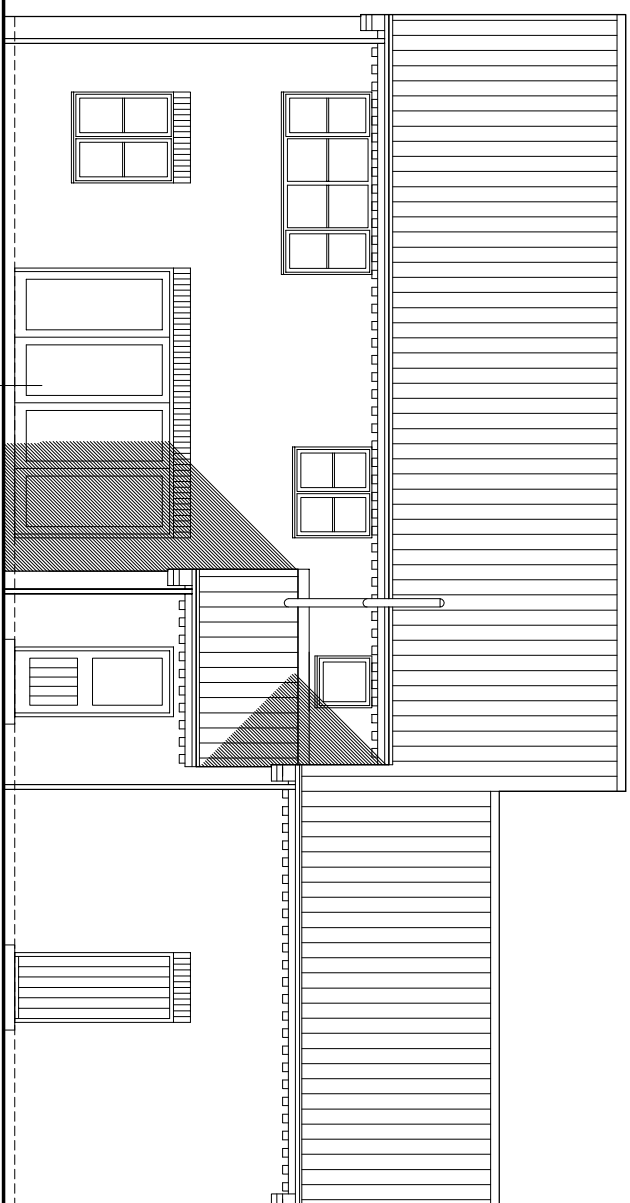


Rear Elevation (1:100)

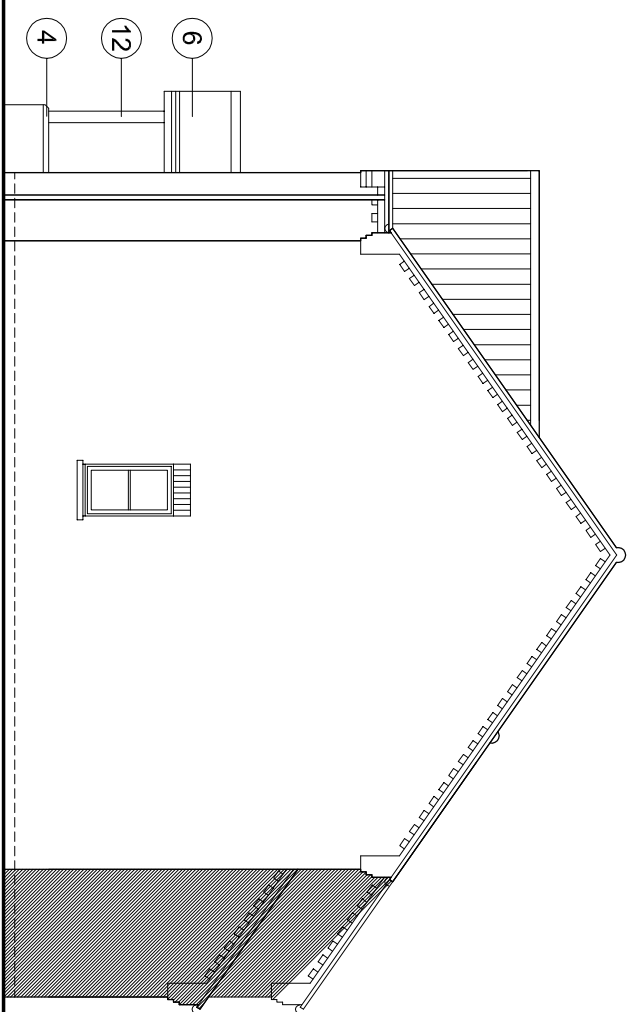

Side Elevation (1:100)

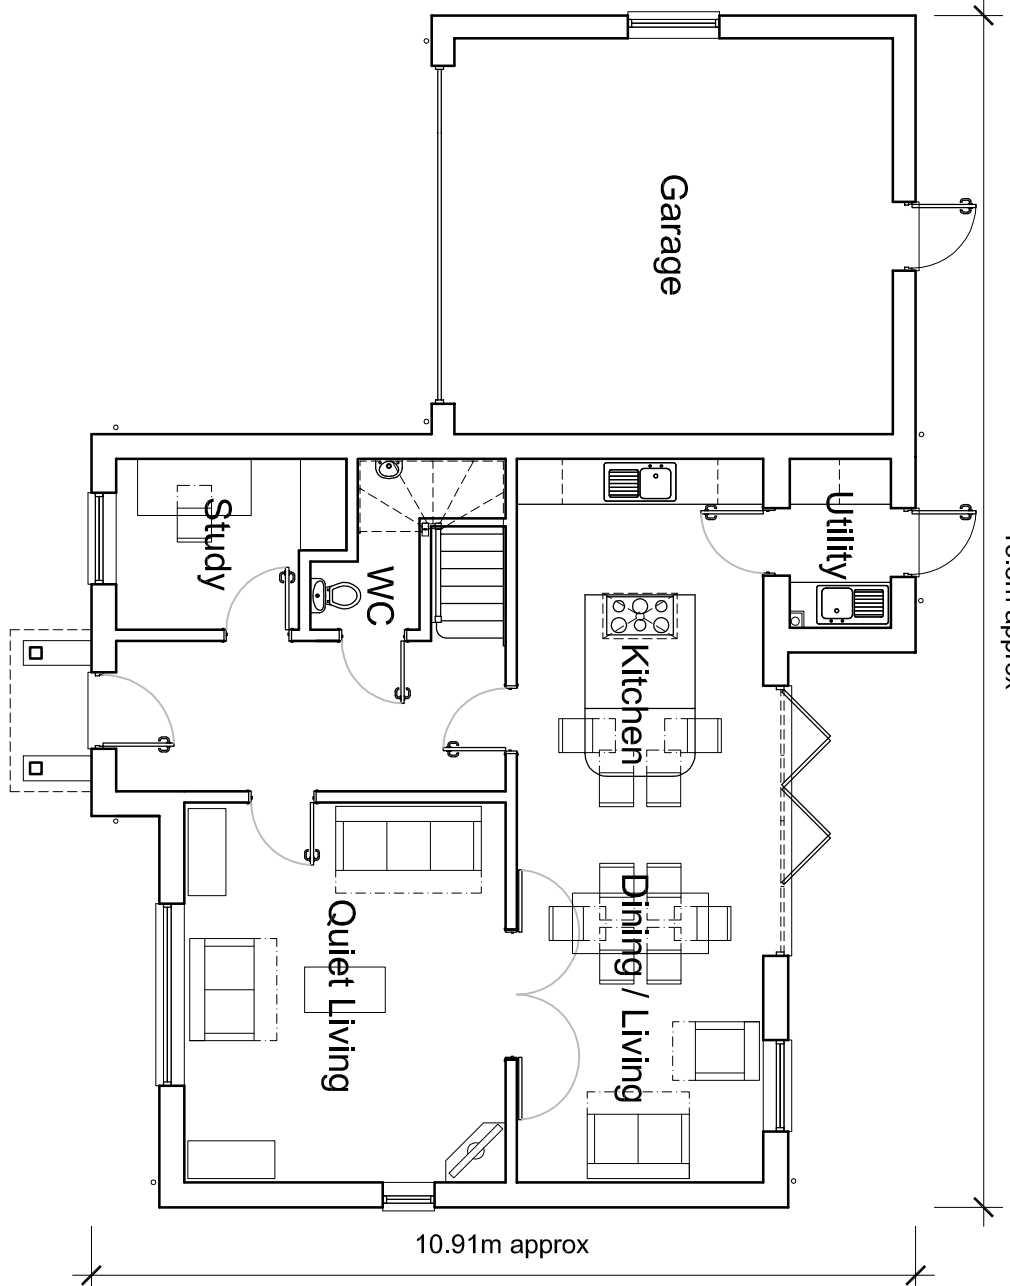


Ground Floor Plan (1:100)

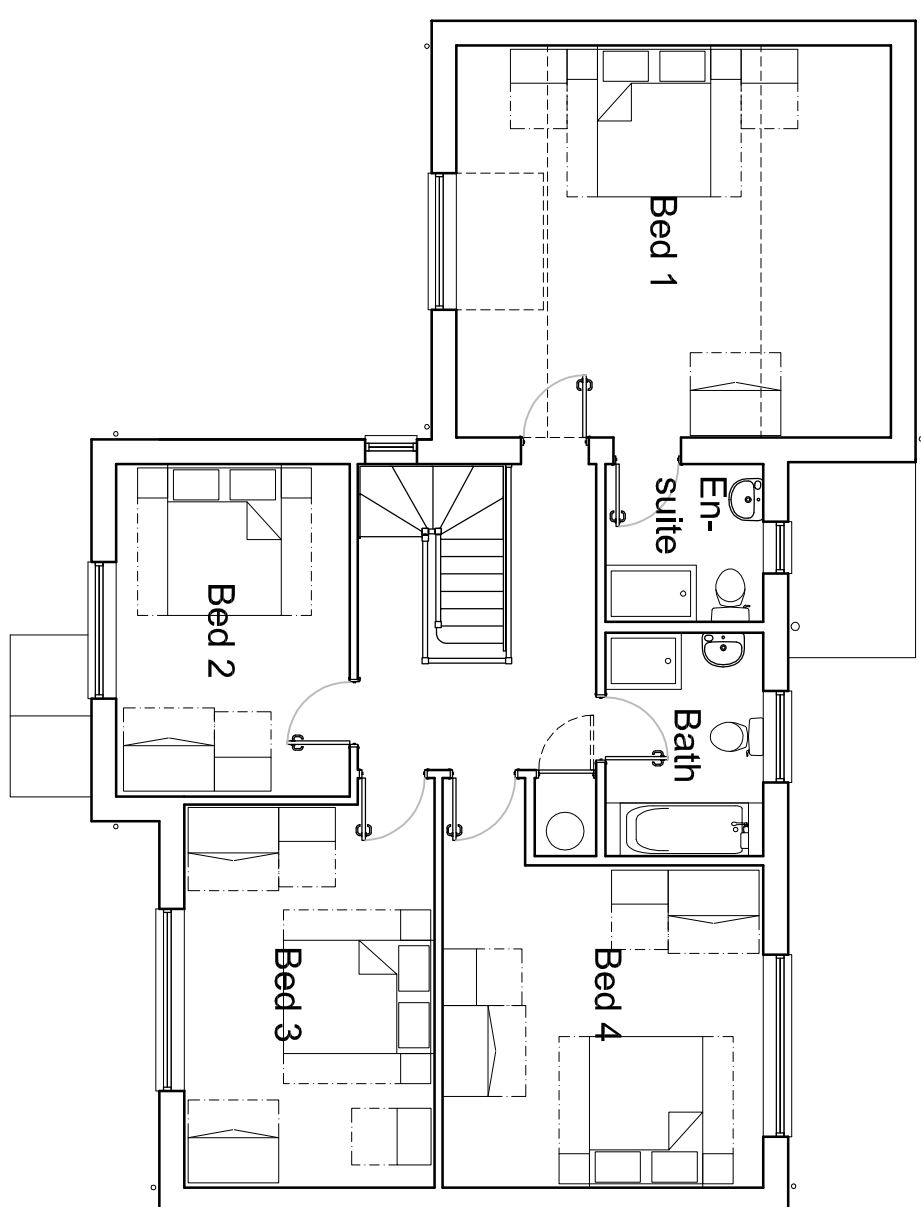


First Floor Plan (1:100)




Front Elevation (1:100)

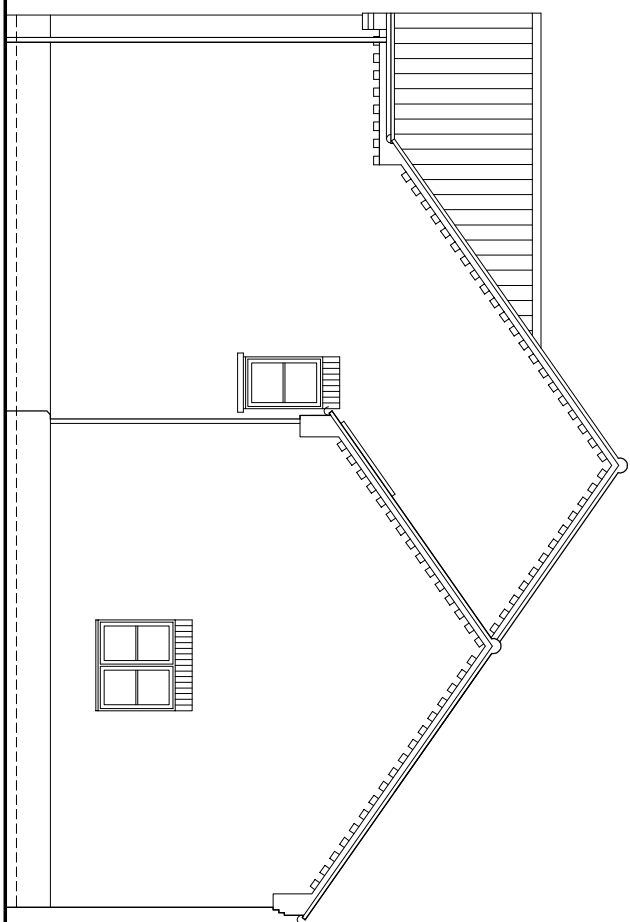


Side Elevation (1:100)

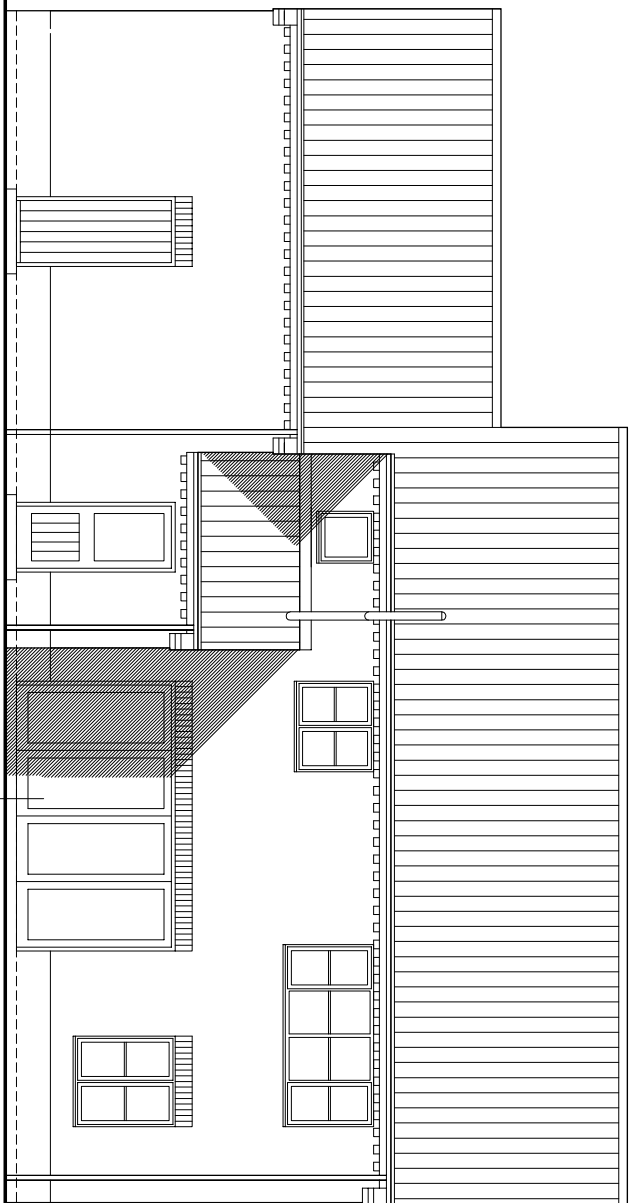


Rear Elevation (1:100)

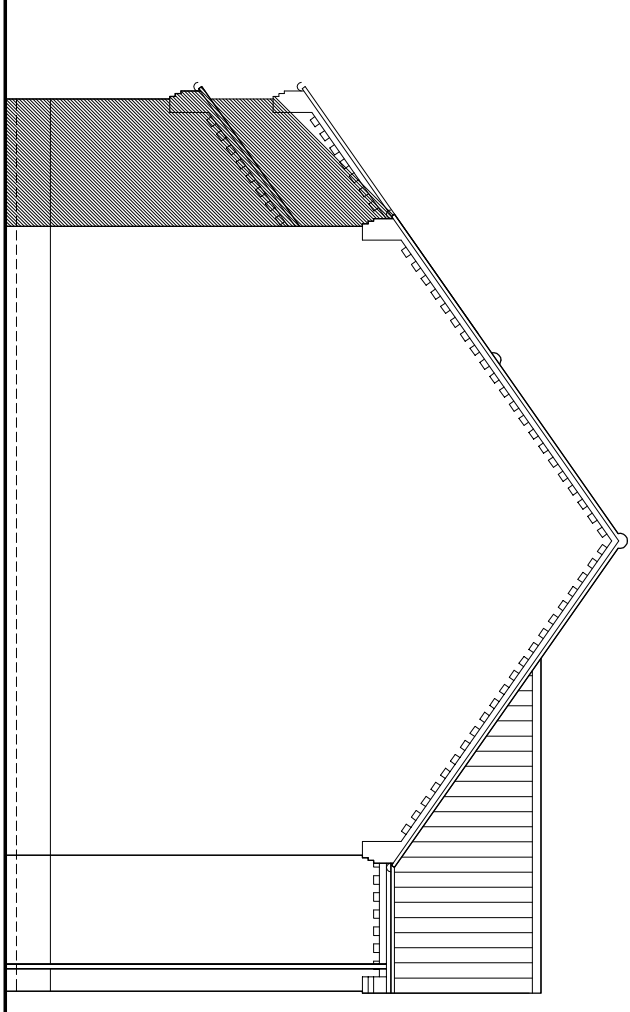

Side Elevation (1:100)

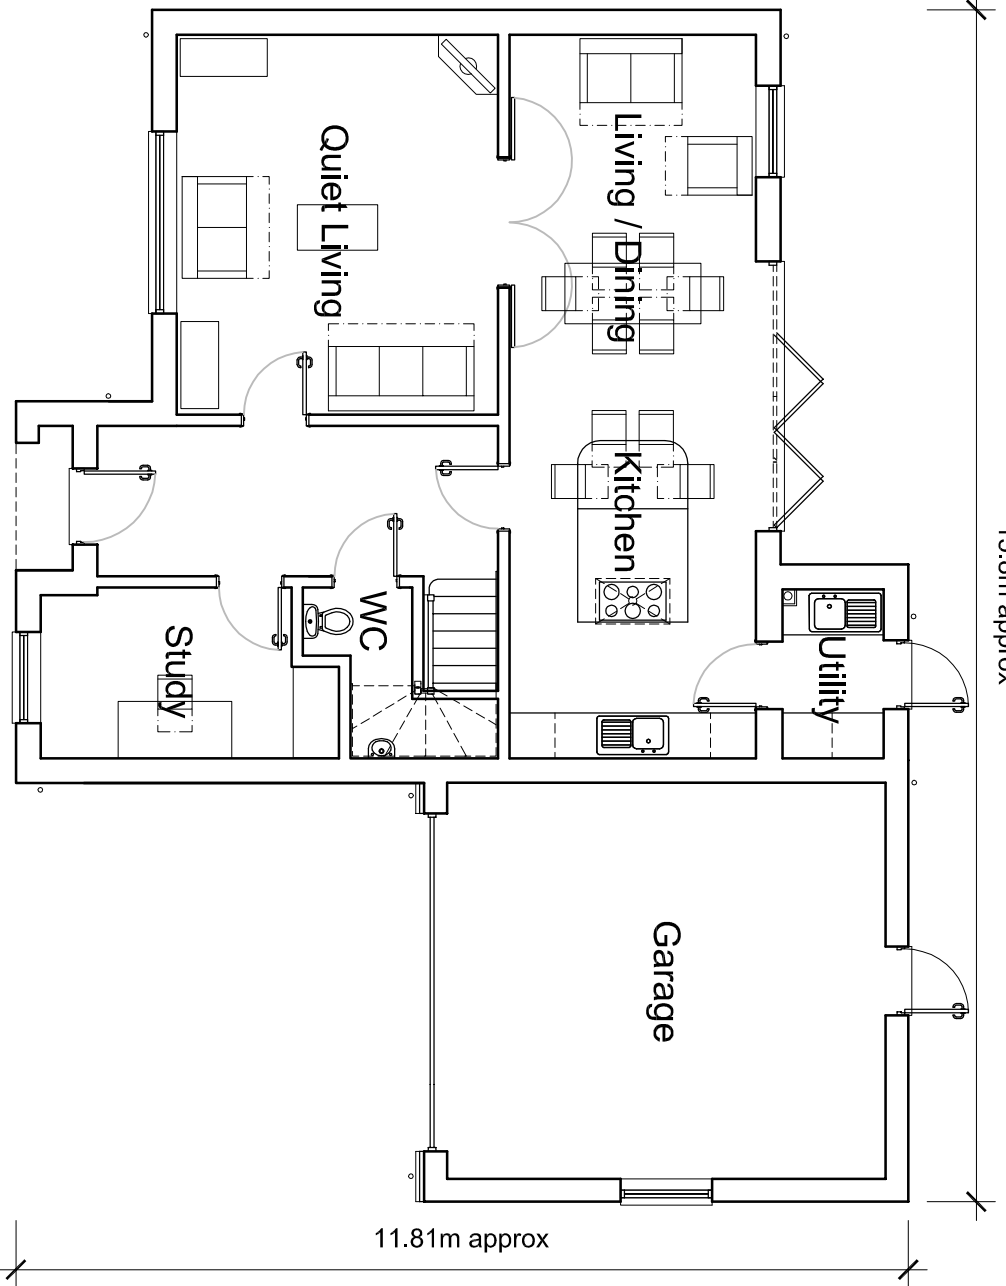

Ground Floor Plan (1:100)

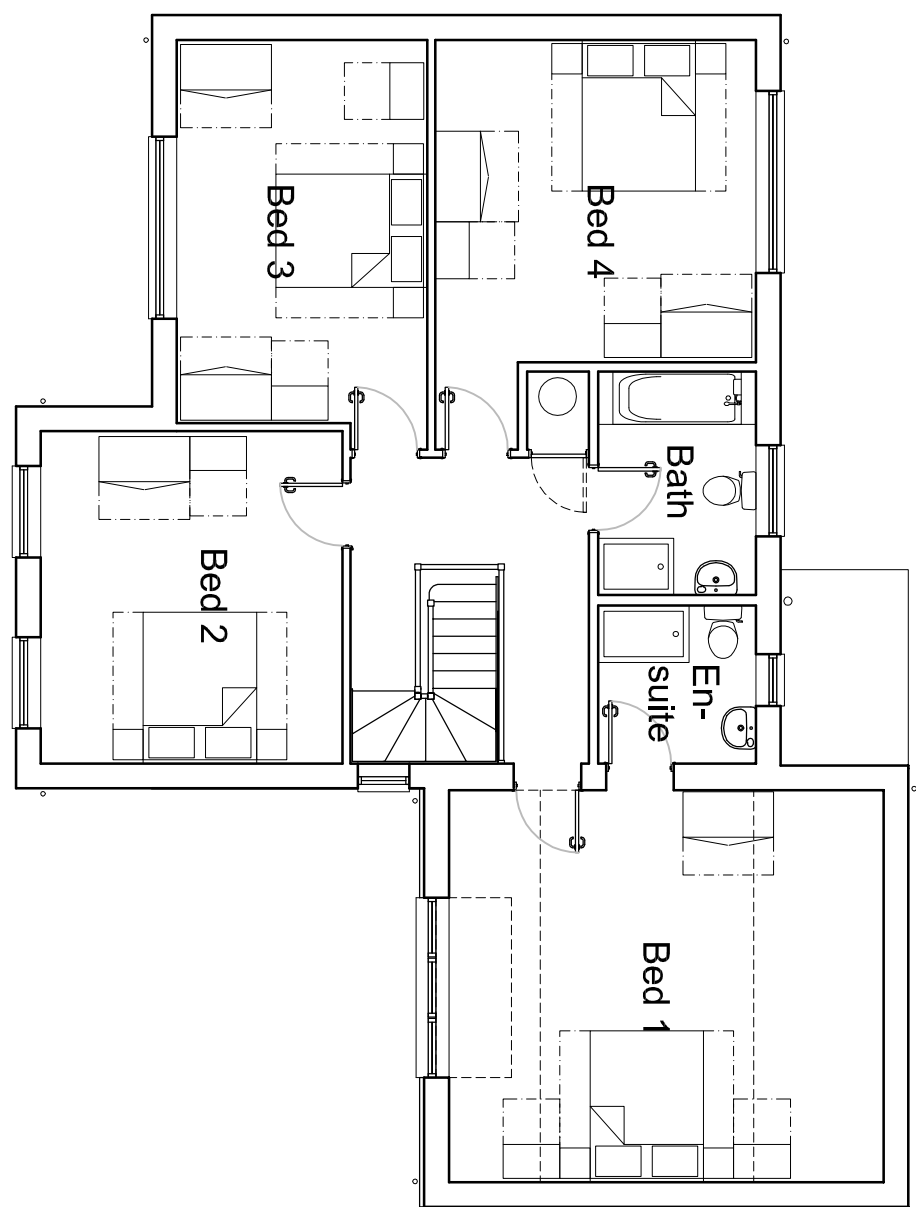

First Floor Plan (1:100)

All drawings to be worked on site by Mike Contrados before the start of any construction work. No alterations or changes to be made without the written consent of the architect. Report any discrepancies to the Contract Administrator at once.

This drawing is to be used only as a guide and not a contract. The architect's drawings are not to be used for construction without the written consent of the architect.

Andrew M Wright Ltd Registered in England & Wales No. 0202024 Registered Office: 22 Church Street, London, SE1 1LJ, UK. Tel: 020 7463 1234. Fax: 020 7463 1235. Email: info@amwright.co.uk

LEGEND: DO NOT SCALE

Legend to materials:-

1 = Facing brickwork

2 = Feature brickwork (solder courses and corbelling) in contrasting brick

3 = Reconstituted stone cills

4 = Projecting brick (plinth) stretcher detail in contrasting brick

5 = Painted timber effect cladding

6 = Slate effect roofing or concrete interlocking paniles

7 = Upvc windows

8 = Timber (or timber effect) composite doors

9 = Upvc doors

10 = Roof windows

11 = Roller shutter garage doors


12 = Timber porch construction

13 = Plastic rainwater goods


14 = Contrasting band of facing brickwork

15 = Upvc fascias

*Contrasting brick does not apply to all dwellings. Refer to Schedule of Materials (PDS) for precise details of brickwork.

 

P4	13.05.19	Planning Issue	AMW / AMW
P3	03.05.19	Planning Issue (for comment)	AMW / AMW
P2	10.05.18	Planning Issue	AMW / AMW
P1	21.05.18	Planning Issue	AMW / AMW
D1	06.07.18	Final Issue	AMW / AMW
Revision:	Date:	Description:	Drawn: CHC

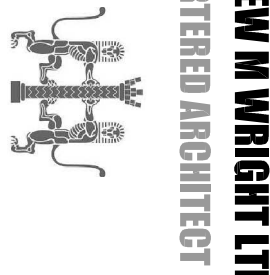

28 Jovs Bank, Holbeach, St Johns, Spalding, Lincs. PE12 8SD
Telephone: 01406 540573 Mobile: 07940 914778

Project:
Residential Development
Wignais Gate
Holbeach
Lincs

Drawings Title:
Proposed Houses
Plots 1 & 2

Client:
D Brown Building Contractors Ltd

Drawn:	Checked:	Date:	Scale:	Page:
AMW	AMW	26.06.18	1:100	A1

Job No.:	Draw No.:	Stage:	Revision:
071605	PD24	Planning	P4