




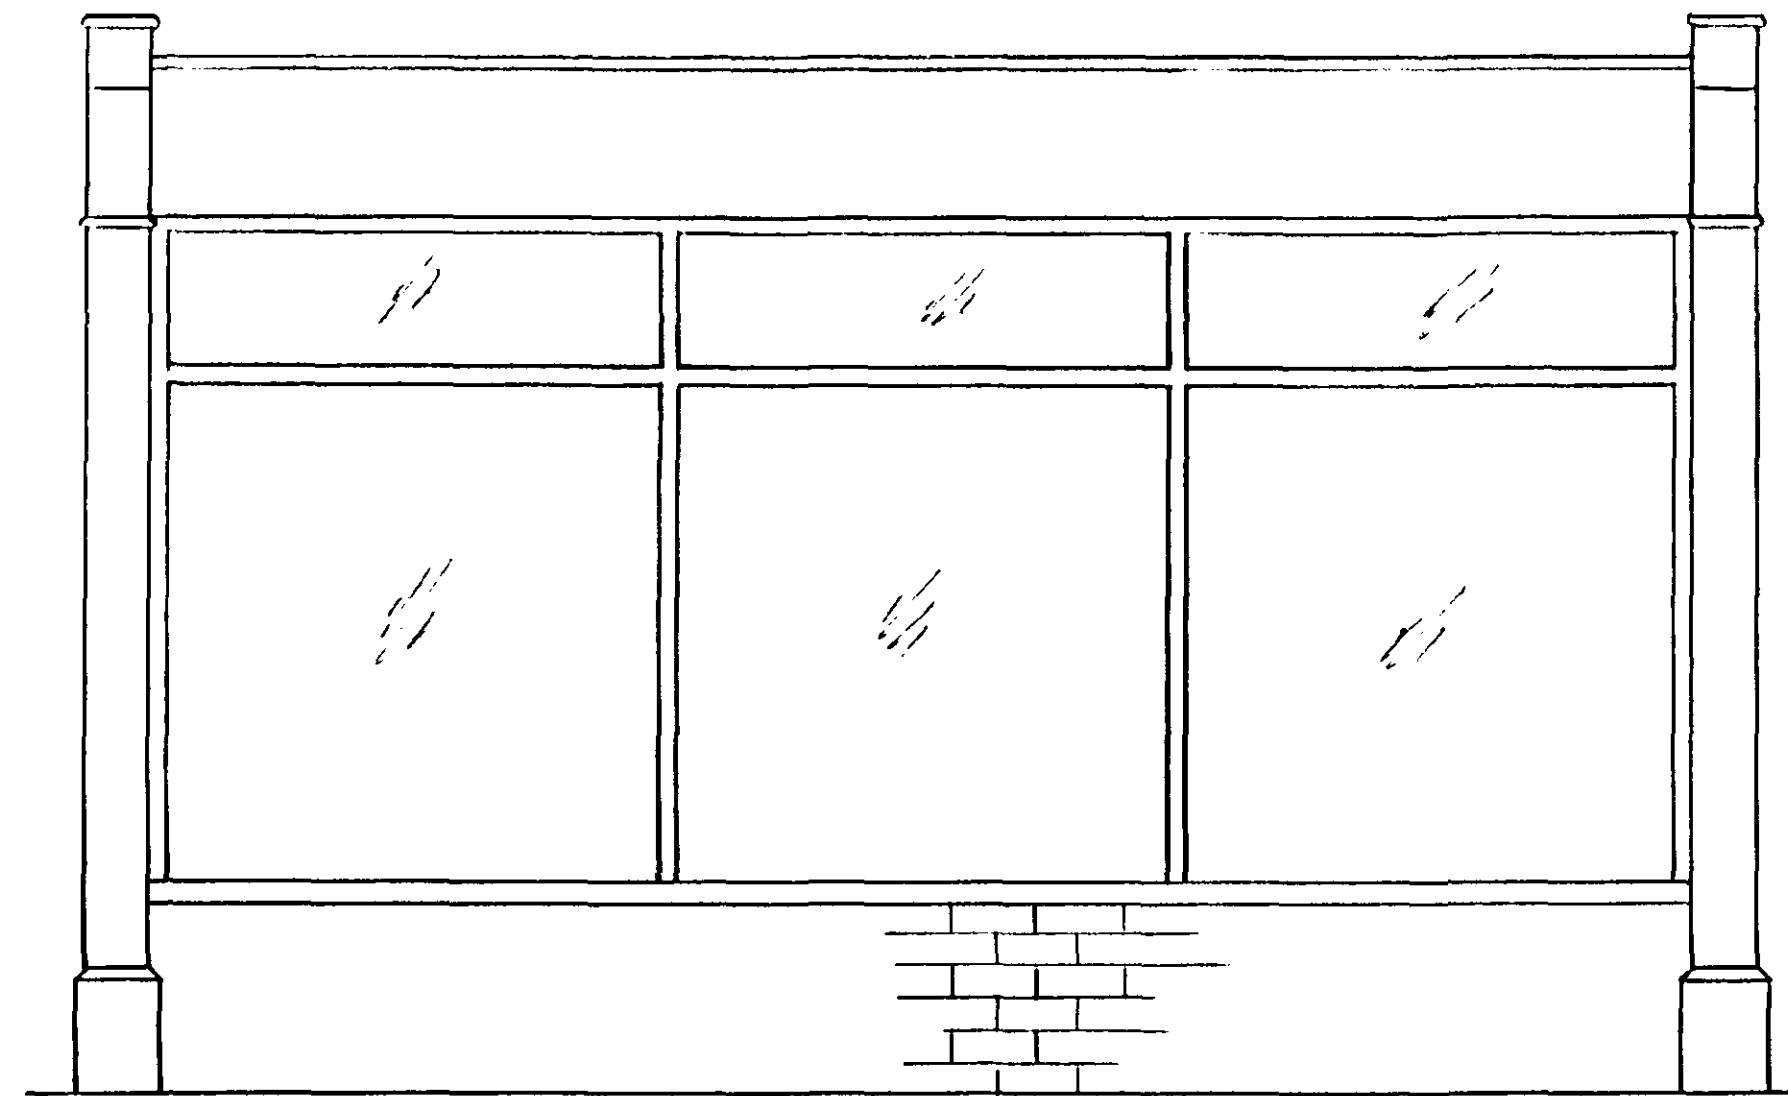


EXISTING FRONT ELEVATION

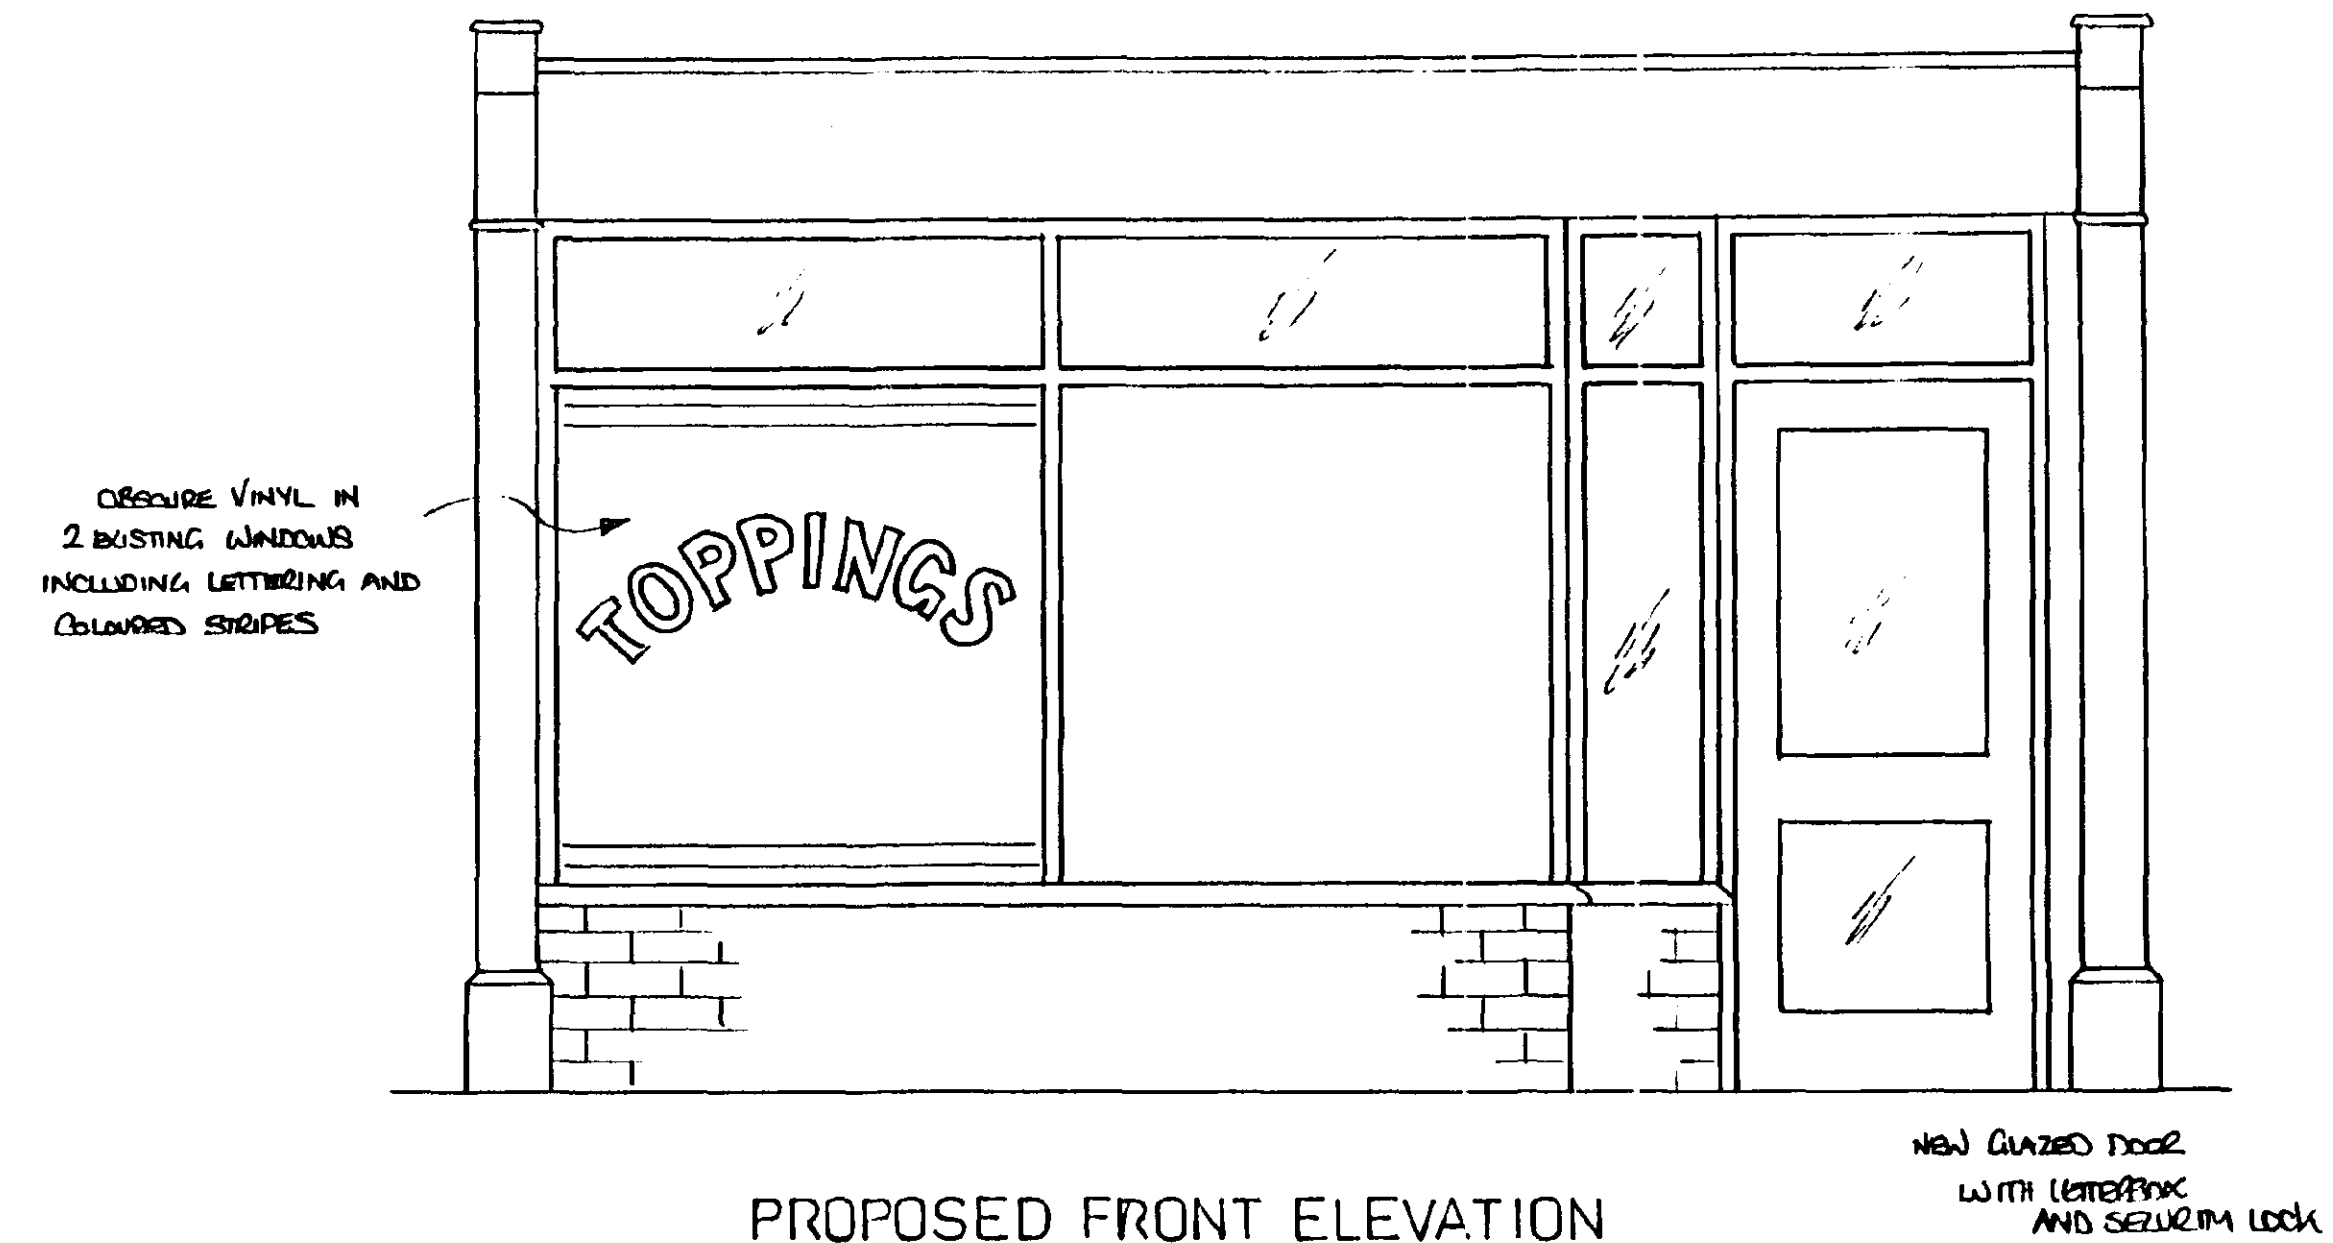

PROPOSED FRONT ELEVATION

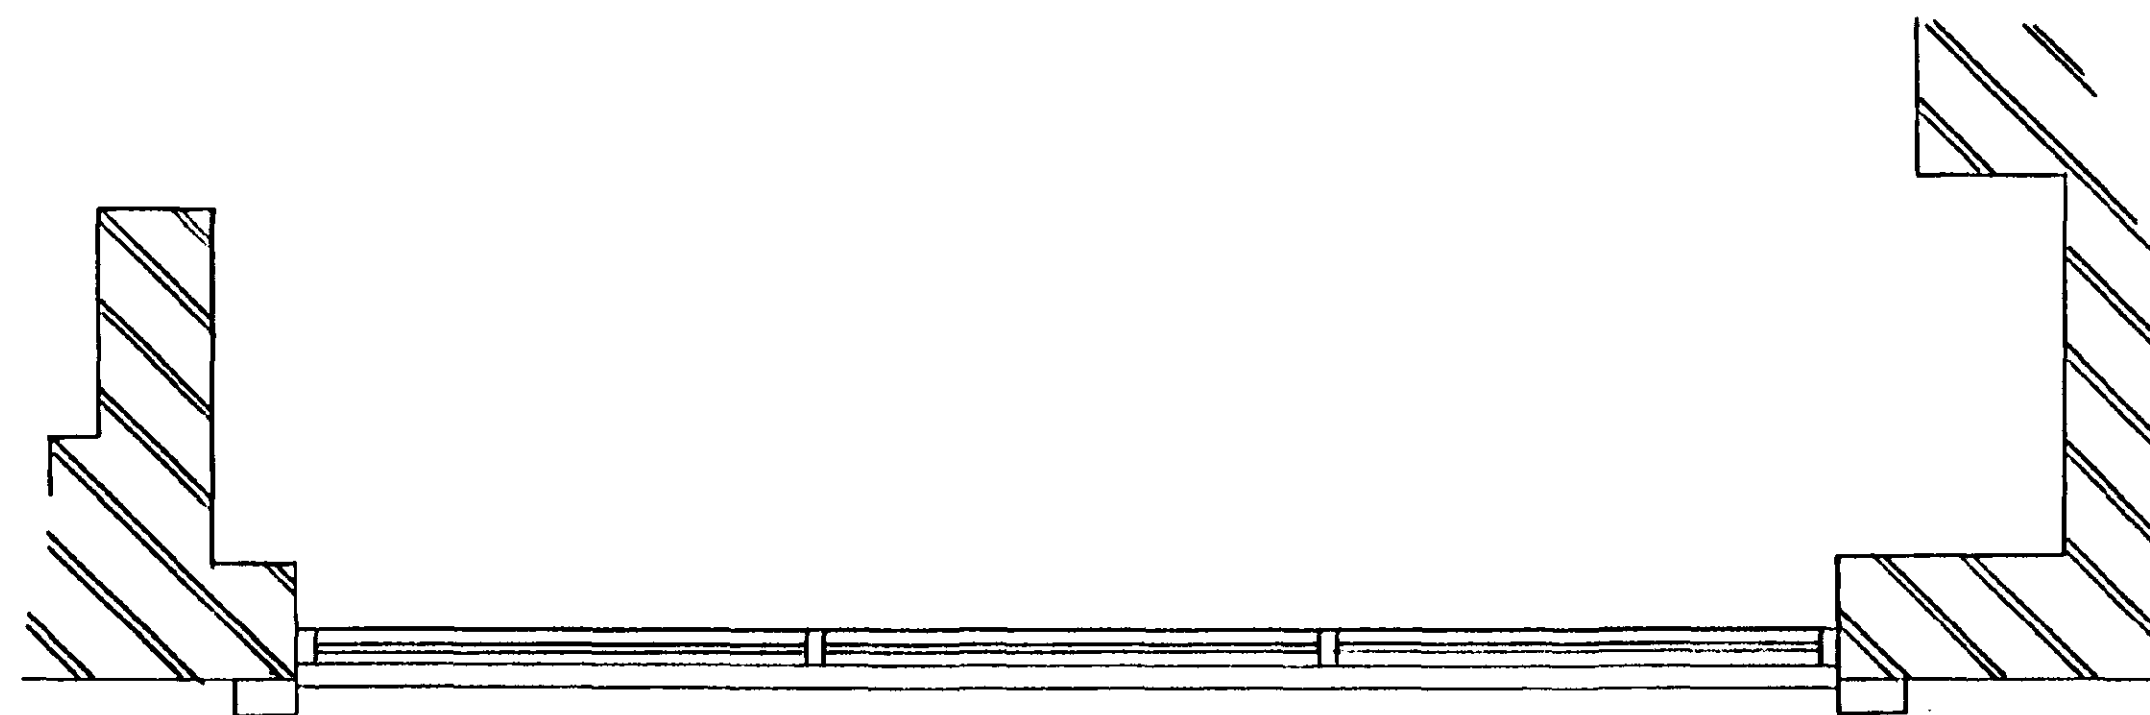

EXISTING PLAN

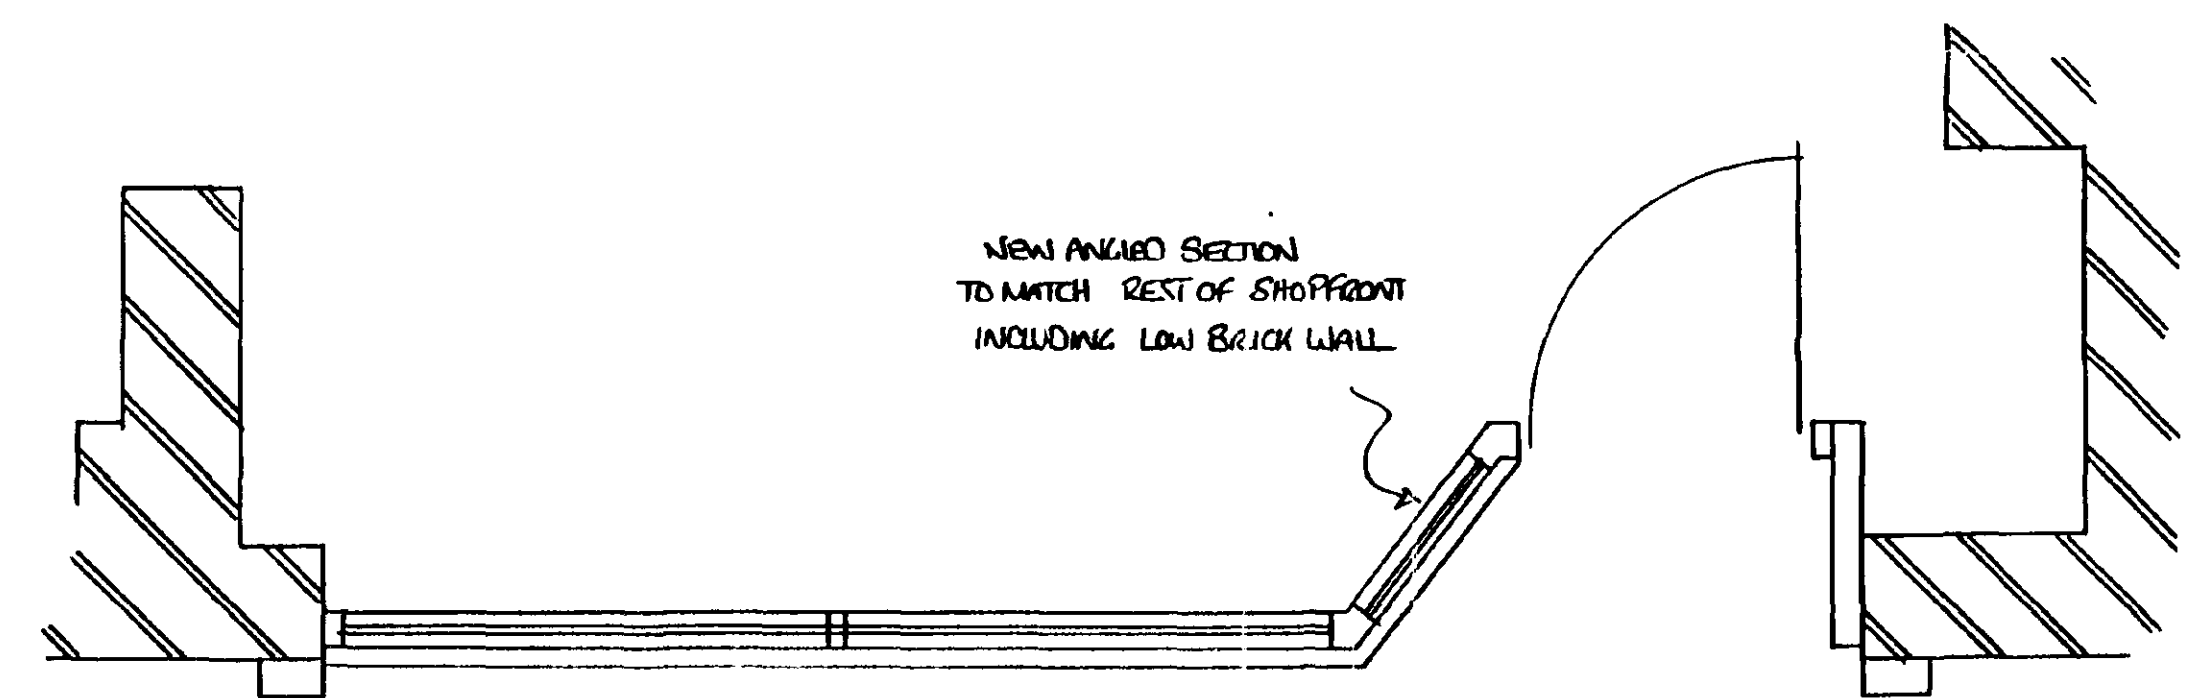

PROPOSED PLAN


SOUTH LINDSAY DC
HOUSING & PLANNING
15 MAY 1998
Ref: 0497/98

CROWN
CATERING
EQUIPMENT
Specialists in
◆ Reconditioned &
new equipment
◆ Repair service
◆ Purchasers of
used equipment
for cash
Tel: 01733 344388
11 Crown Street, Peterborough PE1 3HY


PROPOSED ALTERATIONS TO EXISTING SHOP
HIGH STREET, HOLEBEACH, Lincs

SCALE 1:20


DATE 5/98

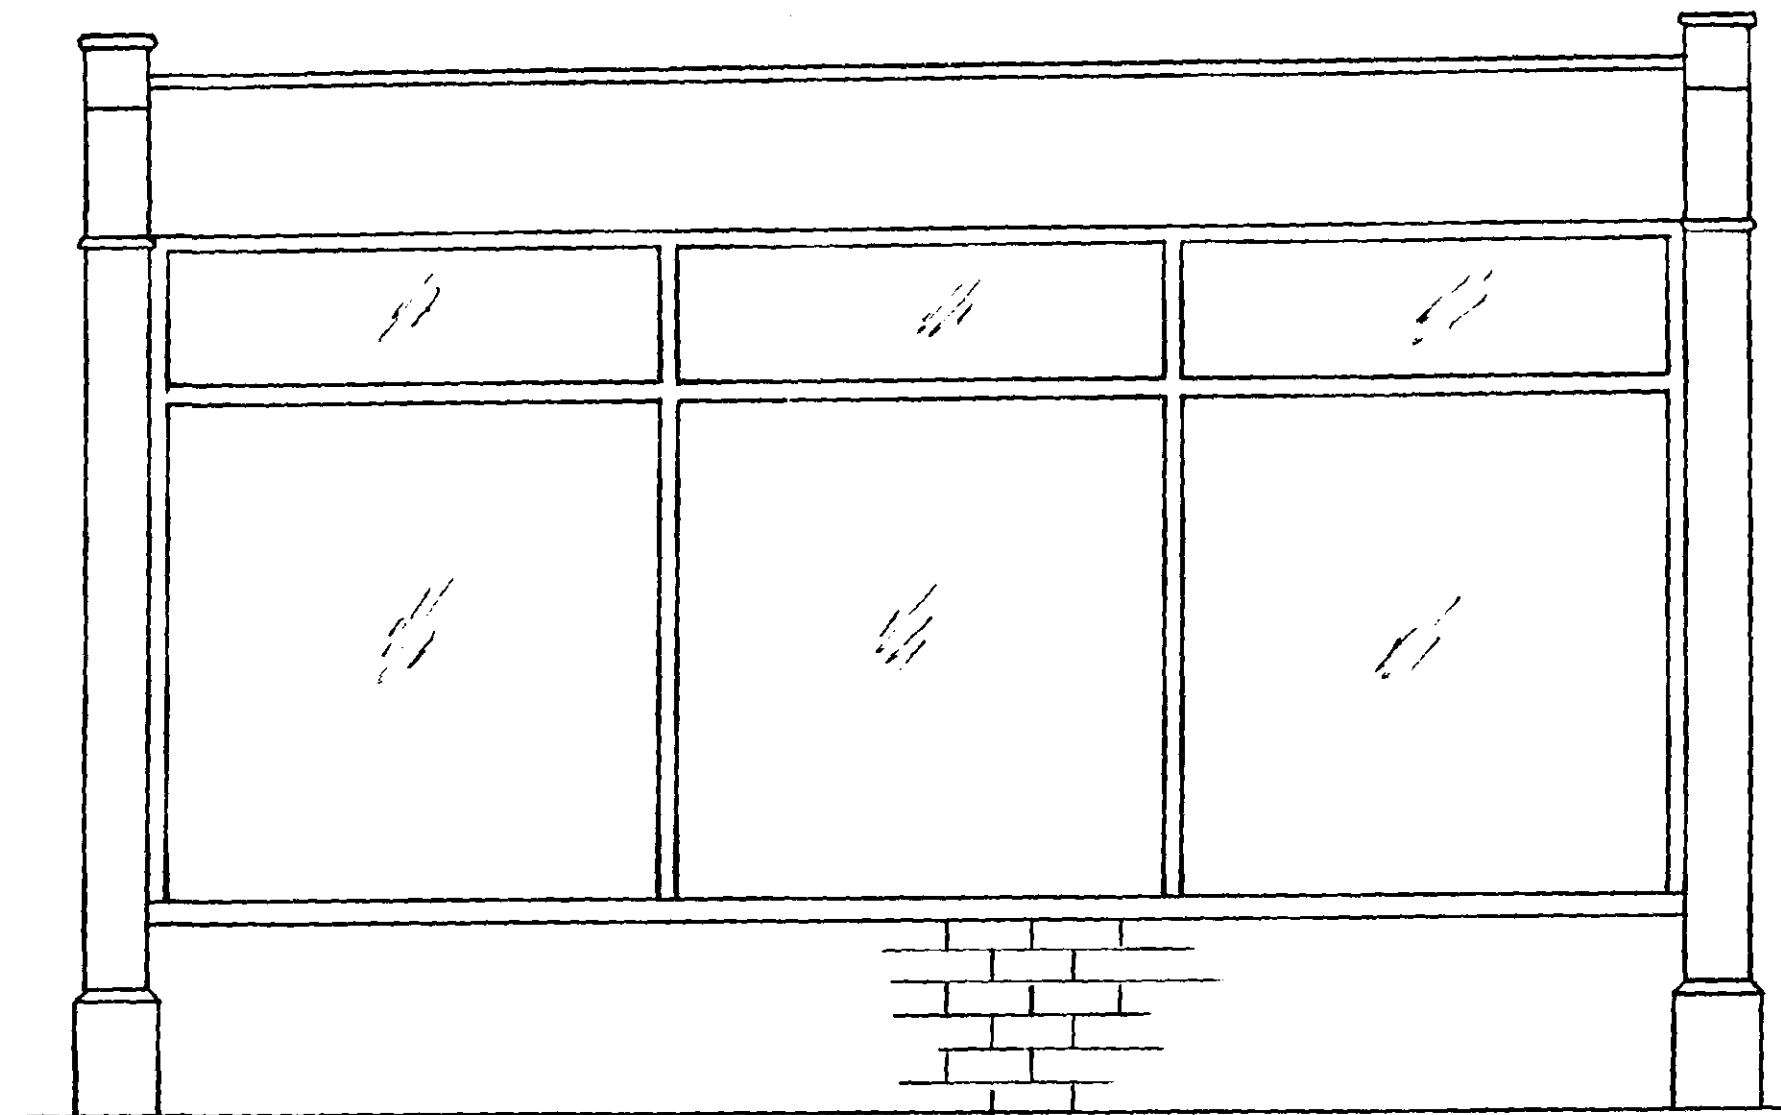


EXISTING FRONT ELEVATION

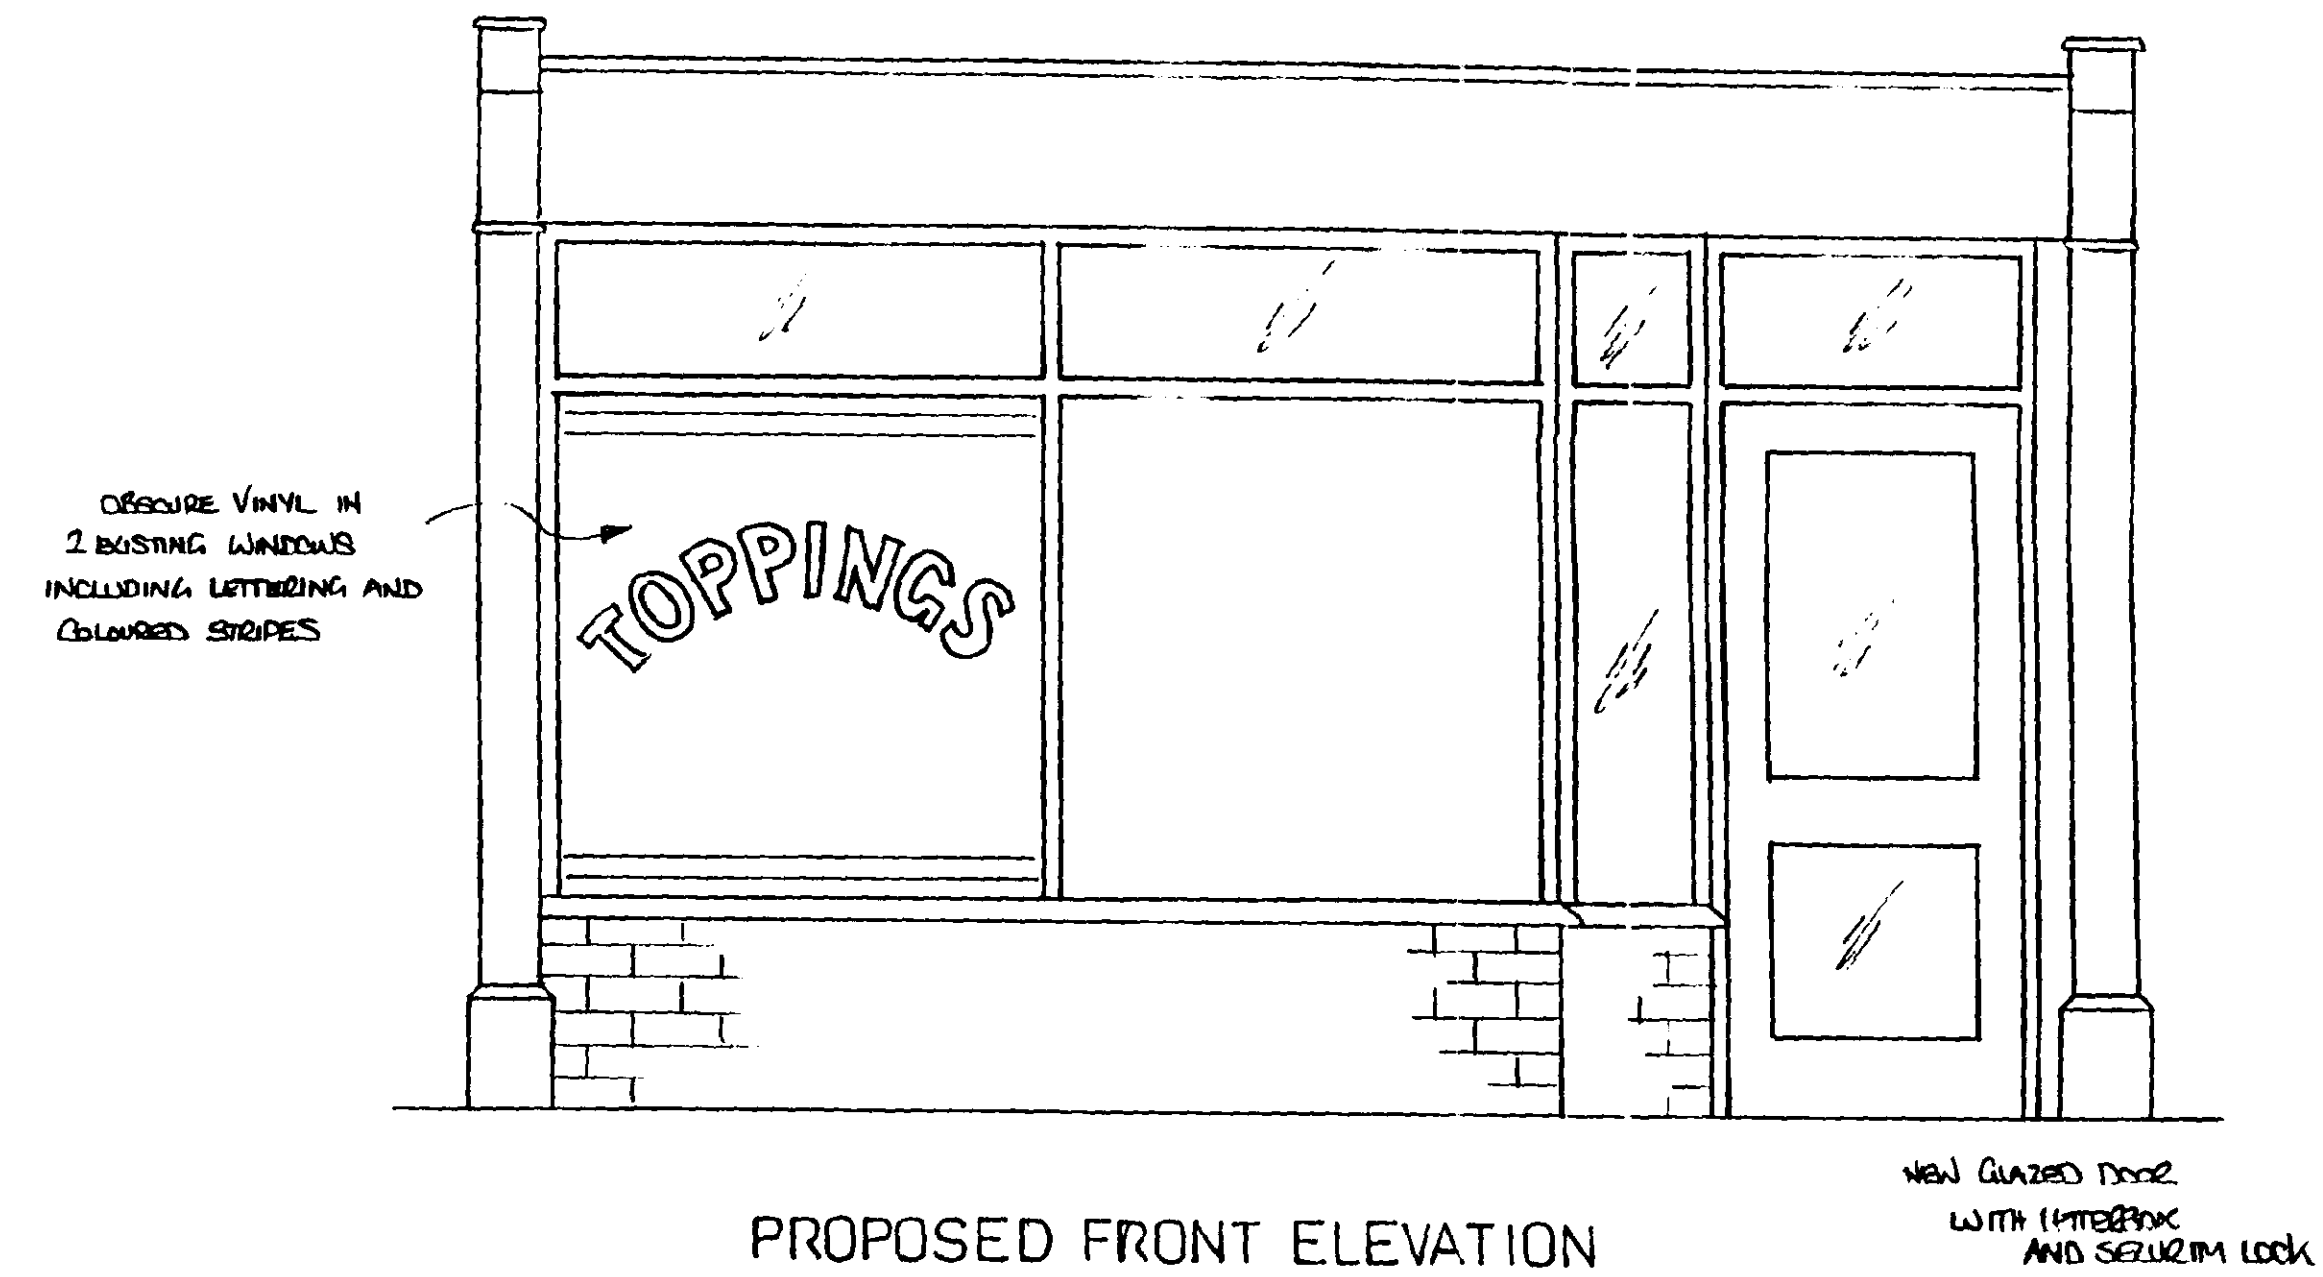

PROPOSED FRONT ELEVATION

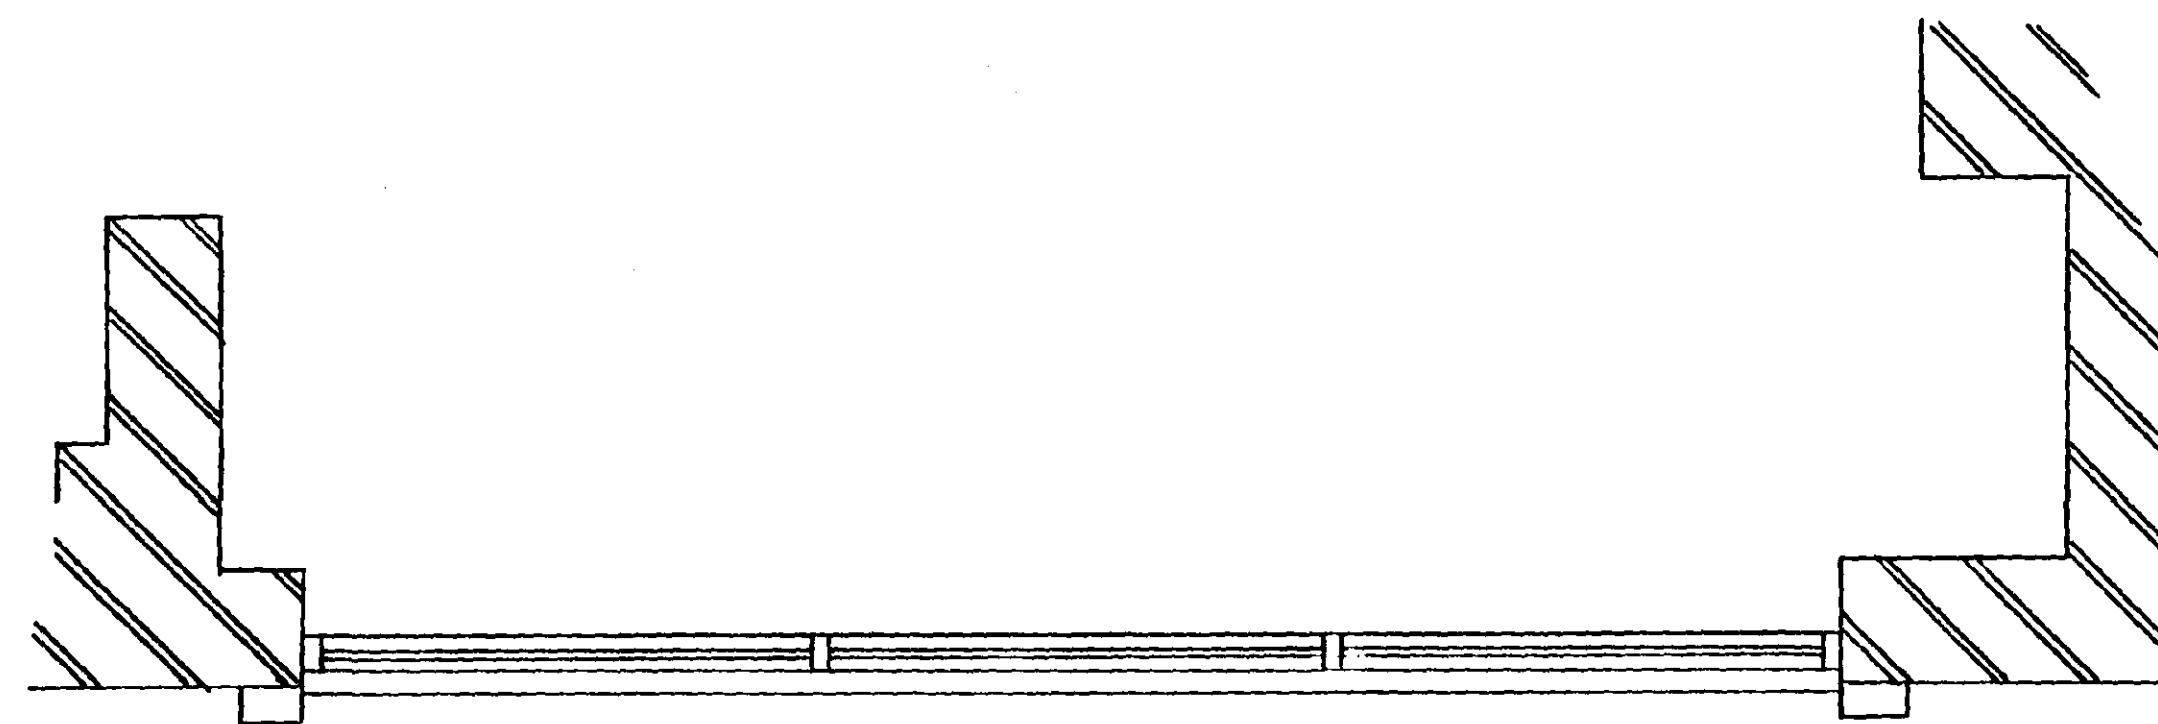

EXISTING PLAN

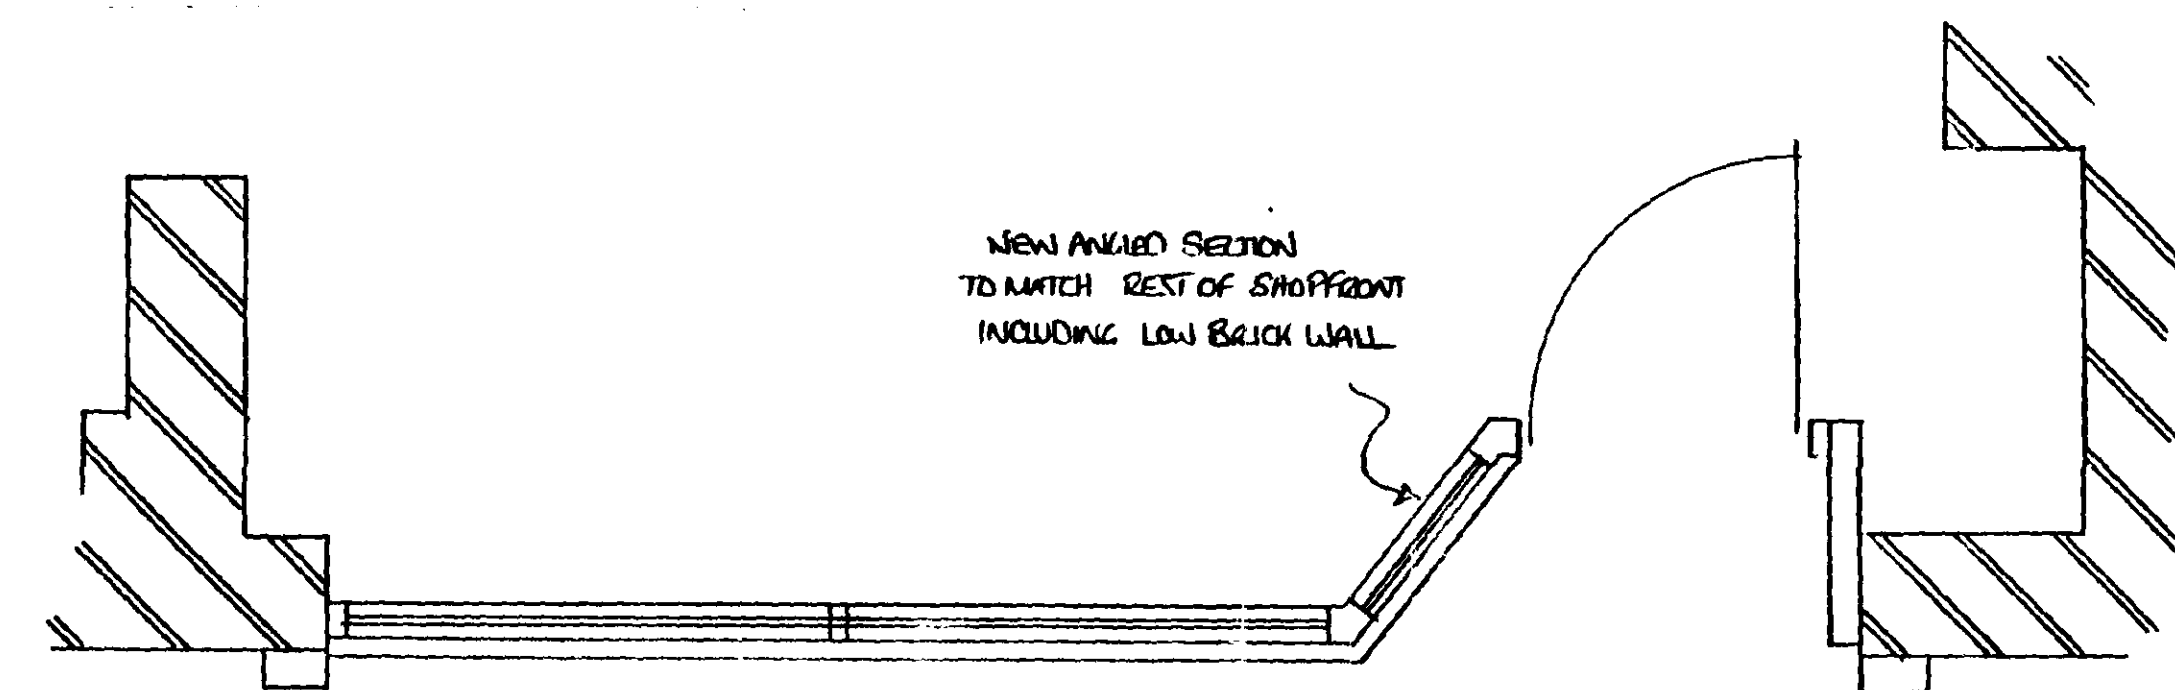

PROPOSED PLAN

SOUTH HOLLAND DC
HOUSING & PLANNING
15 MAY 1998
Ref: 0497/98

CROWN
CATERING
EQUIPMENT
Specialists in
◆ Reconditioned &
new equipment
◆ Repair service
◆ Purchasers of
used equipment
for cash
TEL 01733 344386
Crown Street, Peterborough PE1 3HV

PROPOSED ALTERATIONS TO EXISTING SHOP
HIGH STREET, HOUBENCH, Lincs