




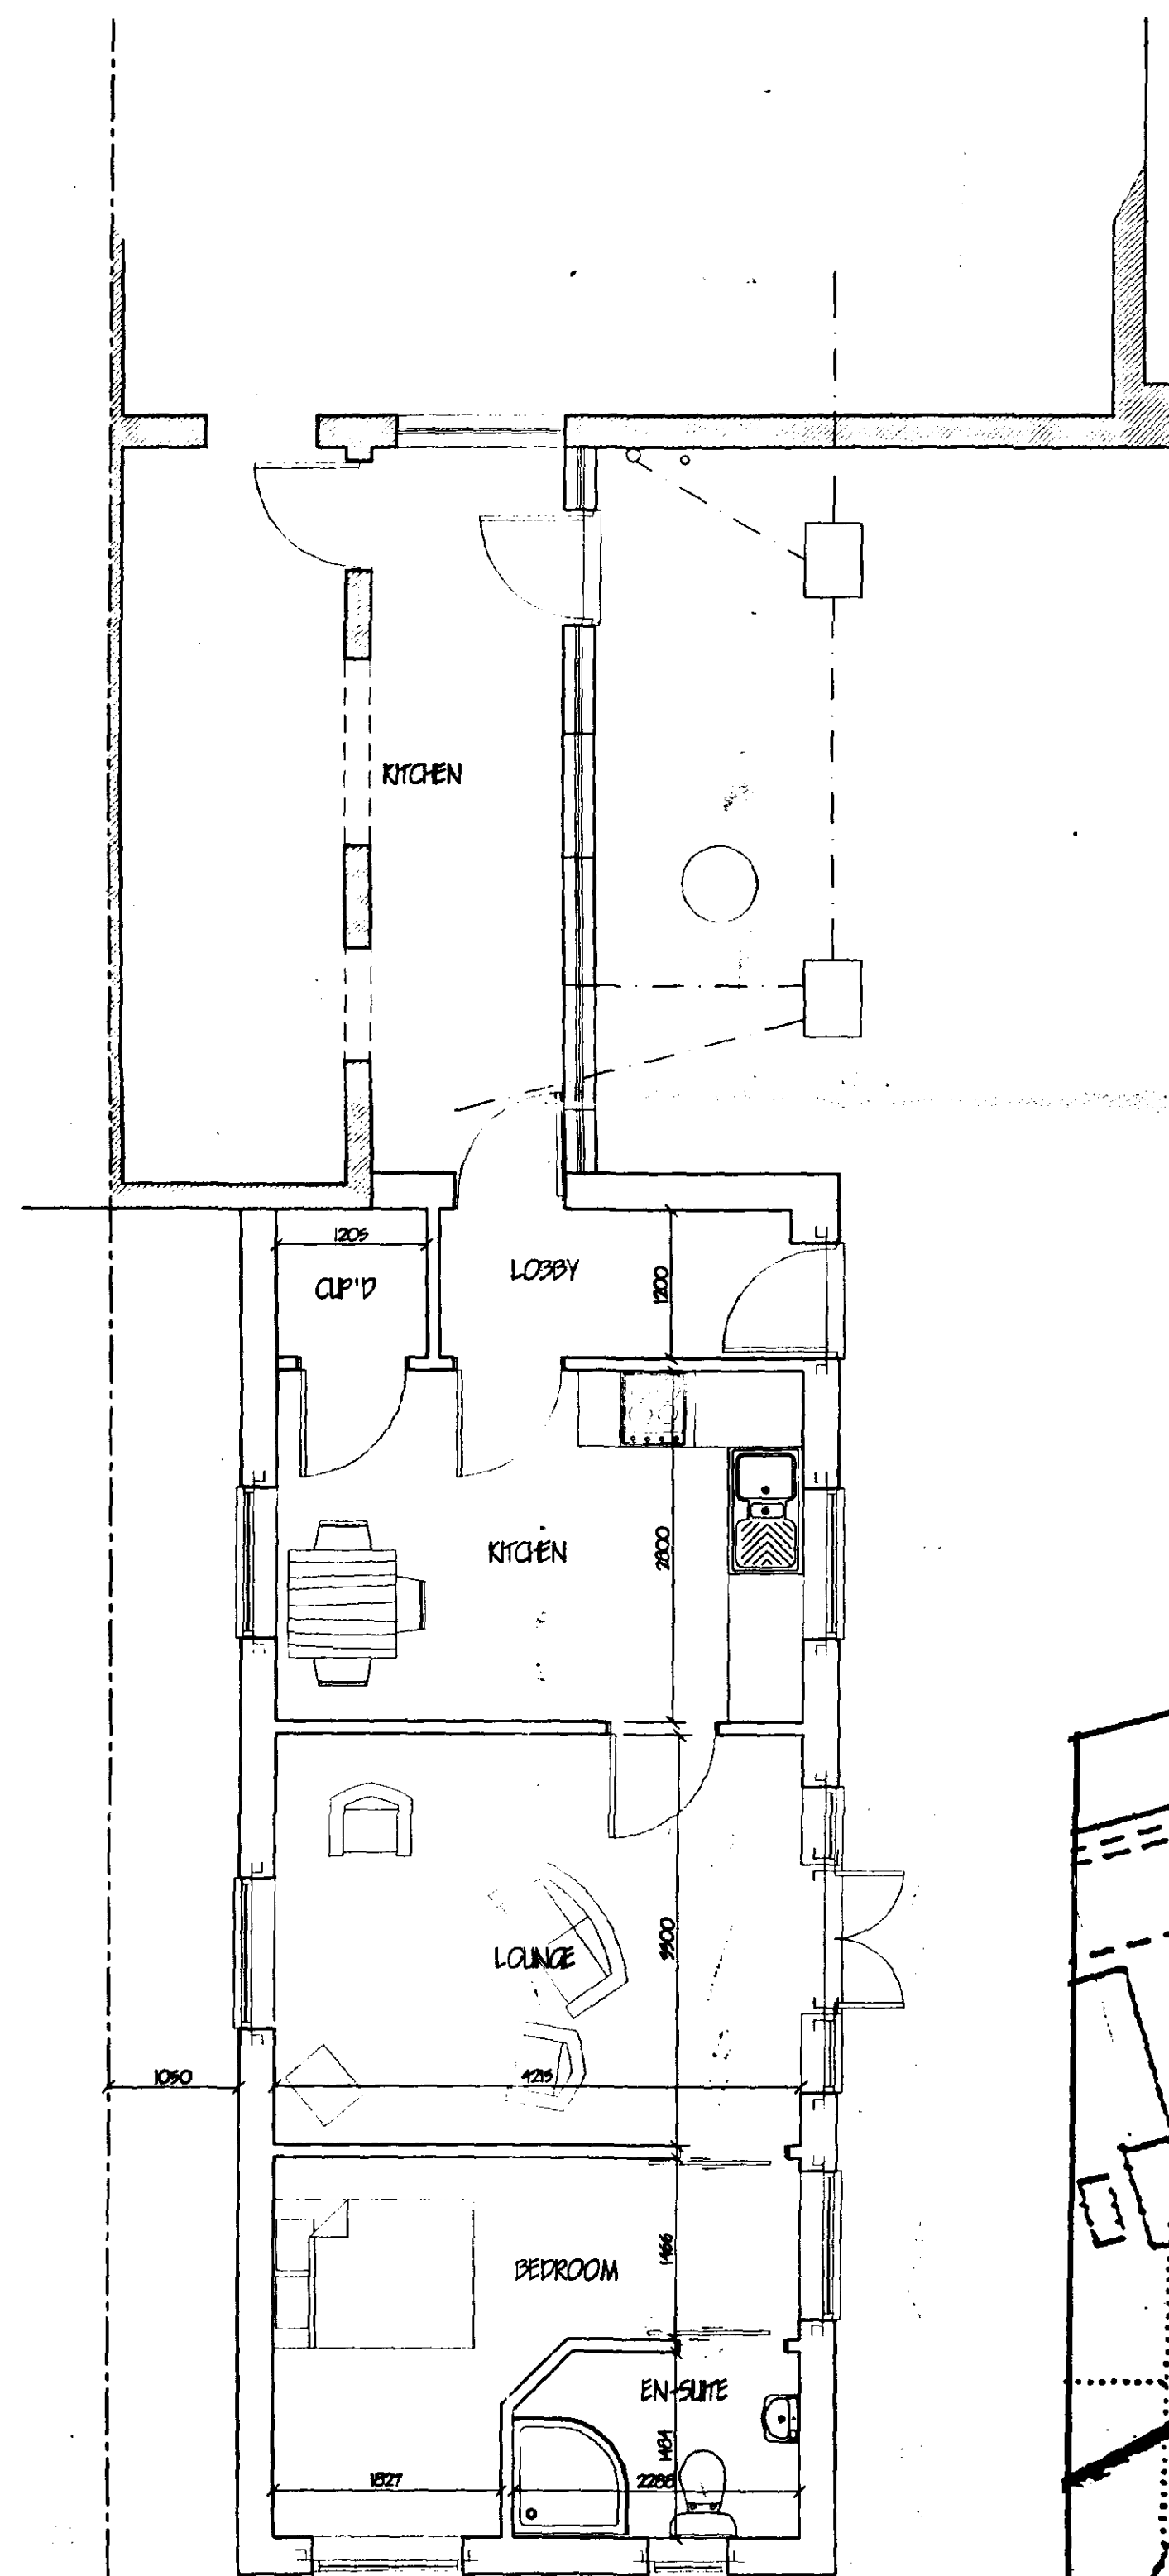

FLOOR PLAN

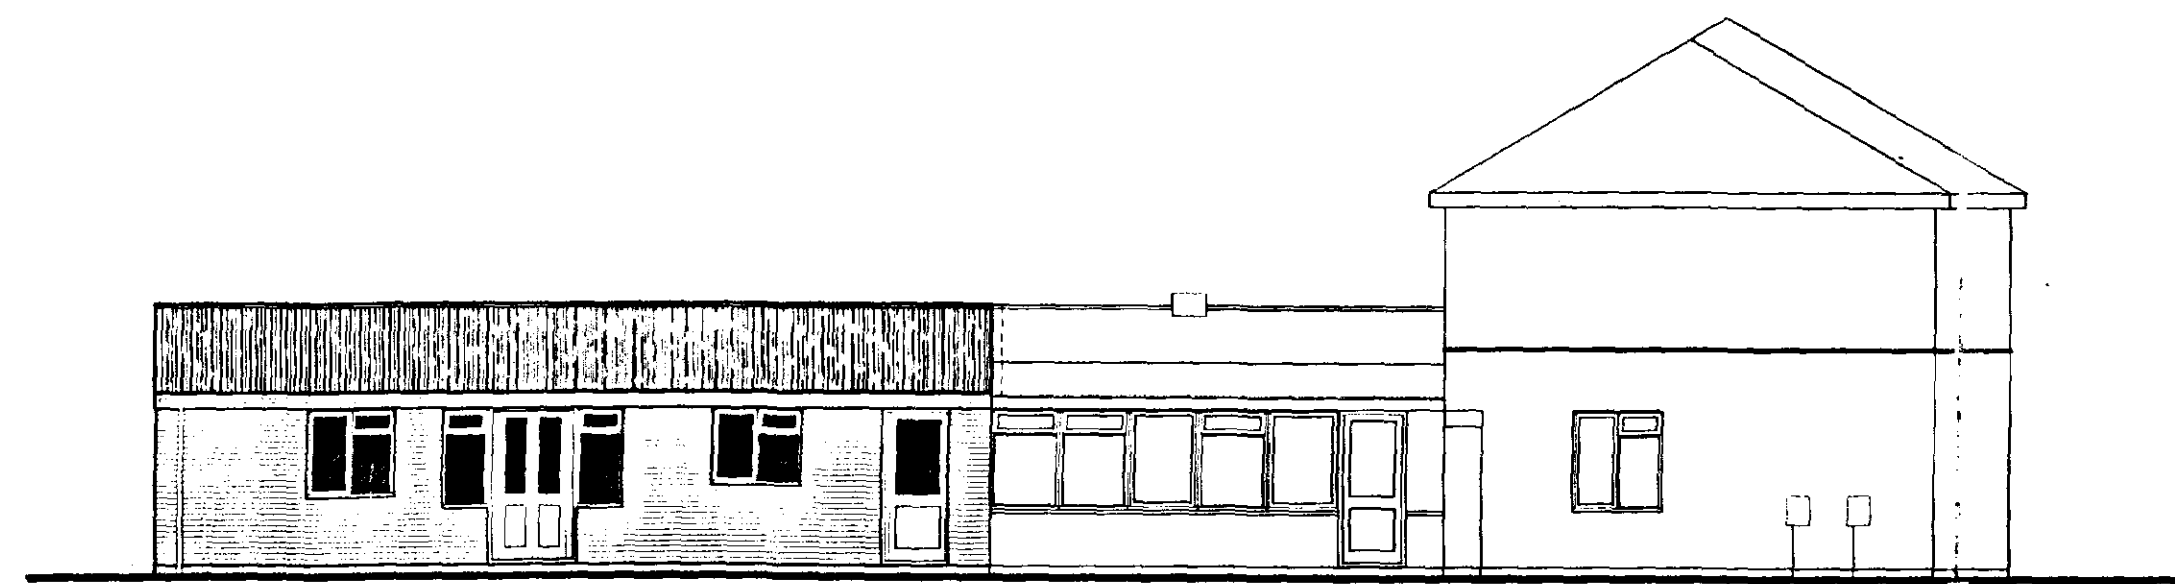


SIDE ELEVATION

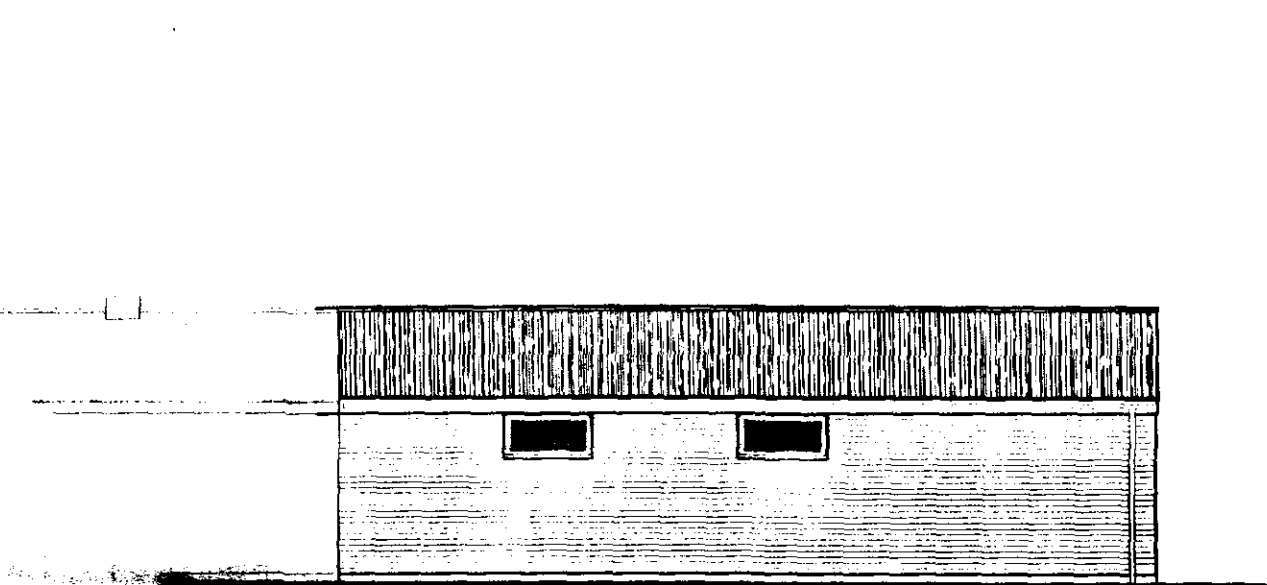


SIDE ELEVATION



REAR ELEVATION

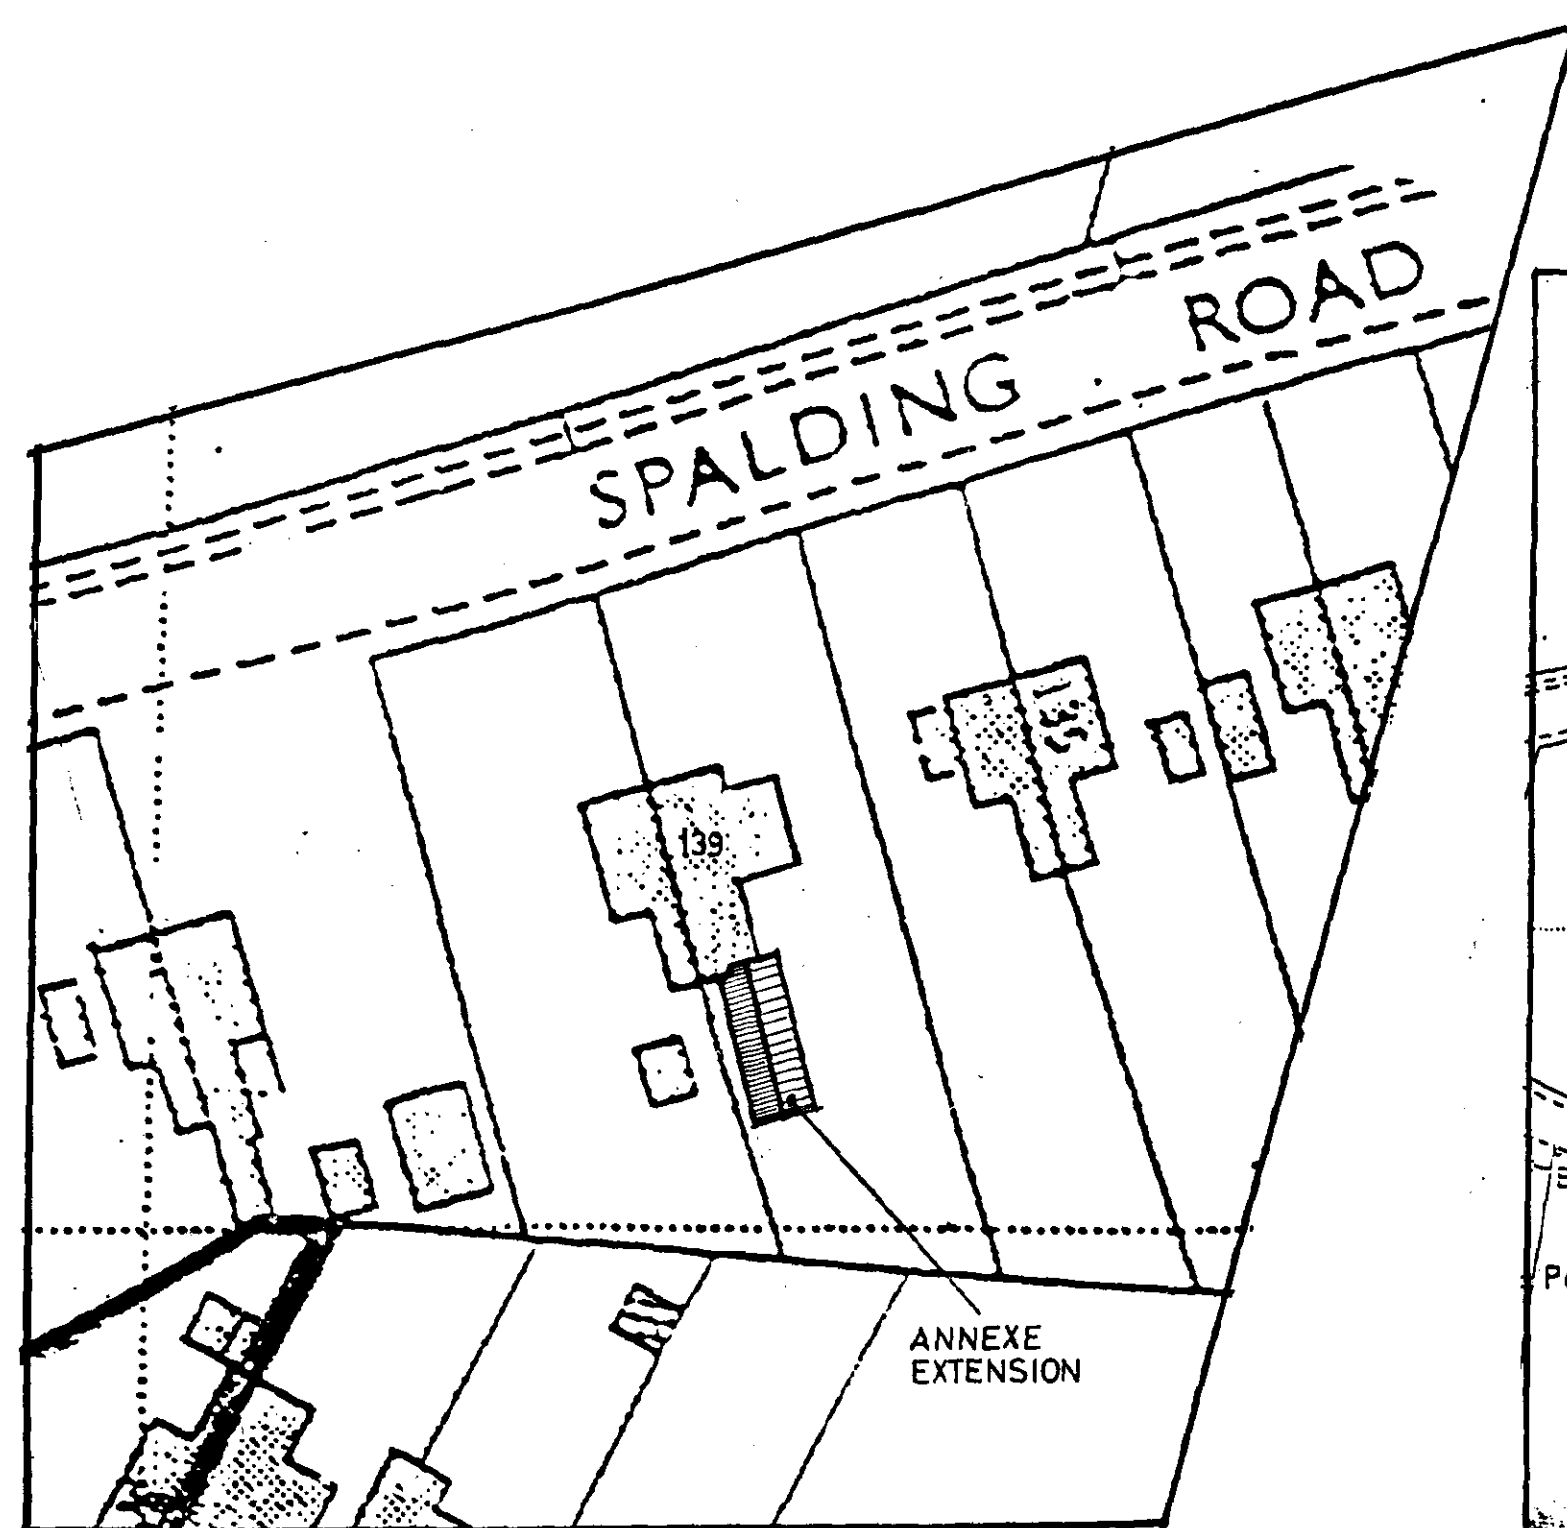

SITE PLAN
1/500

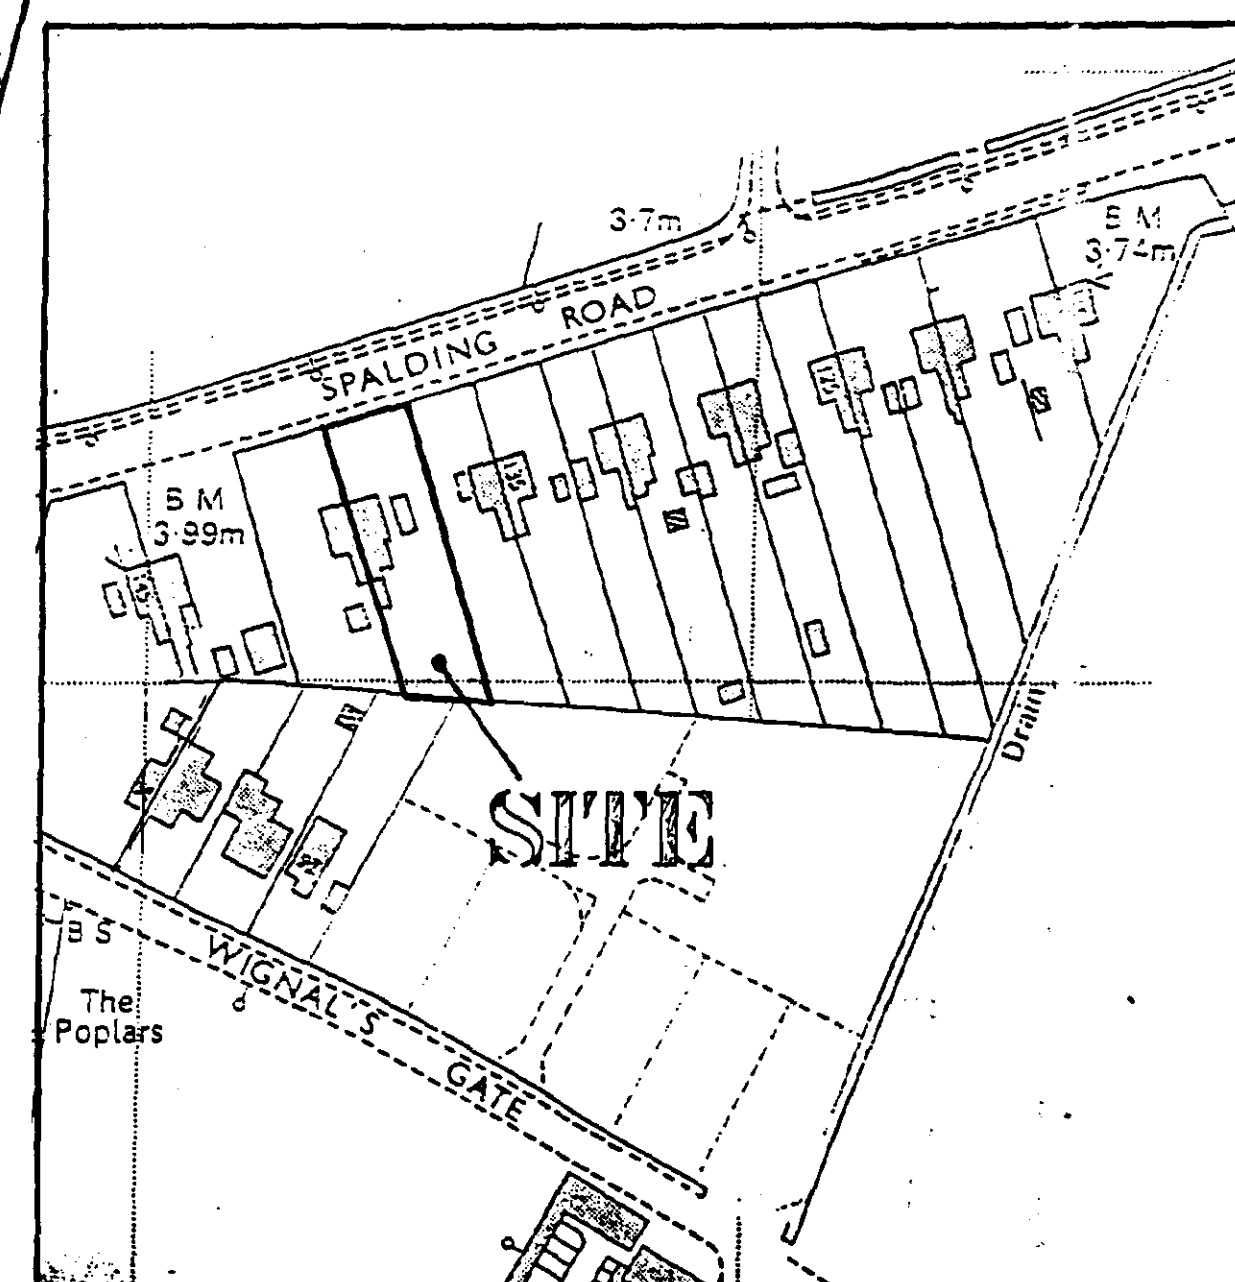

LOCATION PLAN
1/1250

Planned Development
29 APR 2002
Ref: 0498/02



DETERMINED
PLAN

LIMITATIONS.
This drawing is limited in the amount of information contained and does not purport to contain a full specification of the works. It is solely for the purpose of obtaining Planning/Building Regulation approval. The drawing must not be used as a contract document alone.
All dimensions shall be taken from site from actual work. Under no circumstances shall measurements be scaled from this drawing for construction or ordering purposes. All given dimensions shall be checked by the Builder/Contractor and will be his responsibility from commencement of site works.
The works will not be supervised or inspected on site by G.R. Merchant, or any representative thereof. It is the client or their appointed agents responsibility to control workmanship, substitution of materials, adherence to specification, variations to contract etc.

COPYRIGHT RESERVED.
Copies of this drawing must be made only with the written permission of G. R. Merchant.

STANDARDS.
All materials to be new unless otherwise stated and all components and materials etc. to be used fitted and installed etc. in strict accordance with manufacturers instruction and relevant Code of Practice.
Materials shall conform to appropriate British Standard Specification or BBA Certificate or European Code equivalent.

HEALTH & SAFETY.
The Employer/Client shall ensure that the selected contractor is conversant with and adopts all measures necessary to achieve compliance with Health & Safety legislation for Building Sites and Work Places.
The Employer/Client is advised that, should the works need to comply with the Construction Design and Management Regulations an independent Planning Supervisor will be required.

SCOPE OF THE WORKS.
The works shall comprise of all that is shown on the drawing and details. Work that may not be specifically shown but may be reasonably inferred as necessary to carry out the works shall be deemed to be included.

ref. revision date

G. R. MERCHANT
ENGINEER
ARCHITECTURAL, STRUCTURAL AND LAND DRAINAGE CONSULTANTS
Unit 4, Wrights Mews
12A Park Road, Holbeach,
Spalding, Lincs. PE12 7XE
Tel: 01406 420900
Fax: 01406 420744
E-Mail: G. R. Merchant @ Merchant. FB.
Co. UK

Project
EXTENSION & ALTERATIONS
139 SPALDING ROAD
HOLBEACH
SPALDING Lincs

Client
MR & MRS S & J C BEERLING

Drawing
EXISTING
PLAN & ELEVATIONS

Job Ref.
486/02


Drawing No.
01

Date
APRIL 2002

Drawn
CRM

Scales
1:50 1:100

DO NOT SCALE FROM THIS DRAWING

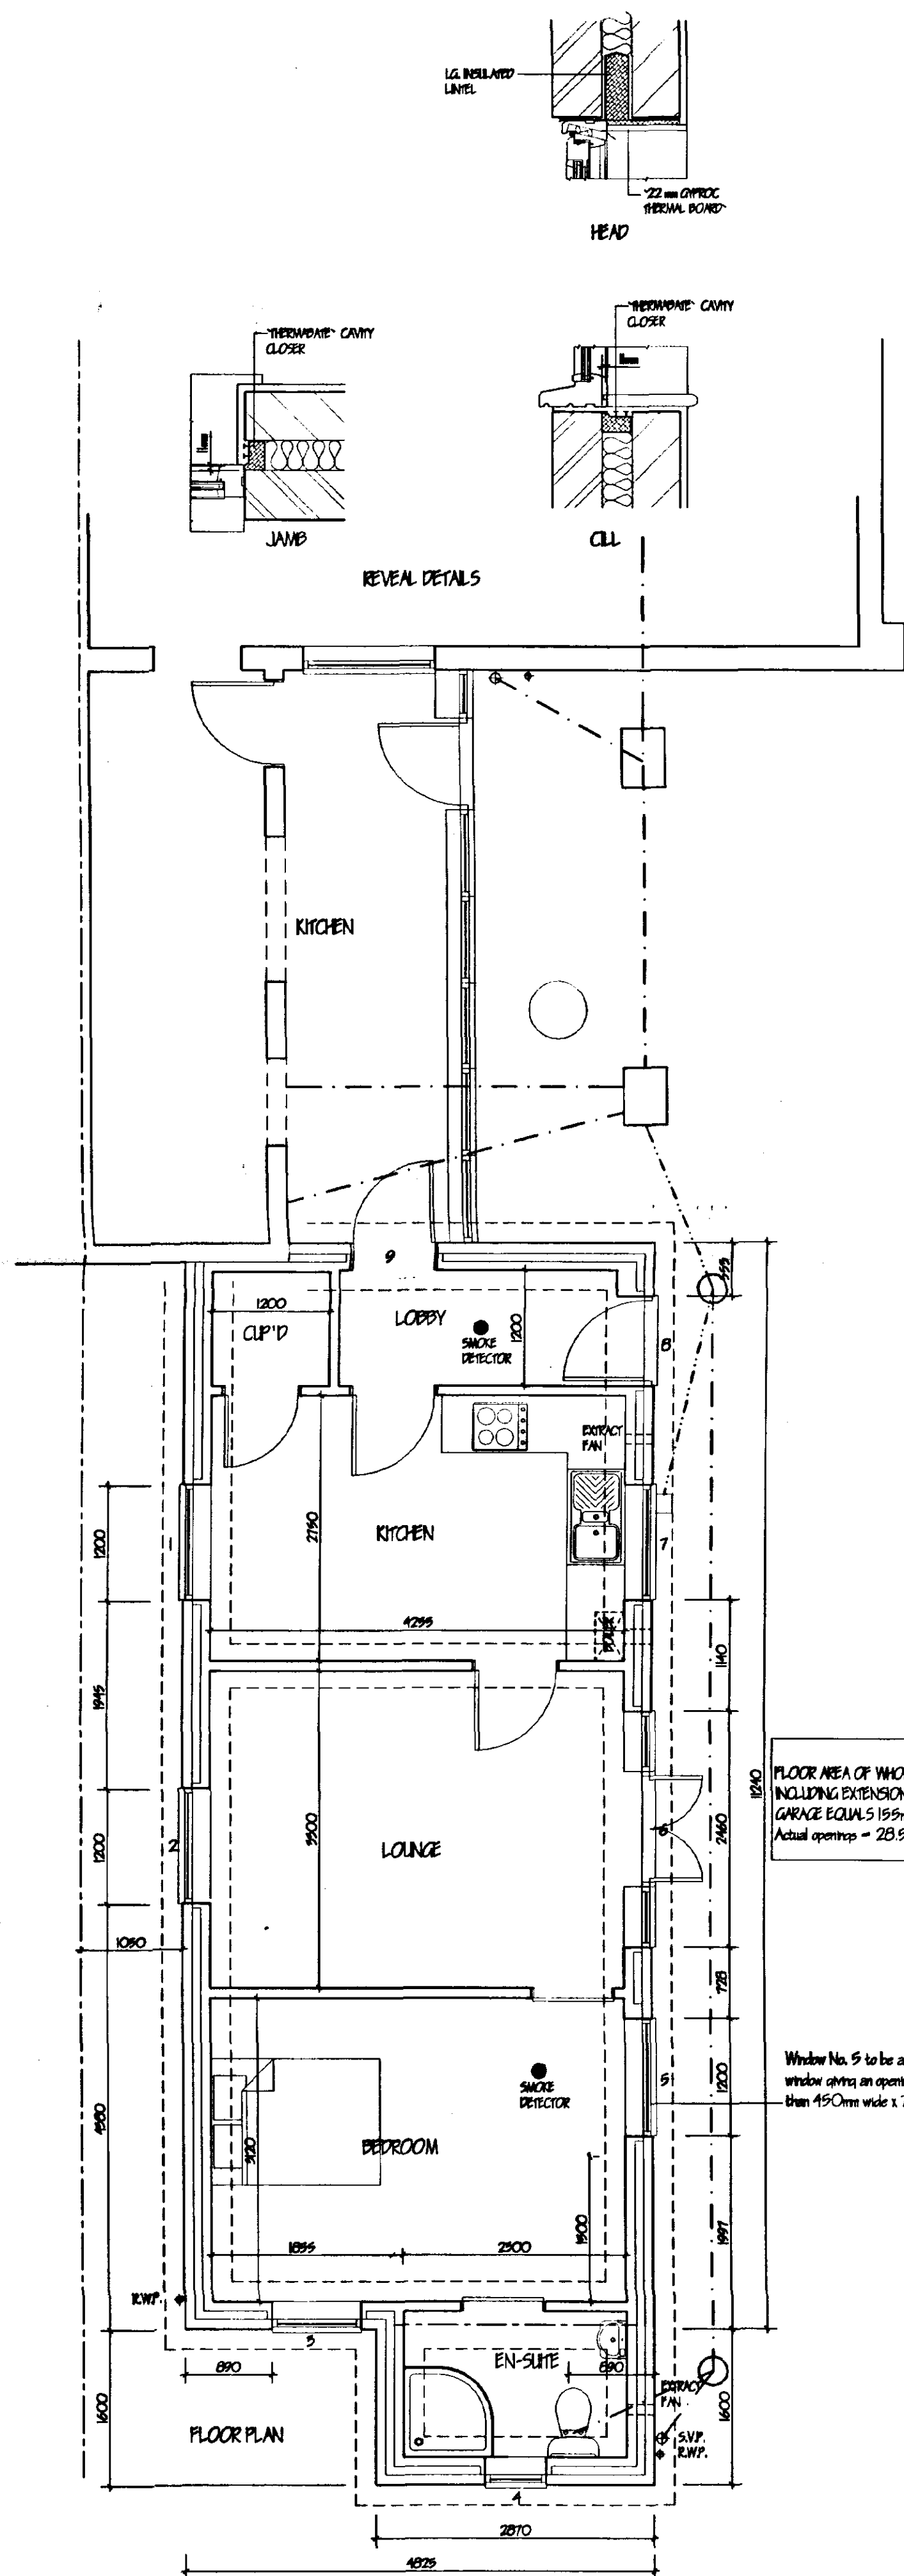

PITCHED ROOF CONSTRUCTION.
Interlocking concrete roof tiles to B.S. EN 490 / 491, on 25 x 98 softwood treated battens on under felt to B.S. 747 (type 1) and in all cases to be covered by 150mm battens vertically and horizontally. Tiles to be laid with min. head lap of 75mm and to be fixed in accordance with regard to wind speed, roof pitch and exposure category as detailed in B.S. 5400, Pt 2. Timberplate specialist made prefabricated roof trusses to comply with B.S. 5268 Part 5 1988. TRUSS CALC. TO BE SUBMITTED TO L/A MIN. 28 DAYS PRIOR TO ERECTION. Trusses to be at 600c/c to a pitch of 25 deg. 58 x 100 ridge rafter braker. 58 x 100 ceiling brakers. All trusses to be strapped to wall plate by 50 x 5 galvanneal metal straps acting as anchor and lateral restraint straps at max. 1.5m c/c. Note: provide solid brakers beneath straps. 50 x 100 wall plate bedded on sand and cement. 25 x 175 fascia boards. 6mm ext. grade plywood soffit complete with 10mm wide continuous air gap and 10mm x 10mm x 10mm timber to be min 50% ORY or 10% to indicate moisture content of 20% or less all in accordance with B.S. 4978. Timber supports are to be provided beneath water storage tanks over 400 litres. At roof/wall intersections provide 150mm high code 1 lead flashing.

CEILING.
Flat ceiling lay 250mm glass fibre insulation total thickness. 100mm between joists & 150mm over joists to provide min. U value of 0.16 W/sqm. Ensure 50mm air gap over all insulation. 12.7mm Gypsum plasterboard 5mm skin finish. Provide min. 58 x 58 recesses to all plasterboard edges. All joints to be taped and filled. Provide access trap to roof space opening to be level with 25 x 25 plastered steps. Access panel to be 12mm dia with layer of 12.7mm. Finitive board fixed to face. 100mm. Lateral to top surface. Provide slide bolt fastening & draught seal all round.

WALLING.
285 cavity walling to consist of face brickwork to B.S. 592:1974 for clay bricks and B.S. 187:1978 for calcium silicate bricks. 85 cavity: built into cavity. Ditherm cavity wall built insulation boarding in accord. with makers instructions and agreement cert. No.84/1268 & 86/1584. 100mm Tarmac Hamlet solid insulation blocks or similar. Cavity walls tied together using galvanneal iron twist ties set 750 horizontally and 450 vertically to B.S.1245/1978 wall ties positioned at 900 vertical centres at all external corners of cavity. Cavity walls with "Thermoboard" perforated downer and provide between DPC to CP. 121. All work to be carried out in accordance with BS Code of Practice 121 Part 1/1975. External walls to have min. U value of 0.25 W/sqm. Internal walls of 100mm Tarmac Hamlet solid insulation blocks. All to receive 10mm 5/C render and 5mm skim.

SUB STRUCTURE WALLING.
100mm dense concrete blocks to B.S. 6075 pt1 1981. DPC to external wall positioned in accordance with CP 102 min. 150 above finished ground level. Work min concrete fill to base of cavity no closer than 225 to DPC. All brickwork below DPC to be F.L. quality.

LEVEL ENTRY THRESHOLD.
Provide "Jadekiss Ltd." Mobility door frame & threshold (F229M-NOB) Principal entrance to building. All External doors to be 820mm wide.


INTERNAL DOORS.
All internal doors to ground floor habitable rooms and toilet accommodation to be 820mm wide.

JOINERY / LINTEL SCHEDULE

POSITION	JOINERY	LINTEL	LENGTH
1	206A	LG LU/5/75	1500
2	206A	LG LU/5/75	1500
3	2N2CV	LG LU/5/75	1200
4	110V	LG LU/5/75	900
5	22CV	LG LU/5/75	1500
6	119V/10120/119V	LG LU/H/75	2700
7	20CV	LG LU/5/75	1500
8	1029M-NOB	LG LU/5/75	1500
9	820mm INT. DOOR	LG LU/5/75	1200

ALL JOINERY COSES: JELDEN LTD. ALL LINTEL COSES: LG LTD.

Window No. 5 to be a fire escape window having an opening of not less than 450mm wide x 750mm high

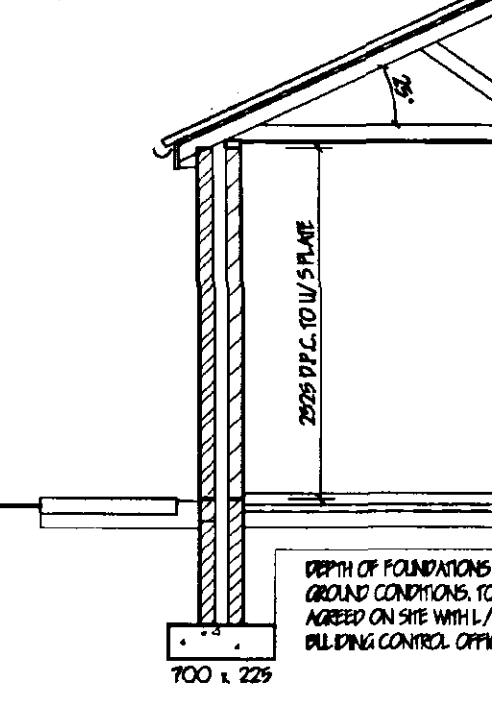

GROUND FLOOR CONSTRUCTION.
Strip all vegetable soil and lay floor as follows: 70mm sand and cement screed with chicken wire reinforcement on 500mm polythene D.P.M. on 48mm Yellows G20048 insulation board. In 1200mm polythene D.P.M. lapped continuous with D.P.C. by min. 100mm. Lay 500mm wide D.P.M. strip into D.P.C. to lay floor D.P.M. All on 100 concrete over site. Concrete min. 28M to B.S. 5225; pt1 1991. 150 bladed and consolidated hardcore. on.

FOUNDATIONS.
Under walls as shown provide strip concrete foundations as follows: Under 285 cavity walls provide 225 x 700 and under 100 walls provide 225 x 450 all 28M min. to B.S. 5225; pt1 1991. All foundations taken down to bear on load bearing strata min. depth of 600 to top of foundations. should shrinkable soil conditions be found on site then foundations shall be taken down to a depth of 1 metre below ground level. Where internal walls are taken on off floor then thickness at slab to 225 x 450 or if considered necessary be taken down to 225 x 450 foundation.

LINTEL.
All lintels to be manufactured by Messrs. LG Codes LU/5/75 and LU/H/75 all to be installed in accordance with makers' instructions, and to have min. end bearing of 150mm and at external positions to have cavity trap, D.P.C. to CP. 121. Internal lintels to be LG 100 Box type. Provide Pargram weep holes and stop ends to cavity tray.


FOUL DRAINAGE.
Inspection chamber construction to be "Oronit" and installed in accordance with makers' instructions with the internal diameter related to the depth in accordance with B.S. 6800/1995. Foul drainage pipes to be 110mm dia. UPVC to B.S. 4660/1995 flexible jointed and laid to makers' instructions to a minimum fall of 1:70. bed and surround with 100mm pea gravel. Where pipes pass under floors increase in 150mm pea gravel. Where pipes pass under drives surround in 150mm concrete with final joints to correspond with joints in pipe work. Provide 65 x 100 pre-stressed concrete lintel bridging where pipes pass through walls, provide compressible filler around pipe, openings masked both sides of wall with ridged sheet material. Soil and vent pipes to be 110mm dia. PVC to B.S. 4514/1989 and to extend 900mm above window head terminating with PVC ballon. Waste pipes to be generally 40mm dia. If over 30mm long run increase to 50mm dia. All PVC to B.S. 5945/1979 complete with rodding eyes at every change of direction. Bath, basin and sink to have 75 deep seal traps. Shower to be raised on 150mm plinth with access plate to anti-siphon trap and 50mm waste. All redundant drains to be grubbed out or filled with lean-mix concrete. Condensation drainage from boiler flues to discharge via minimum 22mm diameter pipe work through a 75mm condensation trap. Alternatively an additional trap should be provided externally to provide the required seal, an air gap should be provided between the boiler and the trap. Septic tank / Treatment plant operating and maintenance instruction notice to be provided by installer.

SURFACE WATER DRAINAGE.
115mm dia. half round rainwater gutters to 65mm dia. rainwater pipes: 110mm dia. underground pipes flexible joined to a fall of 1:70 pipes bedded and surrounded in pea gravel and discharge to 120mm dia. soak away, min. 5.0m to edge from dwelling. All footpaths and drives to slope away from building.

SMOKE DETECTORS.
Provide ceiling mounted smoke operated self-contained smoke alarms to B.S. 5446; pt1 1990 in positions shown on plan. Where more than one detector is to be provided they will be interconnected. All permanently wired to a separate fused circuit at distribution board.

LIGHTING.
To Bedroom provide energy efficient light fittings capable only of taking lamps having a luminous efficacy greater than 40 lumens per circuit. External lighting to be fitted with Dimer-Dusk or movement sensors and capable only of taking lamps having a luminous efficacy greater than 40 lumens per circuit.


GENERAL.
All electrical installations to be in accordance with the latest I.E.E. Regulations. Provide hot & cold water supply to all wash basins. All electrical switches, sockets, outlets, telephone and T.V. points to habitable rooms to be positioned at appropriate heights between 450mm & 1200mm from F.F.L.

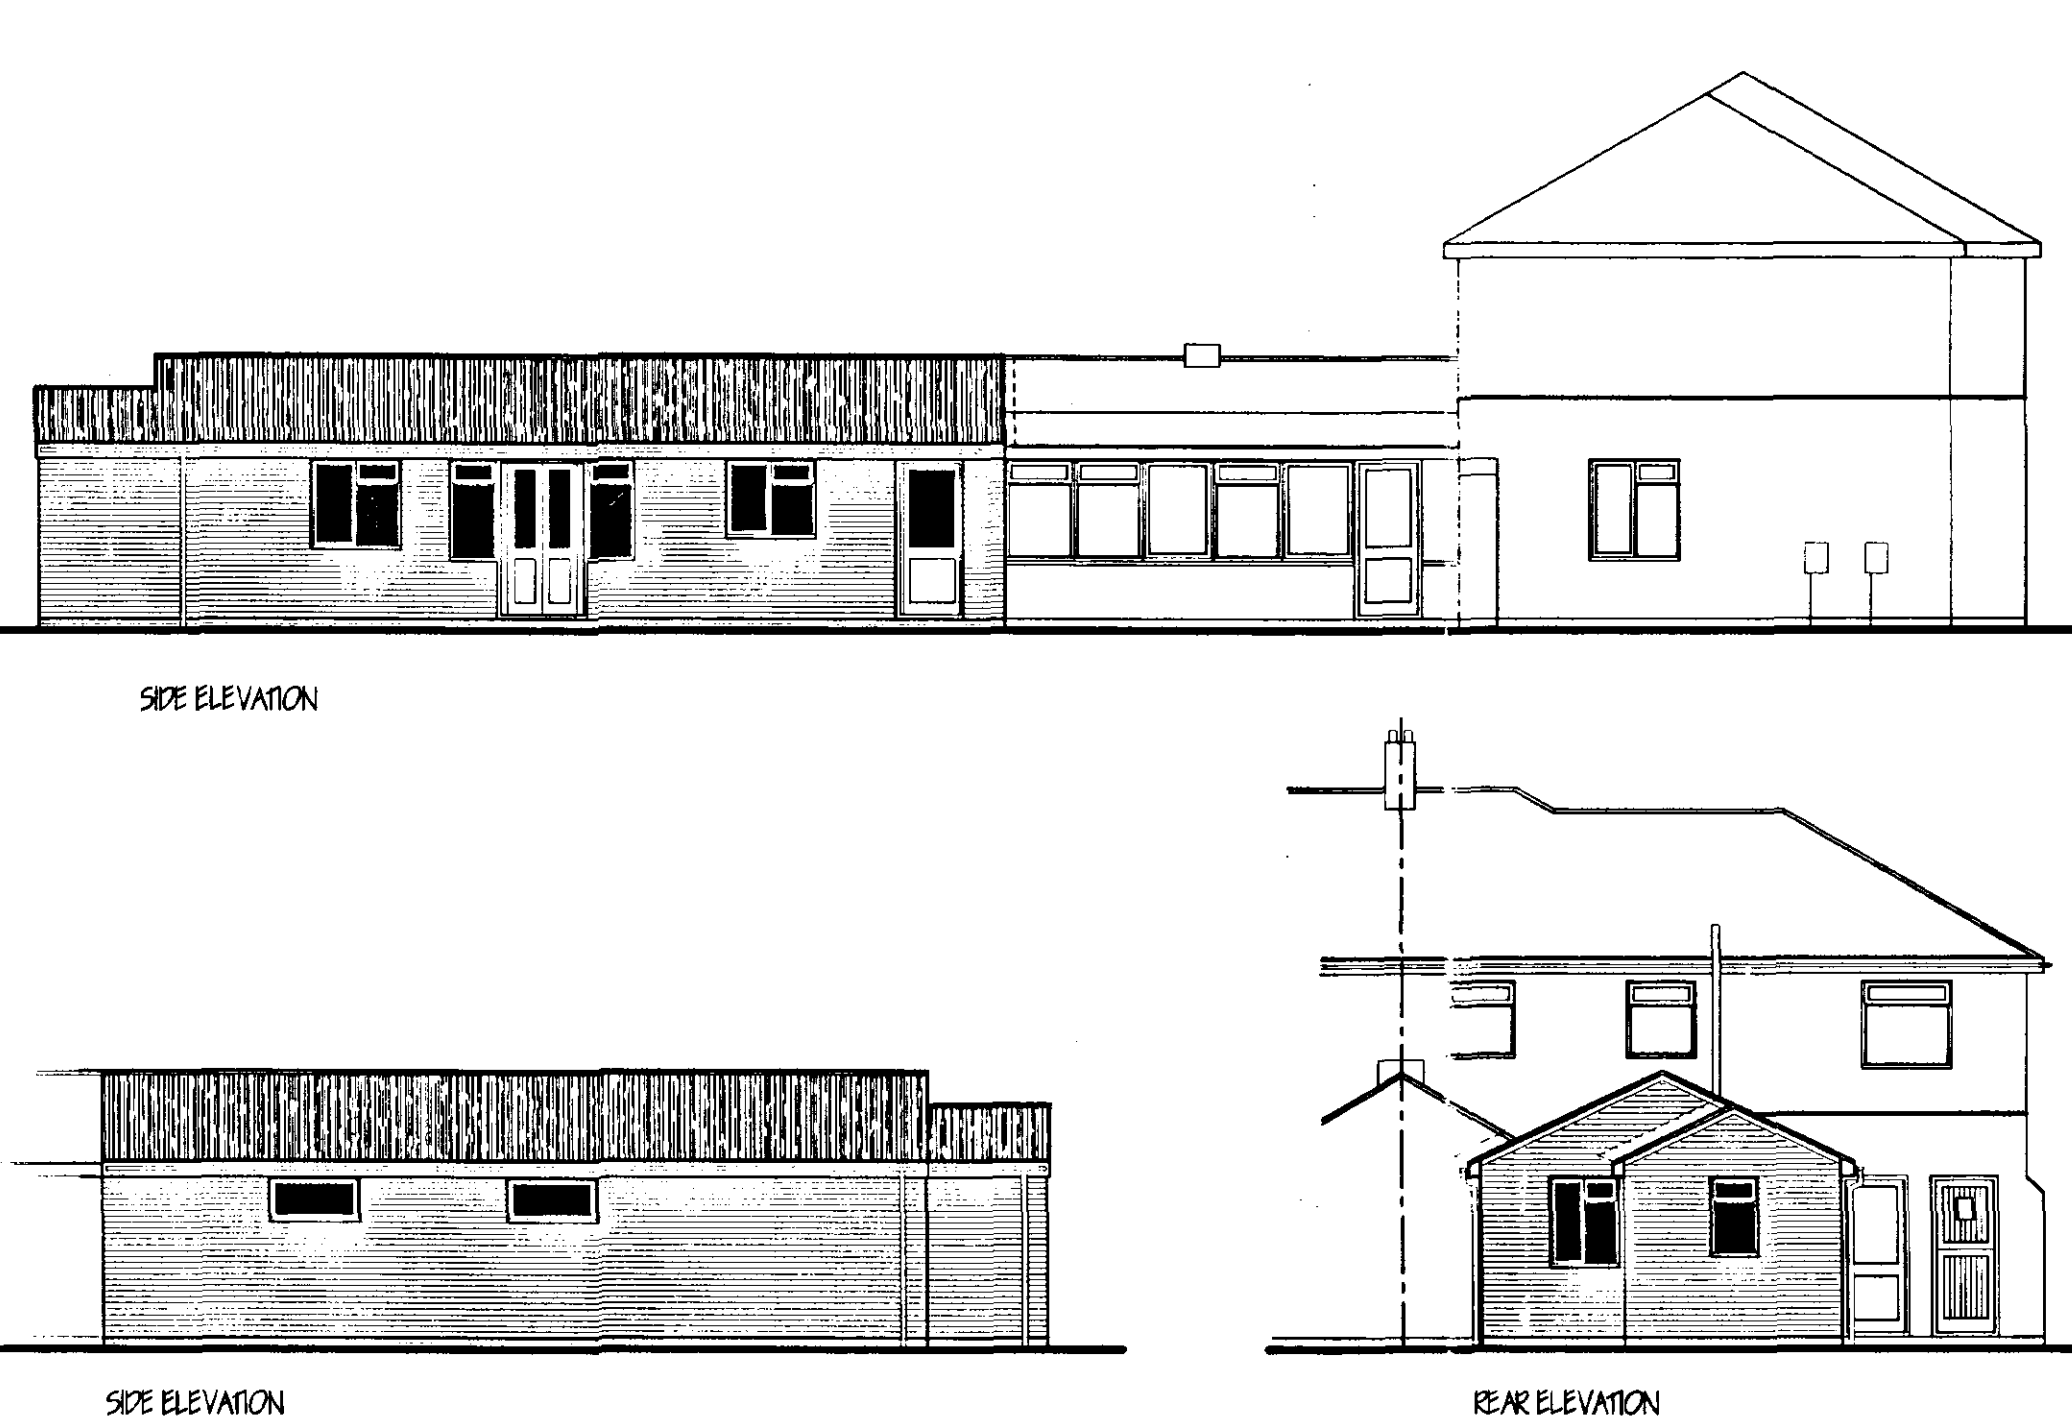

GLAZING.
Double glaze property throughout (minimum 12mm air gap to all units with Low E 0.05 Glass) max. U value 2.0 W/sqm. All glazing between F.F.L. and 800mm high and between F.F.L. and 1500mm high in doors and side lights to be safety glass to B.S. 6806. All windows/doors to be draught sealed. Glazing restrictions to commercial buildings if glazing in one elevation only: North 50% NW/NW/5 40% E/E/W/5W 52%

VENTILATION.
All windows to have opening lights to give the equivalent of 1/20th the floor area. Provide background ventilation to habitable rooms min. 8000mm sq permanent free air ventilation per room. To all other rooms provide min 4000 sq. All following rooms to have in addition to above Wall/Window mounted mechanical extractor fan. Kitchen to extract min. 60 litres per second. Utility rooms to extract min. 30 litres per second. Bedrooms to extract min. 15 litres per second which may be operated intermittently. W.C. to extract min. 6 litres per second with 15 minute overrun.

HOT WATER AND SPACE HEATING.
Provide Gas fired combination boiler (min SEDBUK 82 X) with an assisted balanced flue. Fit durable wire guard to externally to boiler flue. Provide timer switch, suitable zone and boiler control interlocks. Fit thermostat to control valves to all radiators. Hot water system to be thermostatically controlled with timer switch. All pipe work to be insulated to B.S. 5422:2:01. Heating Engineer to provide L/A Building Control with a suitable Commissioning Certificate, in accordance with that published as part of the Benchmark Code of Practice, - in completion.

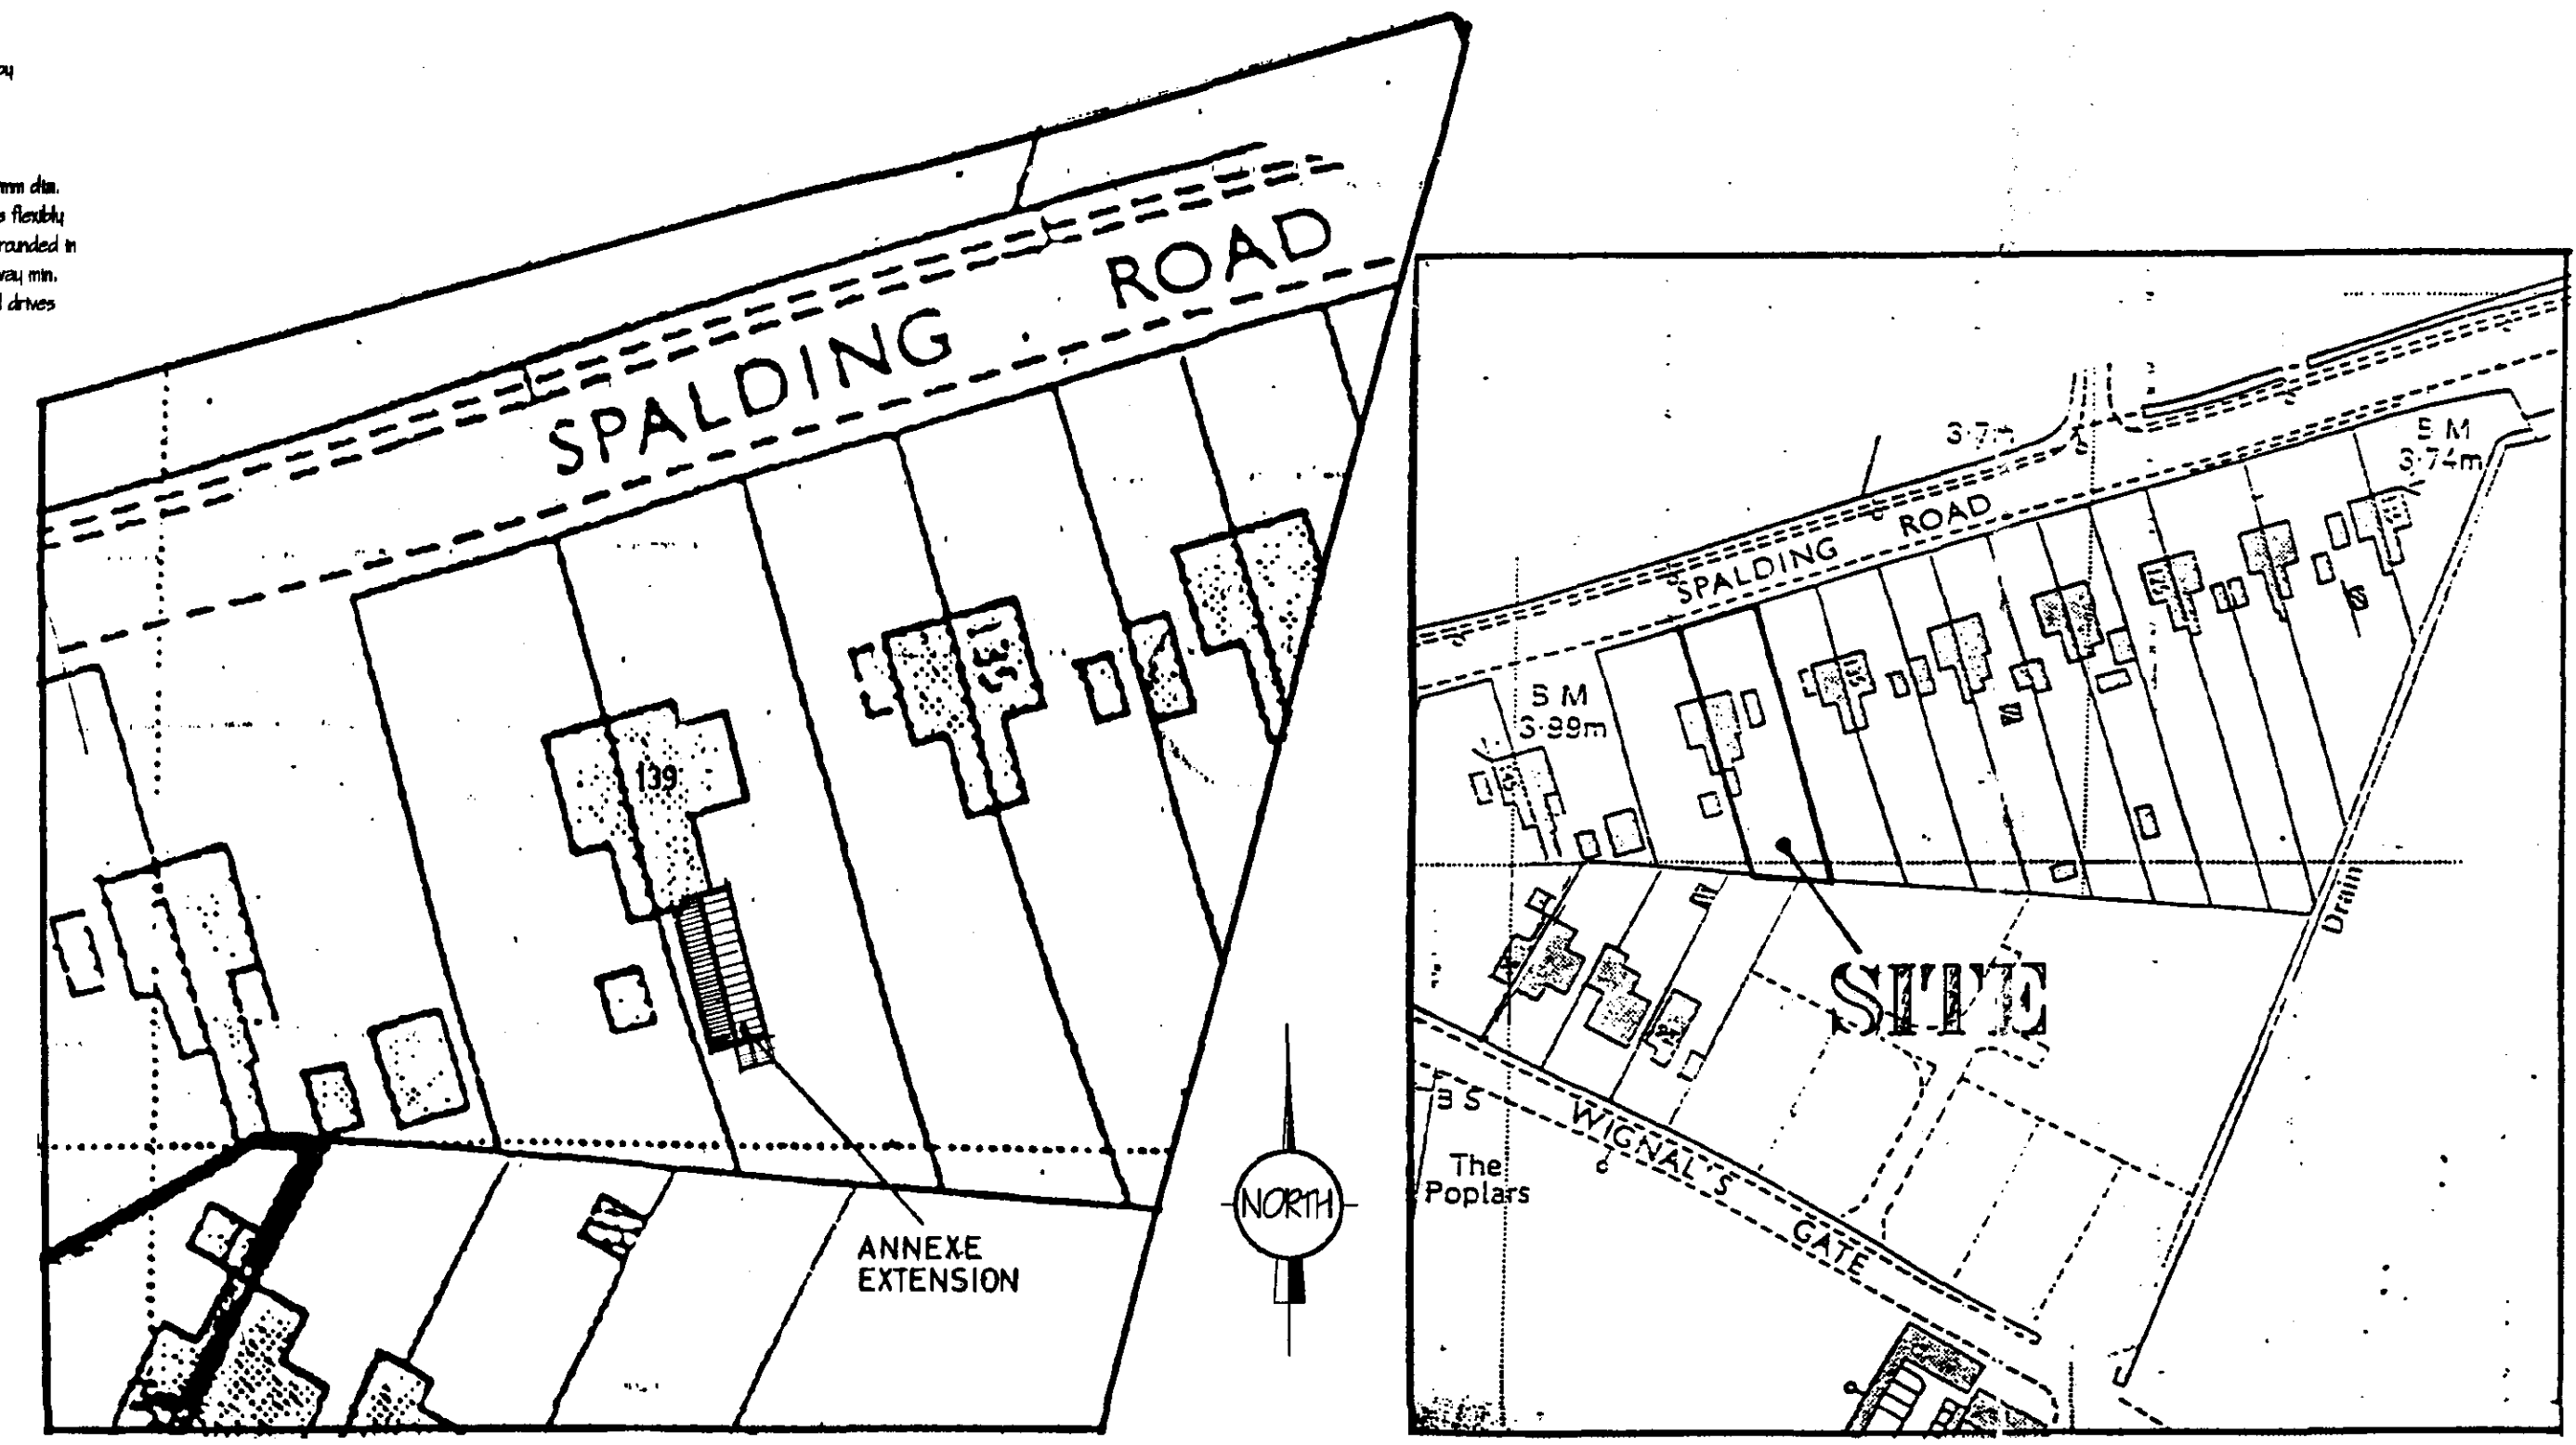

BLOCK PLAN 1:500

LOCATION PLAN 1:2500

SHDC Planning & Development
- 2 AUG 2002
Ref 498/02

AMENDED PLAN
Ref. A1

LIMITATIONS.
This drawing is limited in the amount of information contained and does not purport to contain a full specification of the works. It is solely for the purpose of obtaining Planning / Building Regulation approval. The drawing must not be used as a contract document alone. All dimensions shall be taken from site from actual work. Under no circumstances shall measurements be scaled from this drawing for construction or ordering purposes. All open dimensions shall be checked by the Builder / Contractor and will be his responsibility from commencement of site works. The works will not be supervised or inspected on site by G.R. Merchant, or any representative thereof. It is the client or their appointed agents responsibility to control workmanship, substitution of materials, adherence to specification, variations to contract etc.

COPYRIGHT RESERVED.
Copies of this drawing must be made only with the written permission of G.R. Merchant.

STANDARDS.
All materials to be new unless otherwise stated and all components and materials etc. to be used fitted and installed etc. in strict accordance with manufacturers instruction and relevant Code of Practice. Materials shall conform to appropriate British Standard Specification or BBA Certificate or European Code equivalent.

HEALTH & SAFETY.
The Employer / Client shall ensure that the selected contractor is conversant with and adopts all measures necessary to achieve compliance with Health & Safety legislation for Building Sites and Work Places. The Employer / Client is advised that should the works need to comply with the Construction Design and Management Regulations an independent Planning Supervisor will be required.

SCOPE OF THE WORKS.
The works shall comprise of all that is shown on the drawings and details. Work that may not be specifically shown but may be reasonably inferred as necessary to carry out the works shall be deemed to be included.

ref.	revision	date
C	EN-SITE EXTENSION CLIENTS REQUIREMENTS	JULY '02
B	DRAWING AMENDMENTS	JULY '02
A	BUILDING REGS	JUNE '02

G. R. MERCHANT
I. ENG AMICE FIWO
ARCHITECTURAL, STRUCTURAL AND LAND DRAINAGE CONSULTANTS
Unit 4, Wrights Mews
18A Park Road, Holbeach,
Spalding, Lincs. PE12 7EE
Tel: 01408 480800
Fax: 01408 428744
E-Mail: G. R. Merchant @ Merchant. FS.
Co. UK

Project
EXTENSION & ALTERATIONS
159 SPALDING ROAD
HOLBEACH
SPALDING Lincs

Client
MR & MRS S & J C BEERLING

Drawing
PLAN, SECTION & ELEVATIONS

Job Ref.
486-02

Drawing No.
01-C

Date
APRIL 2002

Drawn
GRM

Scales
1:50 1:100
DO NOT SCALE FROM THIS DRAWING
This drawing is copyright and may not be altered, traced, photographed or used for any other purpose other than that for which it is issued.
The General Contractor is to check all dimensions on site and report any discrepancies to the Architect.
All details shown on this drawing including foundations are based upon typical site conditions related to the area. No responsibility can be accepted for abnormal conditions which may be discovered during construction unless reported to the Architect as that design arrangements may be considered. Site and survey data are recommended for foundations to establish specific site conditions before foundation work is undertaken.