





Existing First Floor Plan
Scale 1:50

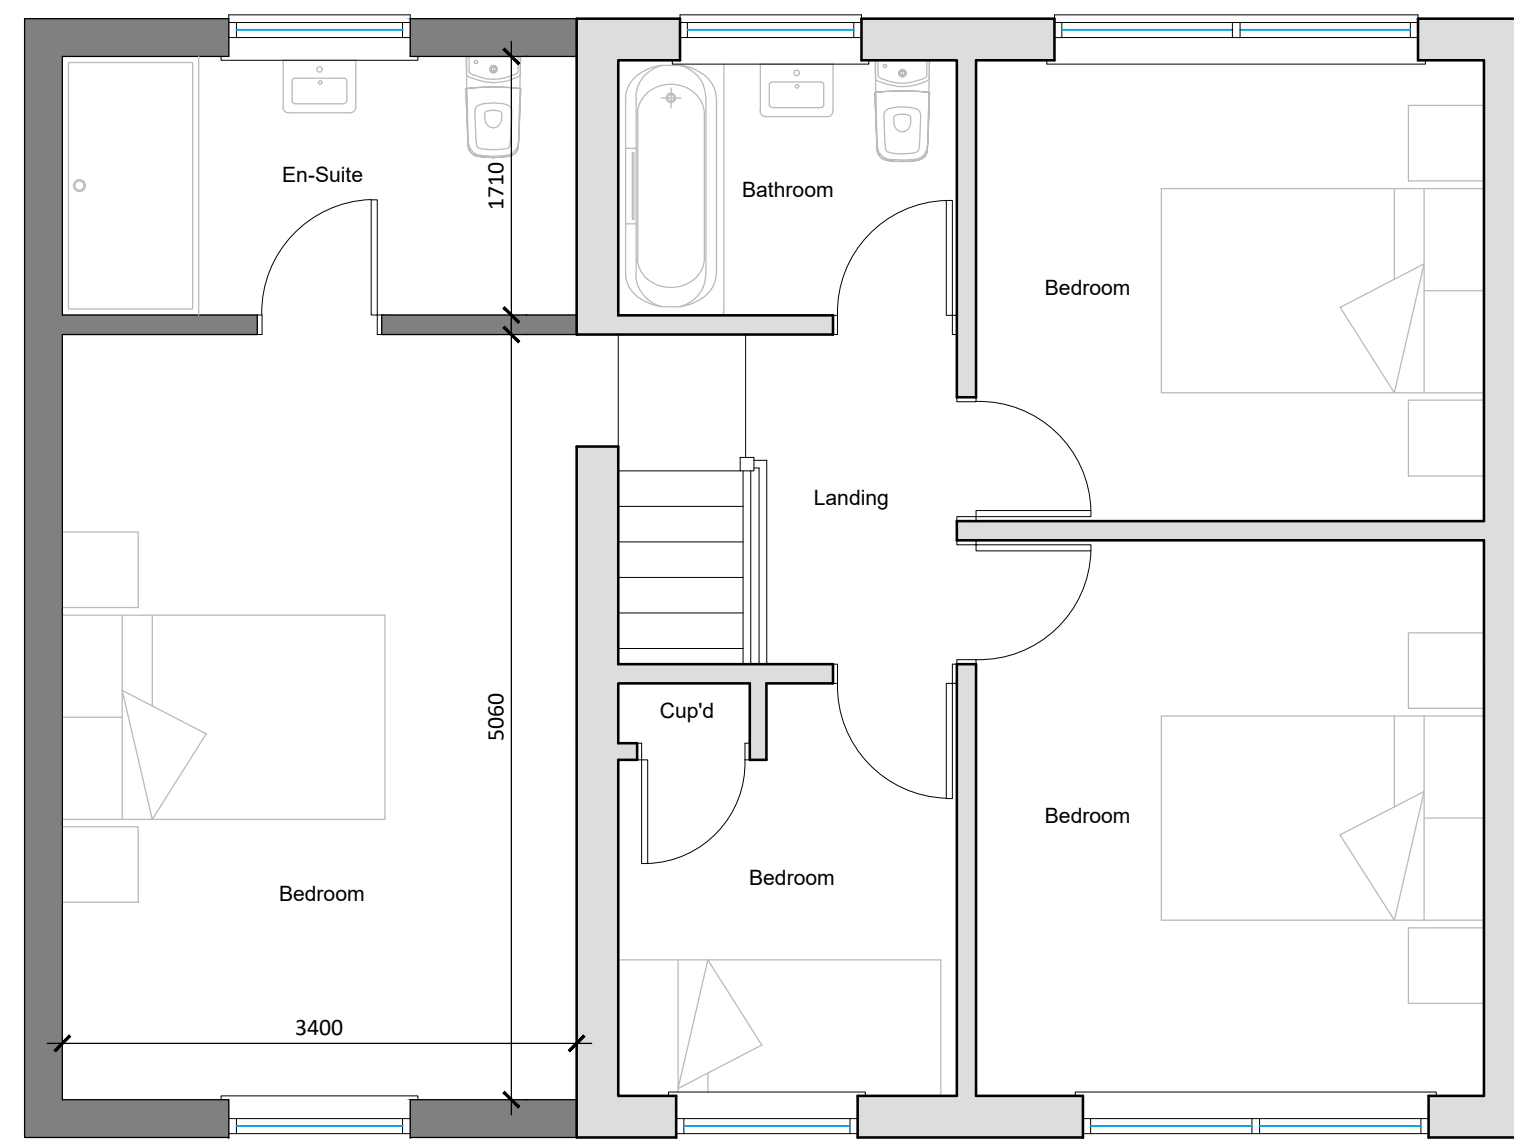

Proposed First Floor Plan
Scale 1:50



Existing Front (North) Elevation
Scale 1:100

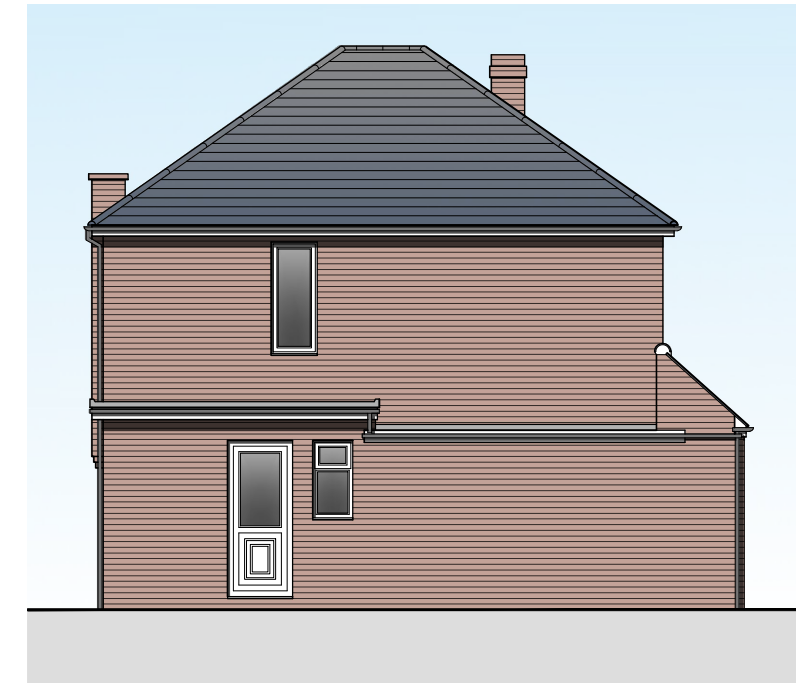


Existing Side (East) Elevation
Scale 1:100



Existing Rear (South) Elevation
Scale 1:100




Proposed Front (North) Elevation
Scale 1:100

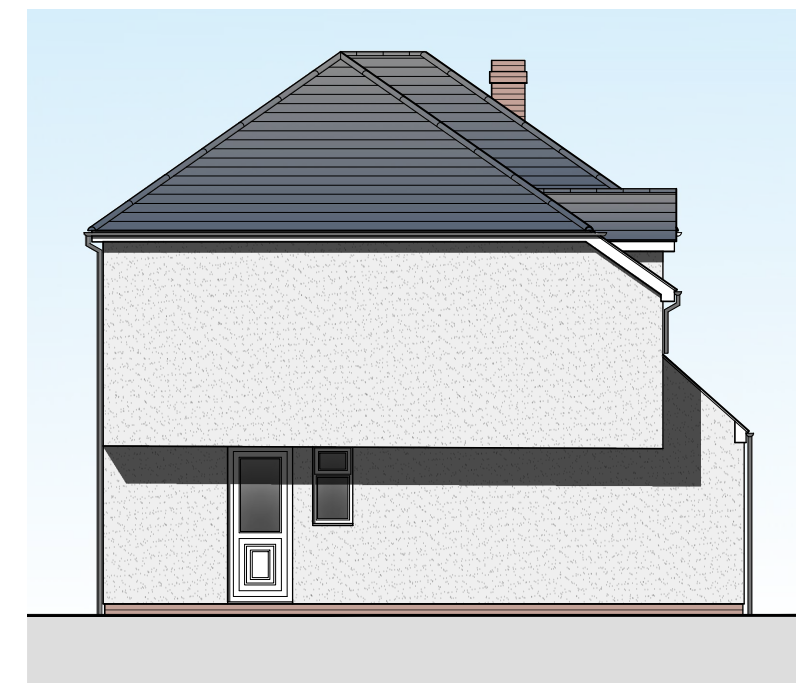

Proposed Side (East) Elevation
Scale 1:100



Proposed Rear (South) Elevation
Scale 1:100

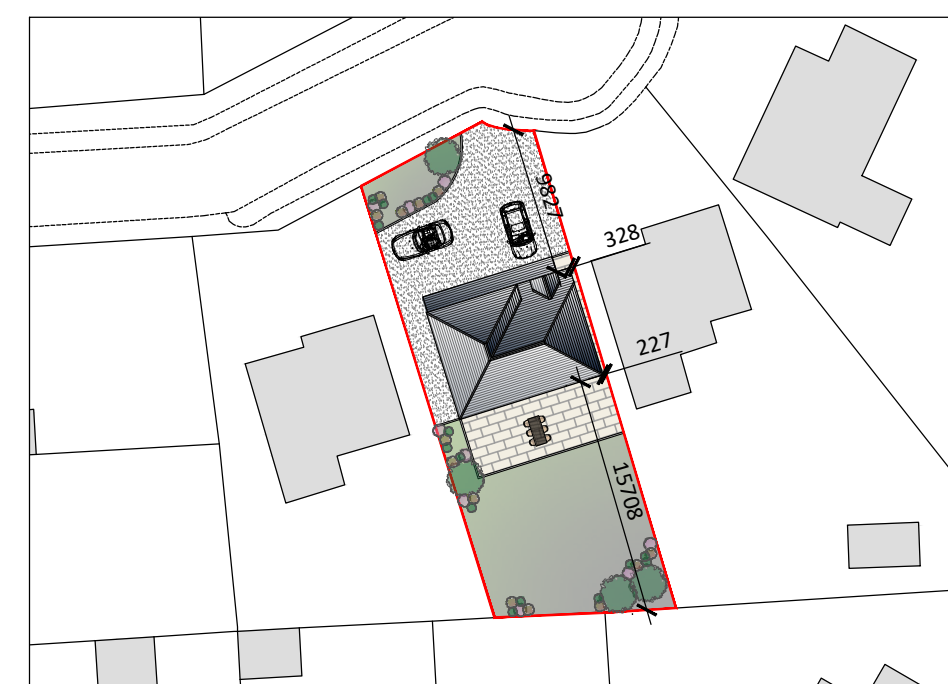

Proposed Block Plan
Scale 1:500



Site Location Plan
Scale 1:1250

REV.	DESCRIPTION	DATE

PROJECT: FIRST FLOOR SIDE EXTENSION	
DRAWING: EXISTING & PROPOSED FLOOR PLANS & ELEVATIONS BLOCK PLAN & SITE LOCATION PLAN	
SIZE: A1	CLIENT: Mr & Mrs J. Slaton
SCALE: as labelled	DRAWING BY: JC
DATE: 13/06/2020	SHEET: 01/05/2001



DESCRIPTION:
PROPOSED FIRST FLOOR SIDE
EXTENSION AT 21 LANGWTH DRIVE,
HOLBEACH, SPALDING,
LINCOLNSHIRE, PE12 7HQ

Do Not Scale From This Drawing

NOTES: THIS DRAWING/IMAGE INCLUDING ALL ITS CONTENT REMAINS THE PROPERTY OF JC ARCHITECTURAL CONSULTANT. NO UNAUTHORISED COPYING OR REPRODUCTION IN ANY FORM IS PERMITTED WITHOUT OBTAINING PRIOR WRITTEN PERMISSION FROM JC ARCHITECTURAL CONSULTANT. JC ARCHITECTURAL CONSULTANT HAS THE RIGHT TO WITHDRAW THIS INFORMATION AT ANY TIME.
ALL DIMENSIONS ARE TO BE CONFIRMED ON SITE BY CONTRACTOR. ANY DISCREPANCIES ARE TO BE REPORTED TO JC ARCHITECTURAL CONSULTANT IMMEDIATELY.
THE DESIGNER HAS BEEN UNDER NO OBLIGATION TO MAKE IT SAFE OR TO MAKE IT SAFE TO REDUCE AND CONTROL THE EFFECTS OF ANY UNAVOIDABLE RISK. ANY RELEVANT INFORMATION REGARDING RISKS WHICH ARE NOT ABLE TO BE ELIMINATED WILL BE INCLUDED WITHIN THE PROJECT HEALTH AND SAFETY FILE.