




North Elevation

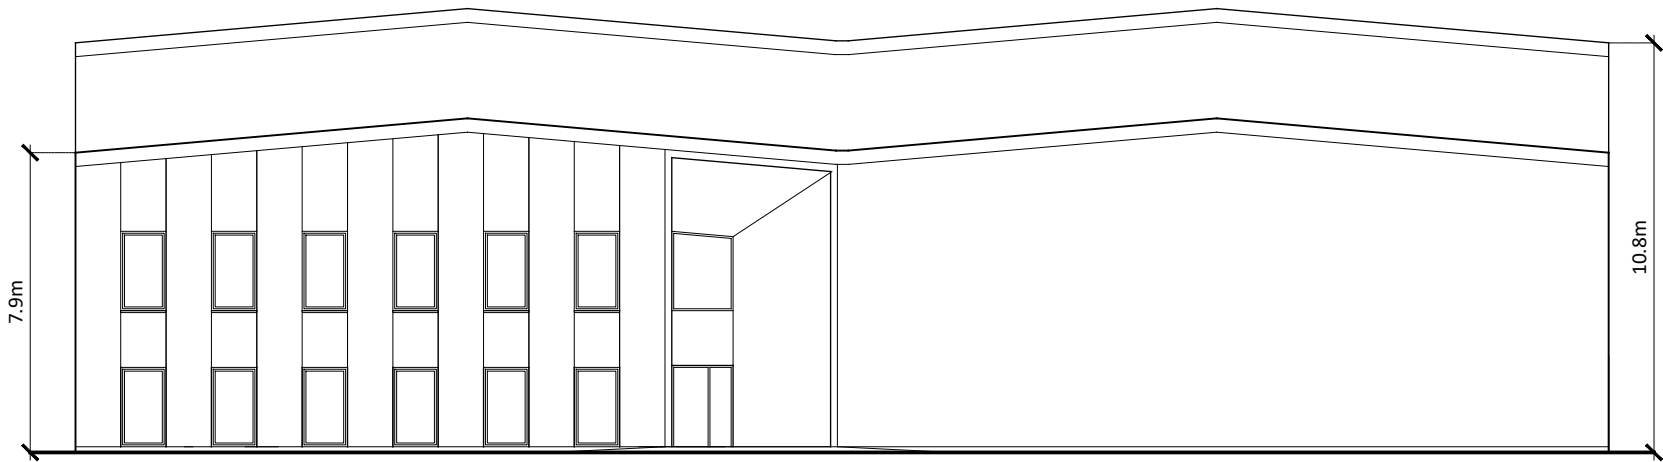


West Elevation

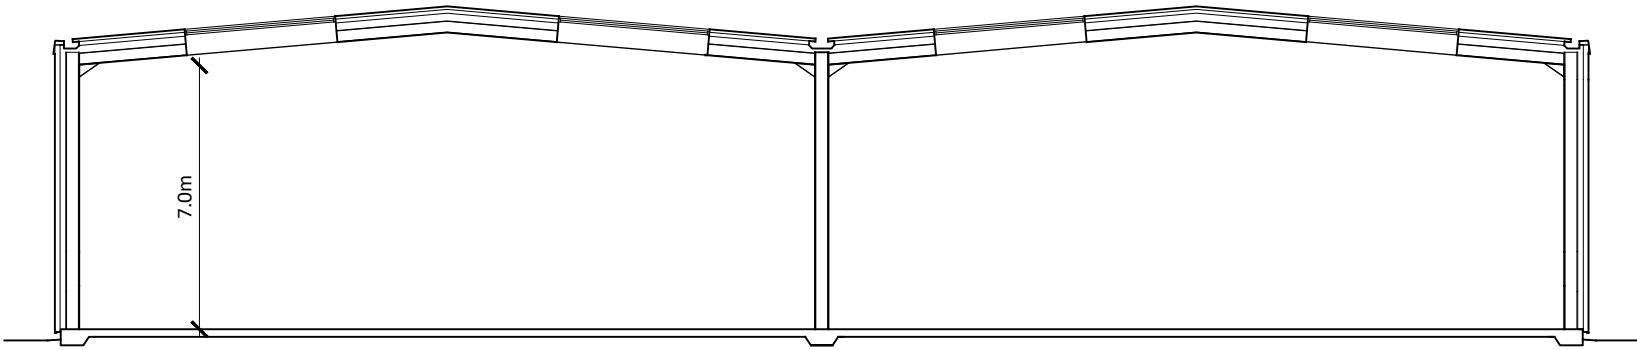


Section

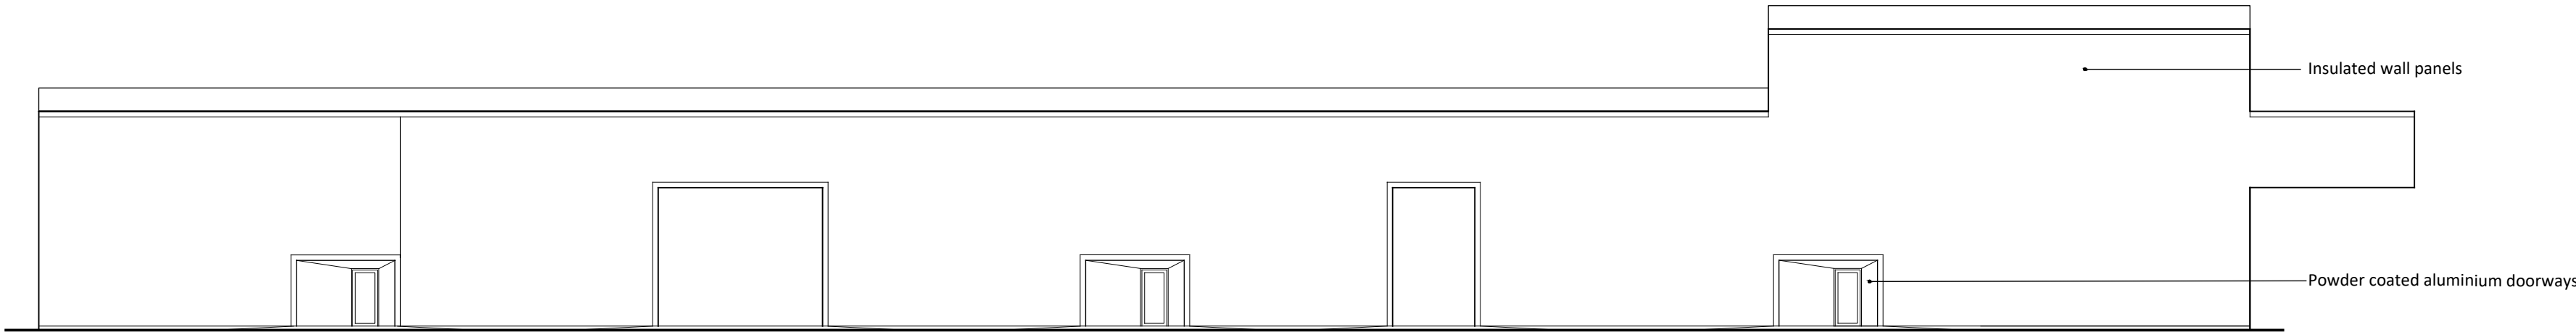

South Elevation

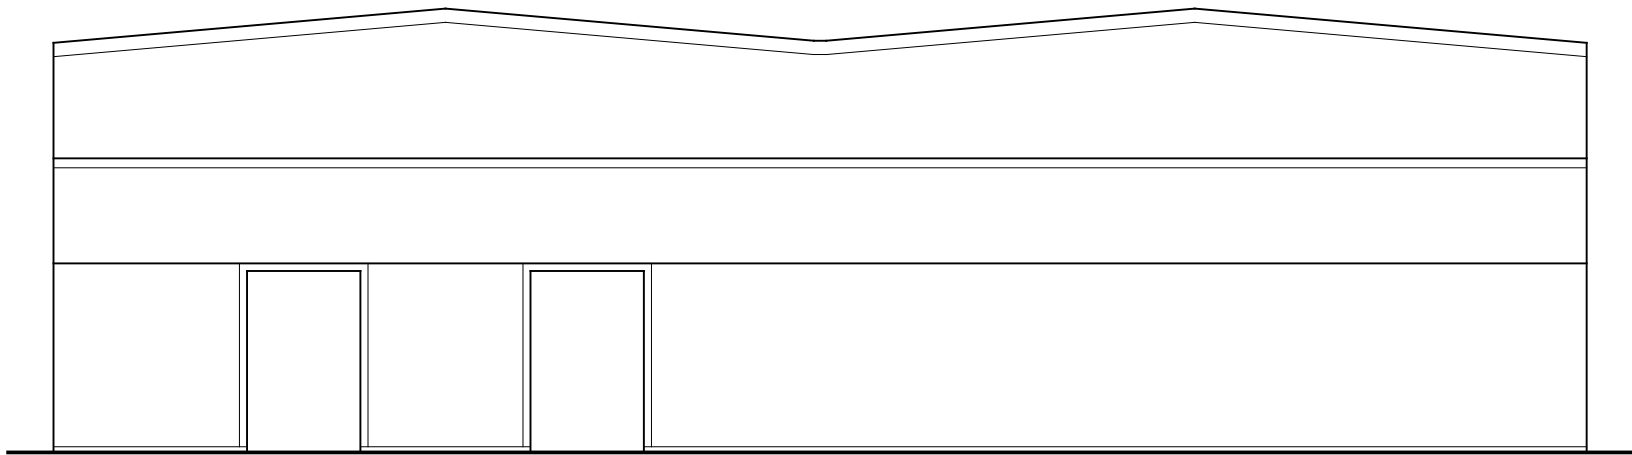

East Elevation

 

Notes

Copyright
© Robert Doughty Consultancy Limited.
All rights described in the Copyright, Designs and Patents Act 1988 have been asserted.

Dimensions
All dimensions shown are for the purposes of obtaining the relevant planning permission only.

CDM 2015
This drawing is for illustrative purposes and/or obtaining the relevant planning permission only. It should not be used for construction and accordingly, risk identification under the Construction (Design & Management) Regulations 2015 has not been undertaken.

Rev	Description	Date
<div><div><div>rdc</div><div>Robert Doughty Consultancy</div></div><div>32 High Street, Helpringham Sleaford, Lincolnshire, NG34 0RA Tel: 01529 421646 Email: admin@rdc-landplan.co.uk Web: www.rdc-landplan.co.uk</div><div>Client G. Sly Holdings Ltd</div><div>Project Land east of Holbeach Drove Gate Holbeach Drove, Holbeach</div><div>Drawing Assembly Building - Proposed Elevations and Section</div><div><div>Scale @ A2 1: 200</div><div>Date 25/05/23</div></div><div><div>Drawn By NG</div><div>Checked By PSS</div></div><div><div>Job Number 1411-3</div><div>Status PL</div><div>Purpose of Issue Planning</div></div><div><div>Drawing No. 1411-3_PL_EL01</div><div>Rev —</div></div></div>		