



Proposed North Elevation



Proposed South Elevation

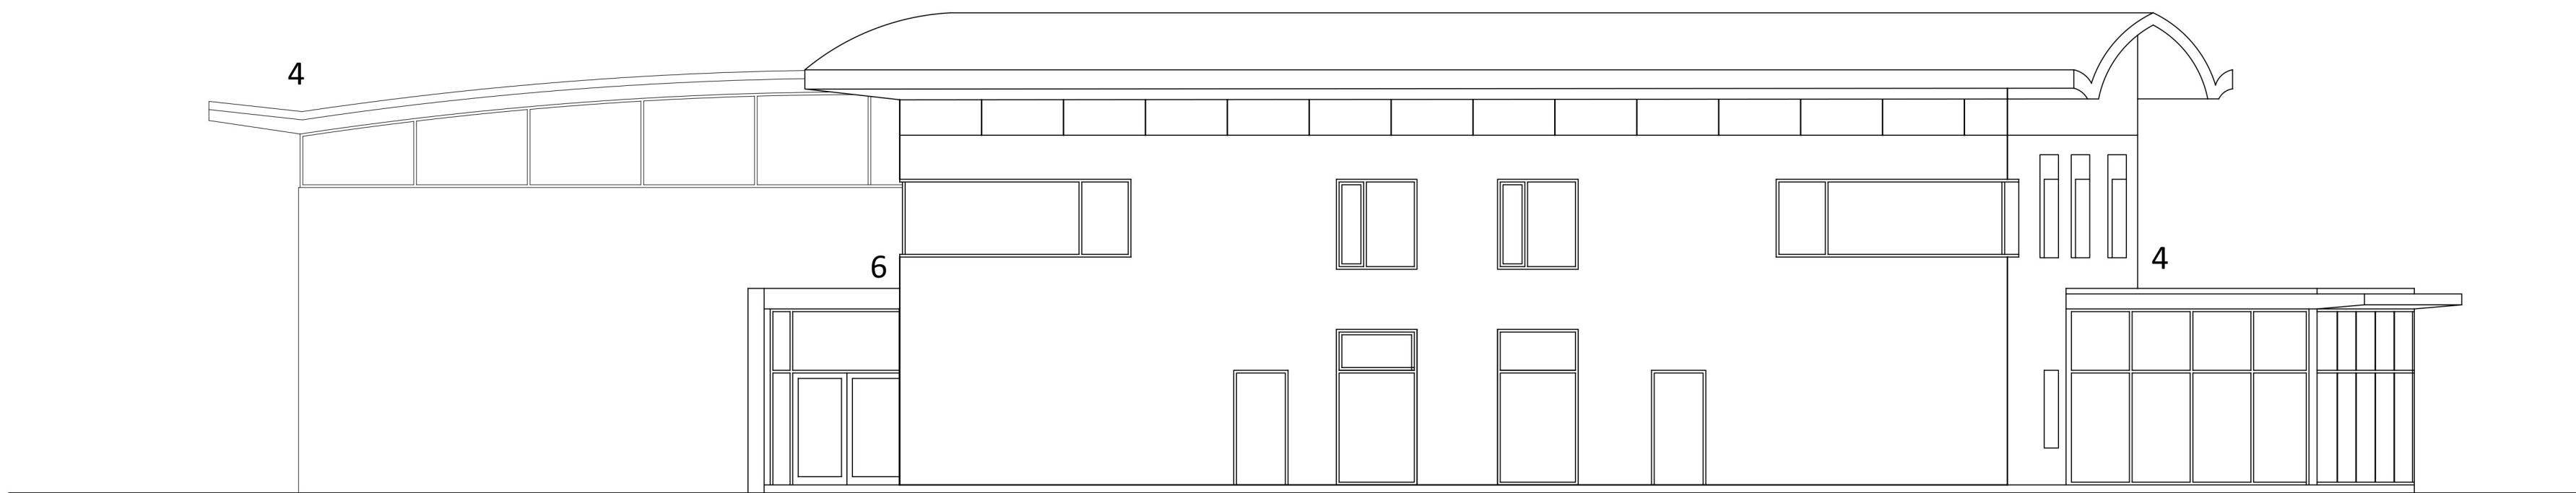

Proposed West Elevation

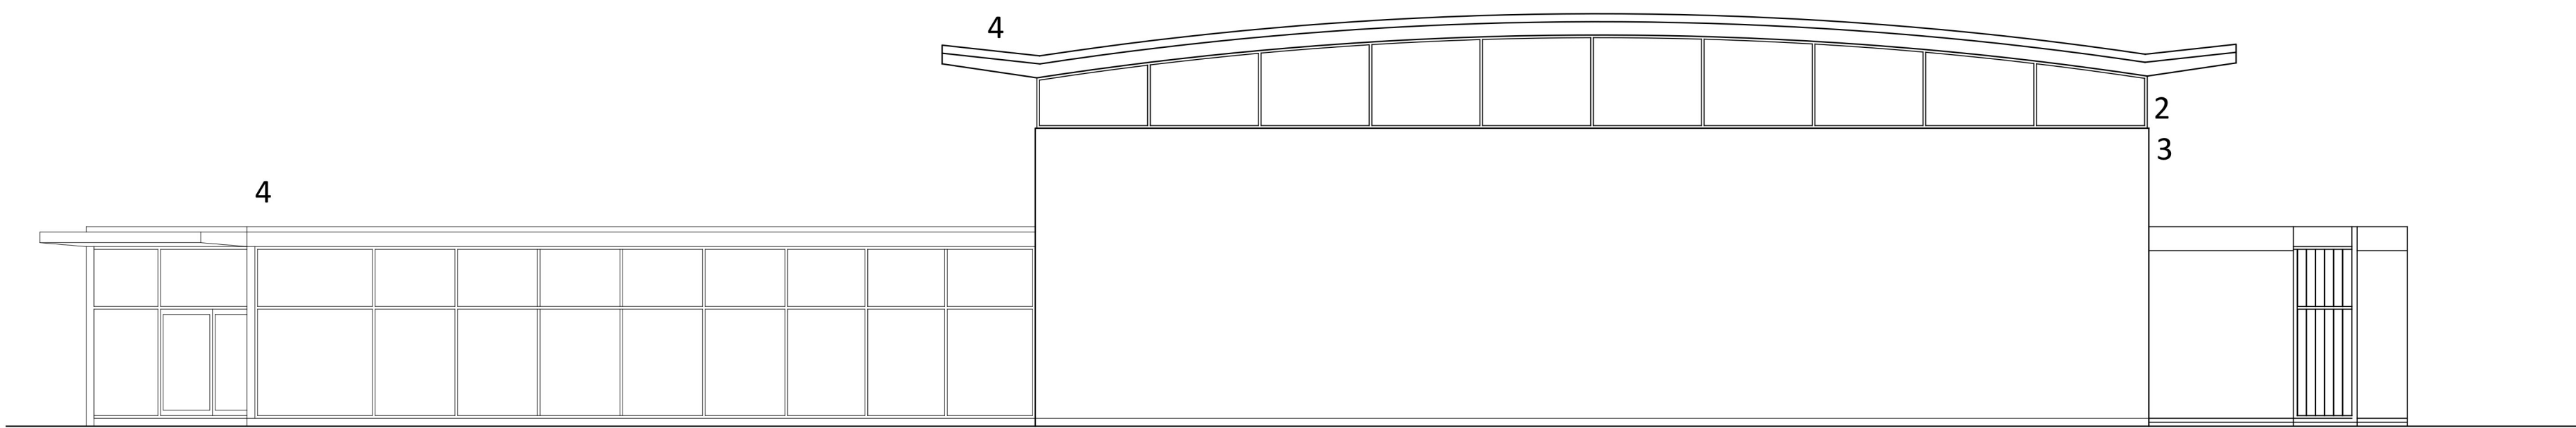

Proposed East Elevation



- Materials
1. Polycarbonate rooflights
 2. Clerestorey glazing with opaque spandrel panels local to structural steelwork
 3. Vertical treated timber cladding
 4. Sedum planted roofs
 5. Projecting canopy
 6. Aluminium double glazed windows / curtain walling
 7. Fibre cement cladding panels

Notes

Copyright
© Robert Doughty Consultancy Limited.
All rights described in the Copyright, Designs and Patents Act 1988 have been asserted.

Ordnance Survey Map
© Crown Copyright, OS Licence No: AR 100010613.

Dimensions
All dimensions shown are for the purposes of obtaining the relevant planning permission only.

CDM 2015
This drawing is for illustrative purposes and/or obtaining the relevant planning permission only. It should not be used for construction and accordingly, risk identification under the Construction (Design & Management) Regulations 2015 has not been undertaken.

Rev	Description	Date
rdc Robert Doughty Consultancy 32 High Street, Helpingham Sleaford, Lincolnshire, NG34 0RA Tel: 01529 421646 Email: admin@rdc-landplan.co.uk Web: www.rdc-landplan.co.uk		
Client G. Sly Holdings Ltd		
Project Land east of Holbeach Drove Gate Holbeach Drove, Holbeach		
Drawing Research & Development Building Proposed Elevations		
Scale @ A1 1: 100		Date 25/05/23
Drawn By PSS		Checked By LMS
Job Number 1411-3	Status PL	Purpose of Issue Planning
Drawing No. 1411-3_PL_EL02		Rev -