


- Key
- 1. Production Manager Office
 - 2. Reception
 - 3. W.C.'s and Storage
 - 4. Locker Room
 - 5. Canteen
 - 6. Open Plan Office
 - 7. Sunken loading bay

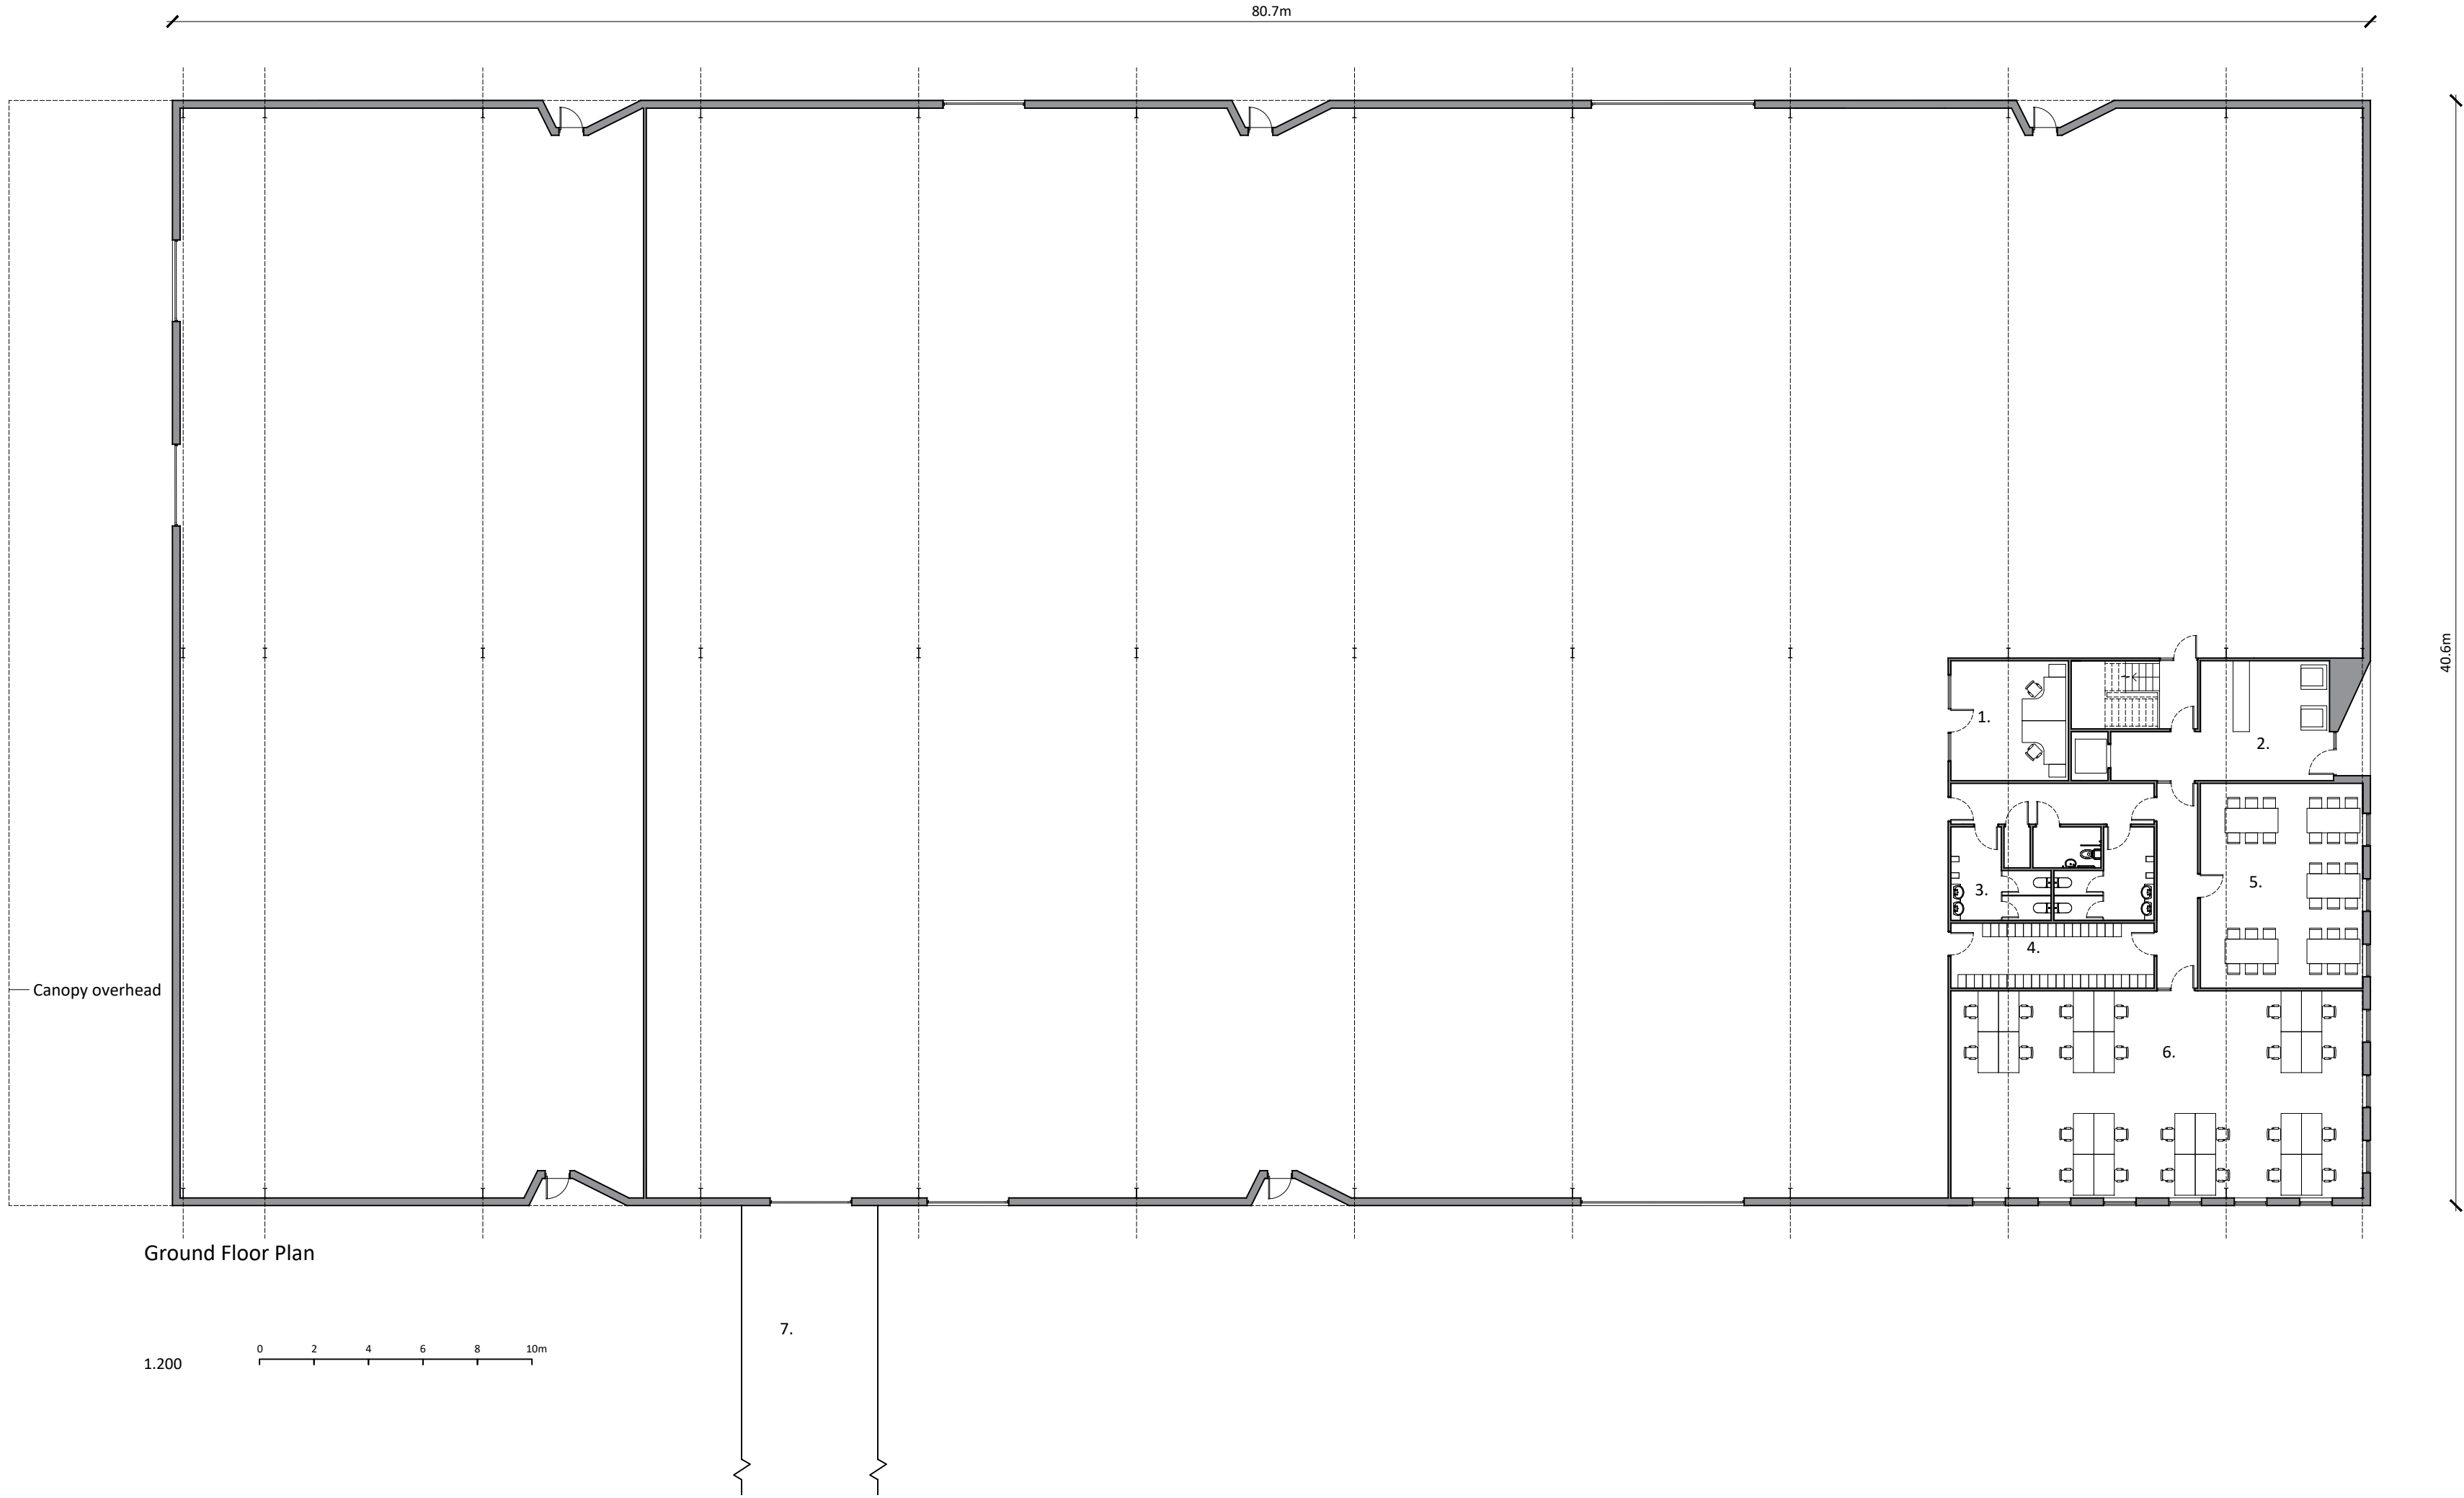

Ground Floor Plan

1.200

0 2 4 6 8 10m

Notes

Copyright
© Robert Doughty Consultancy Limited.
All rights described in the Copyright, Designs and Patents Act 1988 have been asserted.

Dimensions
All dimensions shown are for the purposes of obtaining the relevant planning permission only.

CDM 2015
This drawing is for illustrative purposes and/or obtaining the relevant planning permission only. It should not be used for construction and accordingly, risk identification under the Construction (Design & Management) Regulations 2015 has not been undertaken.

Rev	Description	Date
-----	-------------	------

rdc
Robert Doughty
Consultancy

32 High Street, Helpringham
Sleaford, Lincolnshire, NG34 0RA

Tel: 01529 421646
Email: admin@rdc-landplan.co.uk
Web: www.rdc-landplan.co.uk

Client
G. Sly Holdings Ltd

Project
Land east of Holbeach Drove Gate
Holbeach Drove, Holbeach

Drawing
Assembly Building - Ground Floor Plan

Scale @ A2 1: 200	Date 25/05/23
-----------------------------	-------------------------

Drawn By NG	Checked By PSS
-----------------------	--------------------------

Job Number 1411-3	Status PL	Purpose of Issue Planning
-----------------------------	---------------------	-------------------------------------

Drawing No. 1411-3_PL_PL01	Rev —
--------------------------------------	-----------------