

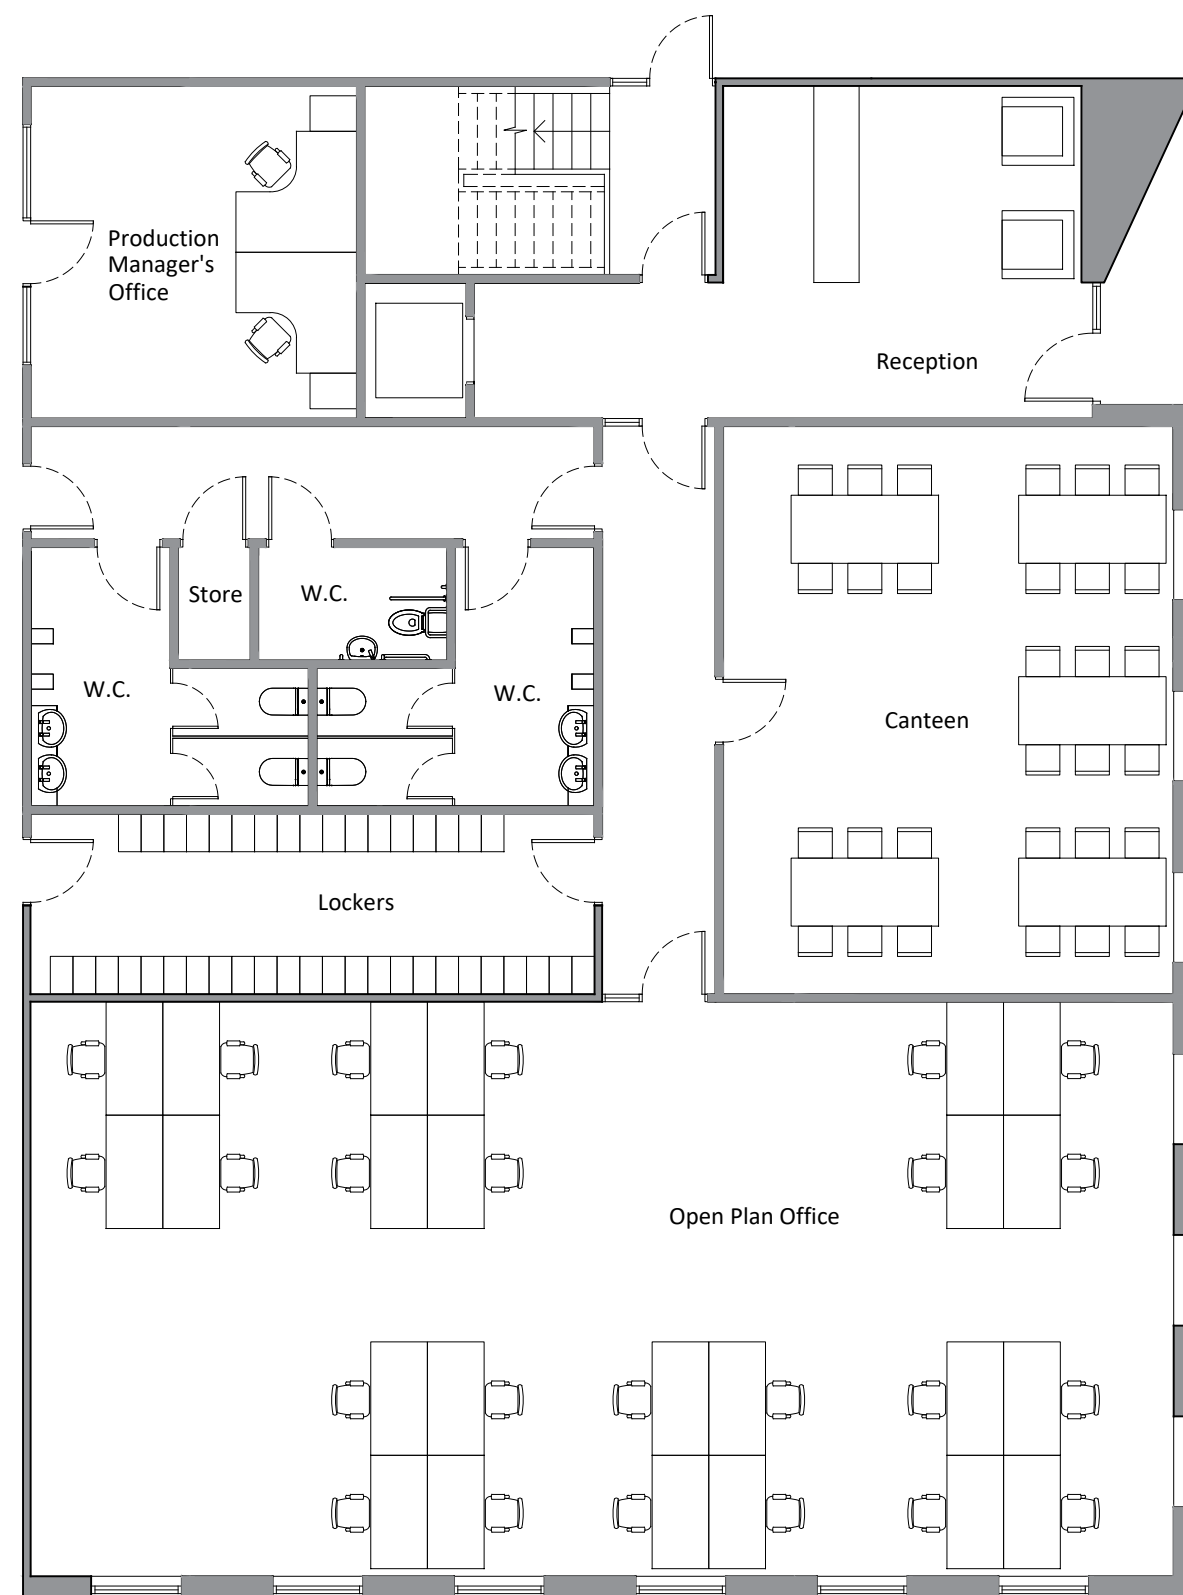


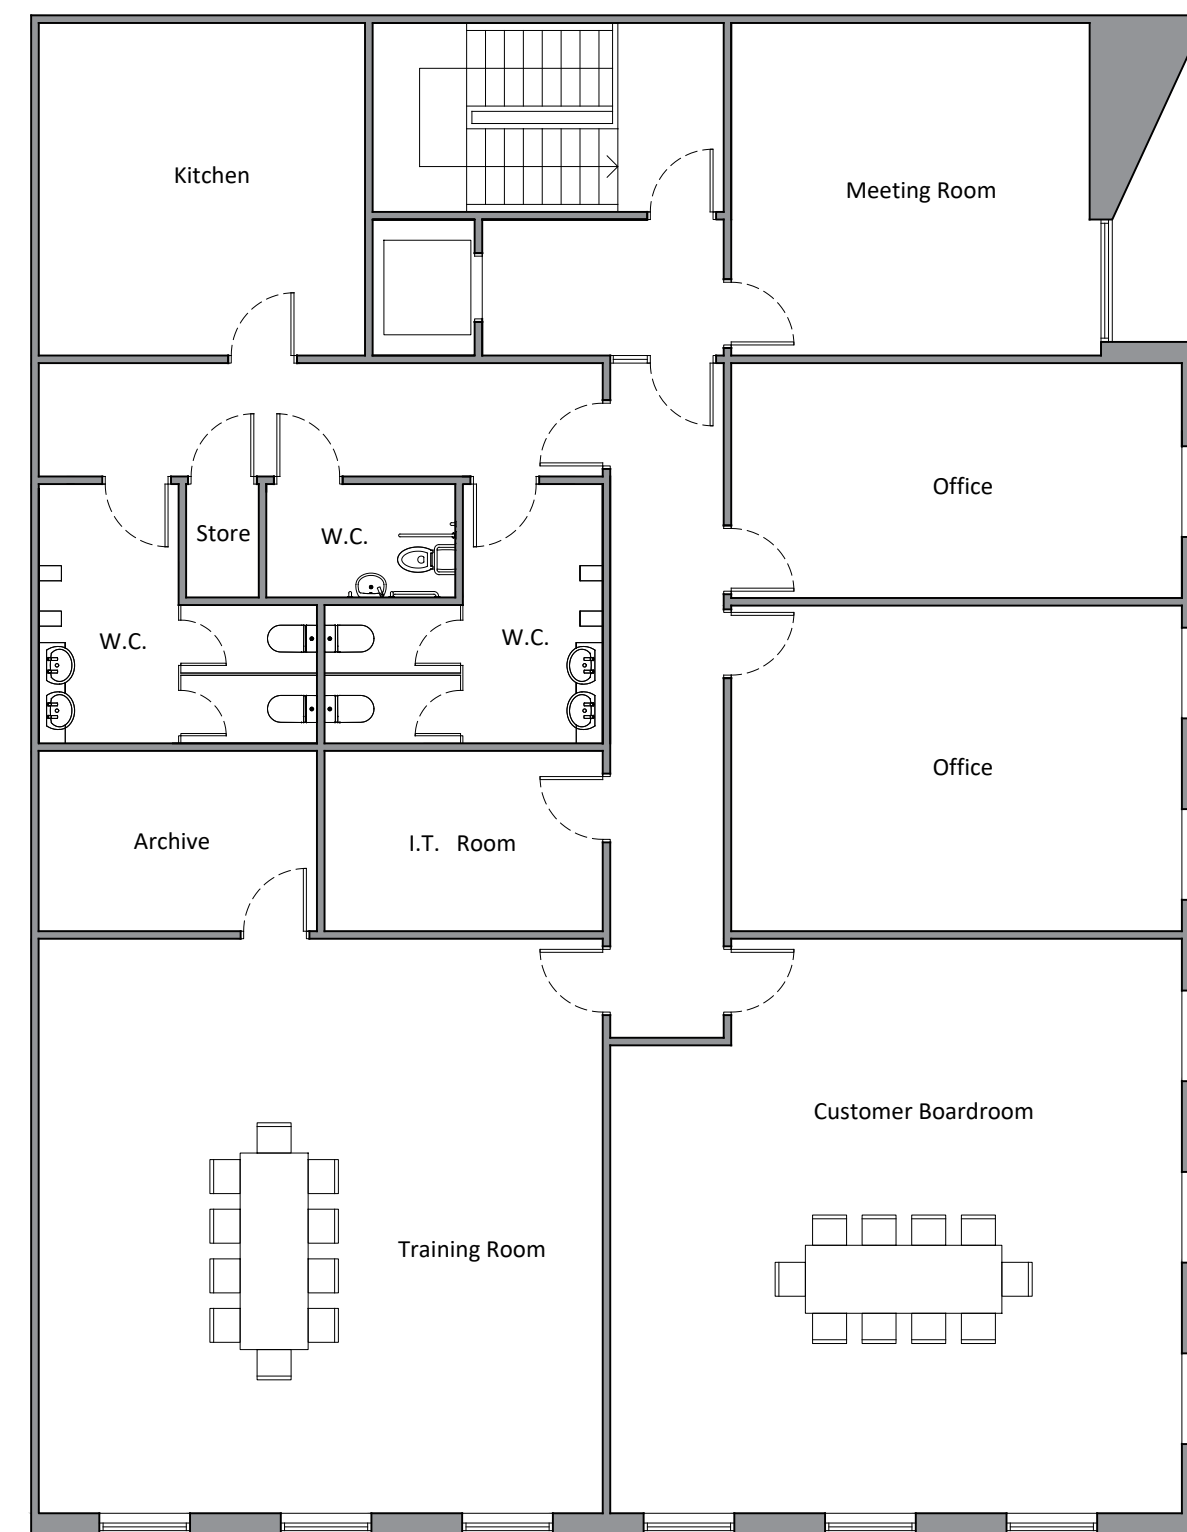

1.100

 

Notes

Copyright
© Robert Doughty Consultancy Limited.
All rights described in the Copyright, Designs and
Patents Act 1988 have been asserted.

Dimensions
All dimensions shown are for the purposes of obtaining the relevant planning permission only.

CDM 2015
This drawing is for illustrative purposes and/or obtaining the relevant planning permission only. It should not be used for construction and accordingly, risk identification under the Construction (Design & Management) Regulations 2015 has not been undertaken.

Rev	Description	Date
 Robert Doughty Consultancy 32 High Street, Helpringham Sleaford, Lincolnshire, NG34 0RA Tel: 01529 421646 Email: admin@rdc-landplan.co.uk Web: www.rdc-landplan.co.uk		
Client G. Sly Holdings Ltd		
Project Land east of Holbeach Drove Gate Holbeach Drove, Holbeach		
Drawing Assembly Building - Proposed floor plans		
Scale @ A2 1: 100		Date 25/05/23
Drawn By NG		Checked By PSS
Job Number 1411-3	Status PL	Purpose of Issue Planning
Drawing No. 1411-3_PL_PL02		Rev -