


Key

- 1. Entrance Lobby
- 2. Foyer / Display
- 3. Visitor waiting area
- 4. Multi-purpose office
- 5. Office
- 6. Meeting room with flexible partition
- 7. Crop R&D/ Viewing area
- 8. Store
- 9. Kitchen / Servery
- 10. Male WC
- 11. Female WC
- 12. Access WC
- 13. Breakout / Informal meeting area
- 14. Machinery display area

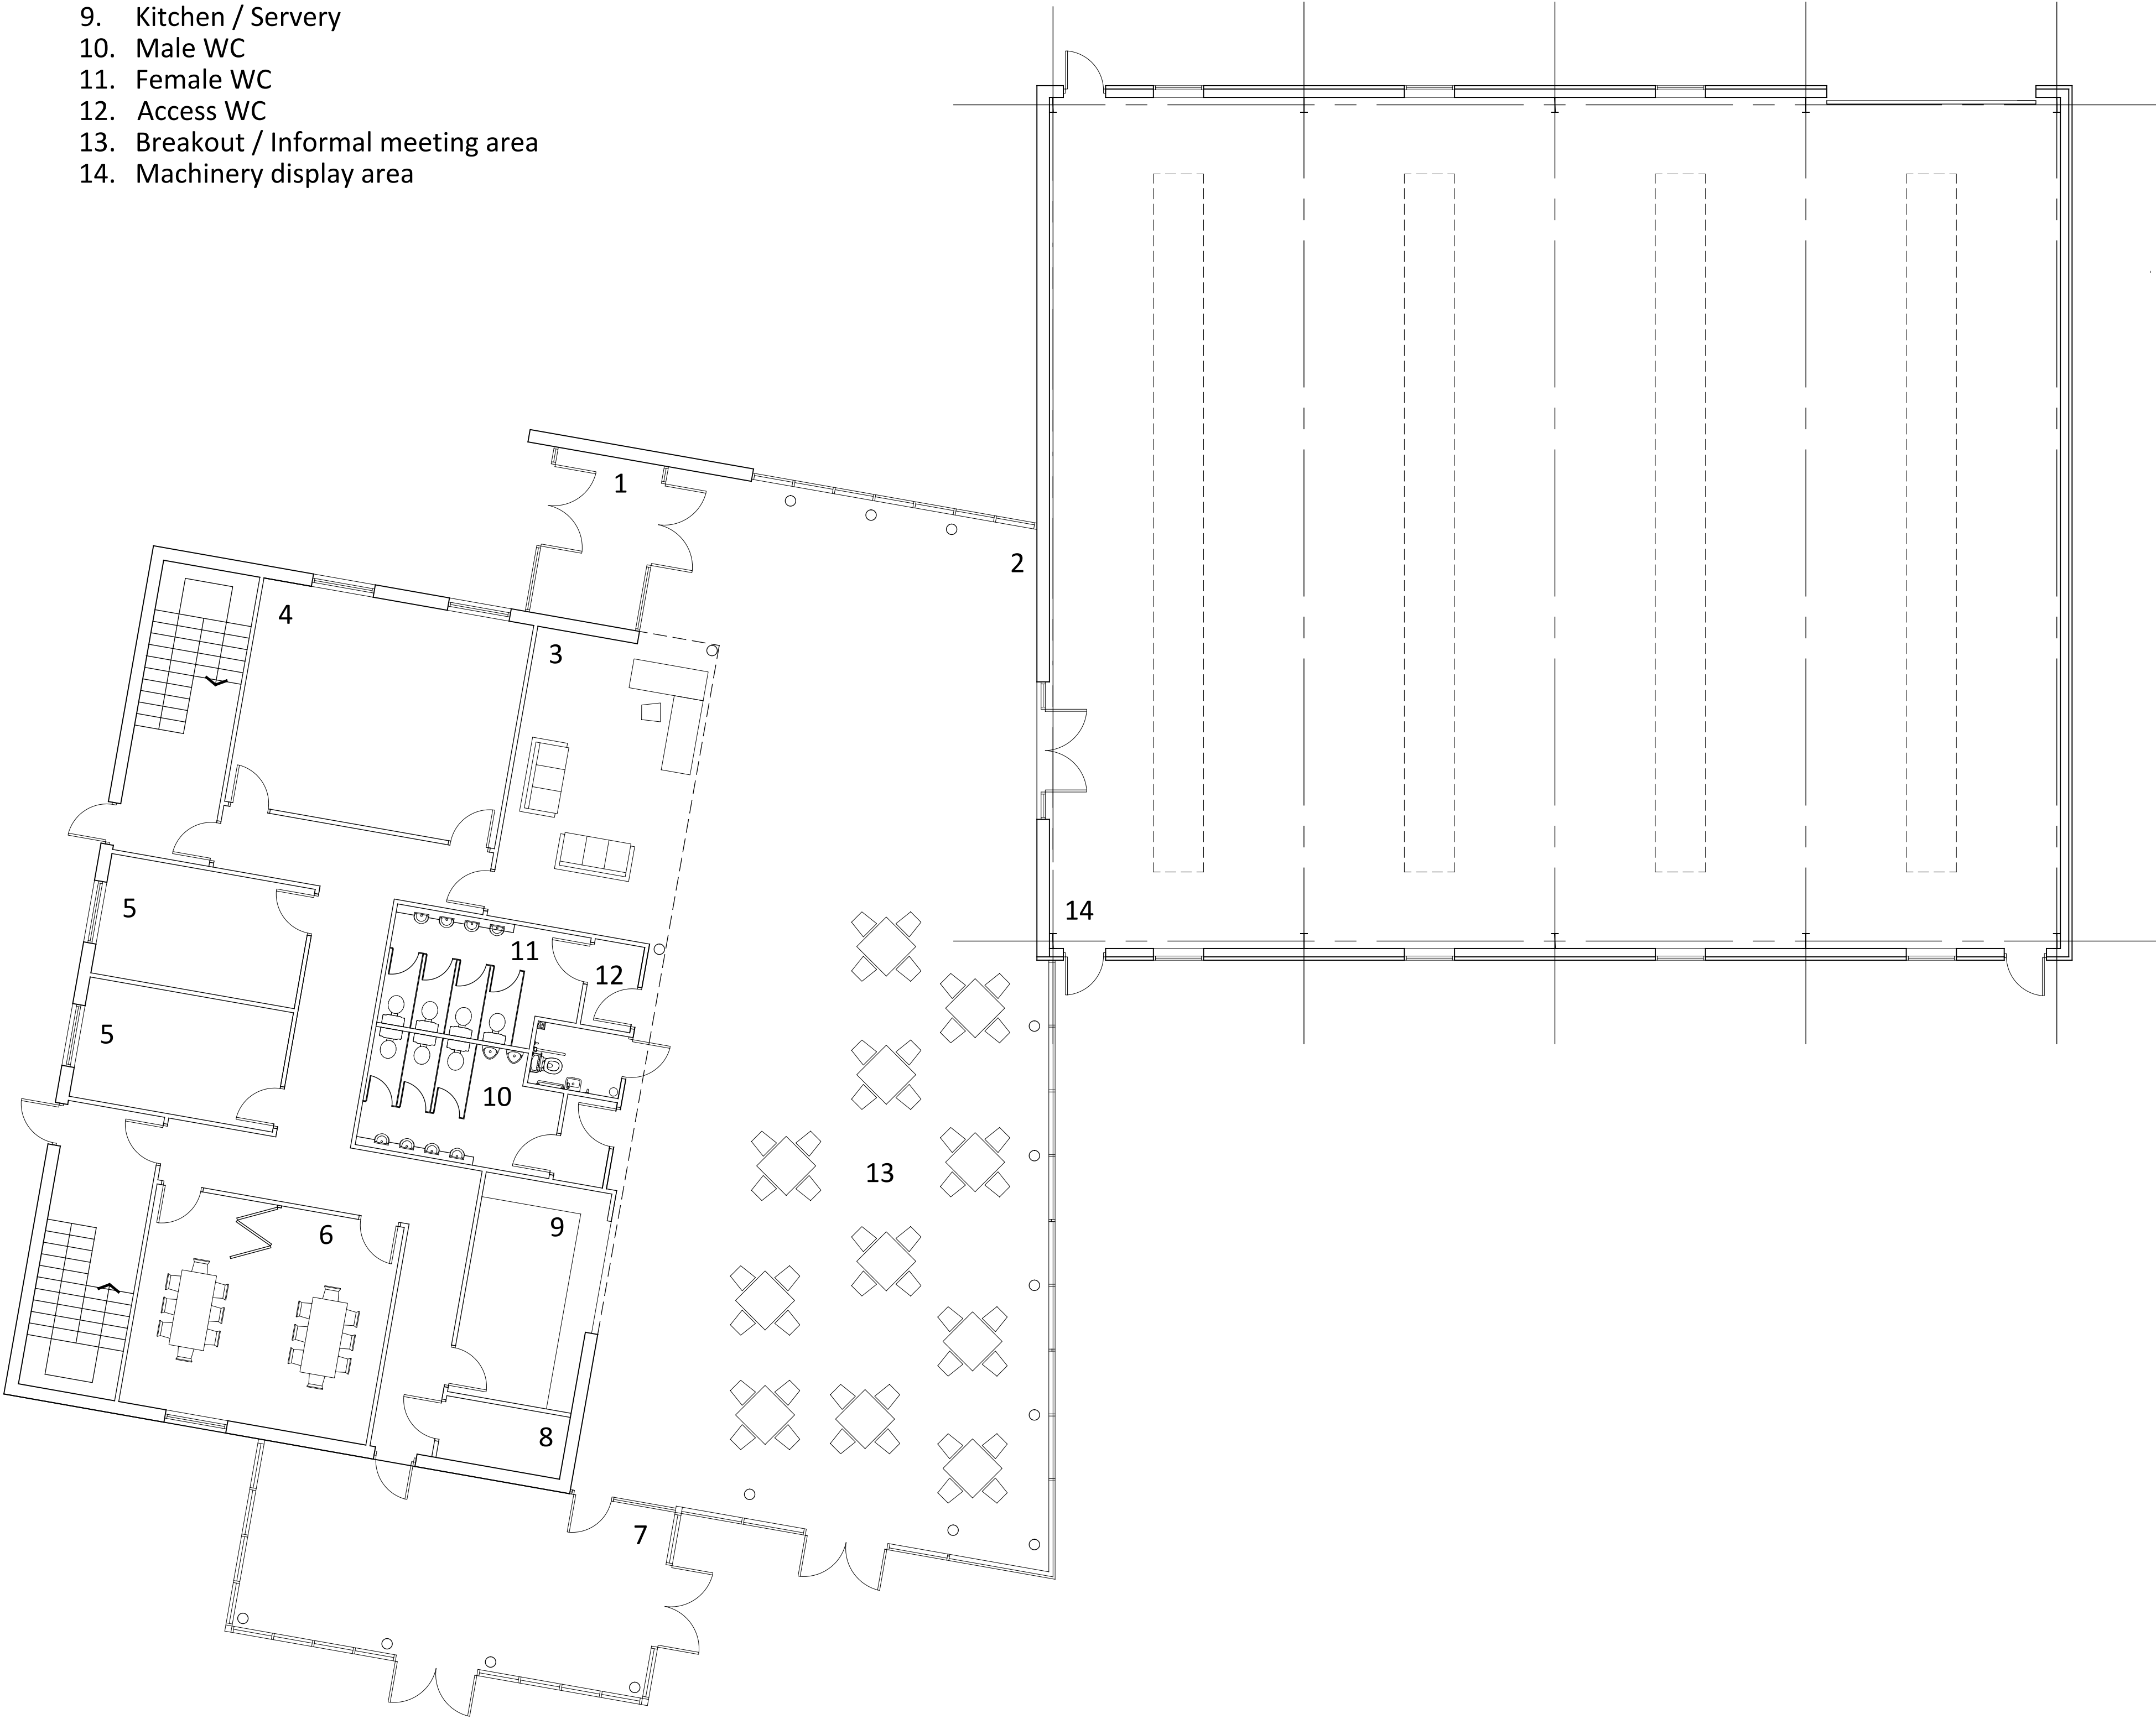

Proposed Ground Floor Plan



Notes
Copyright
© Robert Doughty Consultancy Limited.
All rights described in the Copyright, Designs and Patents Act 1988 have been asserted.
Dimensions
All dimensions shown are for the purposes of obtaining the relevant planning permission only.
CDM 2015
This drawing is for illustrative purposes and/or obtaining the relevant planning permission only. It should not be used for construction and accordingly, risk identification under the Construction (Design & Management) Regulations 2015 has not been undertaken.

Rev	Description	Date
-----	-------------	------

rdc

Robert Doughty Consultancy

32 High Street, Helpingsham

Sleaford, Lincolnshire, NG34 0RA

Tel: 01529 421646

Email: admin@rdc-landplan.co.uk

Web: www.rdc-landplan.co.uk

Client

G. Sly Holdings Ltd

Project

Land east of Holbeach Drove Gate

Holbeach Drove, Holbeach

Drawing

Research & Development Building

Proposed Ground Floor Plan

Scale @ A1

1: 100

Date

25/05/23

Drawn By

PSS

Checked By

LMS

Job Number

1411-3

Status

PL

Purpose of Issue

Planning

Drawing No.

1411-3_PL_PL03

Rev

-