


Key

1. Visitor accommodation
2. Communal kitchen area

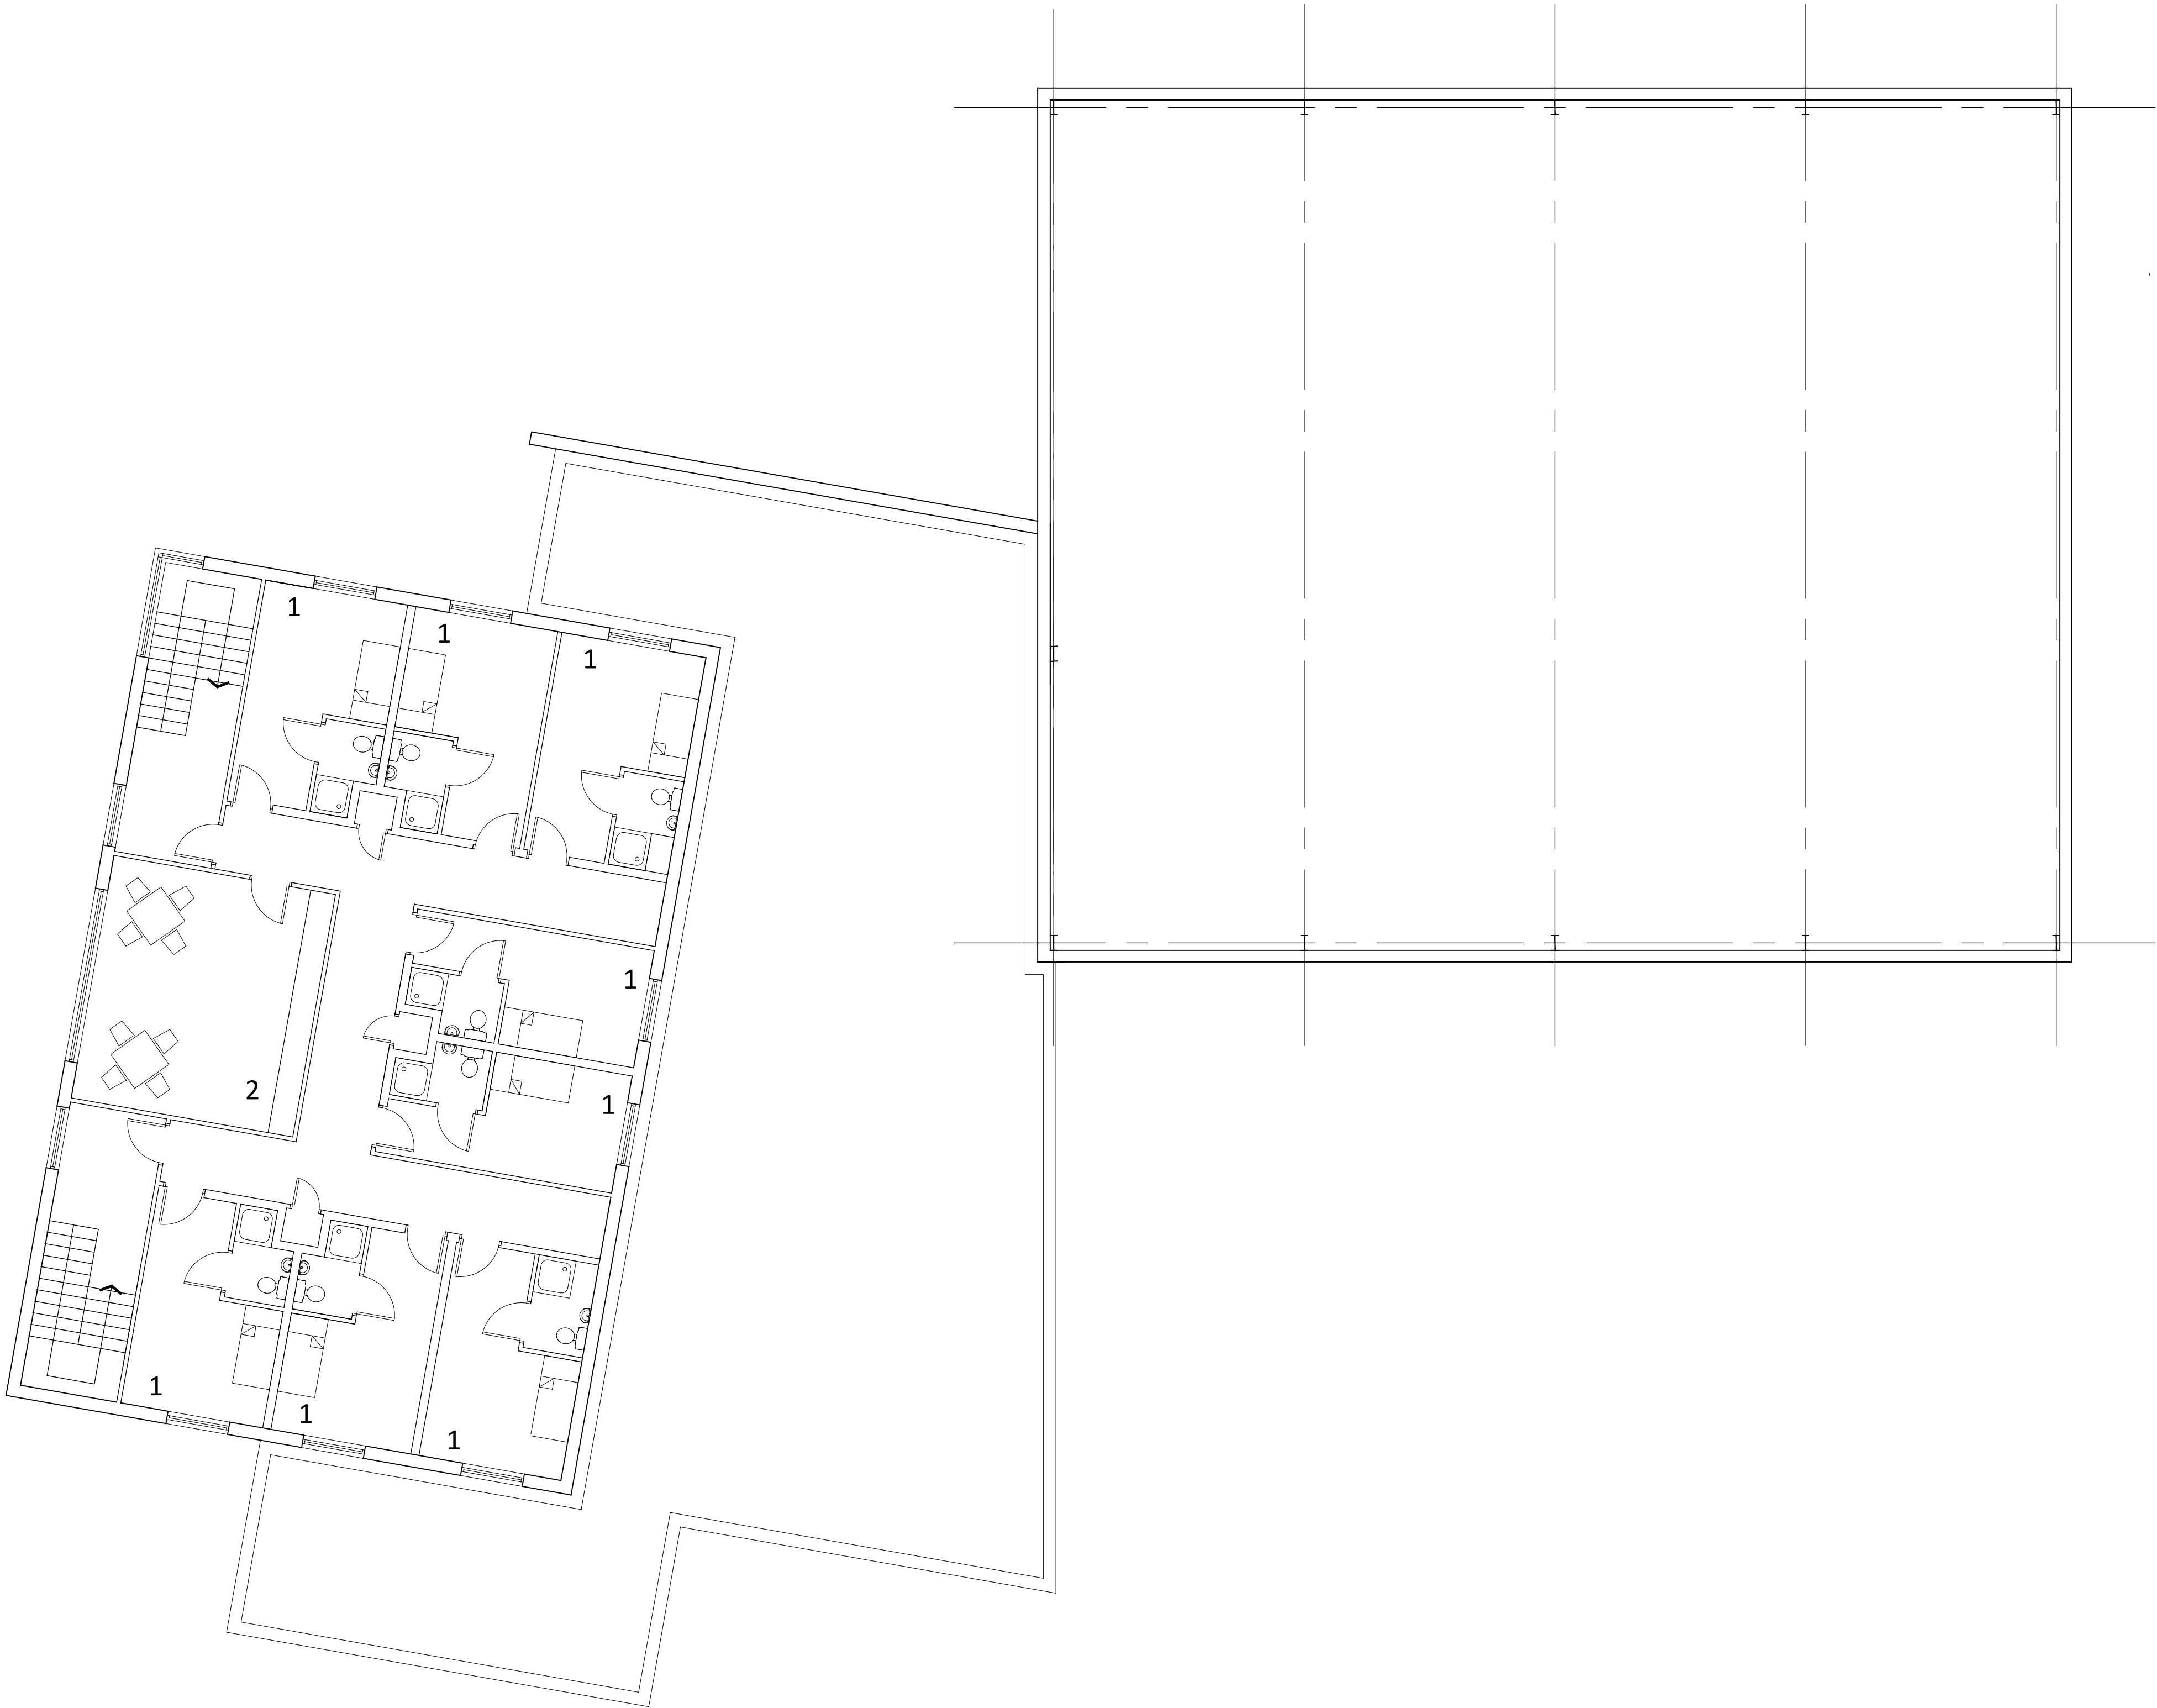

Proposed First Floor Plan

Notes

Copyright
© Robert Doughty Consultancy Limited.
All rights described in the Copyright, Designs and Patents Act 1988 have been asserted.

Dimensions
All dimensions shown are for the purposes of obtaining the relevant planning permission only.

CDM 2015
This drawing is for illustrative purposes and/or obtaining the relevant planning permission only. It should not be used for construction and accordingly, risk identification under the Construction (Design & Management) Regulations 2015 has not been undertaken.

Rev	Description	Date
<div><div>rdc</div><div>Robert Doughty Consultancy</div><div>32 High Street, Helpingham Sleaford, Lincolnshire, NG34 0RA</div><div>Tel: 01529 421646 Email: admin@rdc-landplan.co.uk Web: www.rdc-landplan.co.uk</div></div> <div>Client G. Sly Holdings Ltd</div> <div>Project Land east of Holbeach Drove Gate Holbeach Drove, Holbeach</div> <div>Drawing Research & Development Building Proposed First Floor Plan</div> <div><div>Scale @ A1 1: 100</div><div>Date 25/05/23</div></div> <div><div>Drawn By PSS</div><div>Checked By LMS</div></div> <div><div>Job Number 1411-3</div><div>Status PL</div><div>Purpose of Issue Planning</div></div> <div><div>Drawing No. 1411-3_PL_PL04</div><div>Rev -</div></div>		