


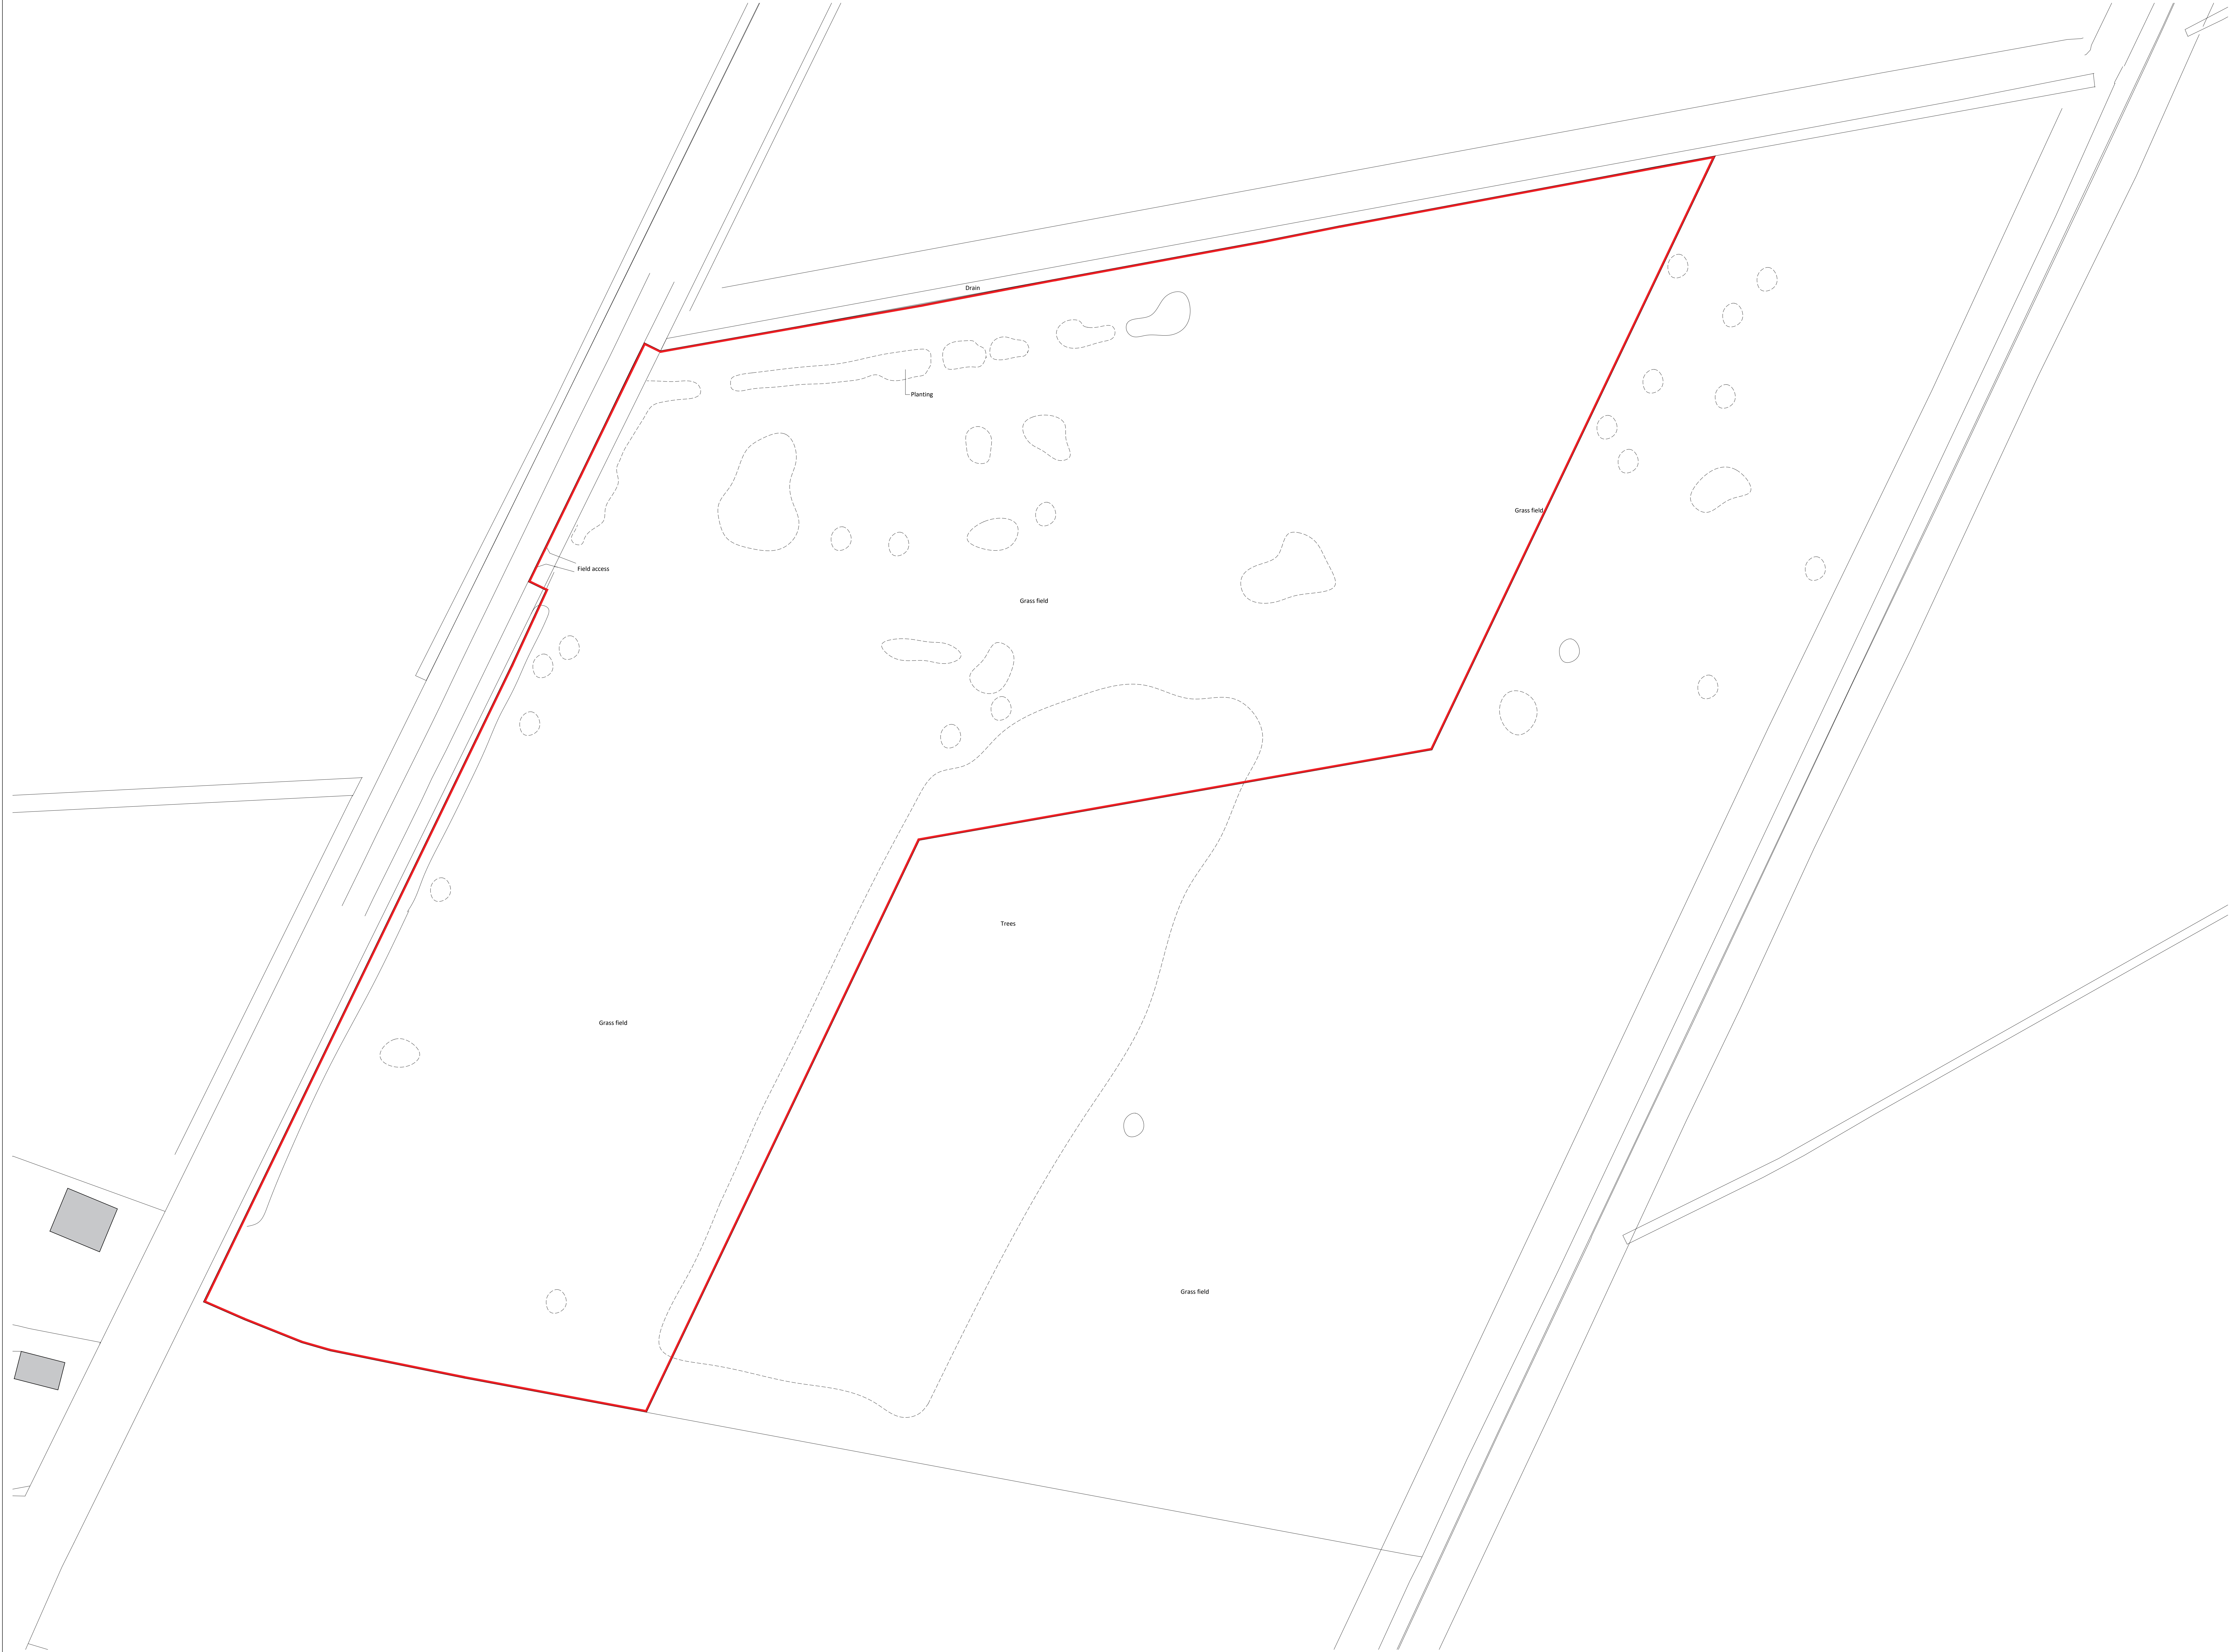

Notes

Copyright
© Robert Doughty Consultancy Limited.
All rights described in the Copyright, Designs and Patents Act 1988 have been asserted.

Ordnance Survey Map
© Crown Copyright. OS Licence No: AR 100010613.

Dimensions
All dimensions shown are for the purpose of obtaining the relevant planning permission only.

CDM 2015
This drawing is for illustrative purposes and for obtaining the relevant planning permission only. It should not be used for construction and accordingly, risk identification under the Construction (Design & Management) Regulations 2015 has not been undertaken.

Rev	Description	Date
-	-	-

rdc
Robert Doughty
Consultancy

32 High Street, Helpringham
Stamford, Lincolnshire, NG34 0RA
Tel: 01529 421640
Email: admin@rdc-london.co.uk
Web: www.rdc-london.co.uk

Client
G. Sly Holdings Ltd

Project
Land east of Holbeach Drove Gate
Holbeach Drove, Holbeach

Drawing
Existing Site Plan

Scale @ A0 1: 500	Date 25/05/23
Drawn By WW	Checked By LMS

Job Number 1411-3	Status PL	Purpose of Issue Planning
-----------------------------	---------------------	-------------------------------------

Drawing No. 1411-3_PL_SP01	Rev -
--------------------------------------	-----------------