




South Elevation




West Elevation



North west aspect

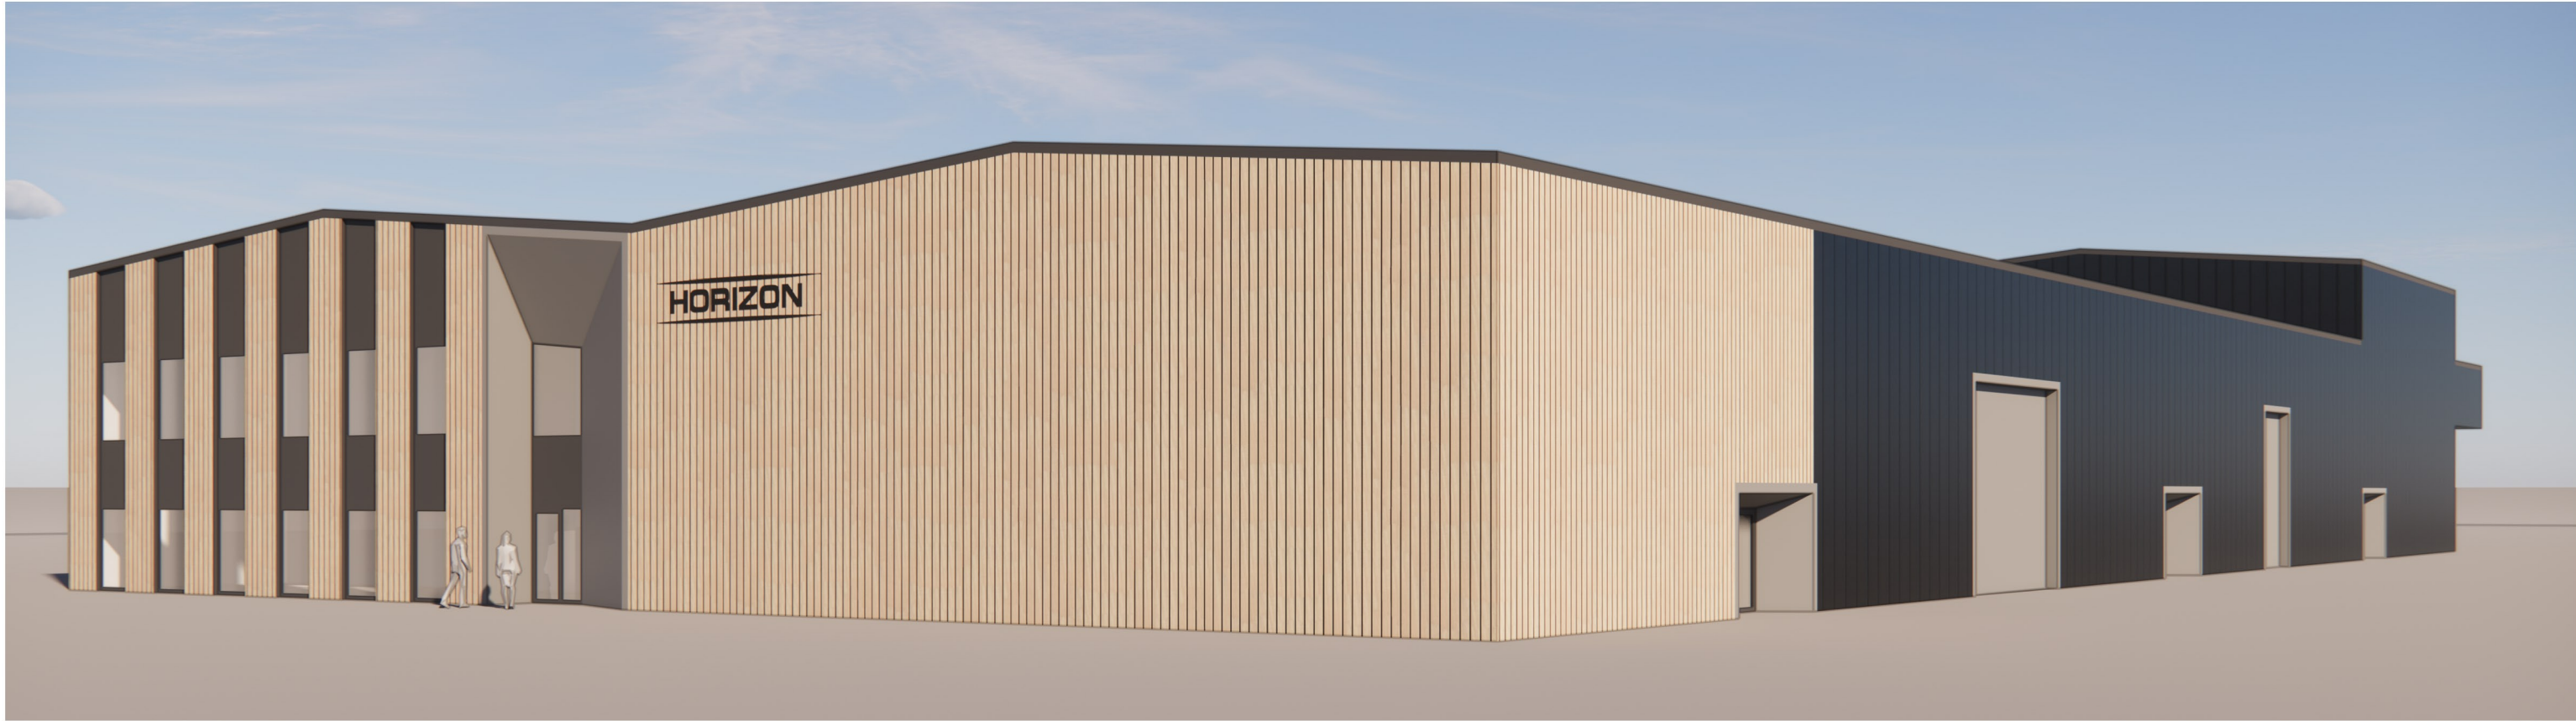

South west aspect

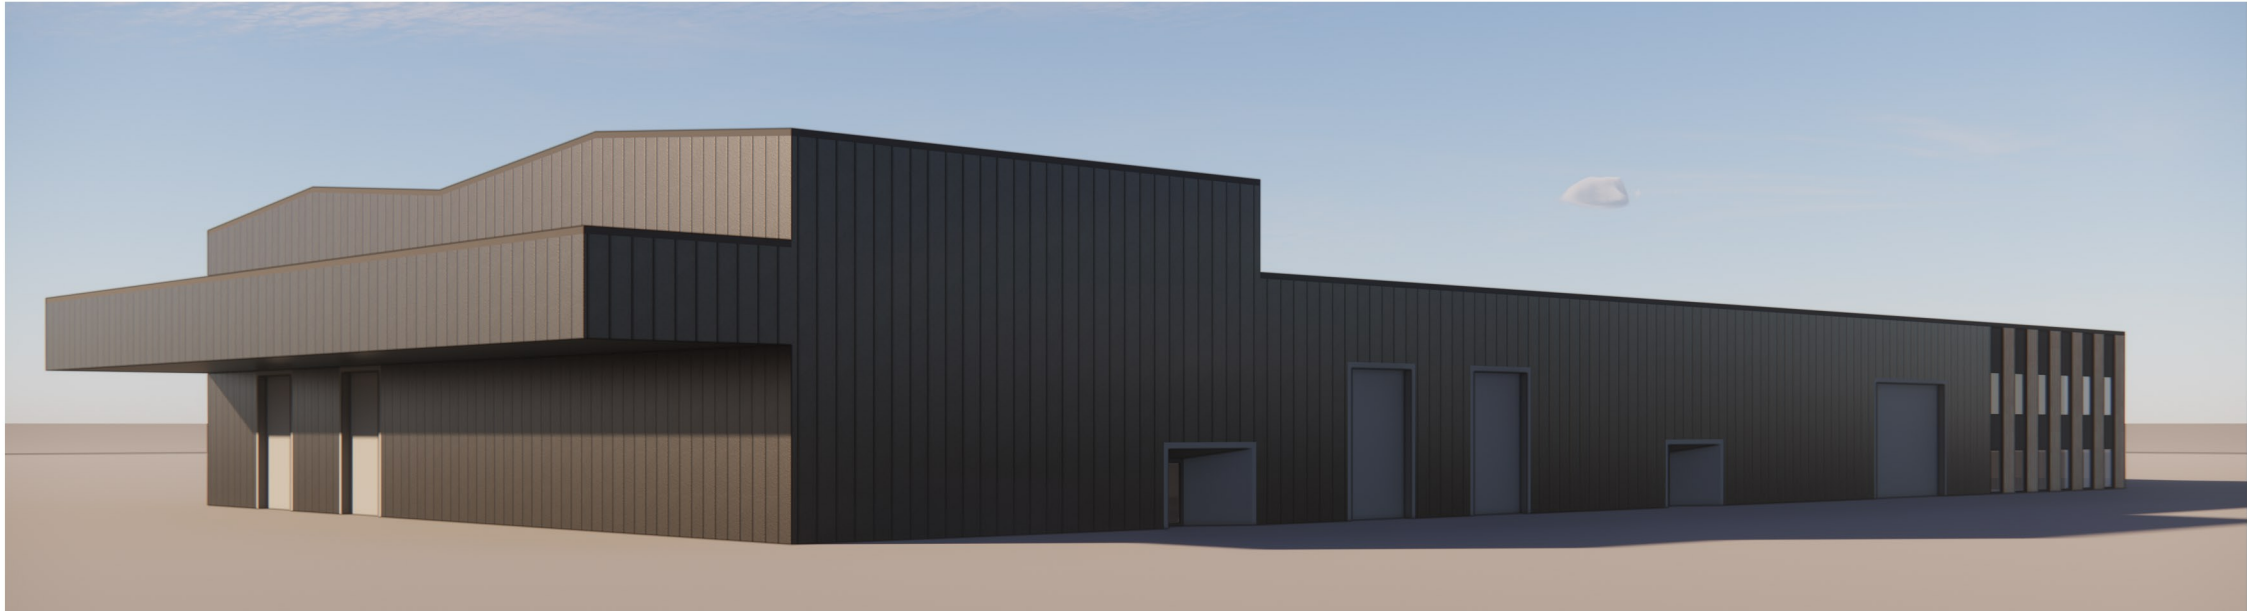

North east aspect

Notes

Copyright
© Robert Doughty Consultancy Limited.
All rights described in the Copyright, Designs and Patents Act 1988 have been asserted.

CDM 2015
This drawing is for illustrative purposes and/or obtaining the relevant planning permission only. It should not be used for construction and accordingly, risk identification under the Construction (Design & Management) Regulations 2015 has not been undertaken.

Rev	Description	Date
<div><div>rdc</div><div>Robert Doughty Consultancy</div><div>32 High Street, Helpringham Sleaford, Lincolnshire, NG34 0RA</div><div>Tel: 01529 421646 Email: admin@rdc-landplan.co.uk Web: www.rdc-landplan.co.uk</div></div>		
Client G. Sly Holdings Ltd		
Project Land east of Holbeach Drove Gate Holbeach Drove, Holbeach		
Drawing Assembly Building - Illustrative Visual 01		
Scale @ A2 NTS		Date 25/05/23
Drawn By NG/ WW		Checked By LMS
Job Number 1411-3	Status PL	Purpose of Issue Planning
Drawing No. 1411-3_PL_VS01		Rev -