



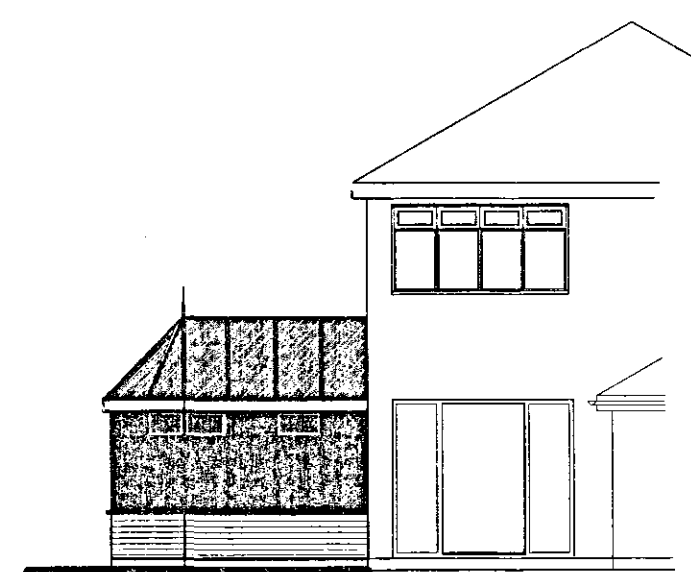


REAR ELEVATION

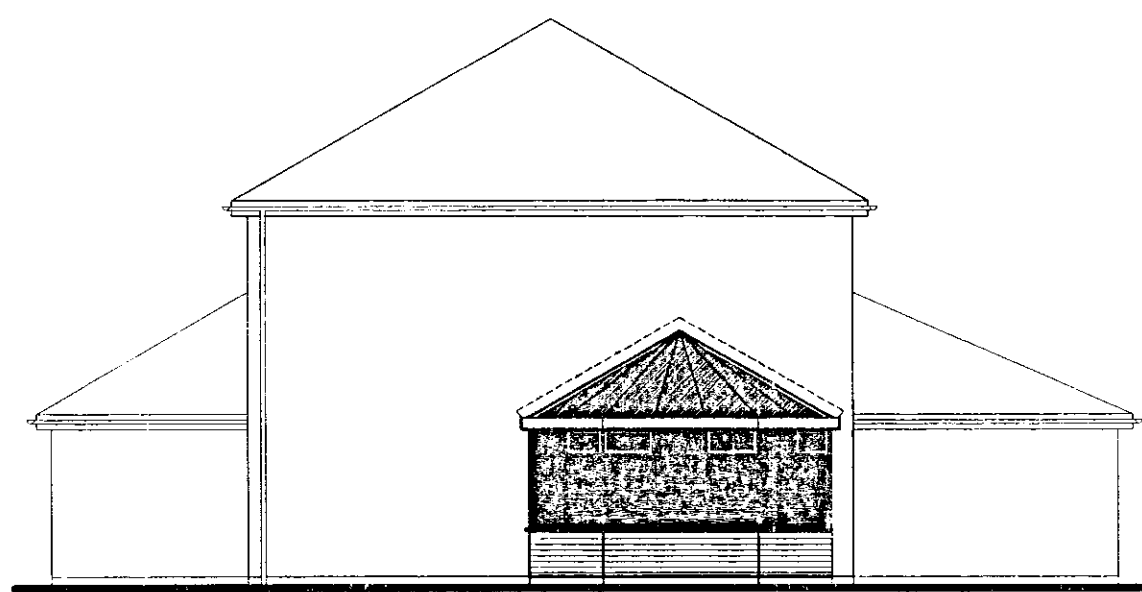


SIDE ELEVATION




FRONT ELEVATION

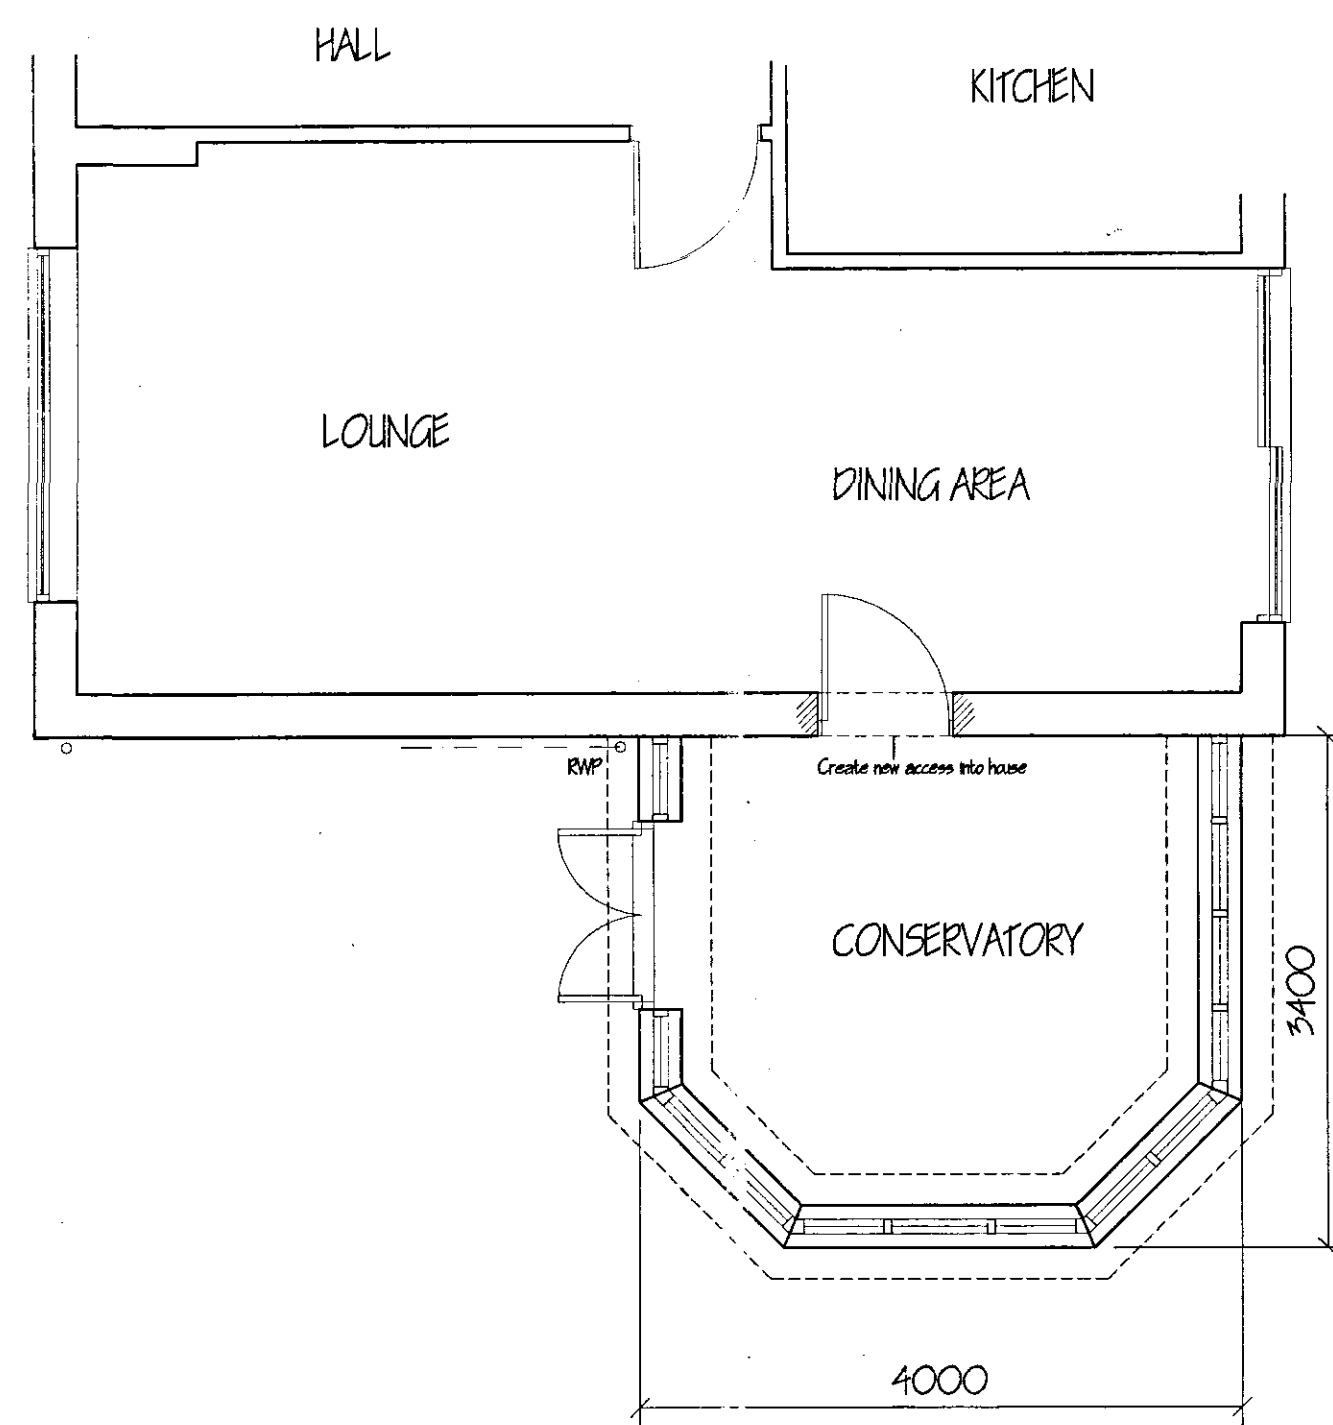

FLOOR PLAN

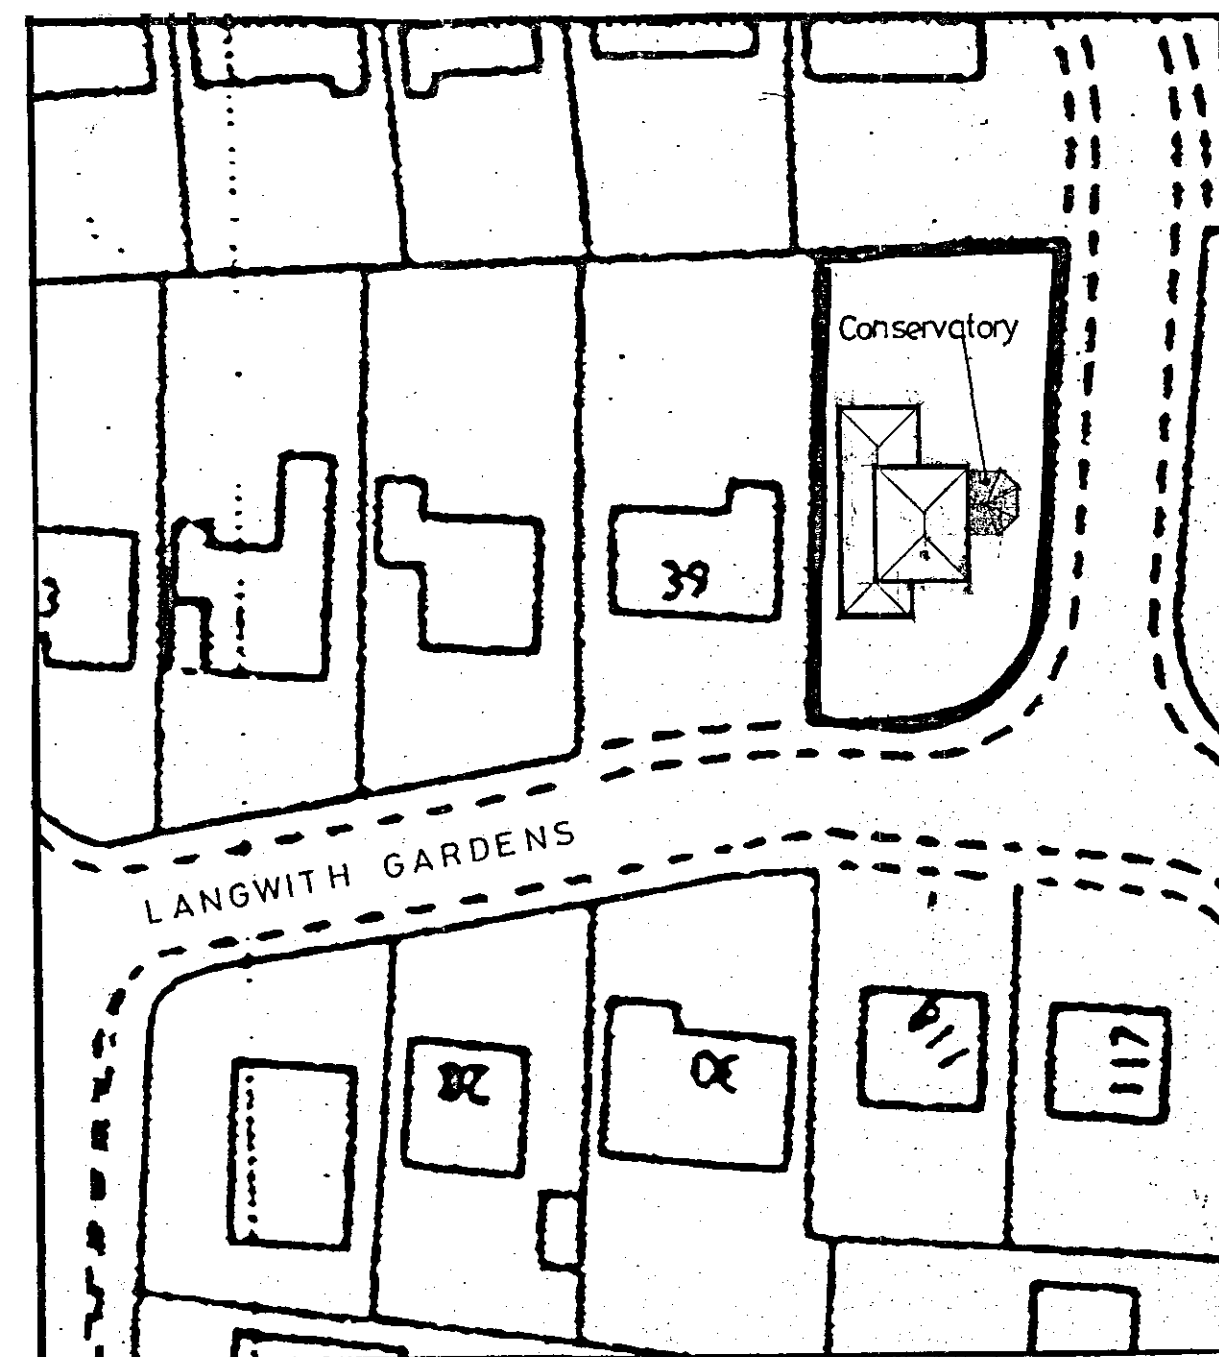

1/500

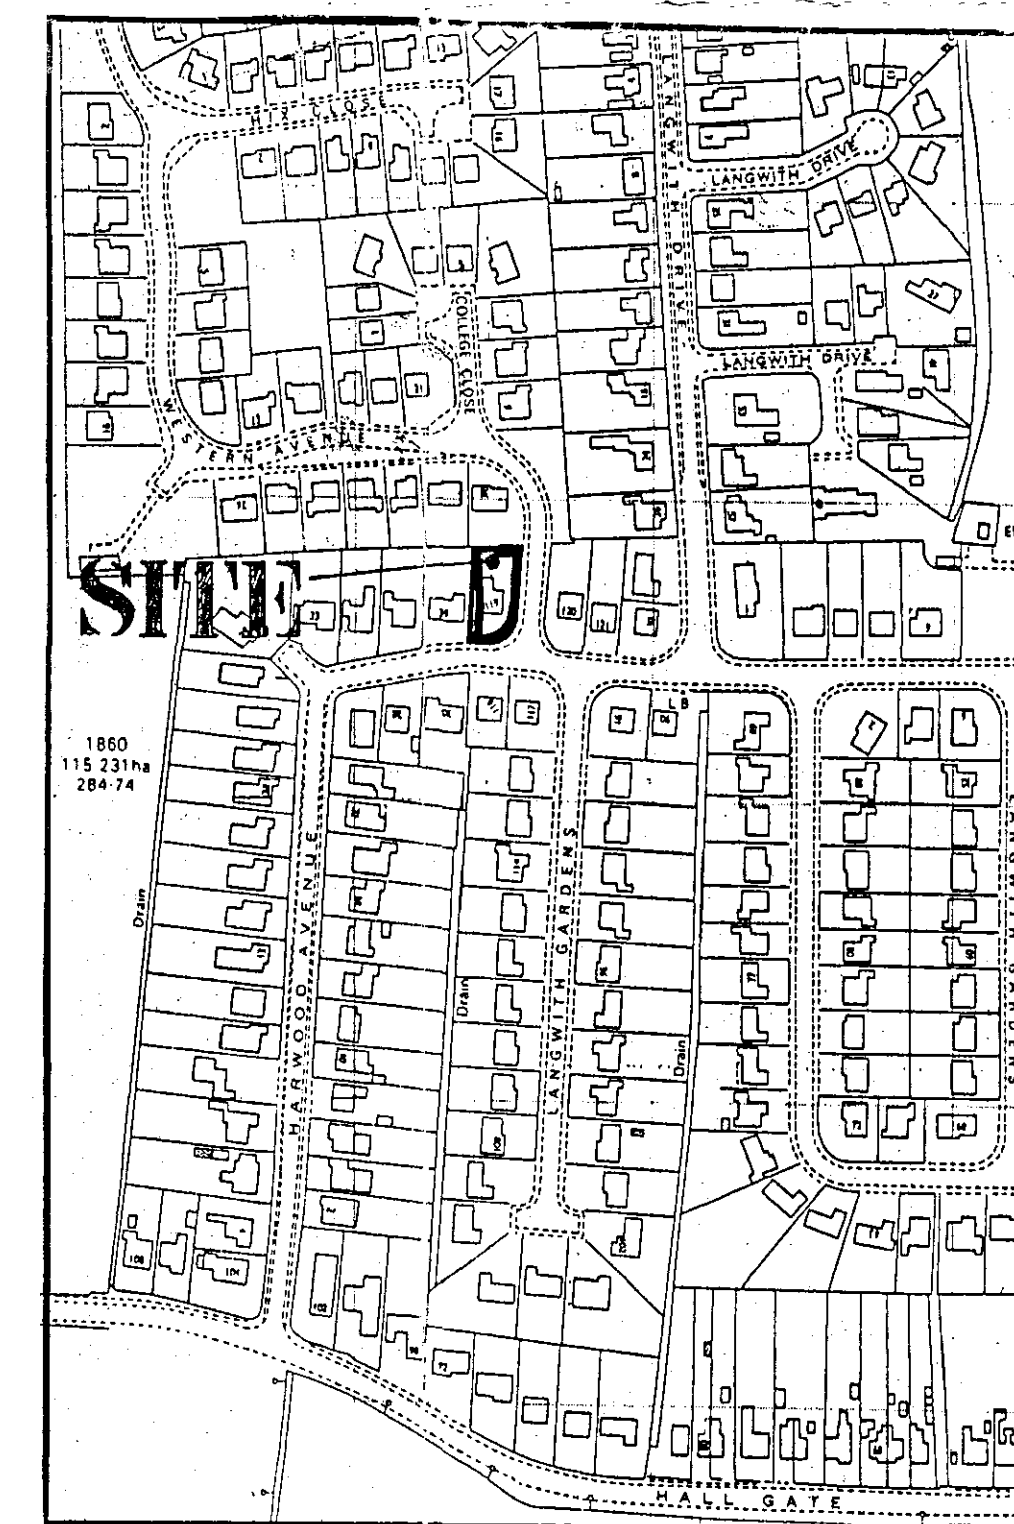

LOCATION PLAN
1/2500

**DETERMINED
PLAN**

SHDC
Planning & Development
18 APR 2005
Ref: 0503105

LIMITATIONS.
This drawing is limited in the amount of information contained and does not purport to contain a full specification of the works. It is solely for the purpose of obtaining Planning/ Building Regulation approval. The drawing must not be used as a contract document.

STANDARDS.
All materials to be new unless otherwise stated and all components and materials etc. to be used fitted and installed etc. in strict accordance with manufacturers instruction and relevant Code of Practice. Materials shall conform to appropriate British Standard Specification or BBA Certificate or European Code equivalent.

HEALTH & SAFETY.
The Employer/ Client shall ensure that the selected contractor is conversant with and adopts all measures necessary to achieve compliance with Health & Safety legislation for Building Sites and Work Places. The Employer/ Client is advised that should the works need to comply with the Construction Design and Management Regulations an independent Planning Supervisor will be required.

SCOPE OF THE WORKS.
The works shall comprise of as that is shown on the drawing and details. Work that may not be specifically shown but may be reasonably inferred as necessary to carry out the works shall be deemed to be included.

COPIRIGHT RESERVED.
Copies of this drawing must be made only with the written permission of G. R. Merchant.

SCHEMATIC
Planning & Development
18 APR 2005
Ref: 0503105

G. R. MERCHANT
LENG AMICE FIWO
ARCHITECTURAL, STRUCTURAL
AND LAND DRAINAGE
CONSULTANTS
Unit 4, Wrights Mews
12A Park Road, Holbeach,
Spalding, Lincs. PE12 7EZ
Tel: 01406 450600 Fax: 01406 425744
E-Mail: G. R. Merchant @ Merchant. FO.
Co. UK

Project
CONSERVATORY,
119 LANGWITH GARDENS,
HOLBEACH,
LINC'S, PE12 7JN.

Client
MR. & MRS. M. COLLITS.

Drawing
FLOOR PLAN & ELEVATIONS.

Job Ref.
1147-05

Drawing No.
01

Date
APRIL '05

Drawn
CRM.

Scales
1:50 1:100 (unless otherwise stated)

DO NOT SCALE FROM THIS DRAWING
This drawing is copyright and may not be altered, copied, or used for any other purpose other than that for which it is issued.
The General Contractor is to check all dimensions on site and report any discrepancies to the Architect.
All details shown on this drawing including foundations are based upon typical site conditions related to the area. No responsibility can be accepted for abnormal conditions which may be discovered during construction unless reported to the Architect so that design amendments may be considered. Site soil surveys are recommended in respect of foundations to establish specific site conditions before foundation work is undertaken.