





Proposed Ground Floor Plan
Scale 1:50

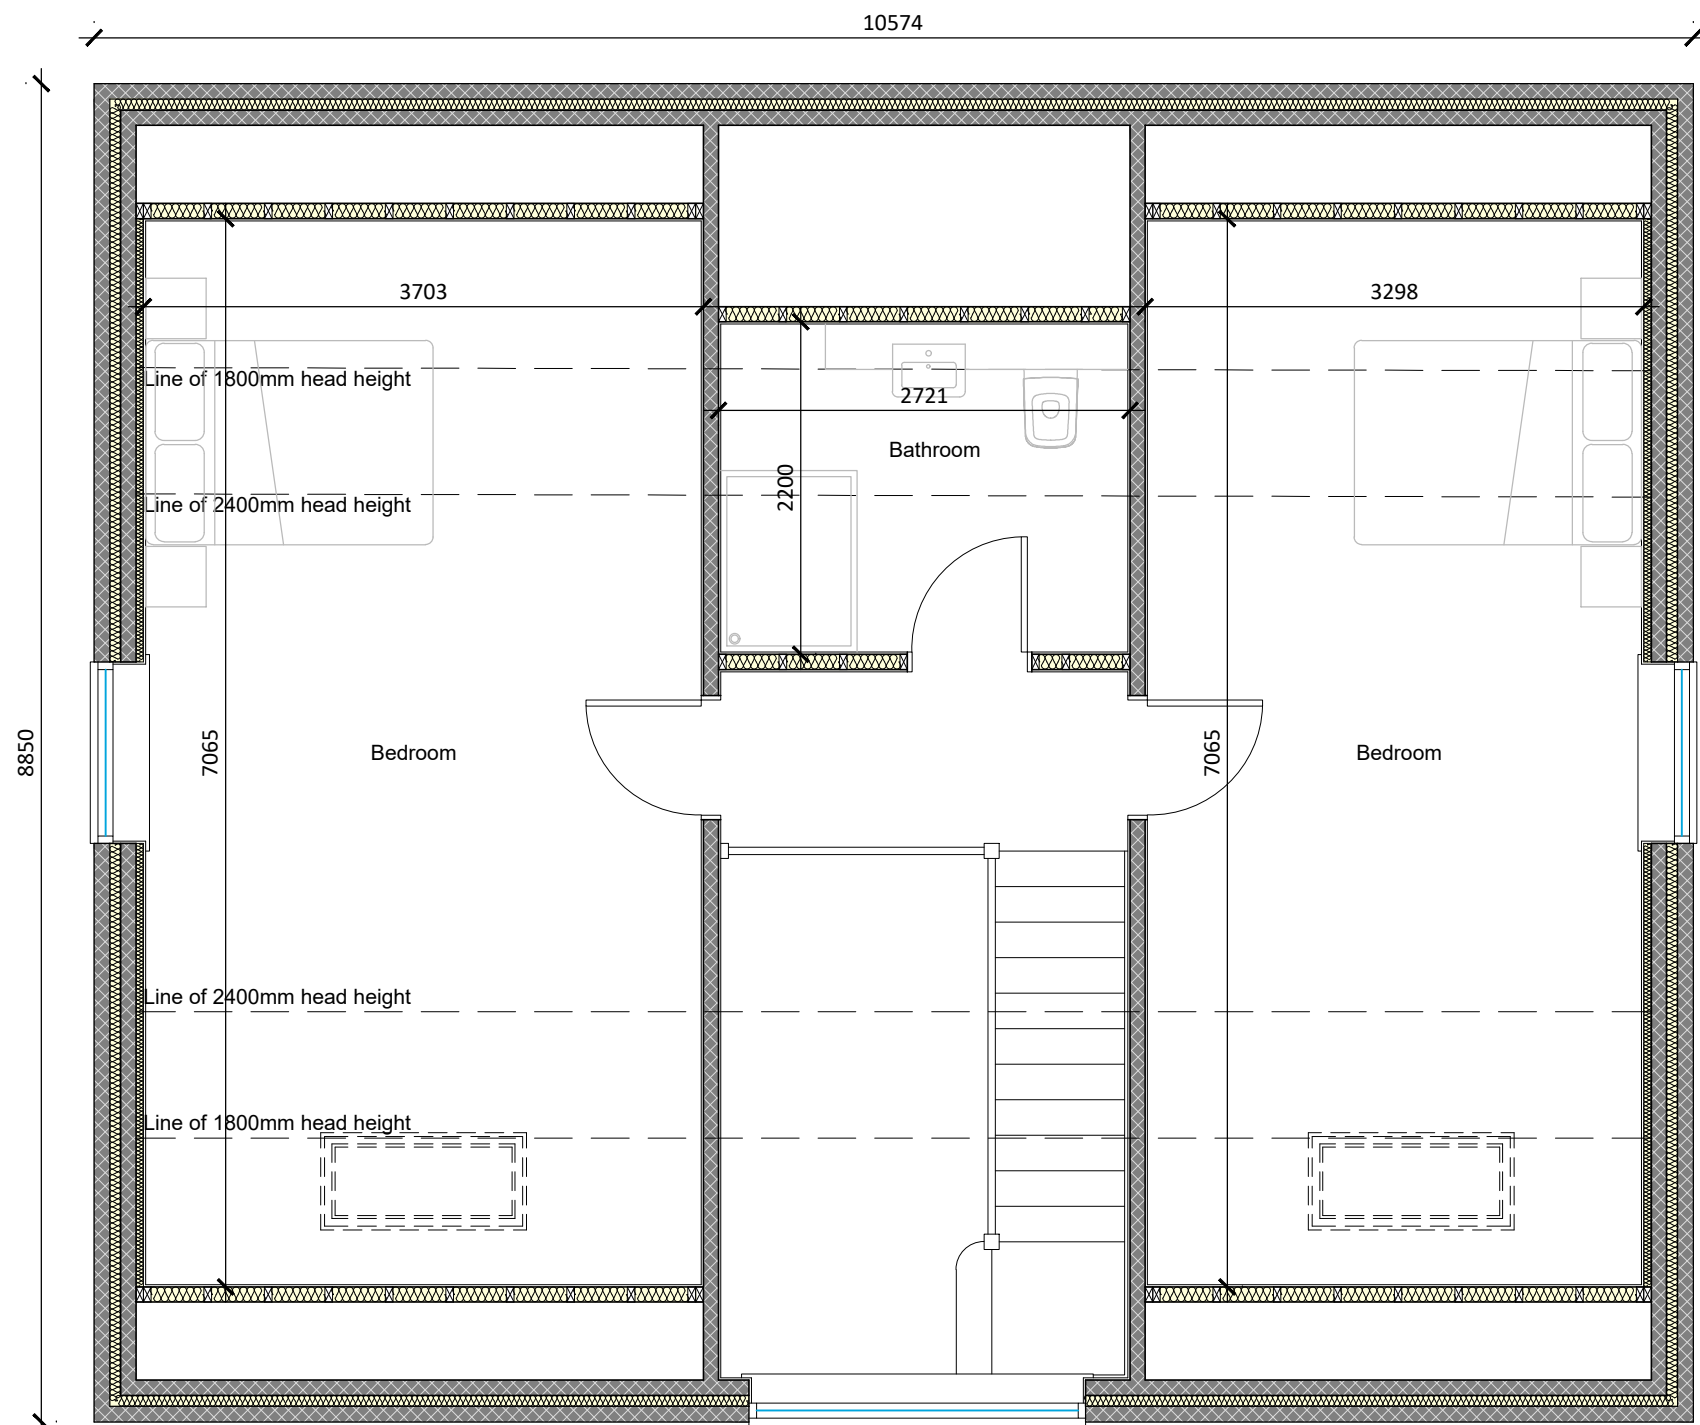

Proposed First Floor Plan
Scale 1:50

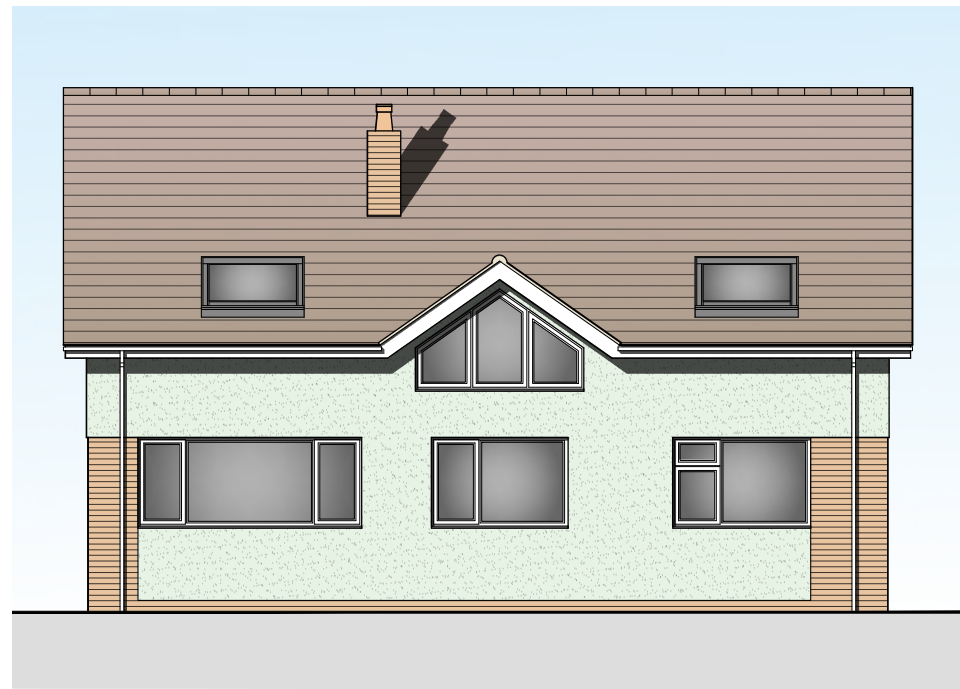

Proposed Front (E) Elevation
Scale 1:100




Proposed Side (S) Elevation
Scale 1:100




Proposed Rear (W) Elevation
Scale 1:100




Proposed Side (N) Elevation
Scale 1:100

 

SCALE BAR (m) 1:50

 

SCALE BAR (m) 1:100

 


SCALE BAR (m) 1:500



SCALE BAR (m) 1:1250

REV:	DESCRIPTION:	DATE:
PROJECT: CONVERSION OF BUNGALOW TO 1+2 STOREY DWELLING		
DRAWING: PROPOSED FLOOR PLANS PROPOSED ELEVATIONS		
SIZE: A1	CLIENT: Mr & Mrs R. Frost	
SCALE: as labelled	DRAWING BY: JC	SHEET: 0448/24/02

 

Do Not Scale From This Drawing

DESCRIPTION:
CONVERSION OF BUNGALOW TO 1+2
STOREY DWELLING AT 3 VICARAGE CLOSE,
HOLBEACH ST JOHNS SPALDING,
LINCOLNSHIRE, PE12 8BS

DATE:
22/05/2024

APPROVED:
SN

NOTES:
THIS DRAWING IS THE PROPERTY OF JC ARCHITECTURAL CONSULTANT. NO UNAUTHORIZED COPYING OR REPRODUCTION IN ANY FORM IS PERMITTED WITHOUT OBTAINING PRIOR WRITTEN PERMISSION FROM JC ARCHITECTURAL CONSULTANT. JC ARCHITECTURAL CONSULTANT RESERVES THE RIGHT TO WITHDRAW THIS INFORMATION AT ANY TIME.
ALL DIMENSIONS ARE TO BE CONFIRMED ON SITE BY CONTRACTOR. ANY DISCREPANCIES ARE TO BE REPORTED TO JC ARCHITECTURAL CONSULTANT IMMEDIATELY.
THIS DESIGN HAS BEEN UNDERTAKEN AS FAR AS POSSIBLE TO AVOID RISKS TO HEALTH AND SAFETY OR TO REDUCE AND CONTROL THE EFFECTS OF ANY UNAVOIDABLE RISK. ANY RELEVANT INFORMATION REGARDING RISKS WHICH ARE NOT ABLE TO BE ELIMINATED WILL BE INCLUDED WITHIN THE PROJECT HEALTH AND SAFETY FILE.