
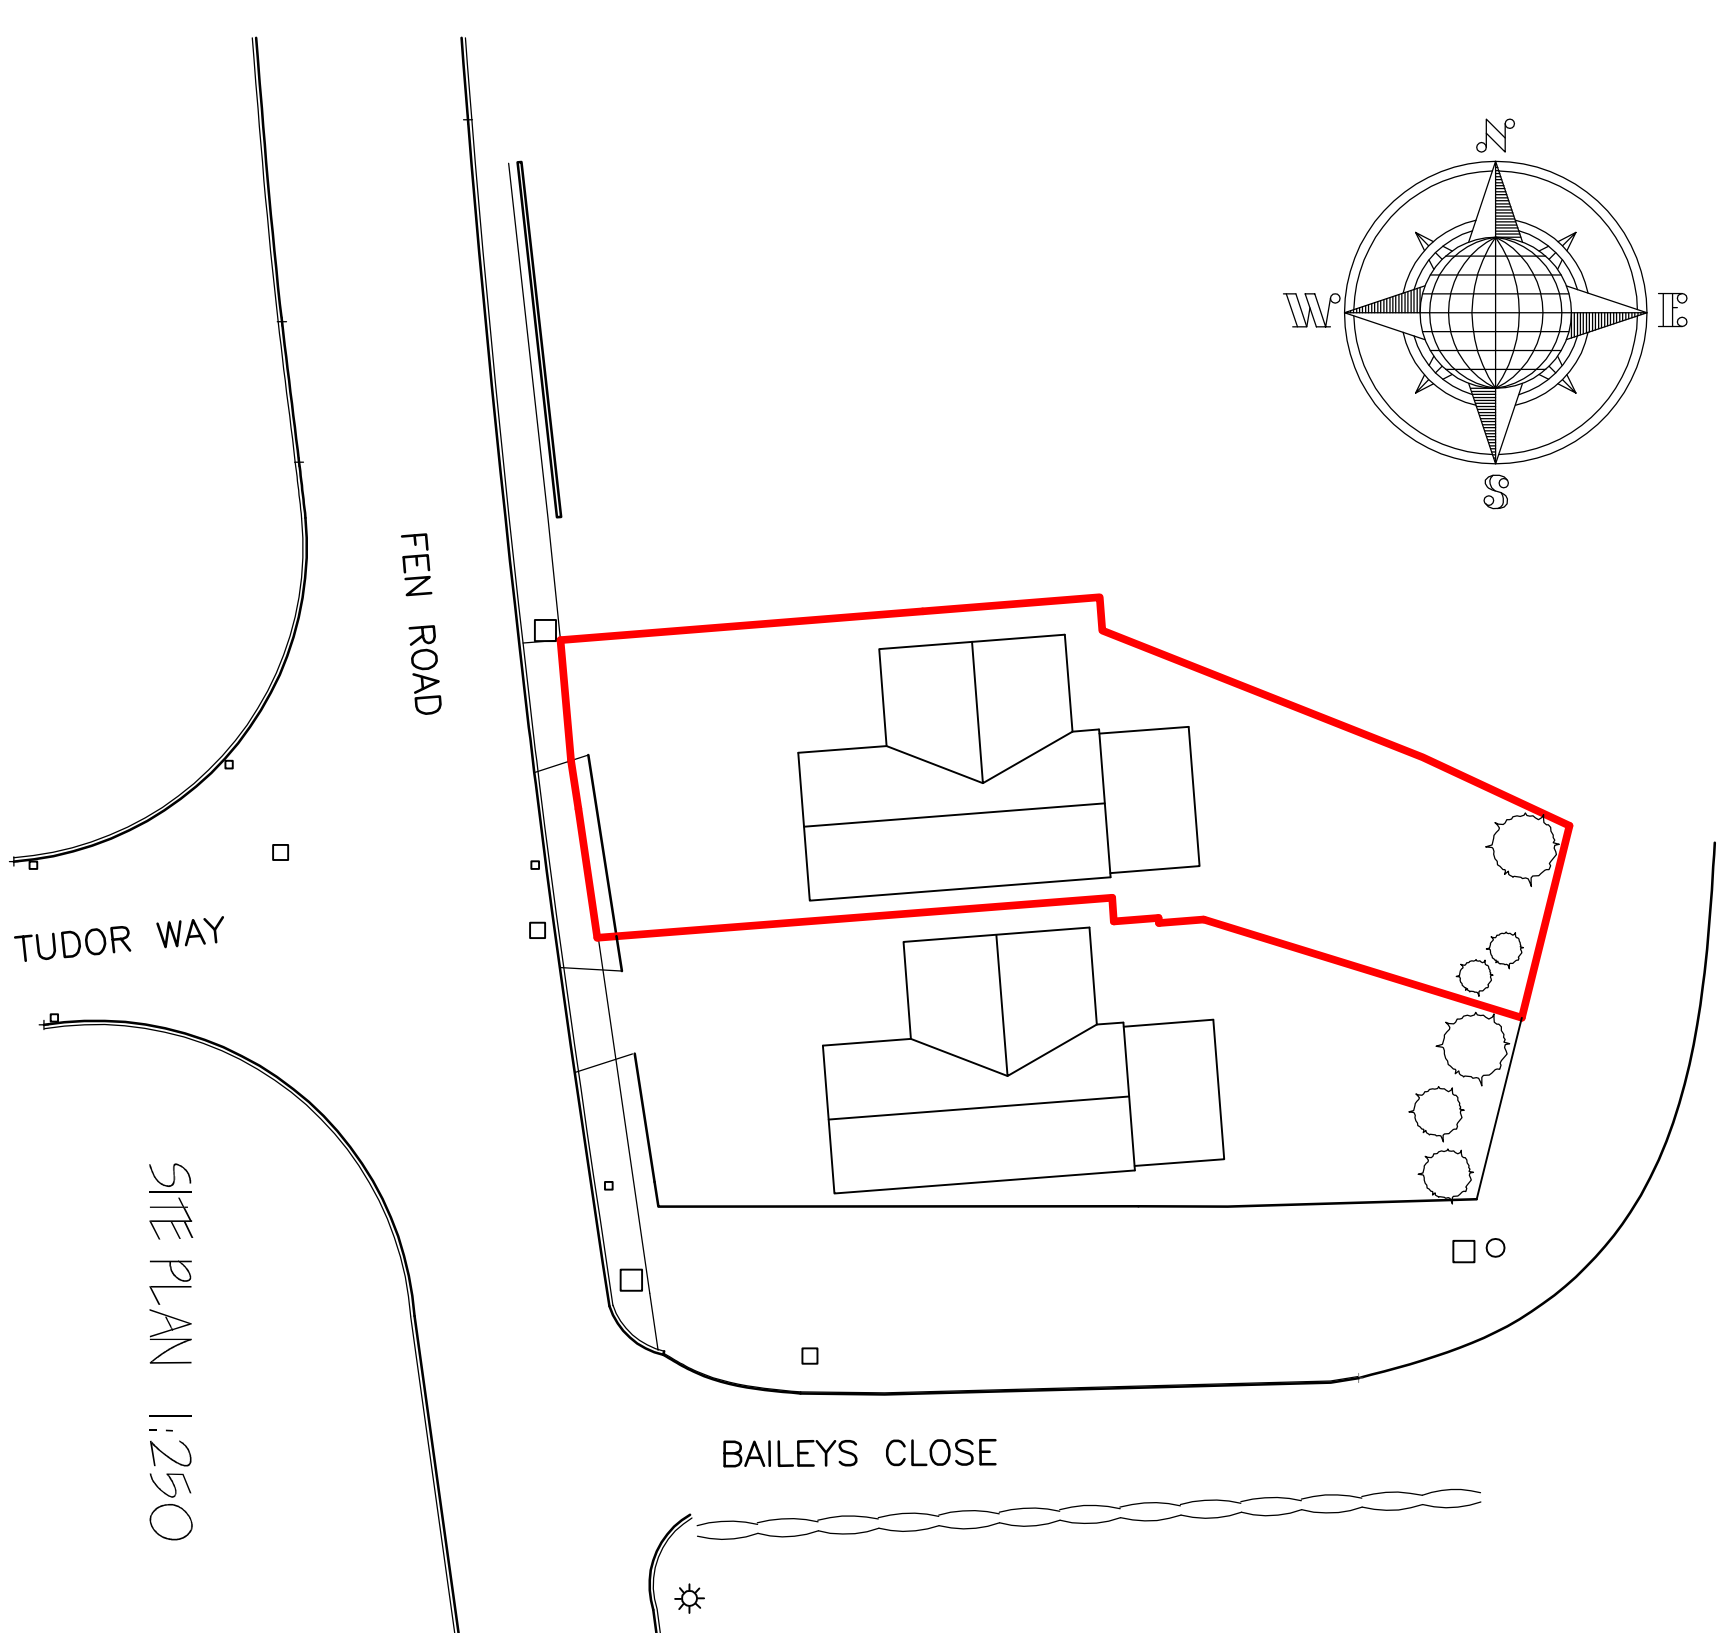
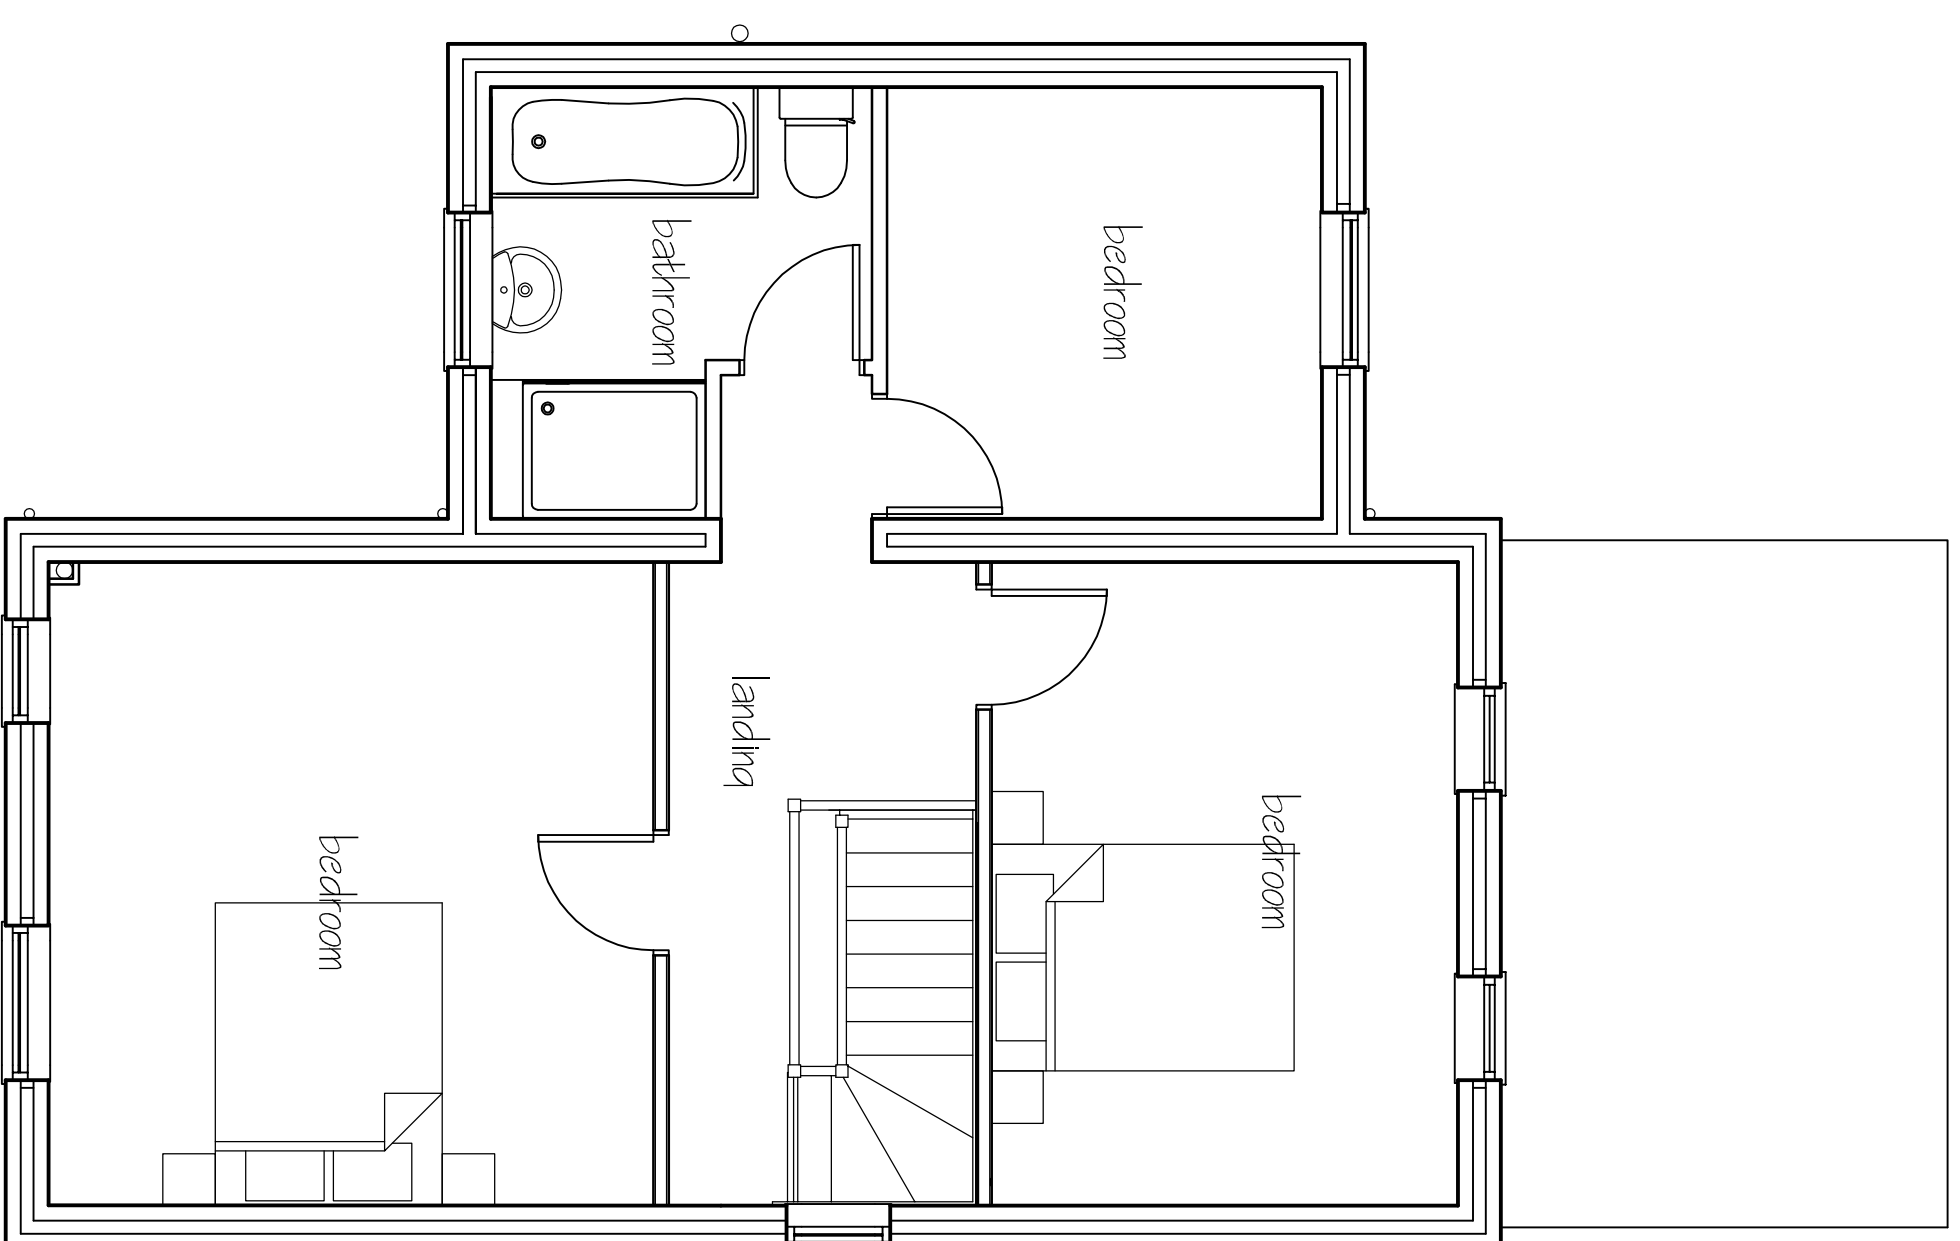
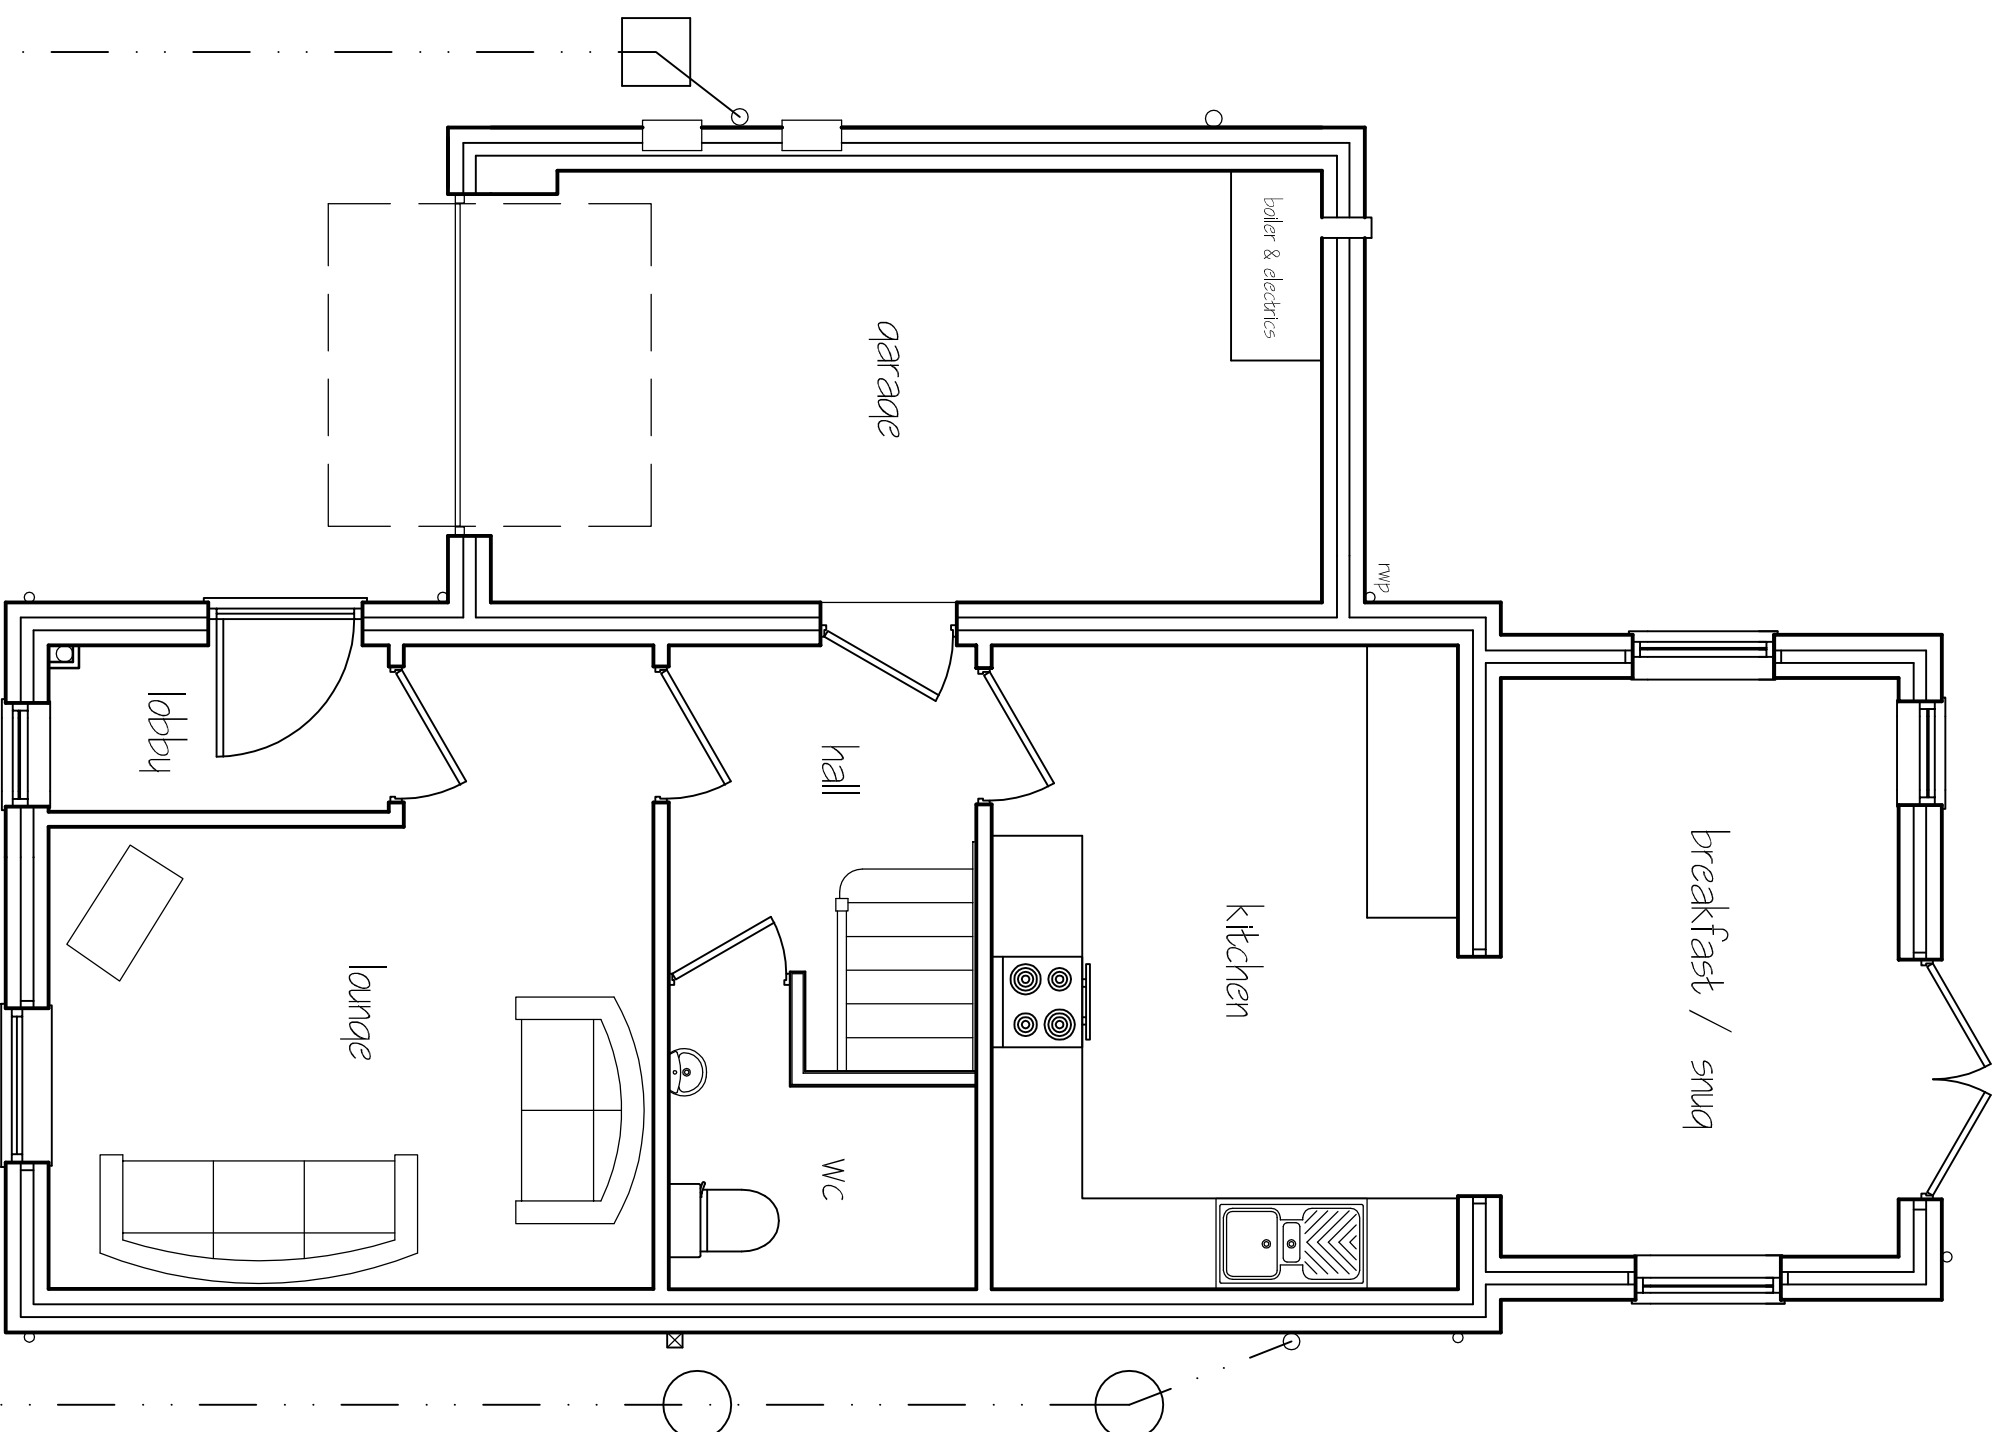
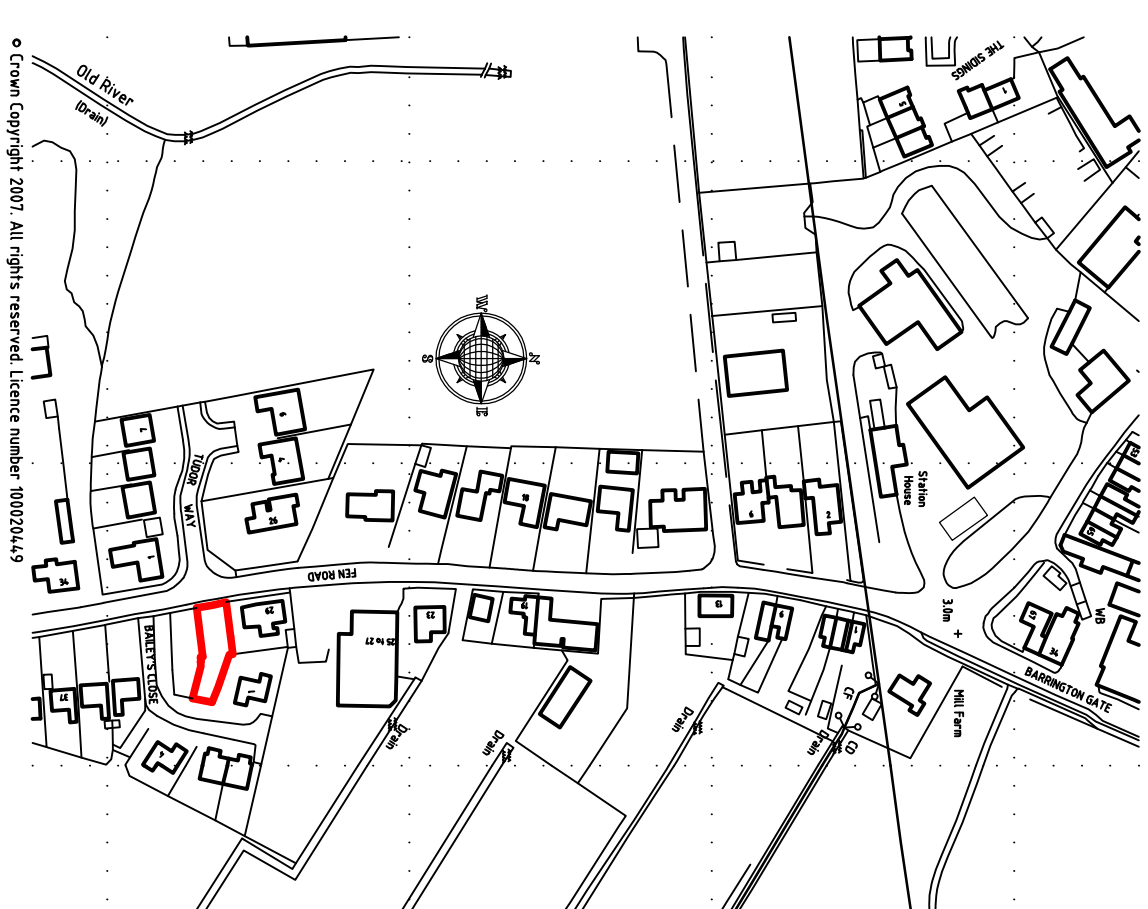
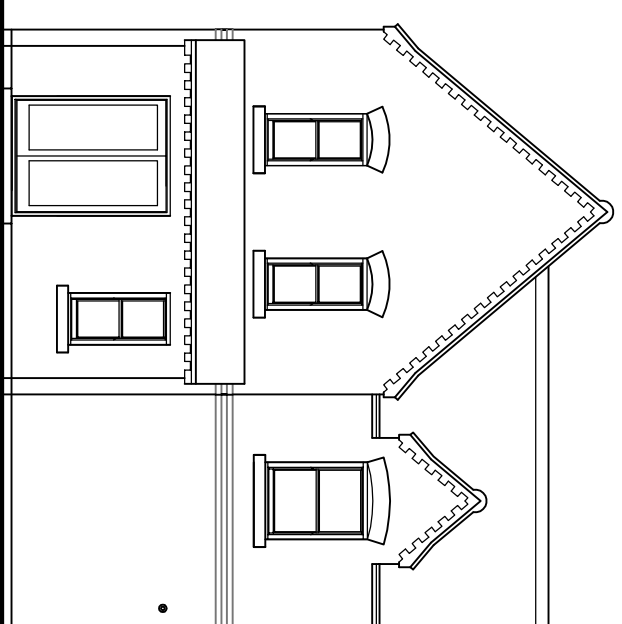
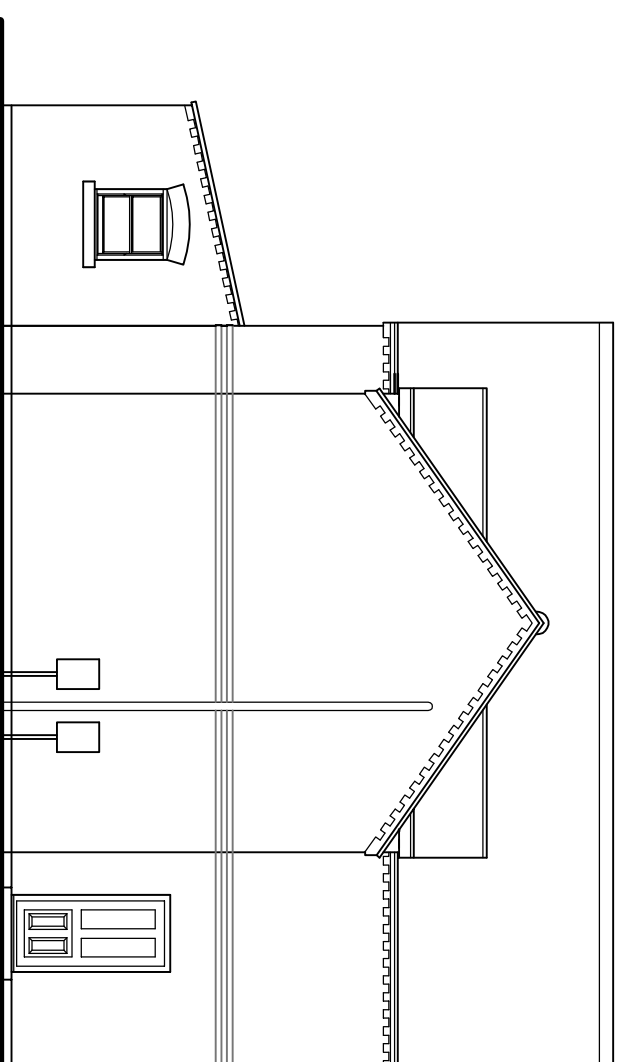
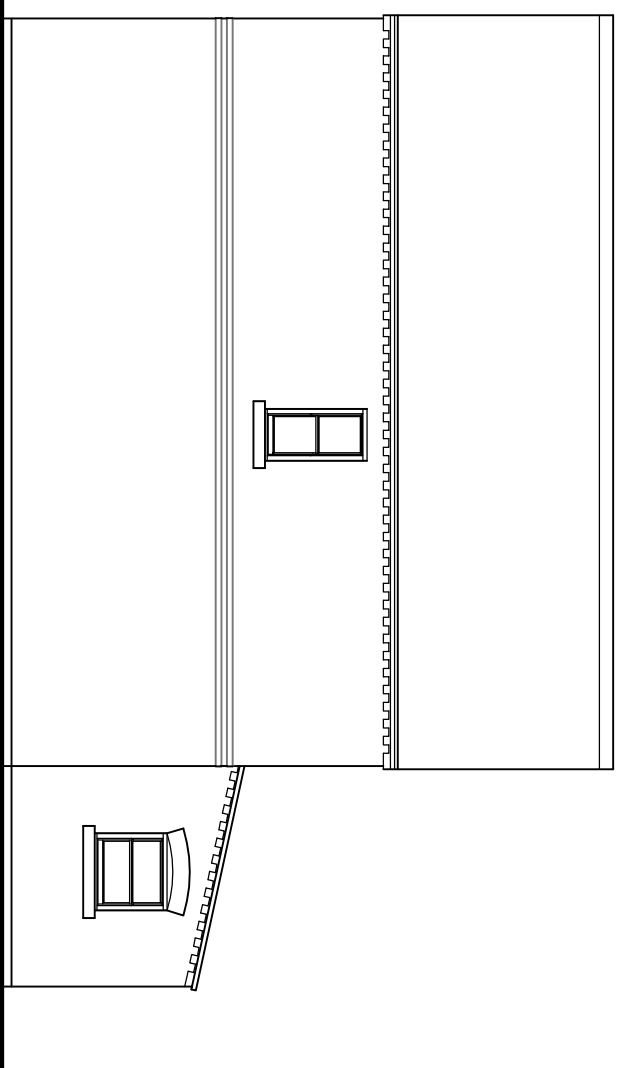


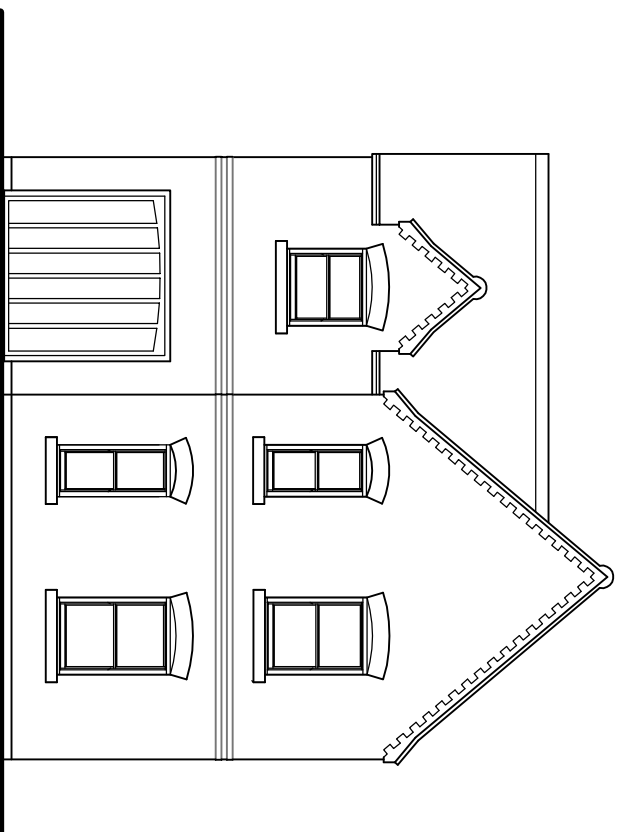

G. R. MERCHANT LTD. I, ENG. AMICE FMO ARCHITECTURAL, STRUCTURAL AND LAND DRAINAGE CONSULTANTS 4 WRIGHTS MEWS 12A Park Road, Holbeach, Spalding, Lincs. PE12 7EE TEL: 01406 430500 FAX: 01406 430501 E-Mail: gr_merchant@btconnect.com		Date _____ Ref. / Revision _____
Project PROPOSED FRONT EXTENSION & ALTERATION 31 FENKHOE ROAD HOLBEACH Lincs.	Drawing FLOOR PLANS & ELEVATIONS LOCATION & SITE PLANS - EXISTING	Client MR G. BAILEY.
Job Ref. 53/29-1B.	Drawing No. 01.	Date MAY 2016.
Scales 1:50 1:100 (unless otherwise stated). DONOT SCALE FROM THIS DRAWING	Drawn SLD.	