

EAST MIDLANDS
DESIGN ASSOC.

Architectural Consultants

Willow Lodge
Horseshoe Road
Spalding
Lincs
PE11 3JA

Tel : 01775 767968
Email : willowlodge@talktalk.net
Mobile phone : 07710 815044

Client


Mr E Andrew

Project

Proposed 3 bed detached dwelling
at land between
76 Church St & 2 Hall Gate
Holbeach


Drawing

Plans and elevations

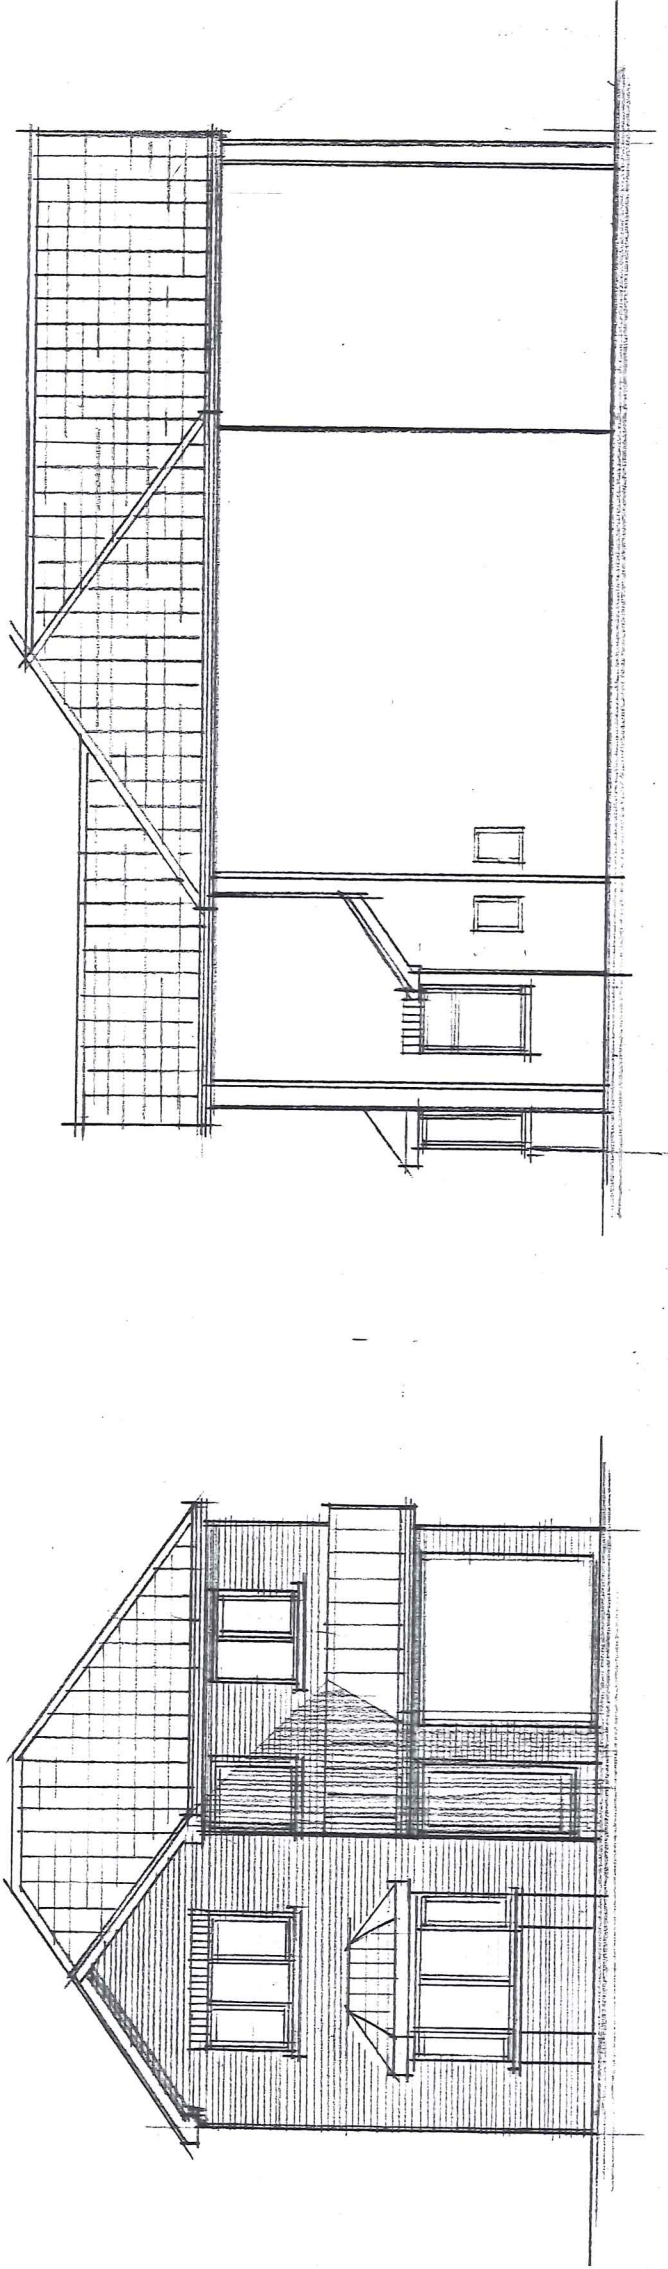


E S EAST

N N EAST

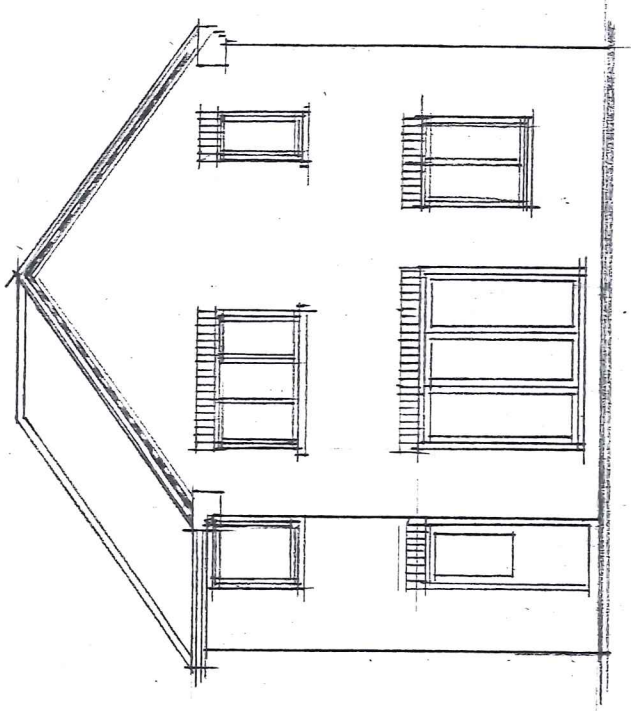

W N WEST

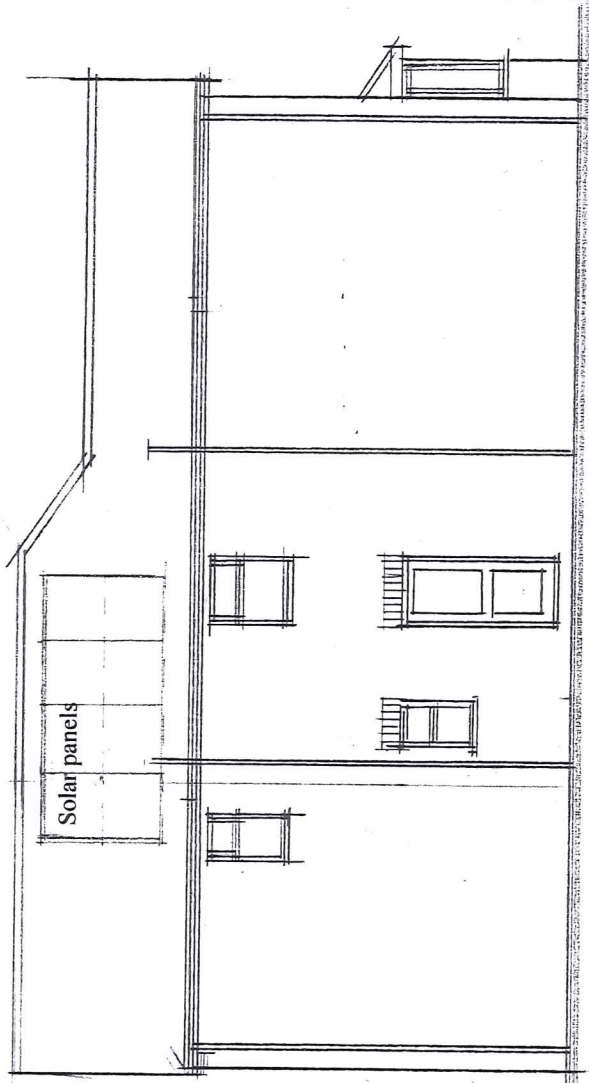

S S WEST

Scale
1 : 100

Date
May 2023


AL

Dwg No.


Rev

1196/01

Facing brick
Roof tiles
Fascia & soffit
Rain water goods
Windows
Bi-fold doors
red stock facing brick
Marley double plain tile
slate grey
white upvc
white upvc
white upvc
white powder coated
aluminium

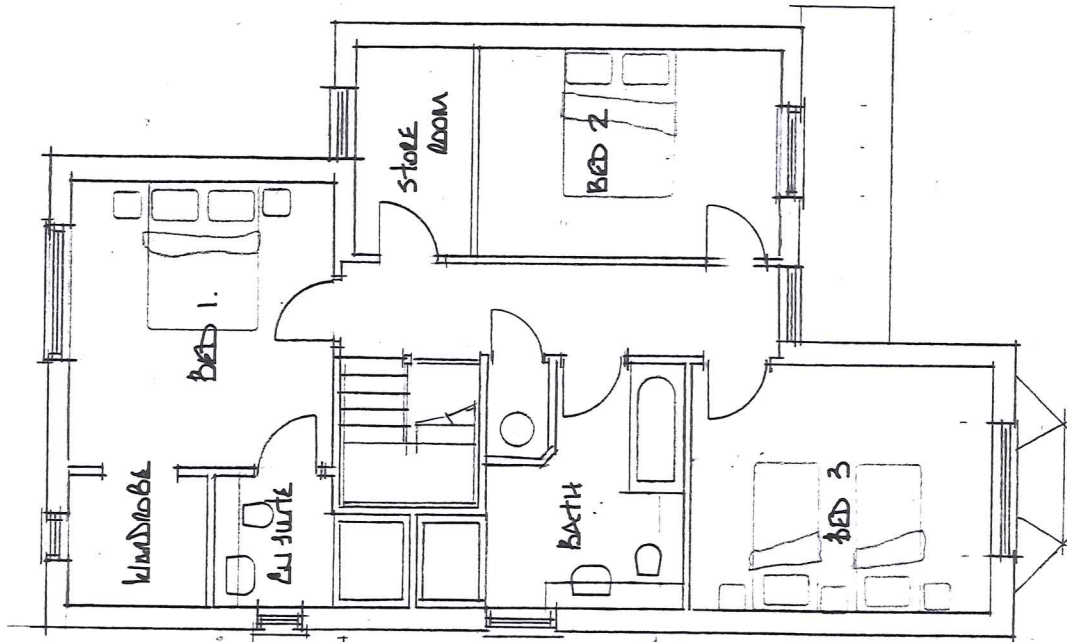

FIRST FLOOR PLAN

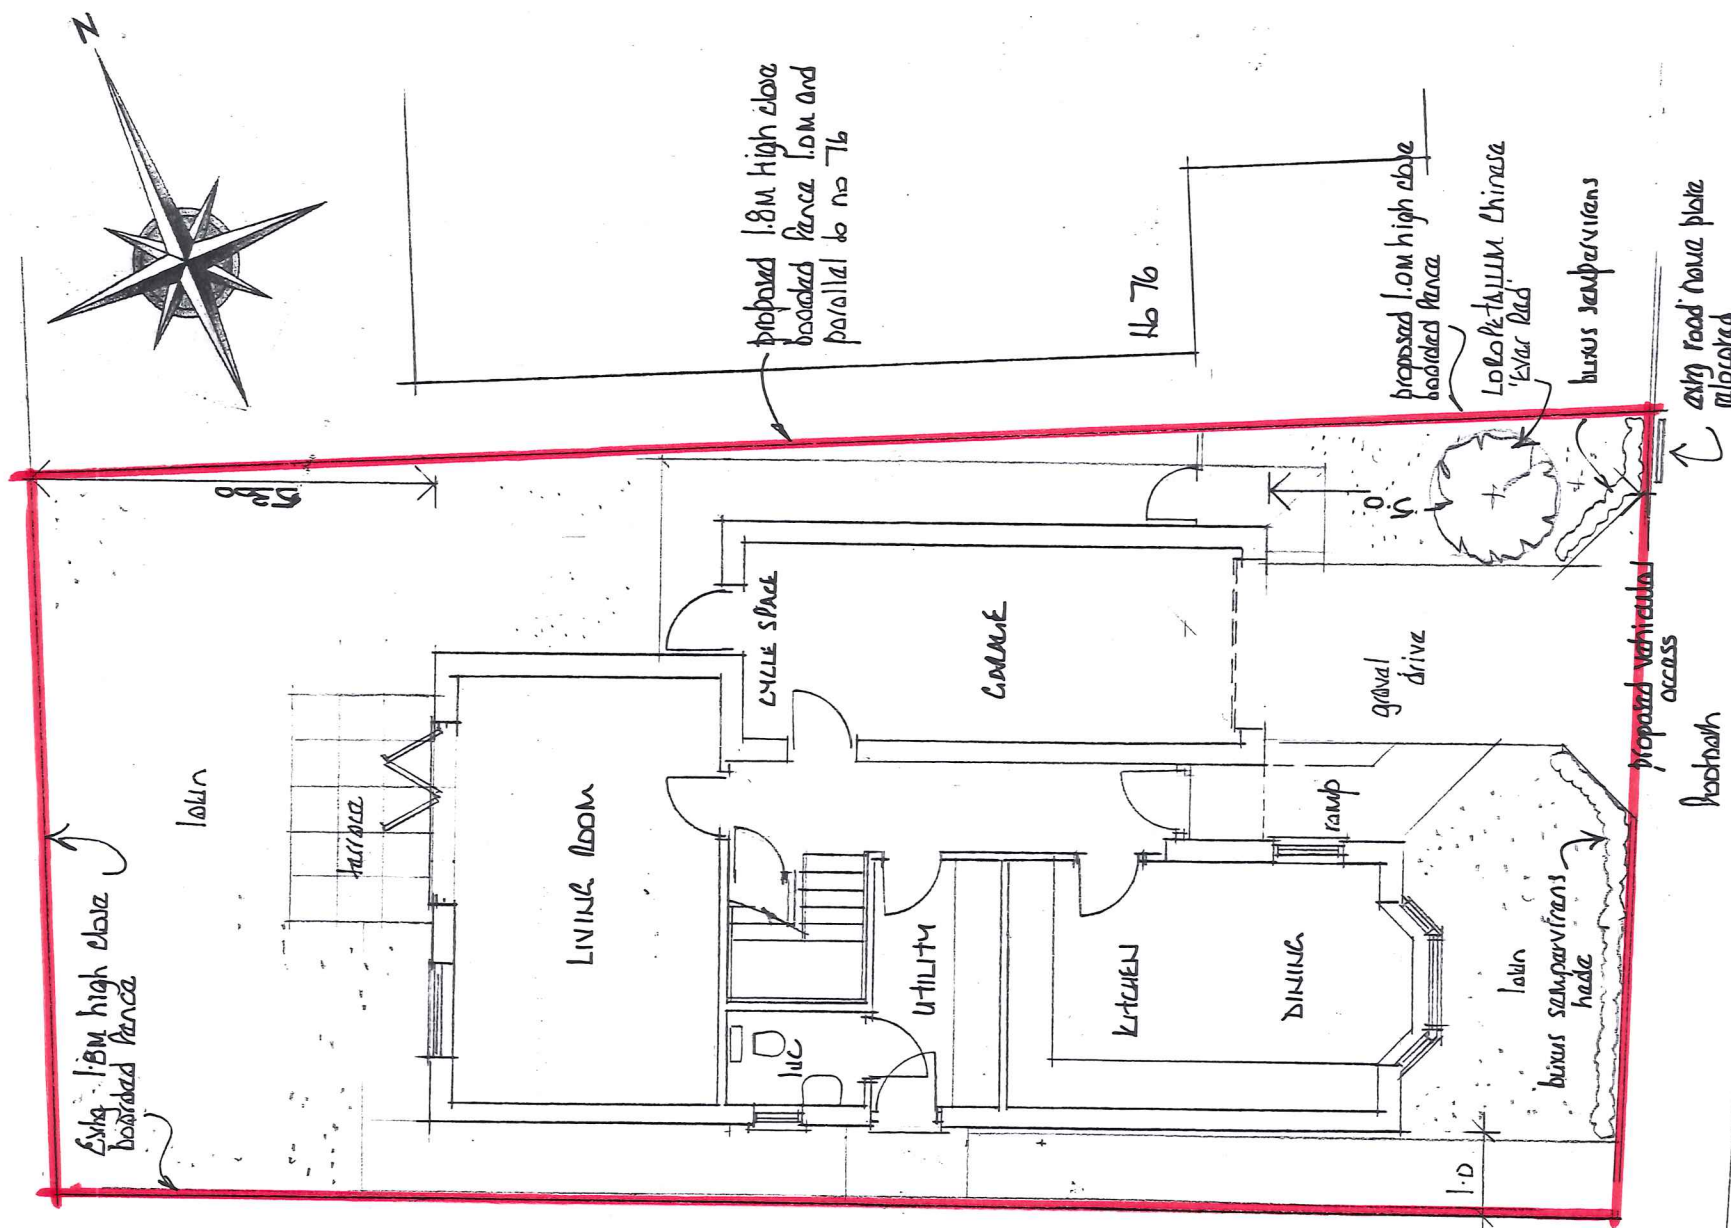

PLAN DATE

GROUND FLOOR & BLOCK PLAN