


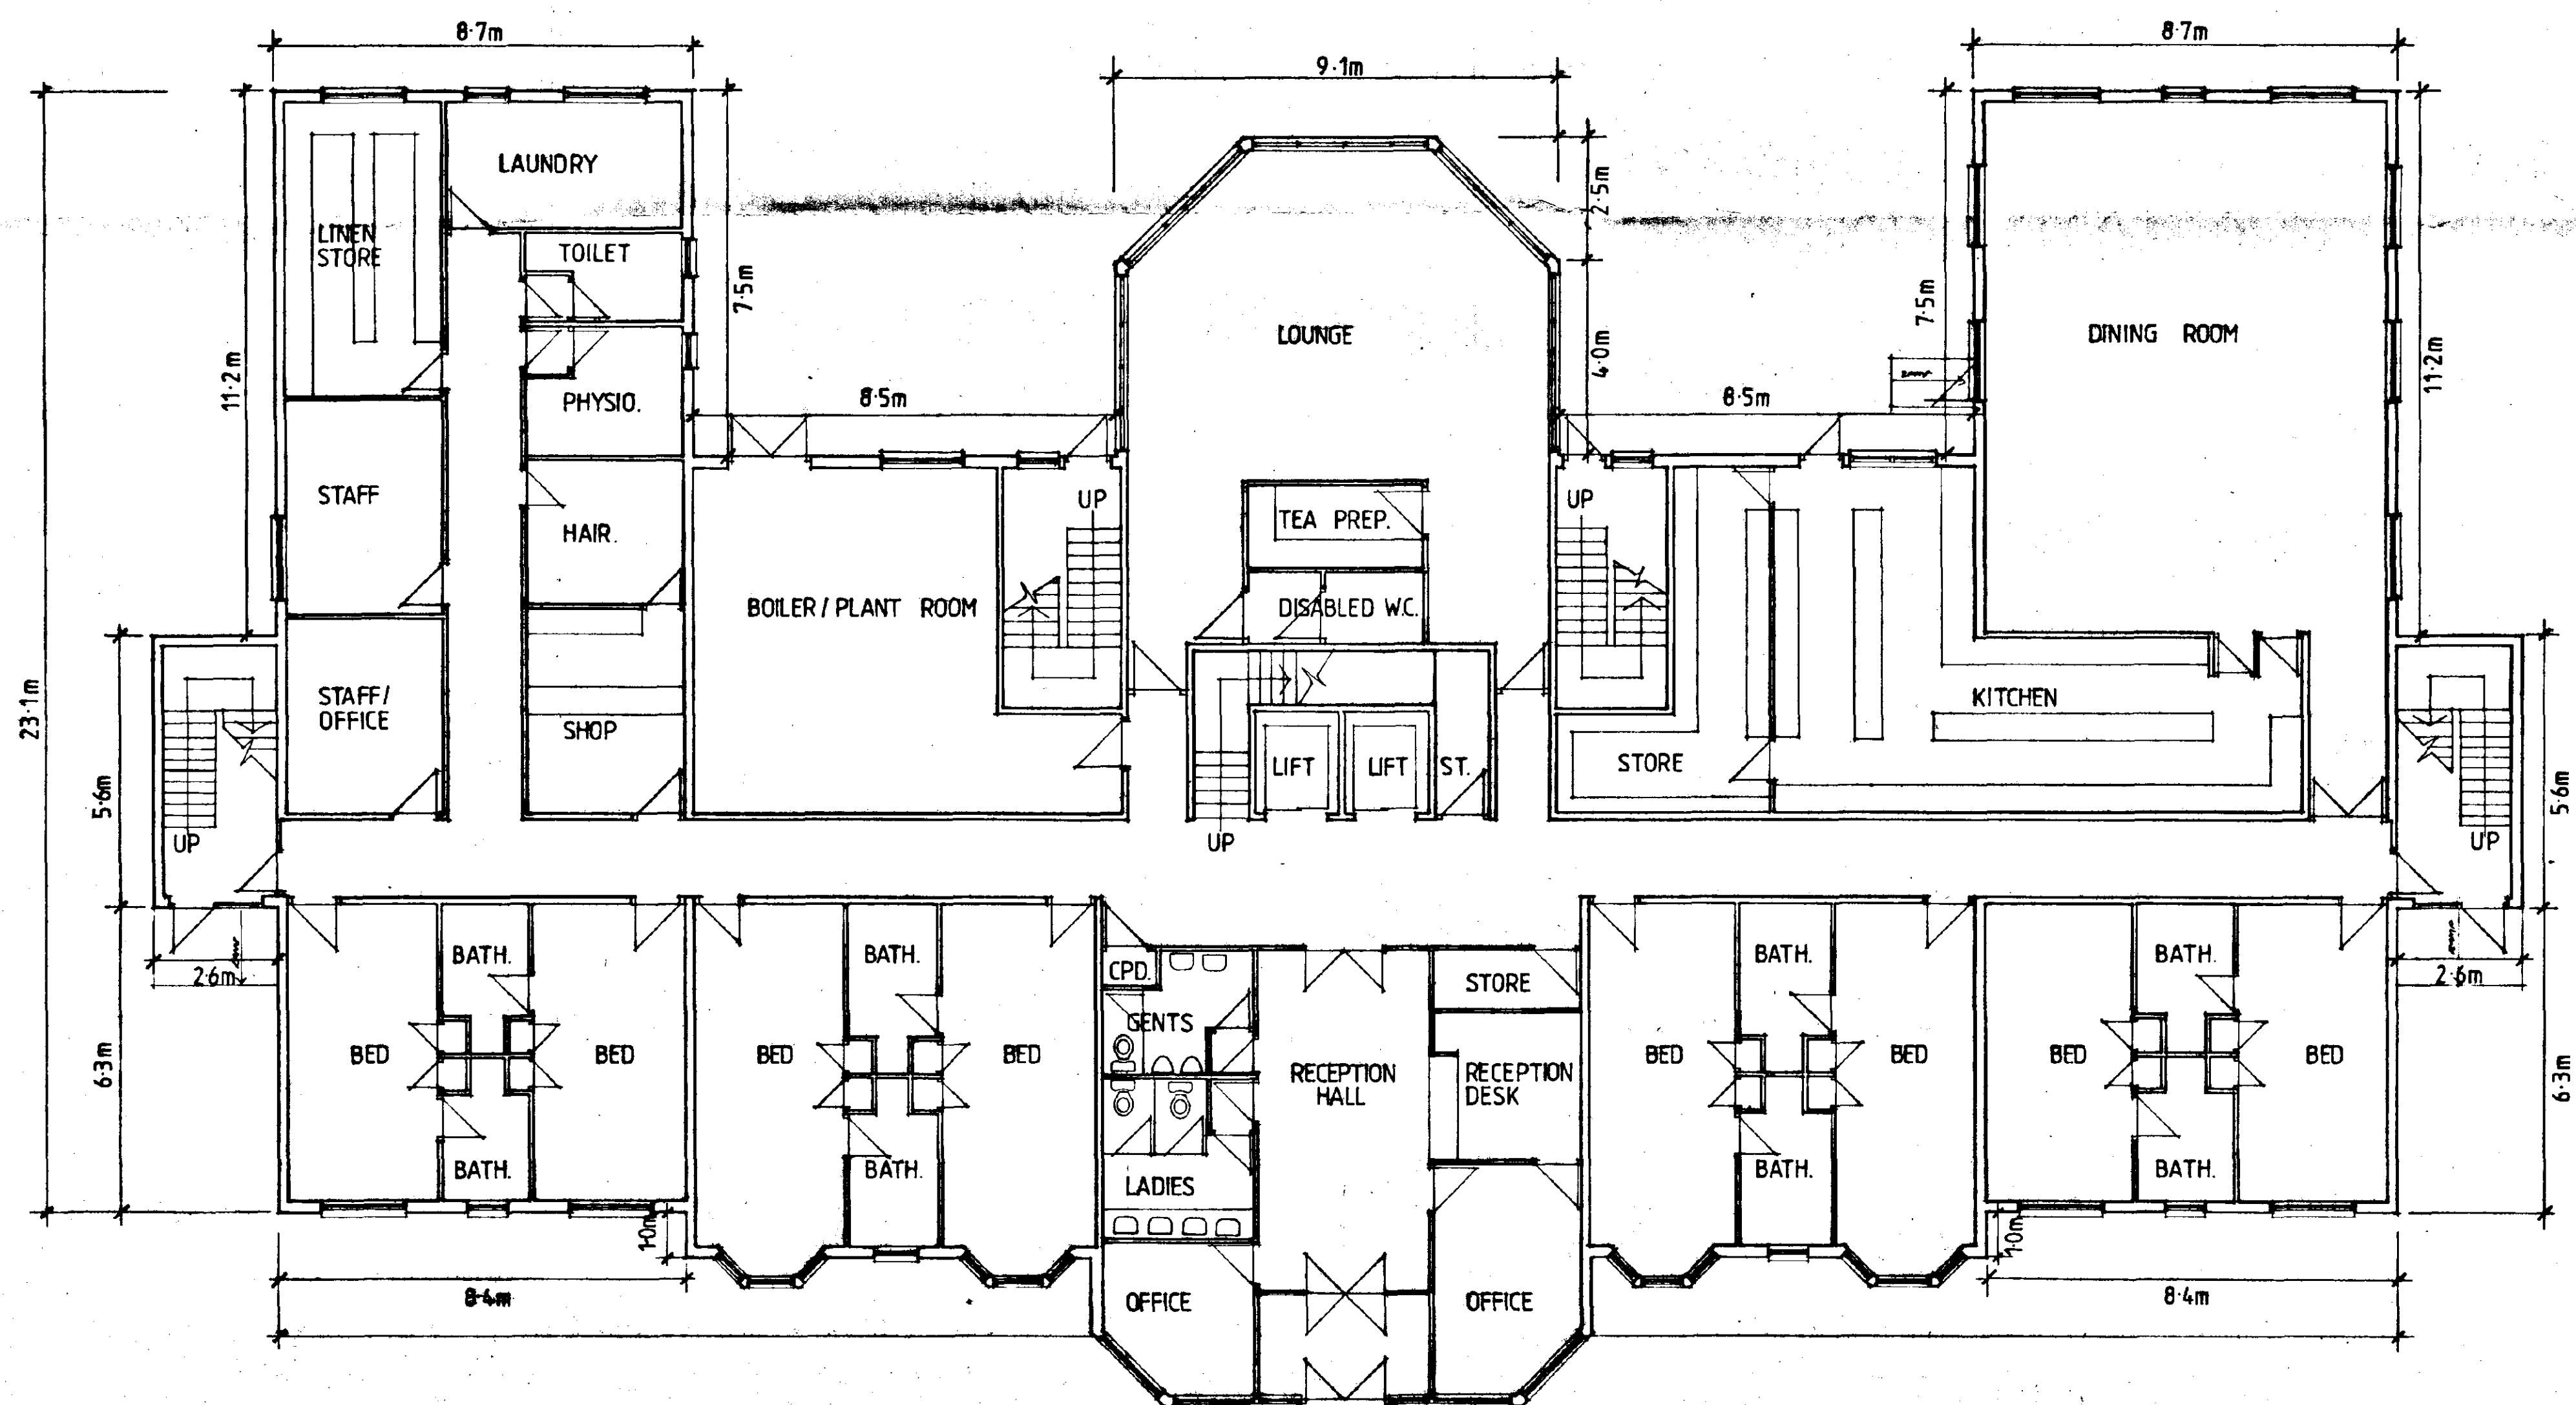

GROUND FLOOR PLAN

NOTE

ALL BUILDERS WORK TO COMPLY WITH THE CURRENT SCOTTISH BUILDING REGULATIONS AND CURRENT BS. STANDARDS.

ALL ELECTRICAL WORK TO COMPLY WITH THE CURRENT I.E. REGULATIONS (16th EDITION PLUS AMENDMENTS).

ALL DRAINAGE WORKS TO BE CARRIED OUT TO THE SATISFACTION OF THE LOCAL AUTHORITY.

NO HIGH ALUMINA CEMENT TO BE USED IN THE WORKS.

NO CALCIUM CHLORIDE IN ADMIXTURES FOR USE IN REINFORCED CONCRETE.

ALL DEMOLITION WORK TO BE CARRIED OUT IN ACCORDANCE WITH B.S.6187 1982 HEALTH AND SAFETY AT WORK ACT.

CONTRACTOR TO NOTIFY BUILDING CONTROL 7 DAYS PRIOR TO COMMENCEMENT OF WORKS.

ALL SIZES TO BE CHECKED ON SITE PRIOR TO THE COMMENCEMENT OF WORKS, AND ANY DISCREPANCIES NOTIFIED TO ARCHITECTS.

NO DIMENSIONS TO BE SCALED FROM DRAWING.

SOUTH HOLLAND DC
HOUSING & PLANNING
19 MAY 1995
0517194
Ref: 098814

AMENDED PLAN
Ref.

DETERMINED
PLAN

Revisions	
F	
E	
D	
C	
B	
A	
THIS IS A TRUE COPY OF ONE OF THE PLANS REFERRED TO IN THE APPLICATION	
DATED 17/5/95	
SIGNED Russell, Paterson Associates	
Russell, Paterson Associates. Chartered Architects & Designers 20 Quarry Street Hamilton ML3 7AR Tel: (0698) 285167 Fax: (0698) 282884	
Drawing Title GROUND FLOOR PLAN AS PROPOSED	
Client / Job Title PROPOSED 38 ROOM HOME FOR THE ELDERLY AT THE OLD RECTORY SITE, HOLBEACH, SPALDING FOR MR. C.D. DOBSON.	
Drawn S.H.	Scale 1:100
Date 7/94	Issued
Job No 93/15	
Drawing No L/01/001	
	Revisions
	A B C D E F G H I J