




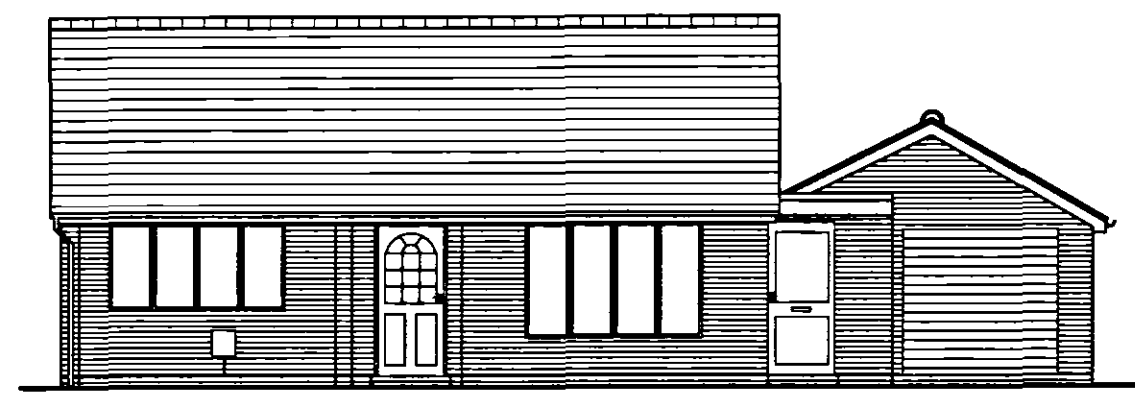


WEST  
(1:100)

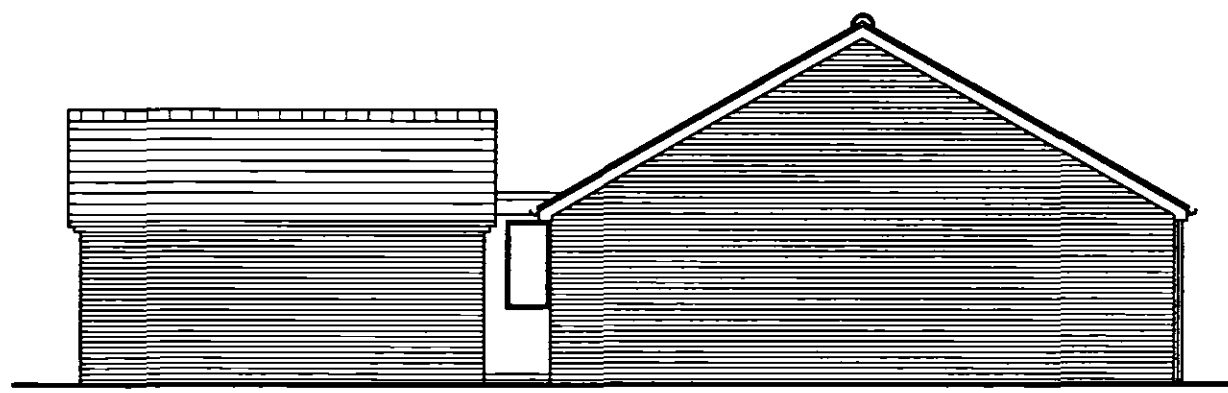

NORTH  
(1:100)

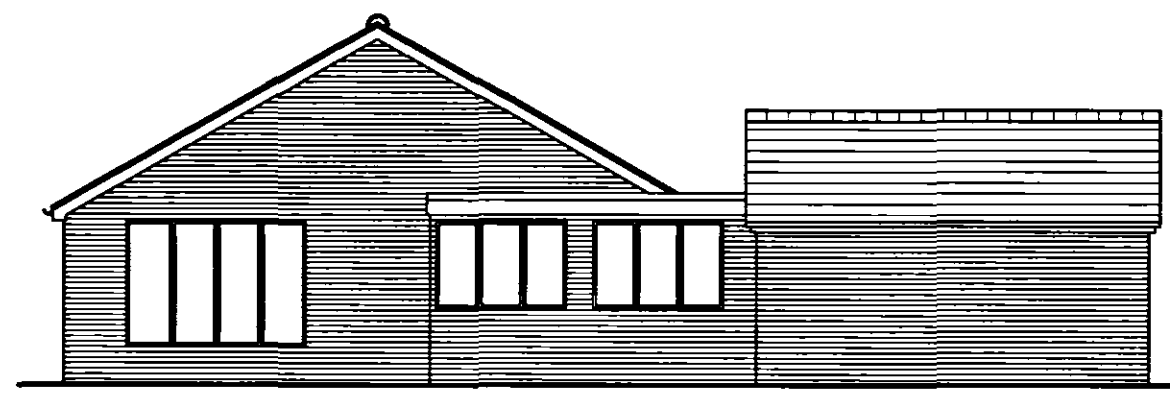

SOUTH  
(1:100)

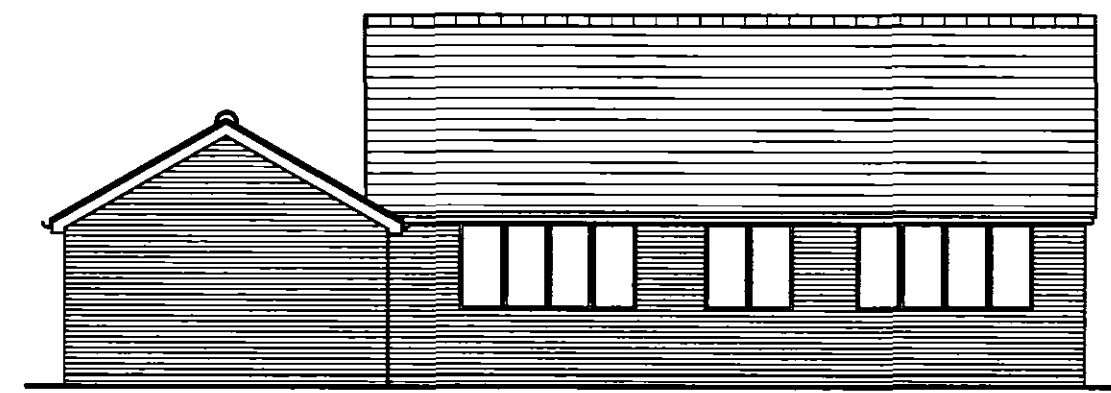


EAST  
(1:100)


EXISTING ELEVATIONS




WEST  
(1:100)

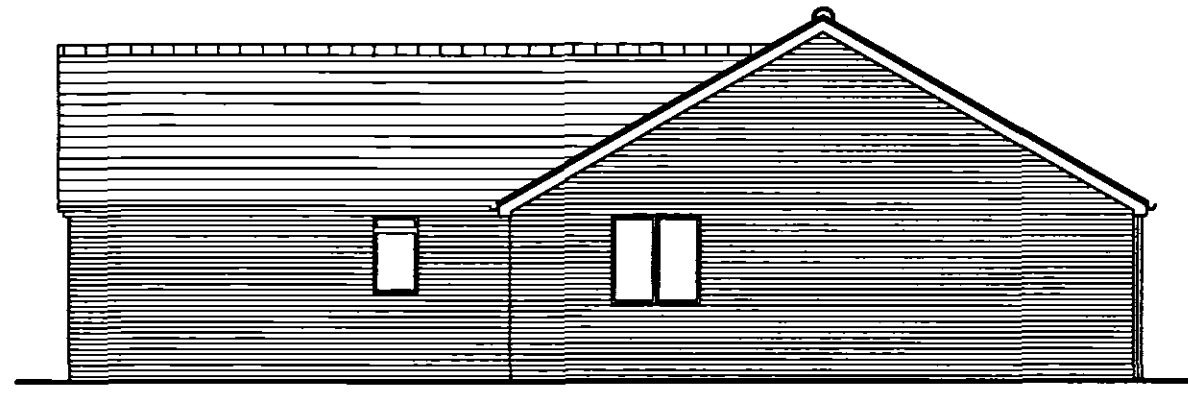

NORTH  
(1:100)

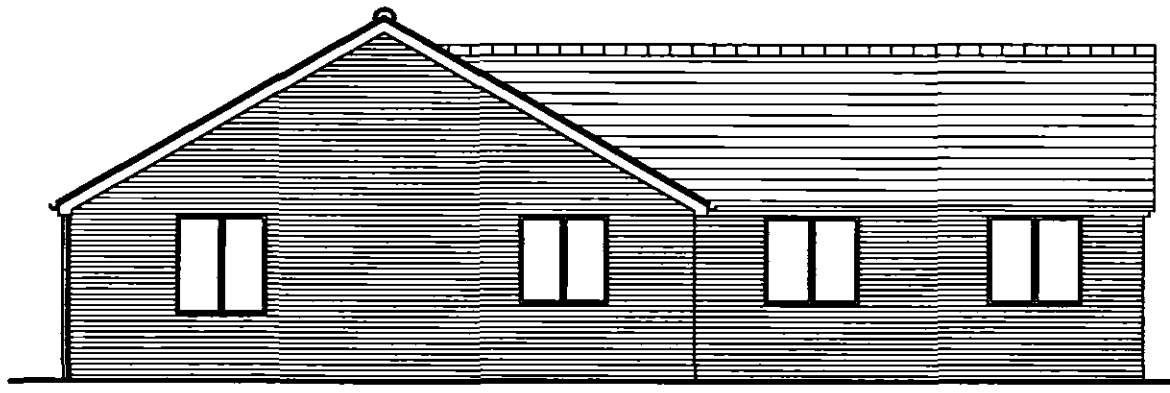


SOUTH  
(1:100)

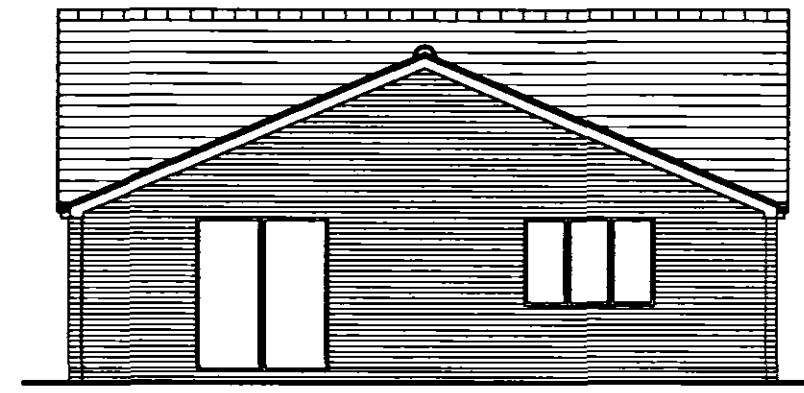


EAST  
(1:100)

PROPOSED ELEVATIONS

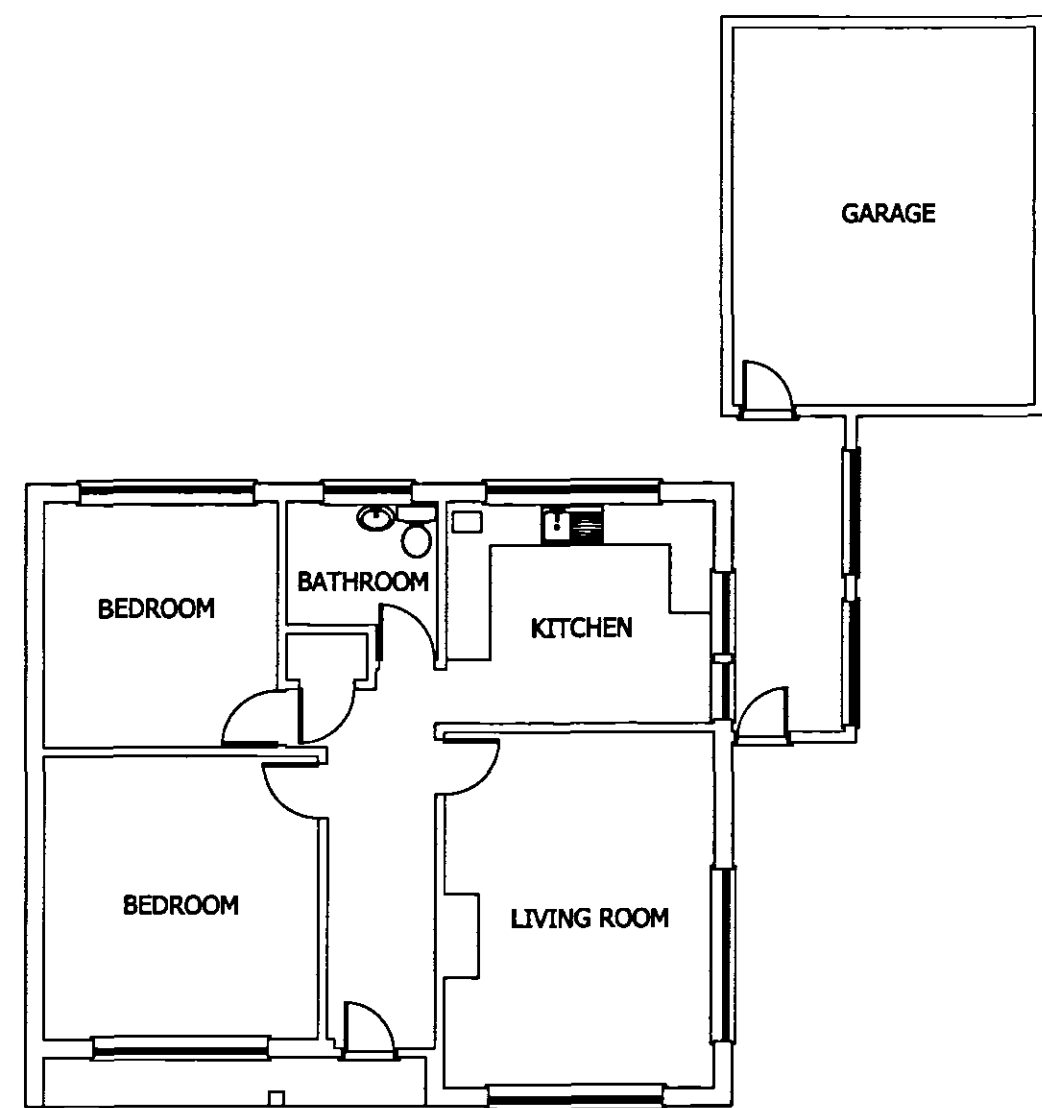


FLOOR PLAN AS EXISTING  
(1:100)

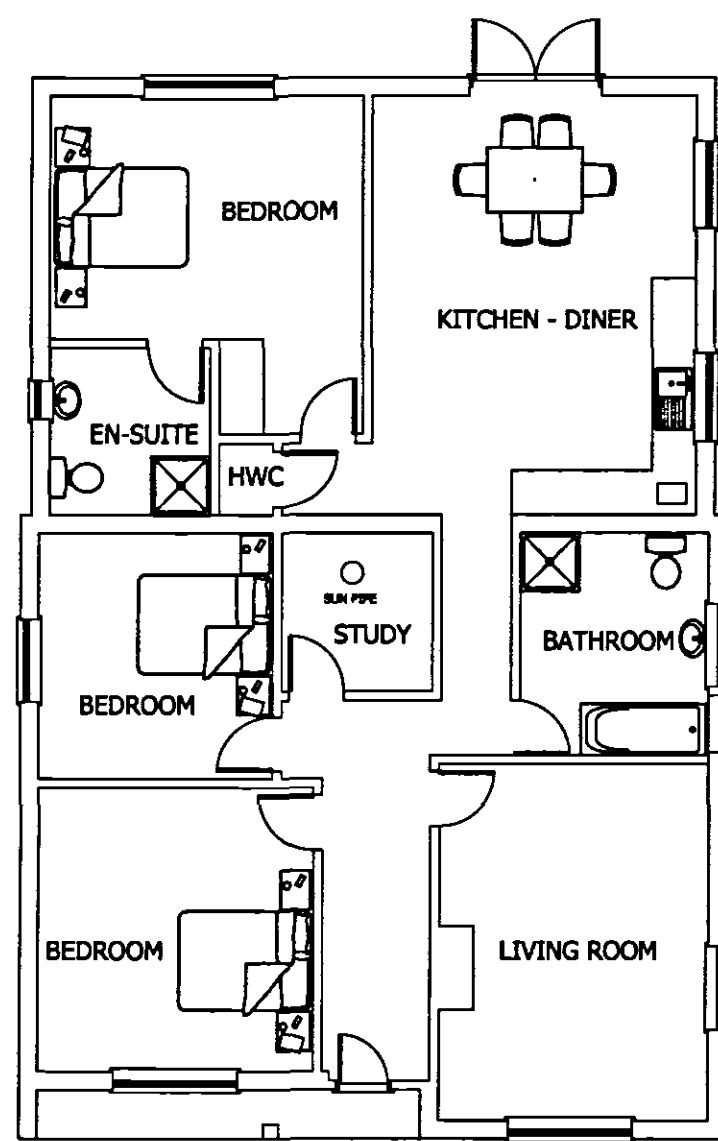

FLOOR PLAN AS PROPOSED  
(1:100)



LOCATION PLAN  
(1:1250)

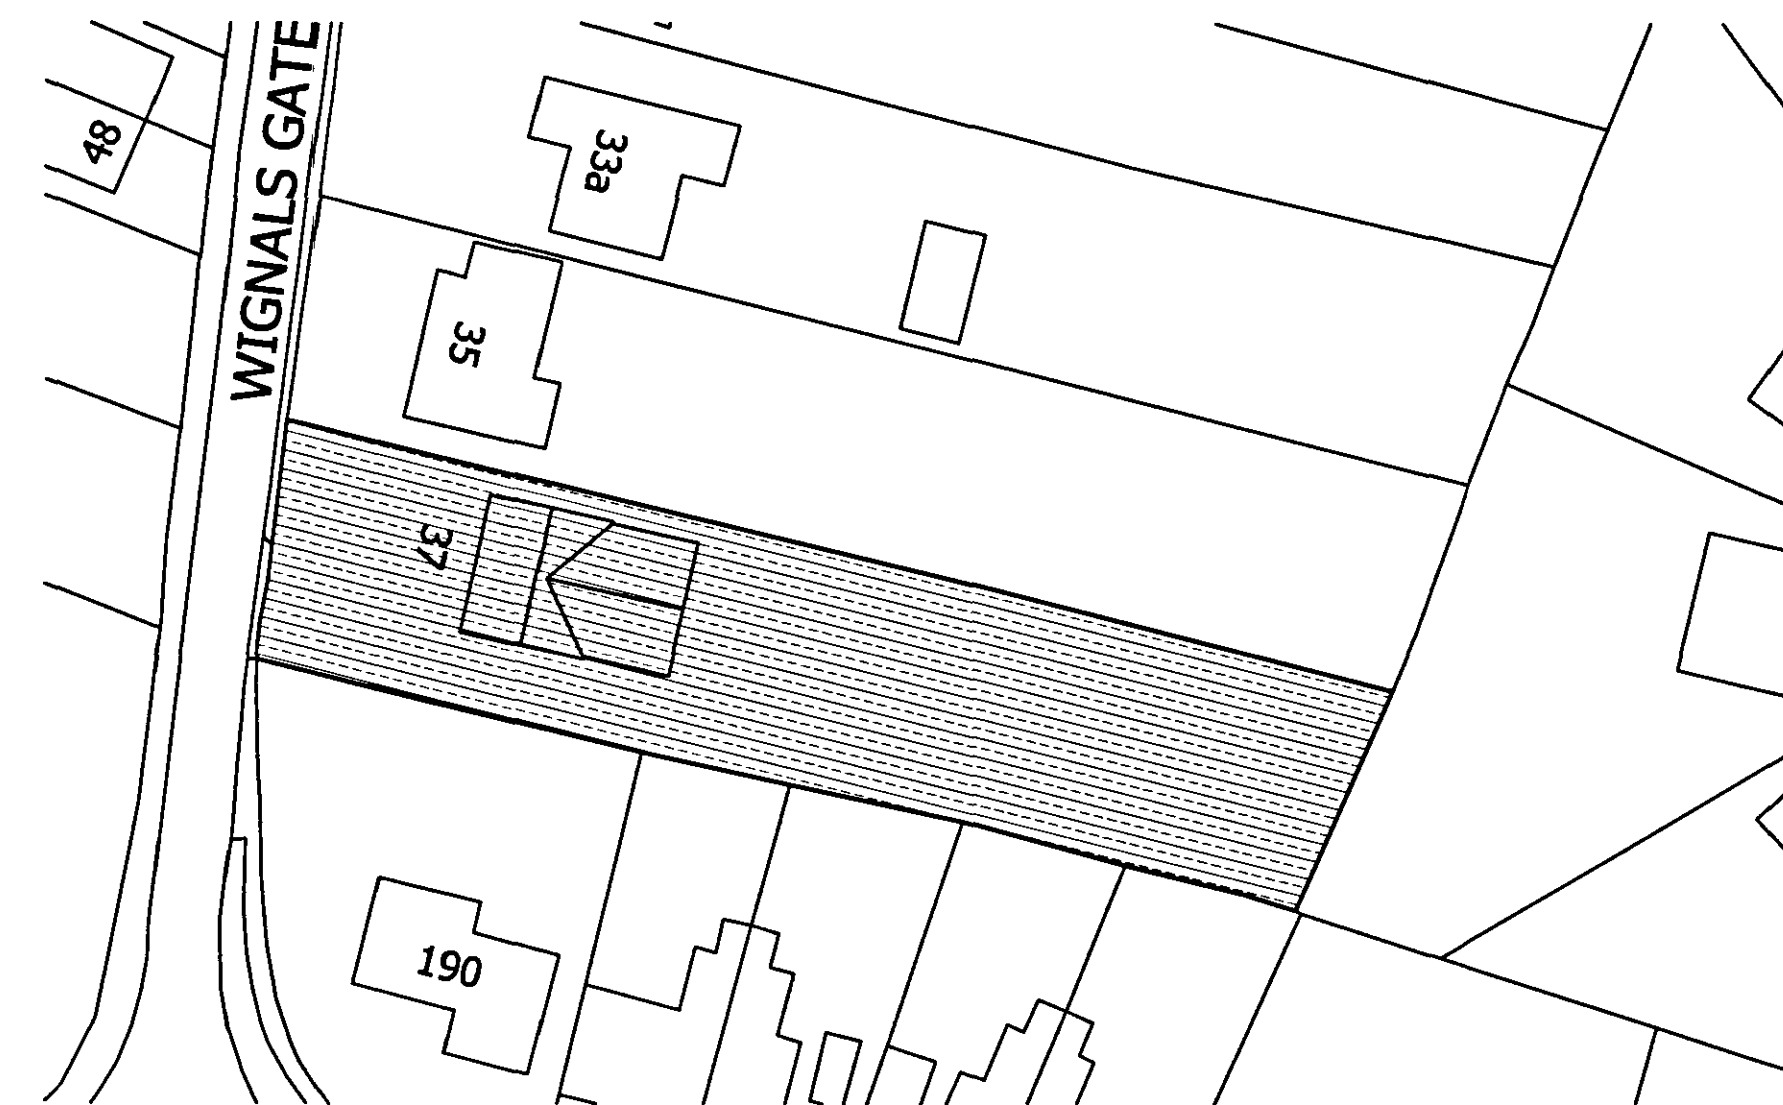

SITE PLAN  
(1:500)

SHDC  
Planning & Development  
20 APR 2007  
Ref: 0522/07

|   |    |                      |               |          |
|---|----|----------------------|---------------|----------|
| B   |    | Amended for planning | DF            | 20/04/07 |
| A   |    | Amended for planning | TL            | 12/04/07 |
| rev   |    | Amendments           | by            | date     |
| 37 WIGNALS GATE<br>HOLBEACH<br>LINCOLNSHIRE   |    |                      |               |          |
| PLANS & ELEVATIONS   |    |                      |               |          |
| Edward Parsley Associates<br>CONSULTING STRUCTURAL ENGINEERS<br>FALGOUTS, THE DOWNS, STEBBING, DUNMOW, ESSEX, CM8 3RA<br>TEL : 01371 856181 FAX : 01371 856324 |    |                      |               |          |
| drawn   | TL | date                 | DEC 06        |          |
| checked   |    | scale                | AS SHOWN @ A1 |          |
| approved   |    |                      |               |          |
| DRG. NO. 6689-1B   |    |                      |               |          |
| © This drawing is copyright and should not be reproduced in whole or in part without the written permission of Edward Parsley Associates                       |    |                      |               |          |