



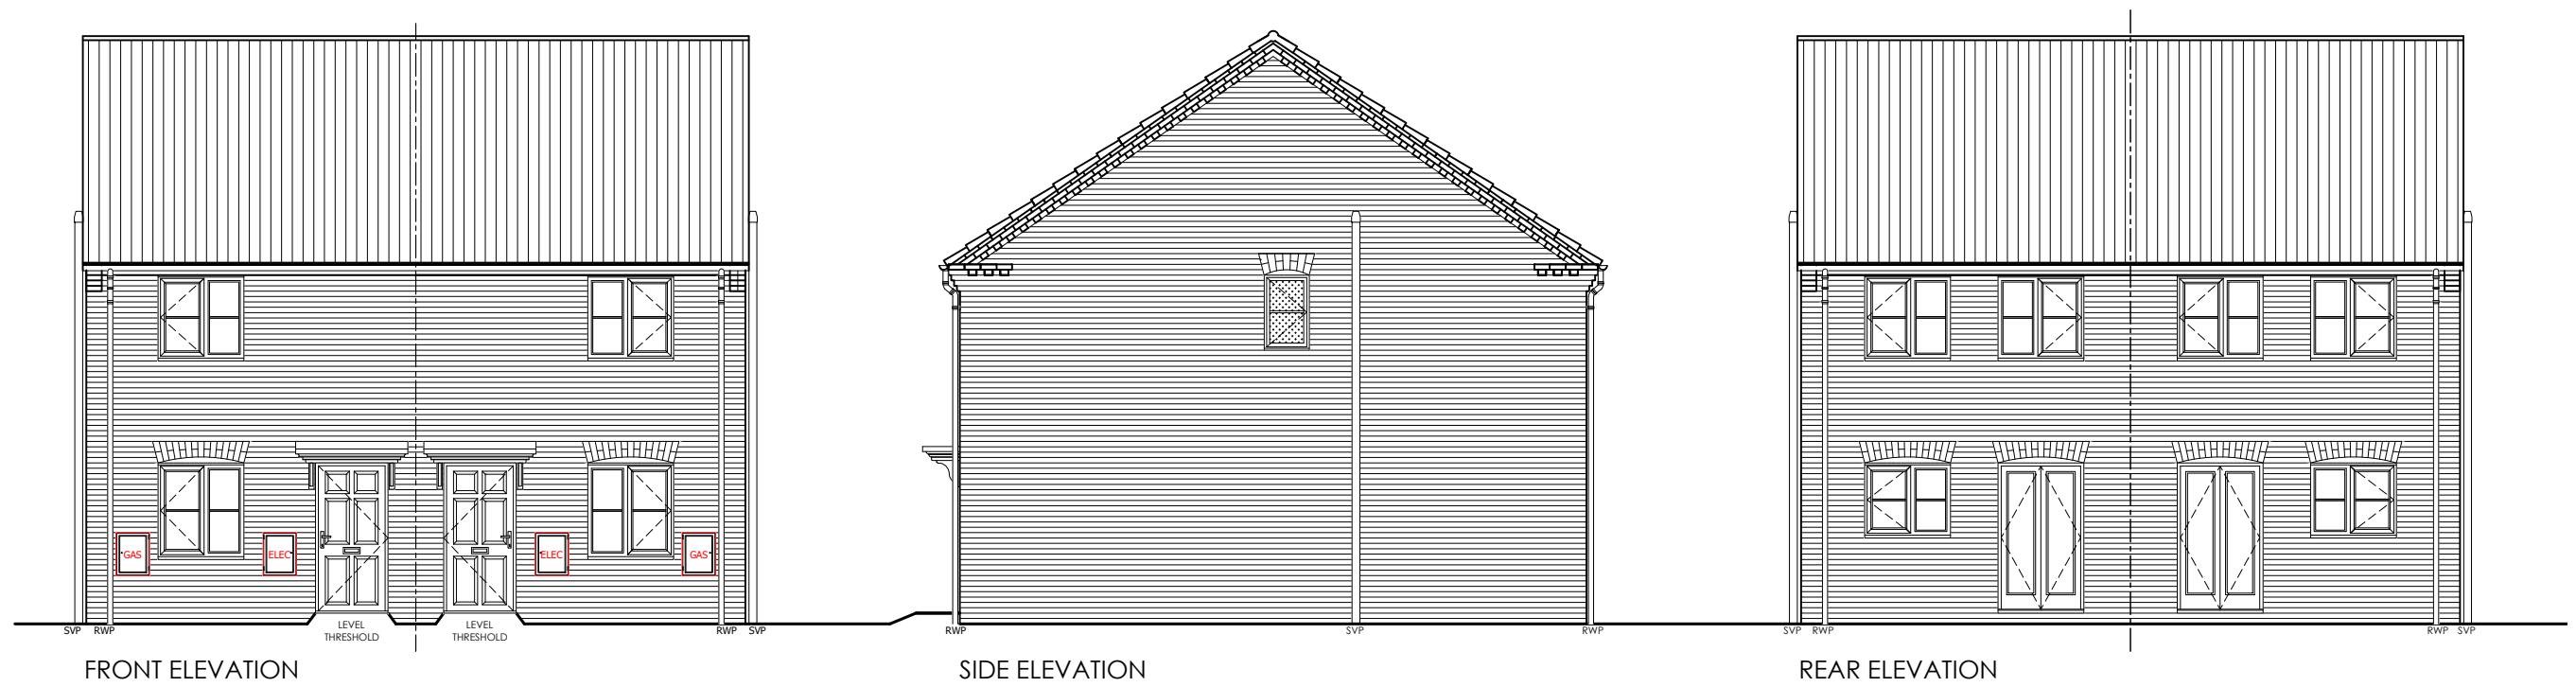


FRONT ELEVATION

SIDE ELEVATION


REAR ELEVATION

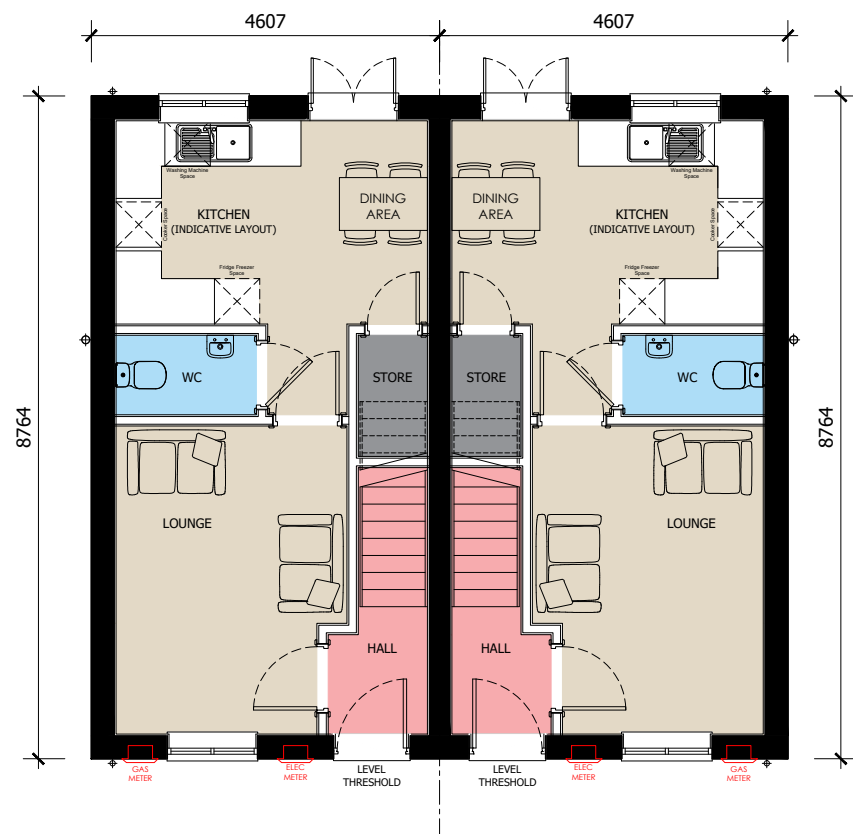

GROUND FLOOR

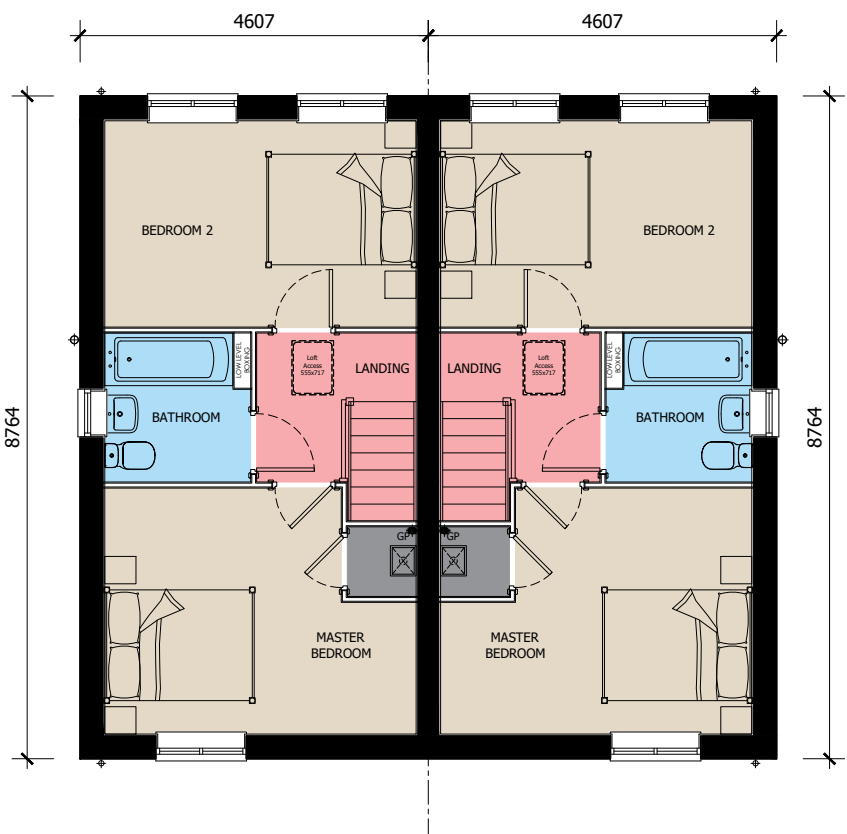

FIRST FLOOR

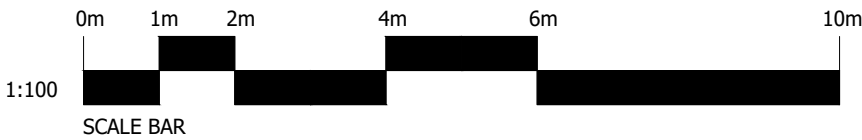

REV	DATE	DESCRIPTION



ASHWOOD
HOMES

1 Goodison Road, Lincs Gateway Business Park,
Spalding, Lincs, PE12 6FY T: 01406 490590

PROJECT:
PROPOSED RESIDENTIAL DEVELOPMENT AT
STREET
TOWN

HOUSE TYPE:
A732(R) - (732 FT²)

DRAWING TITLE:
DESIGN SHEET

SCALE: 1:100 @ A3	DATE: 25.09.2019
DRAWN: XX	REV: -

DRAWING No:
19.0 - A732(R) - 001

PLOTS AS : TBC
PLOTS OP : TBC