





FRONT ELEVATION

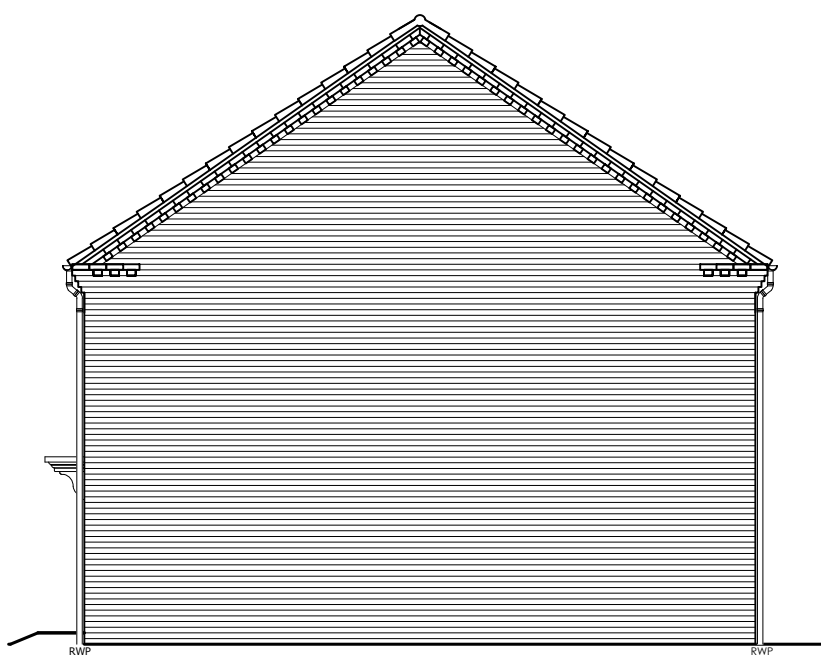


SIDE ELEVATION




REAR ELEVATION

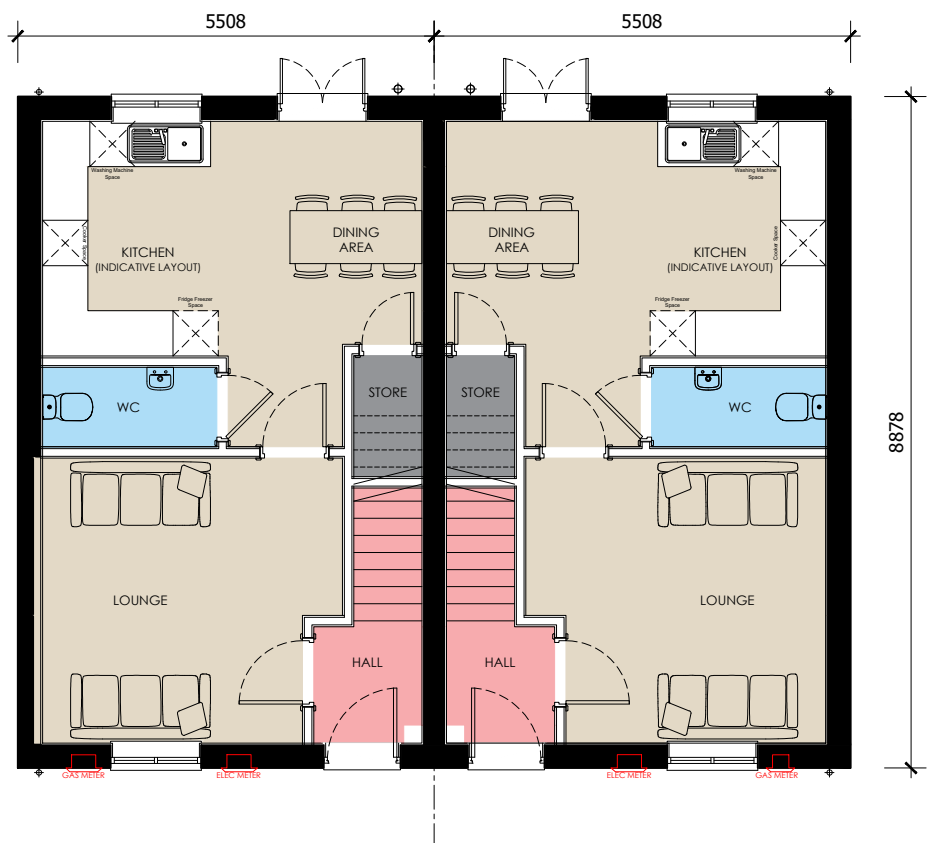

GROUND FLOOR

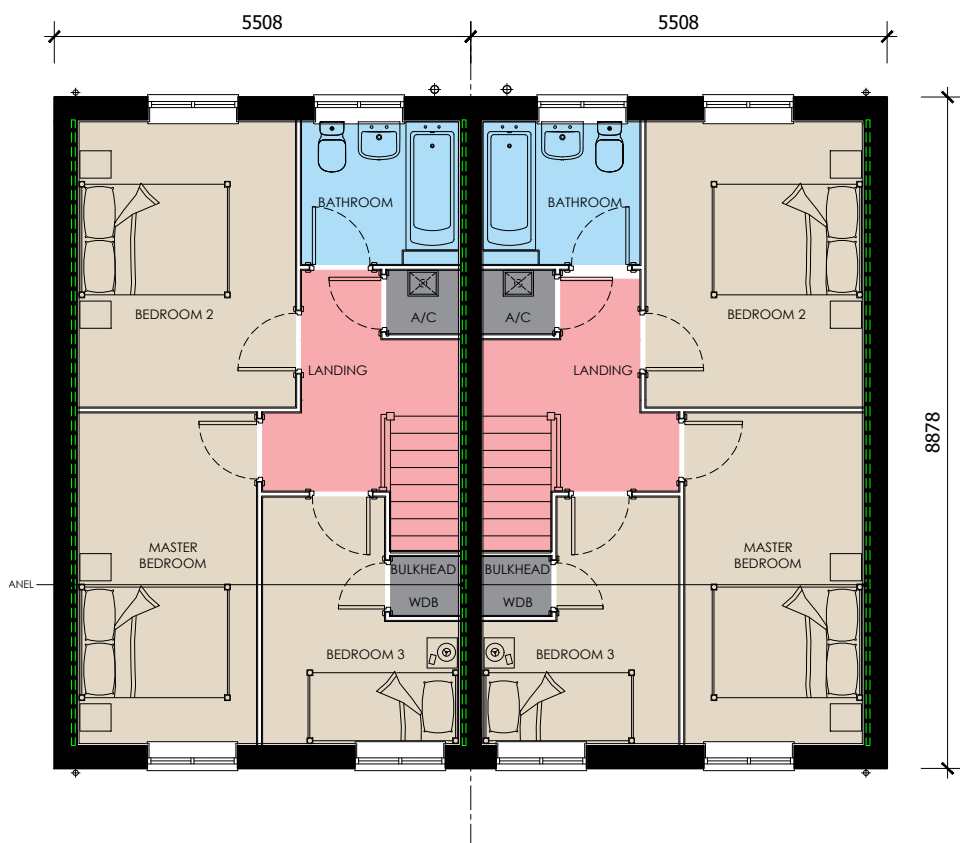

FIRST FLOOR

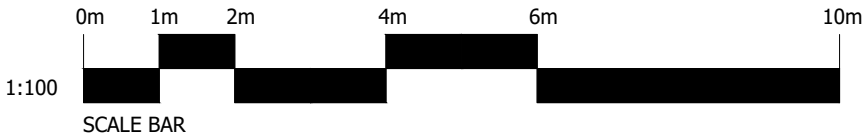

REV	DATE	DESCRIPTION



ASHWOOD
HOMES

1 Goodison Road, Lincs Gateway Business Park,
Spalding, Lincs, PE12 6FY T: 01406 490590

PROJECT:
PROPOSED RESIDENTIAL DEVELOPMENT AT
STREET
TOWN

HOUSE TYPE:
A902(R) - (902 FT²)

DRAWING TITLE:
DESIGN SHEET

SCALE: 1:100 @ A3	DATE: 11.09.2019
DRAWN: XX	REV: -

DRAWING No:
19.0 - A902(R) - 001

PLOTS AS : TBC
PLOTS OP : TBC