



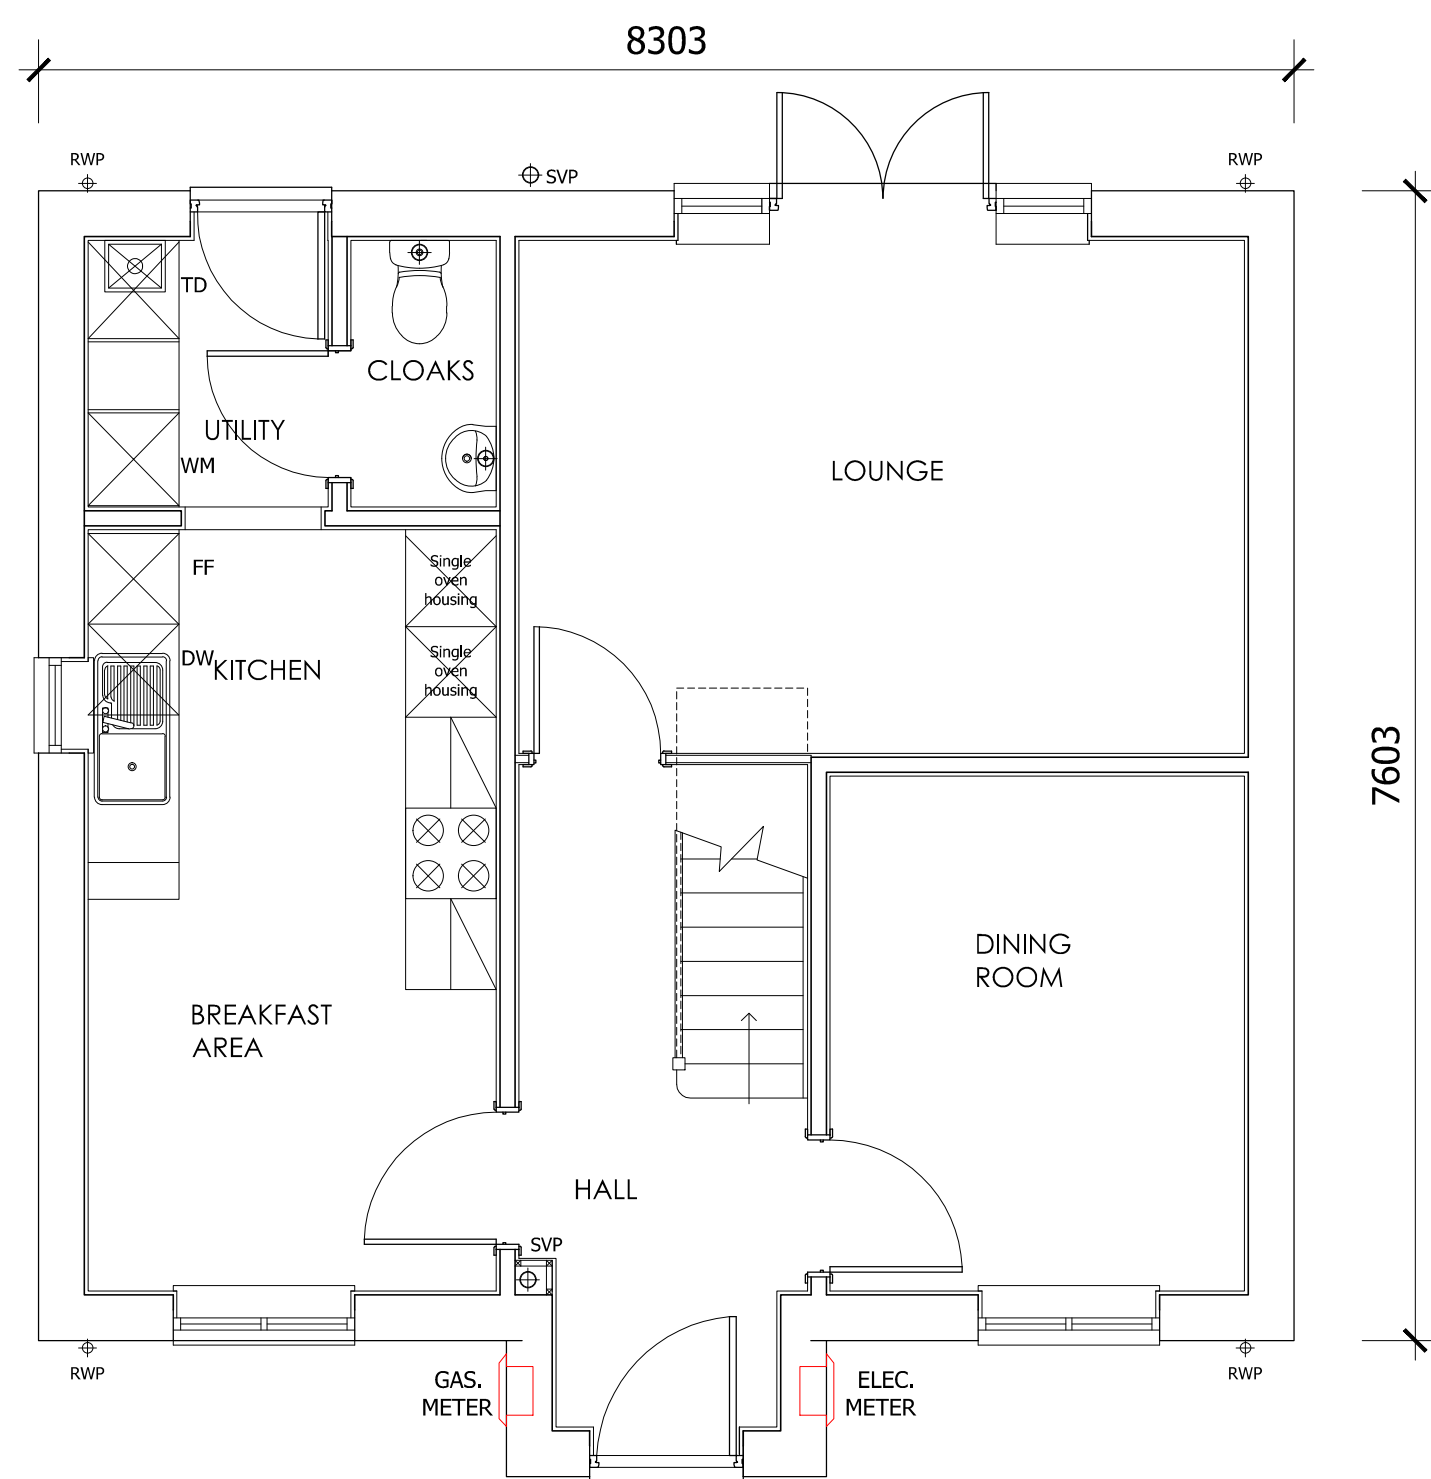

GROUND FLOOR PLAN

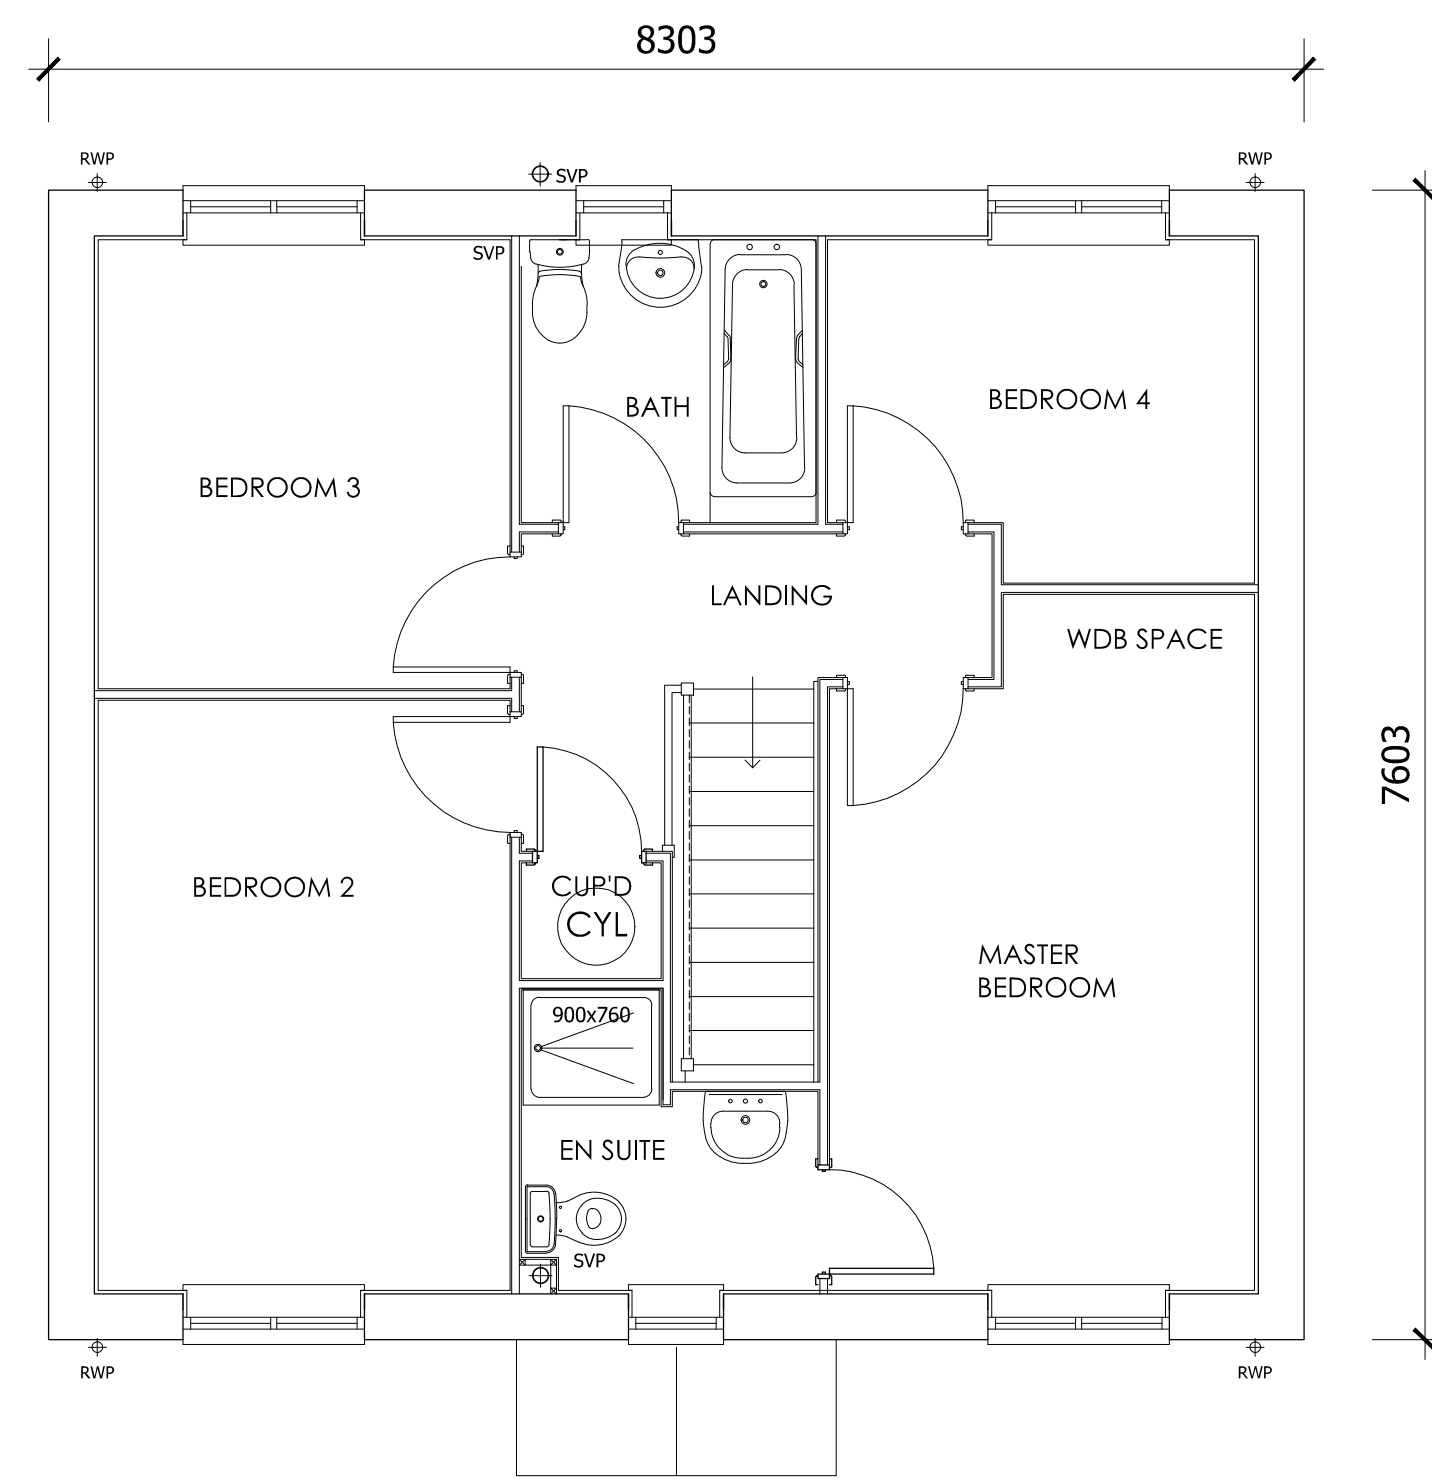

FIRST FLOOR PLAN



1 Goodison Road, Lincs Gateway Business Park,
Spalding Lincs, PE12 6FY T: 01406 490590

PROJECT:	Proposed Residential Development at Damgate, Holbeach		
HOUSE TYPE:	K2S4B02-R (1174sq ft)		
DRAWING:	Floor Plans & Elevations		
SCALE:	1:50/100@A1	DRAWN:	AR
DATE:	19.06.2020	REVISION:	-
DRAWING No:	K2S4B02-R-001		