



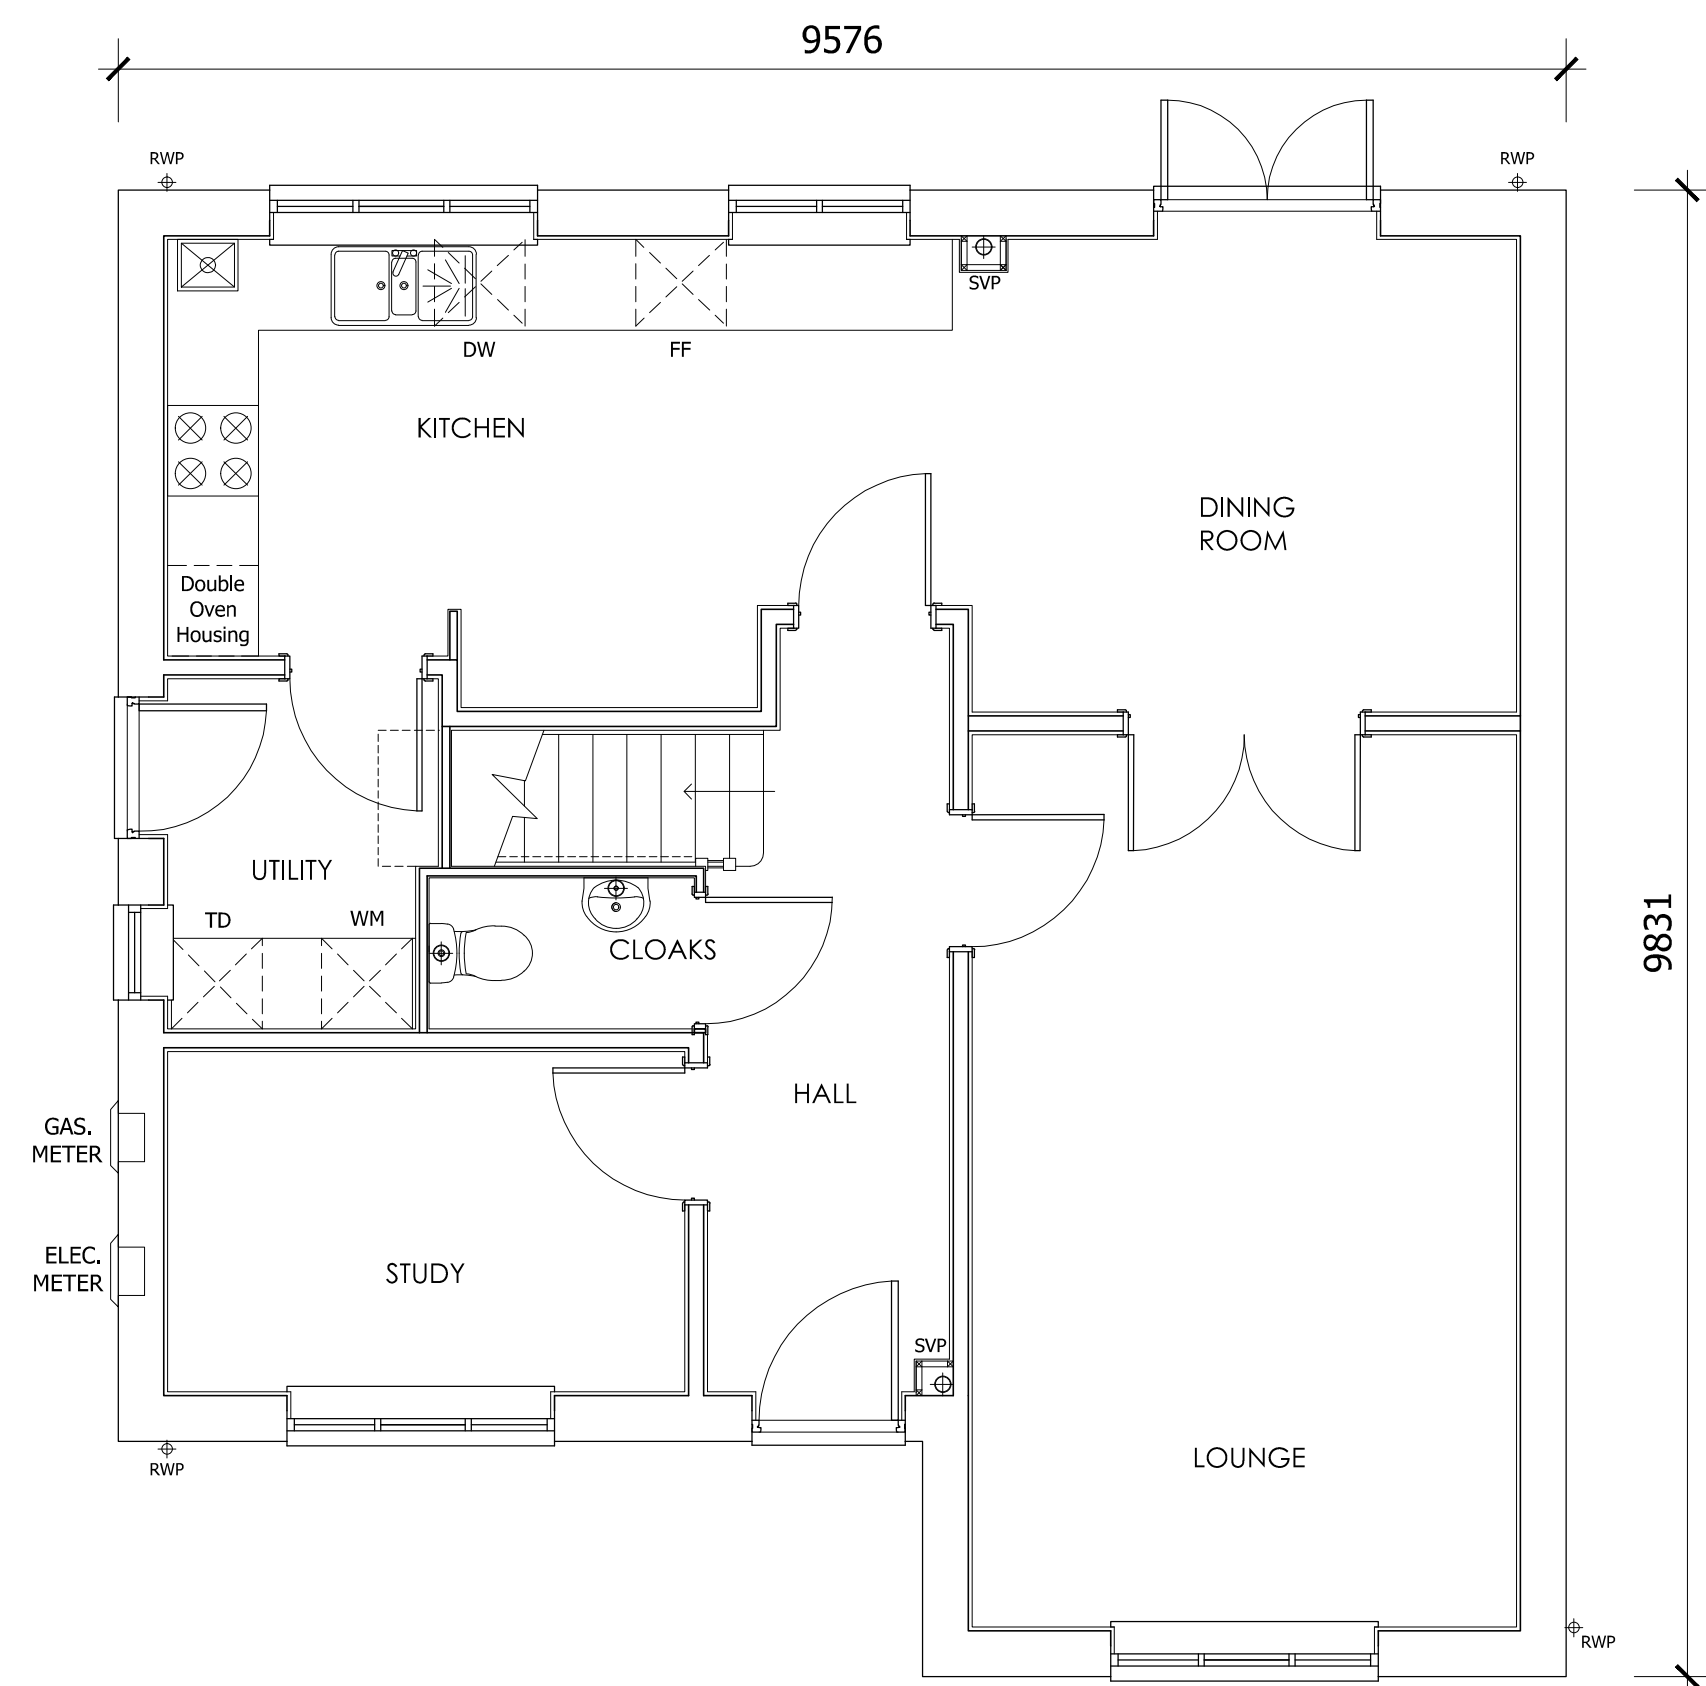

GROUND FLOOR PLAN

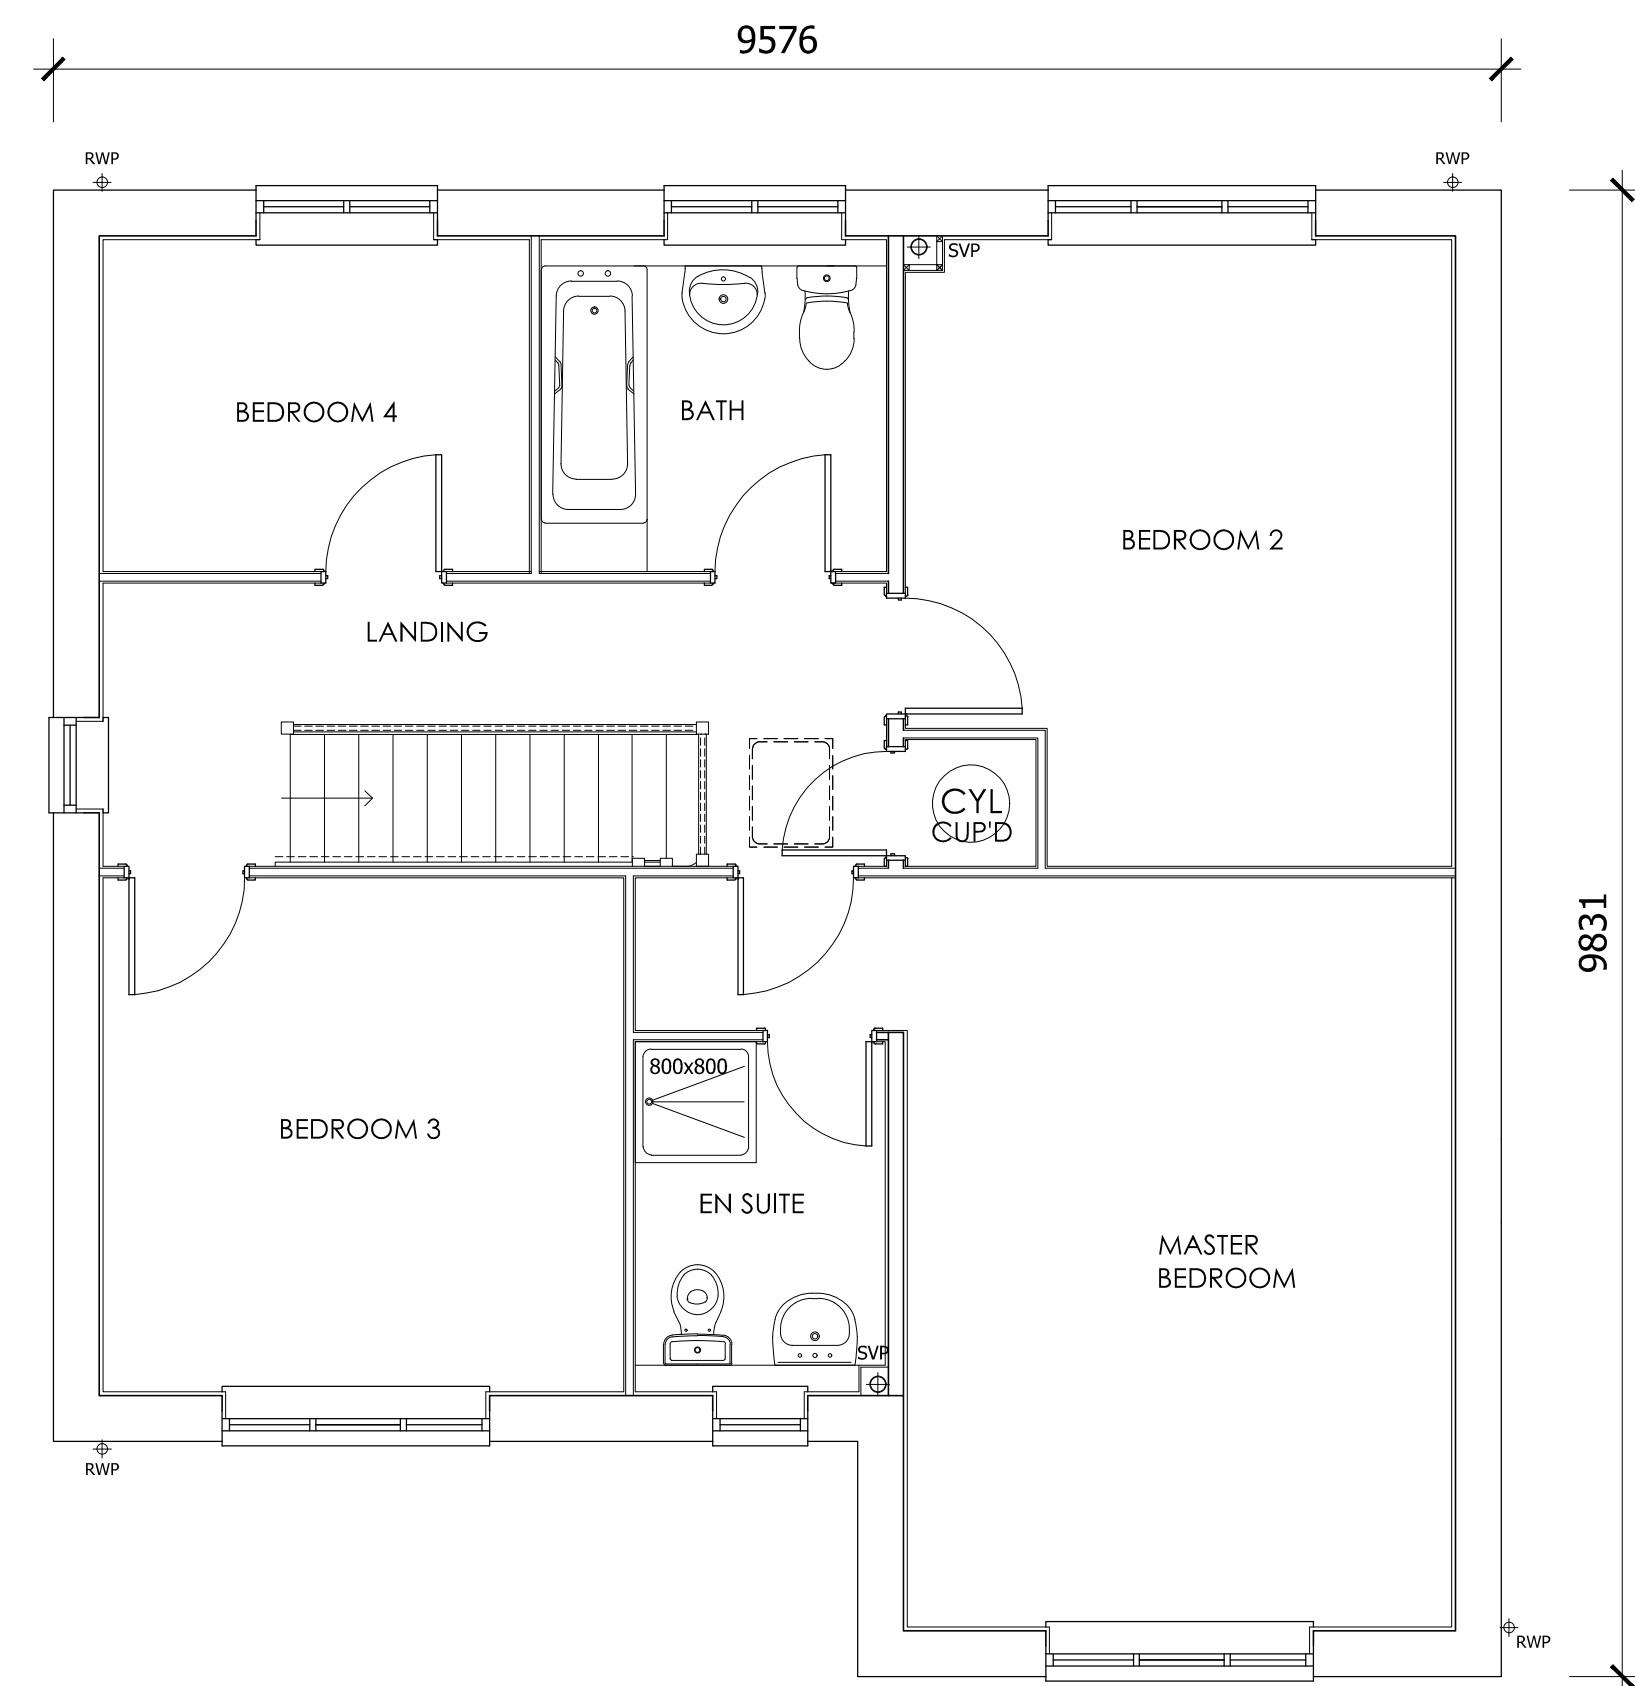

FIRST FLOOR PLAN



1 Goodison Road, Lincs Gateway Business Park,
Spalding Lincs, PE12 6FY T: 01406 490590

PROJECT:	Proposed Residential Development at Damgate, Holbeach
HOUSE TYPE:	K2S4B04-B (1603sq ft)
DRAWING:	Floor Plans & Elevations
SCALE:	1:50/100@A1
DATE:	19.06.2020
DRAWING No:	K2S4B04-B-001
DRAWN:	AR
REVISION:	-