




UNITS 5-9

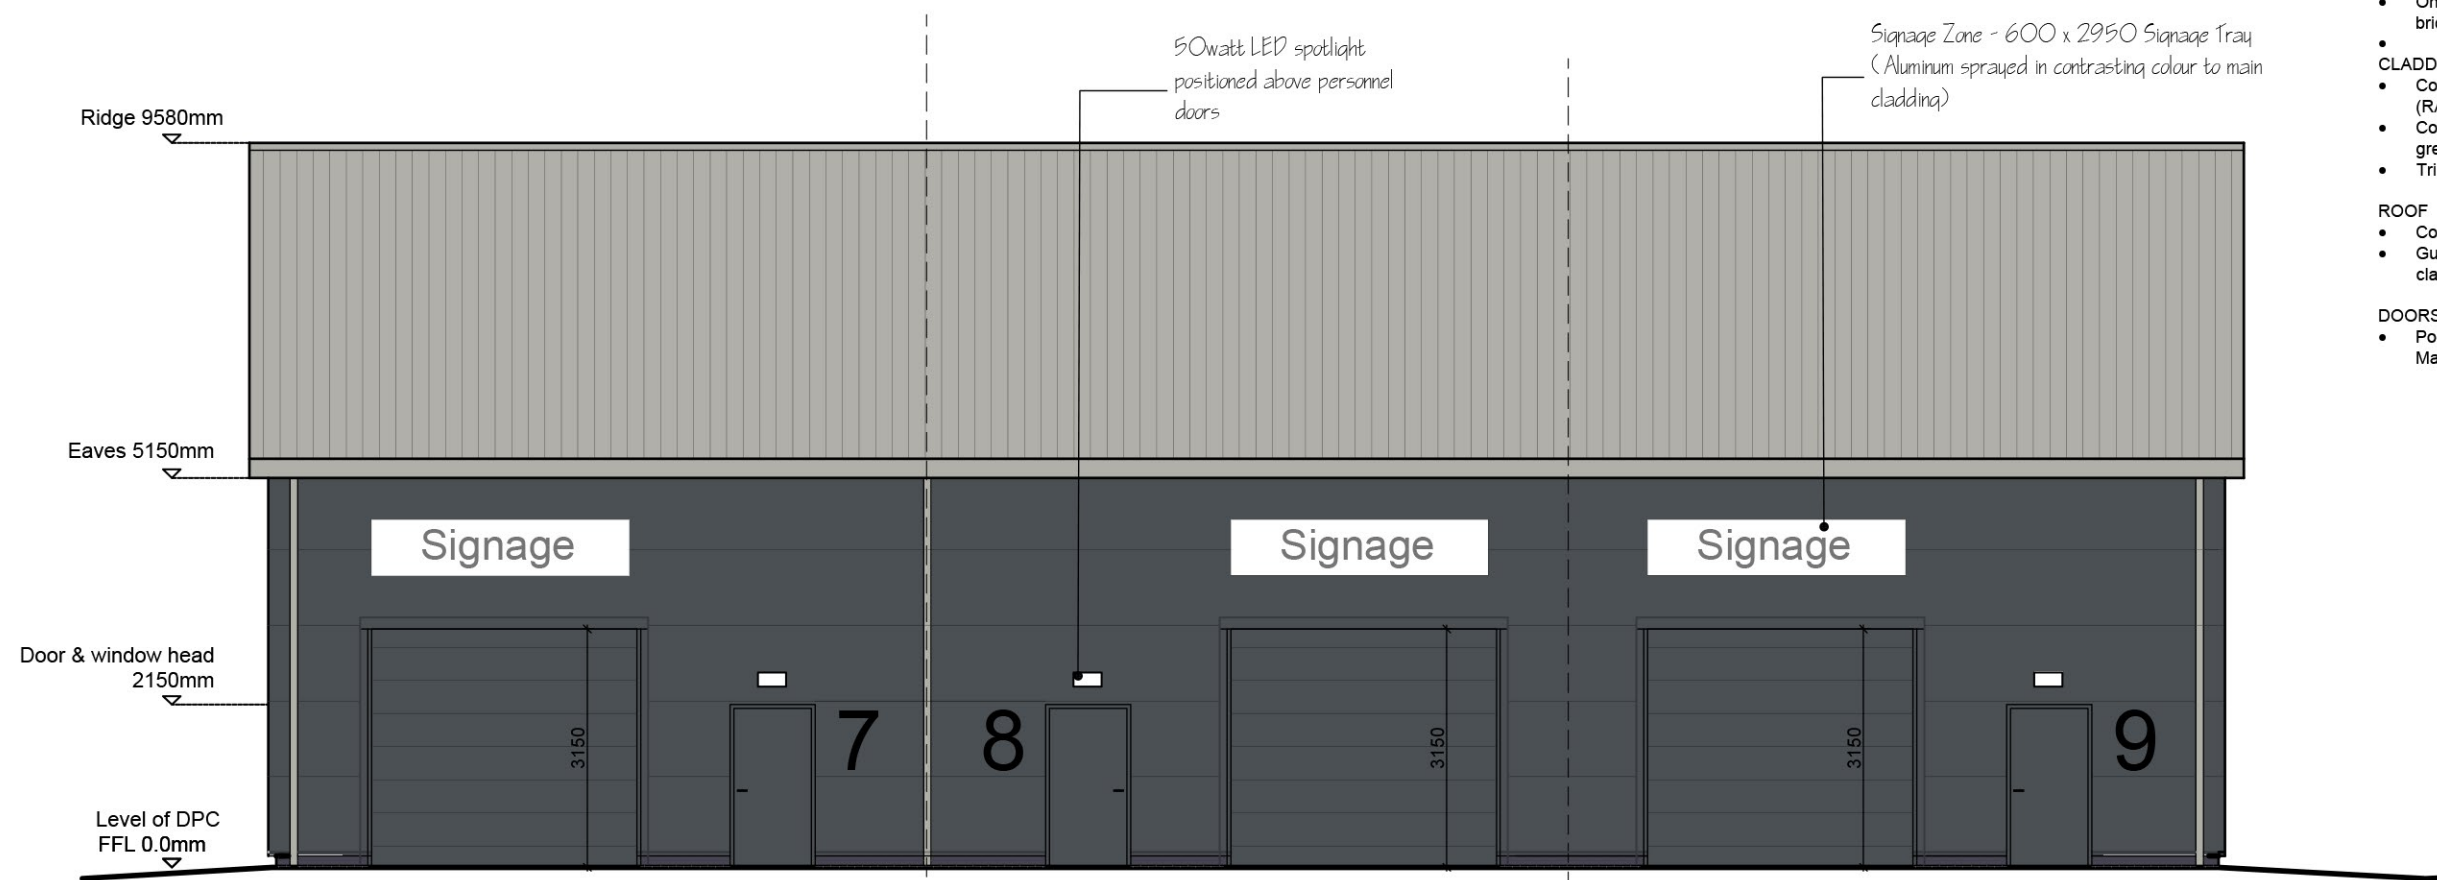


FRONT ELEVATION

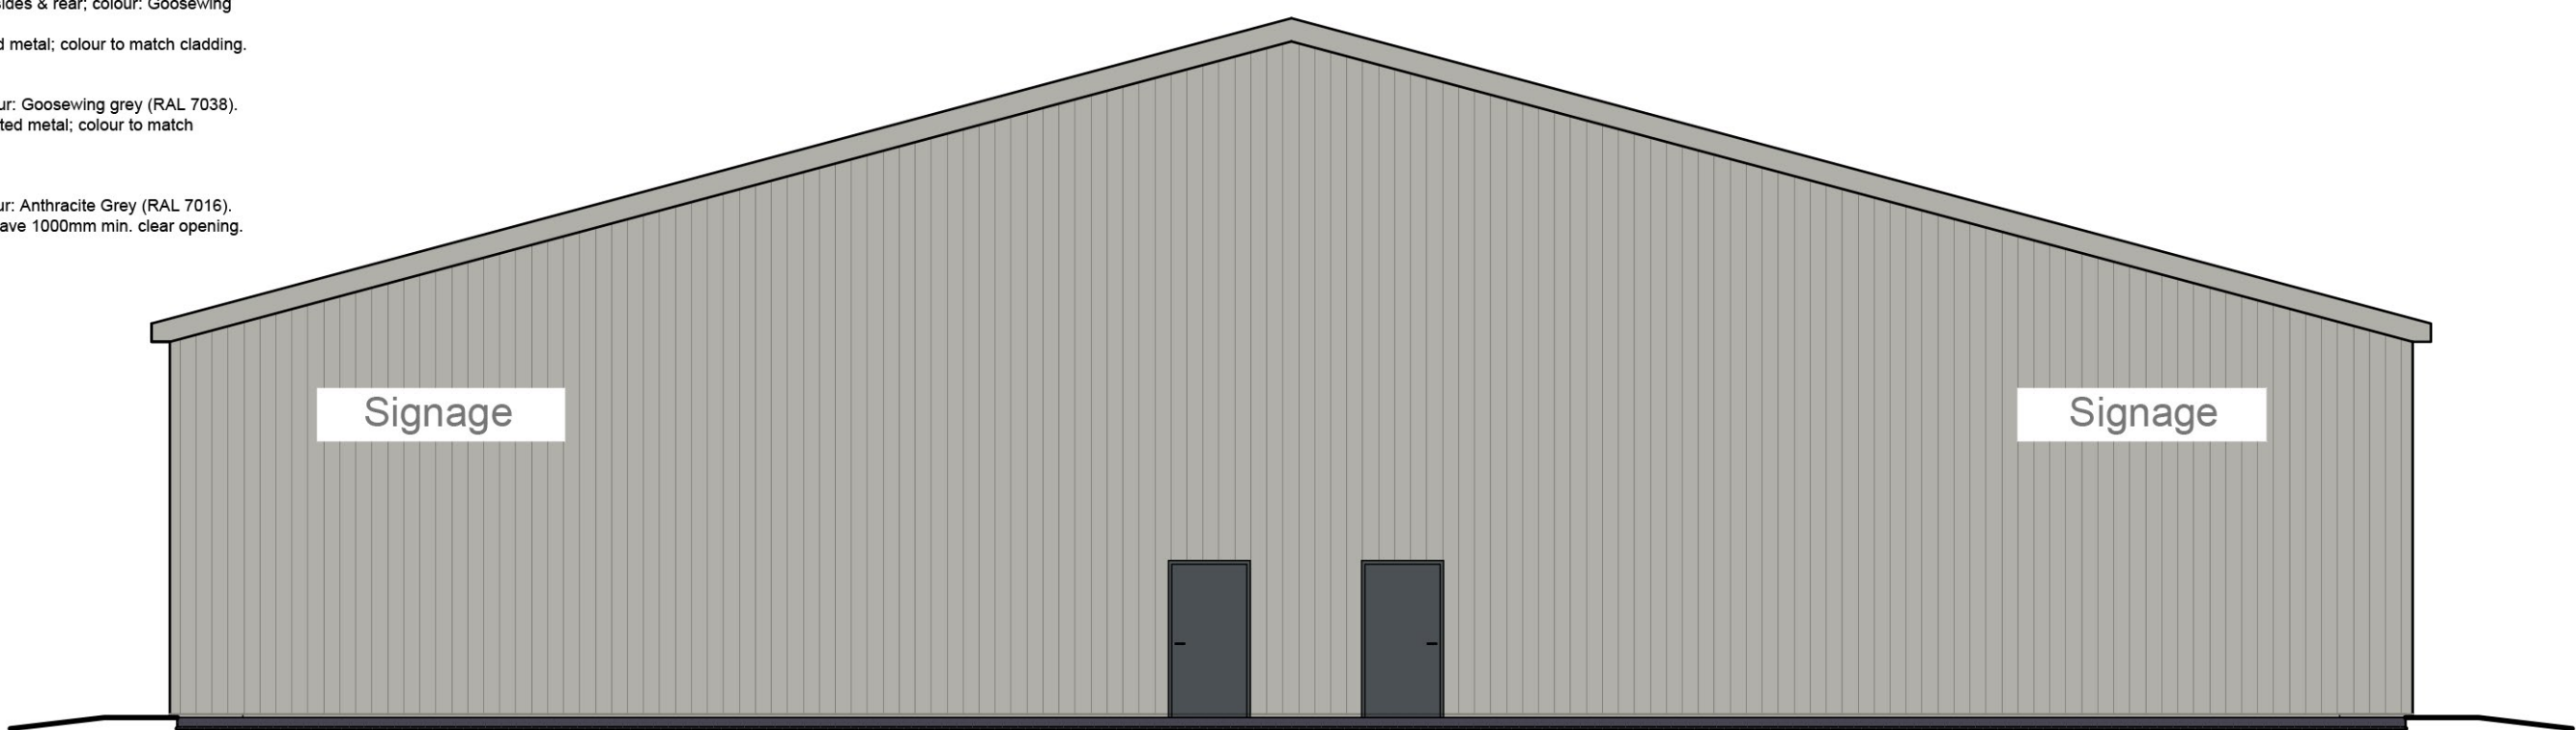


SIDE ELEVATION

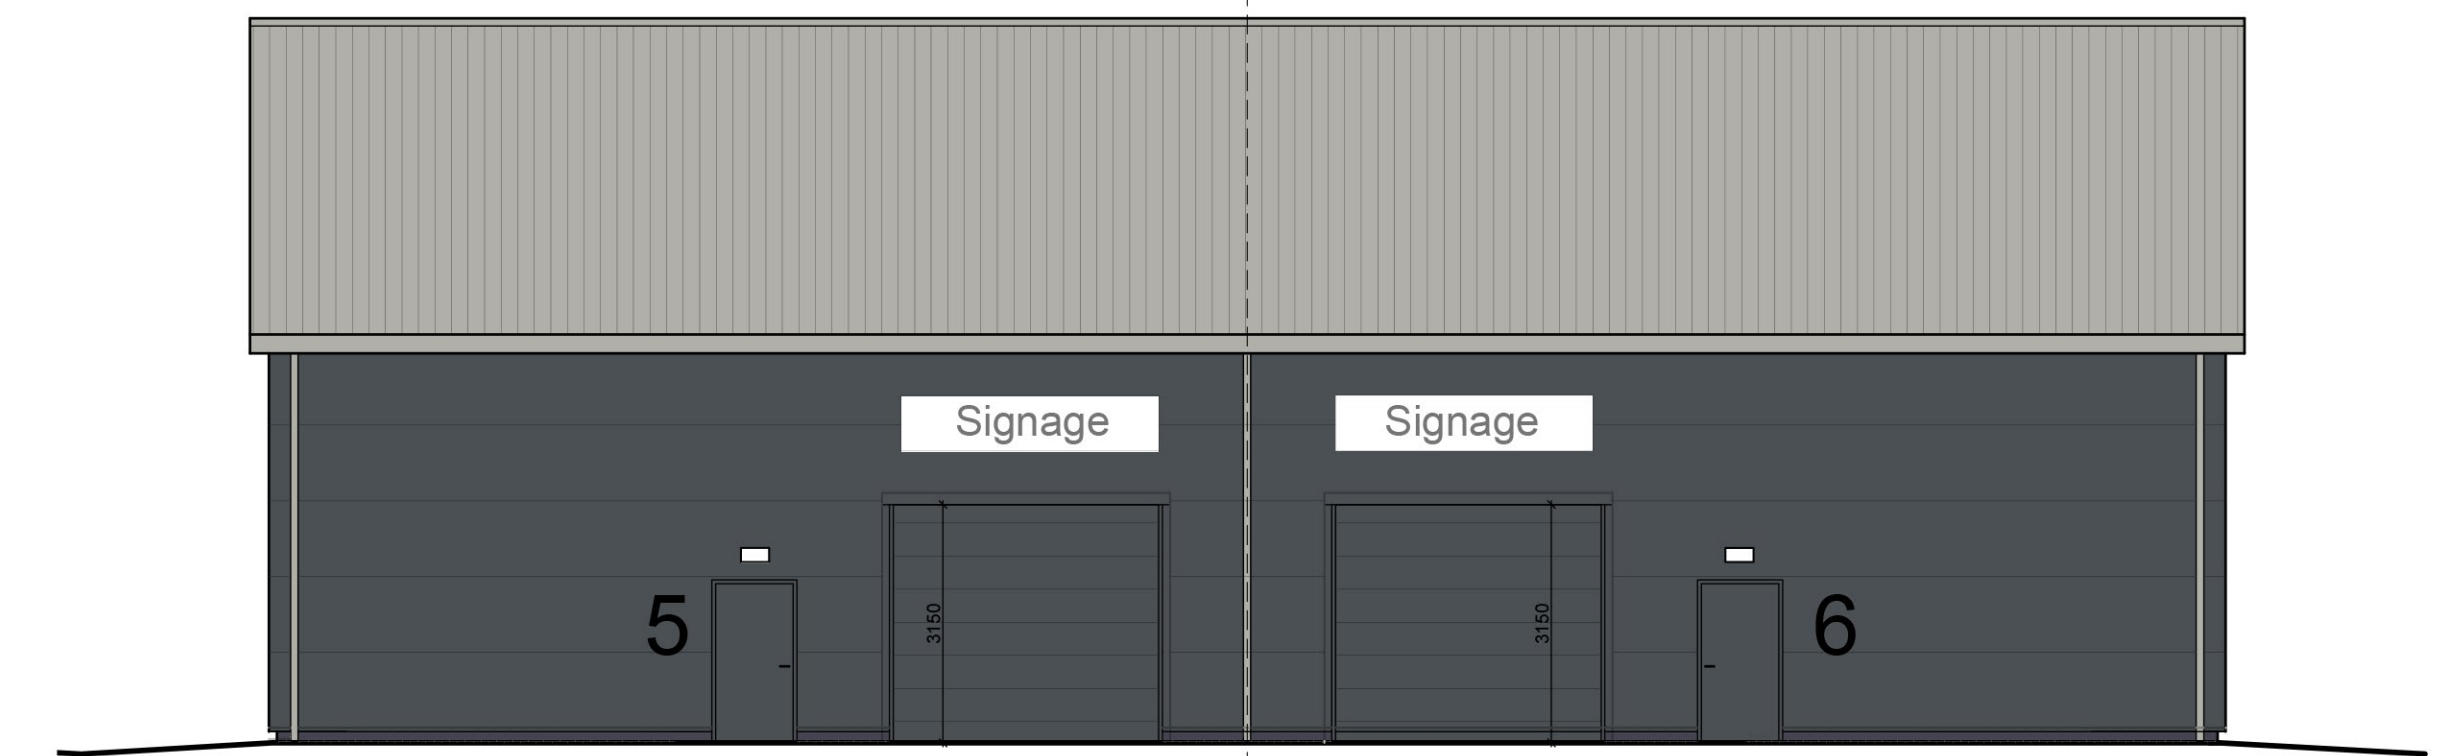

FRONT ELEVATION

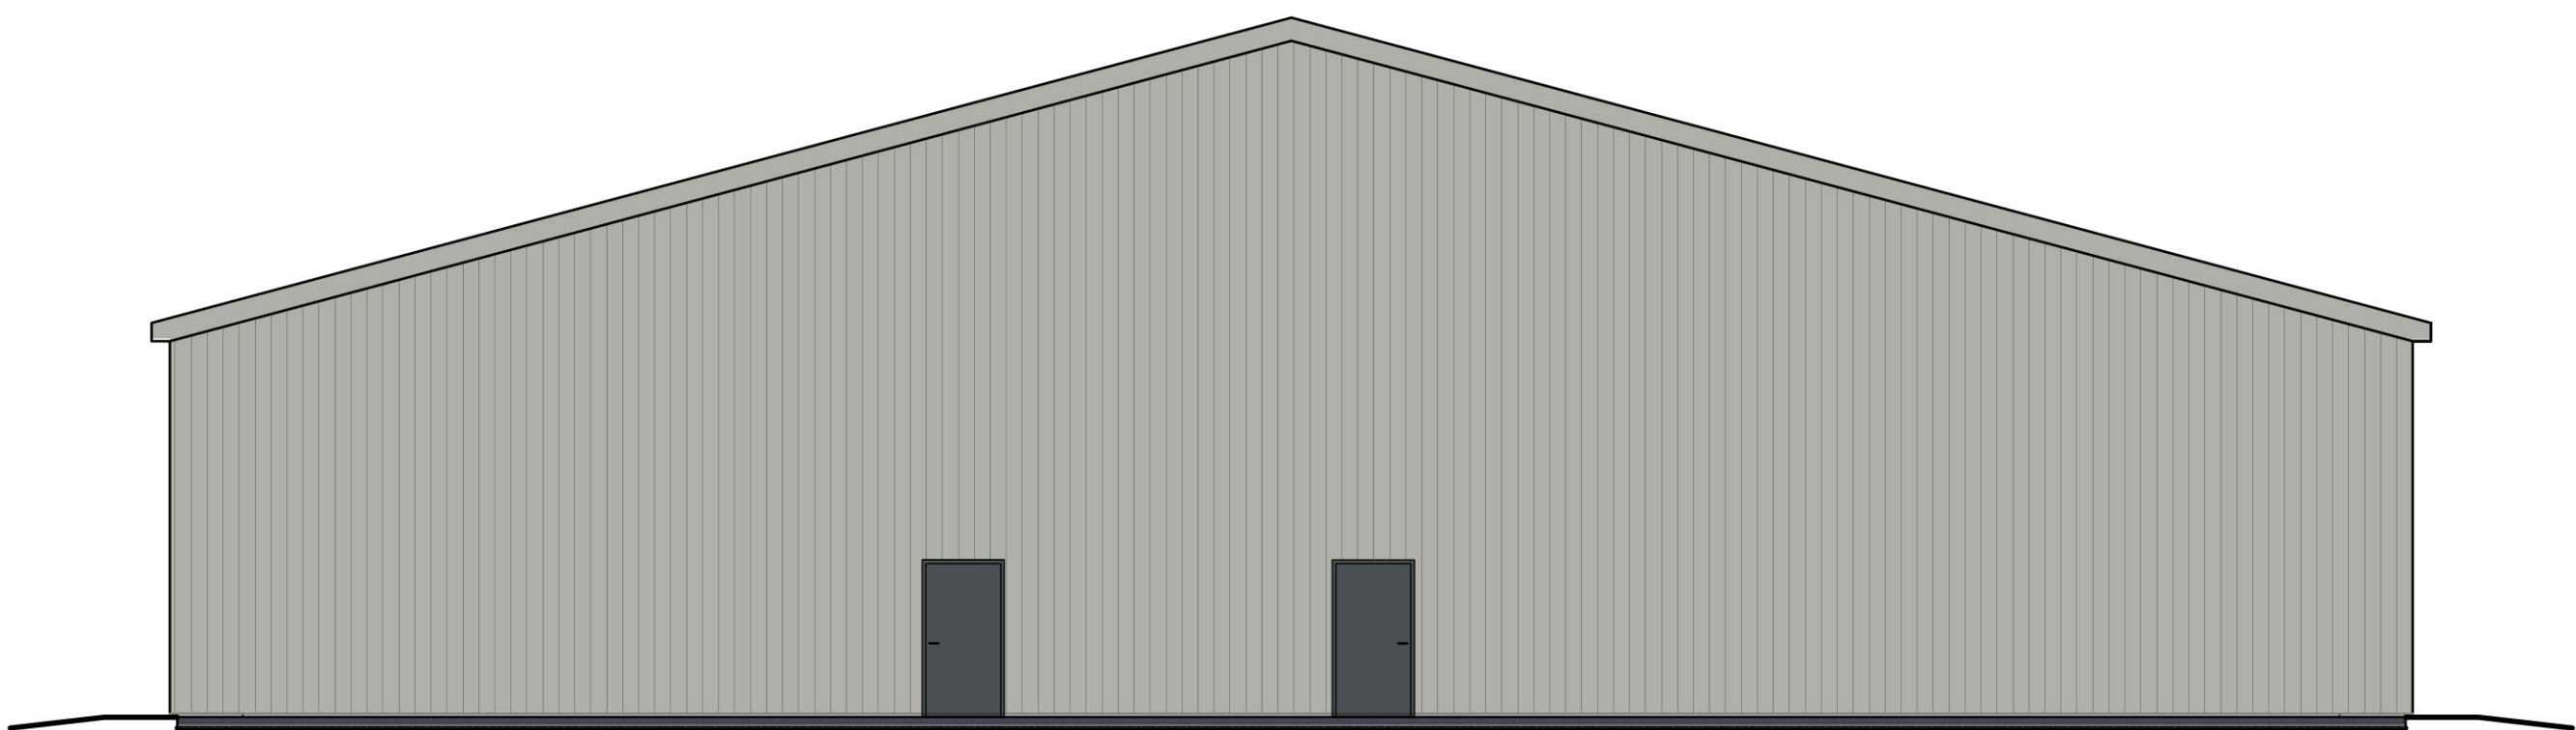


REAR ELEVATION

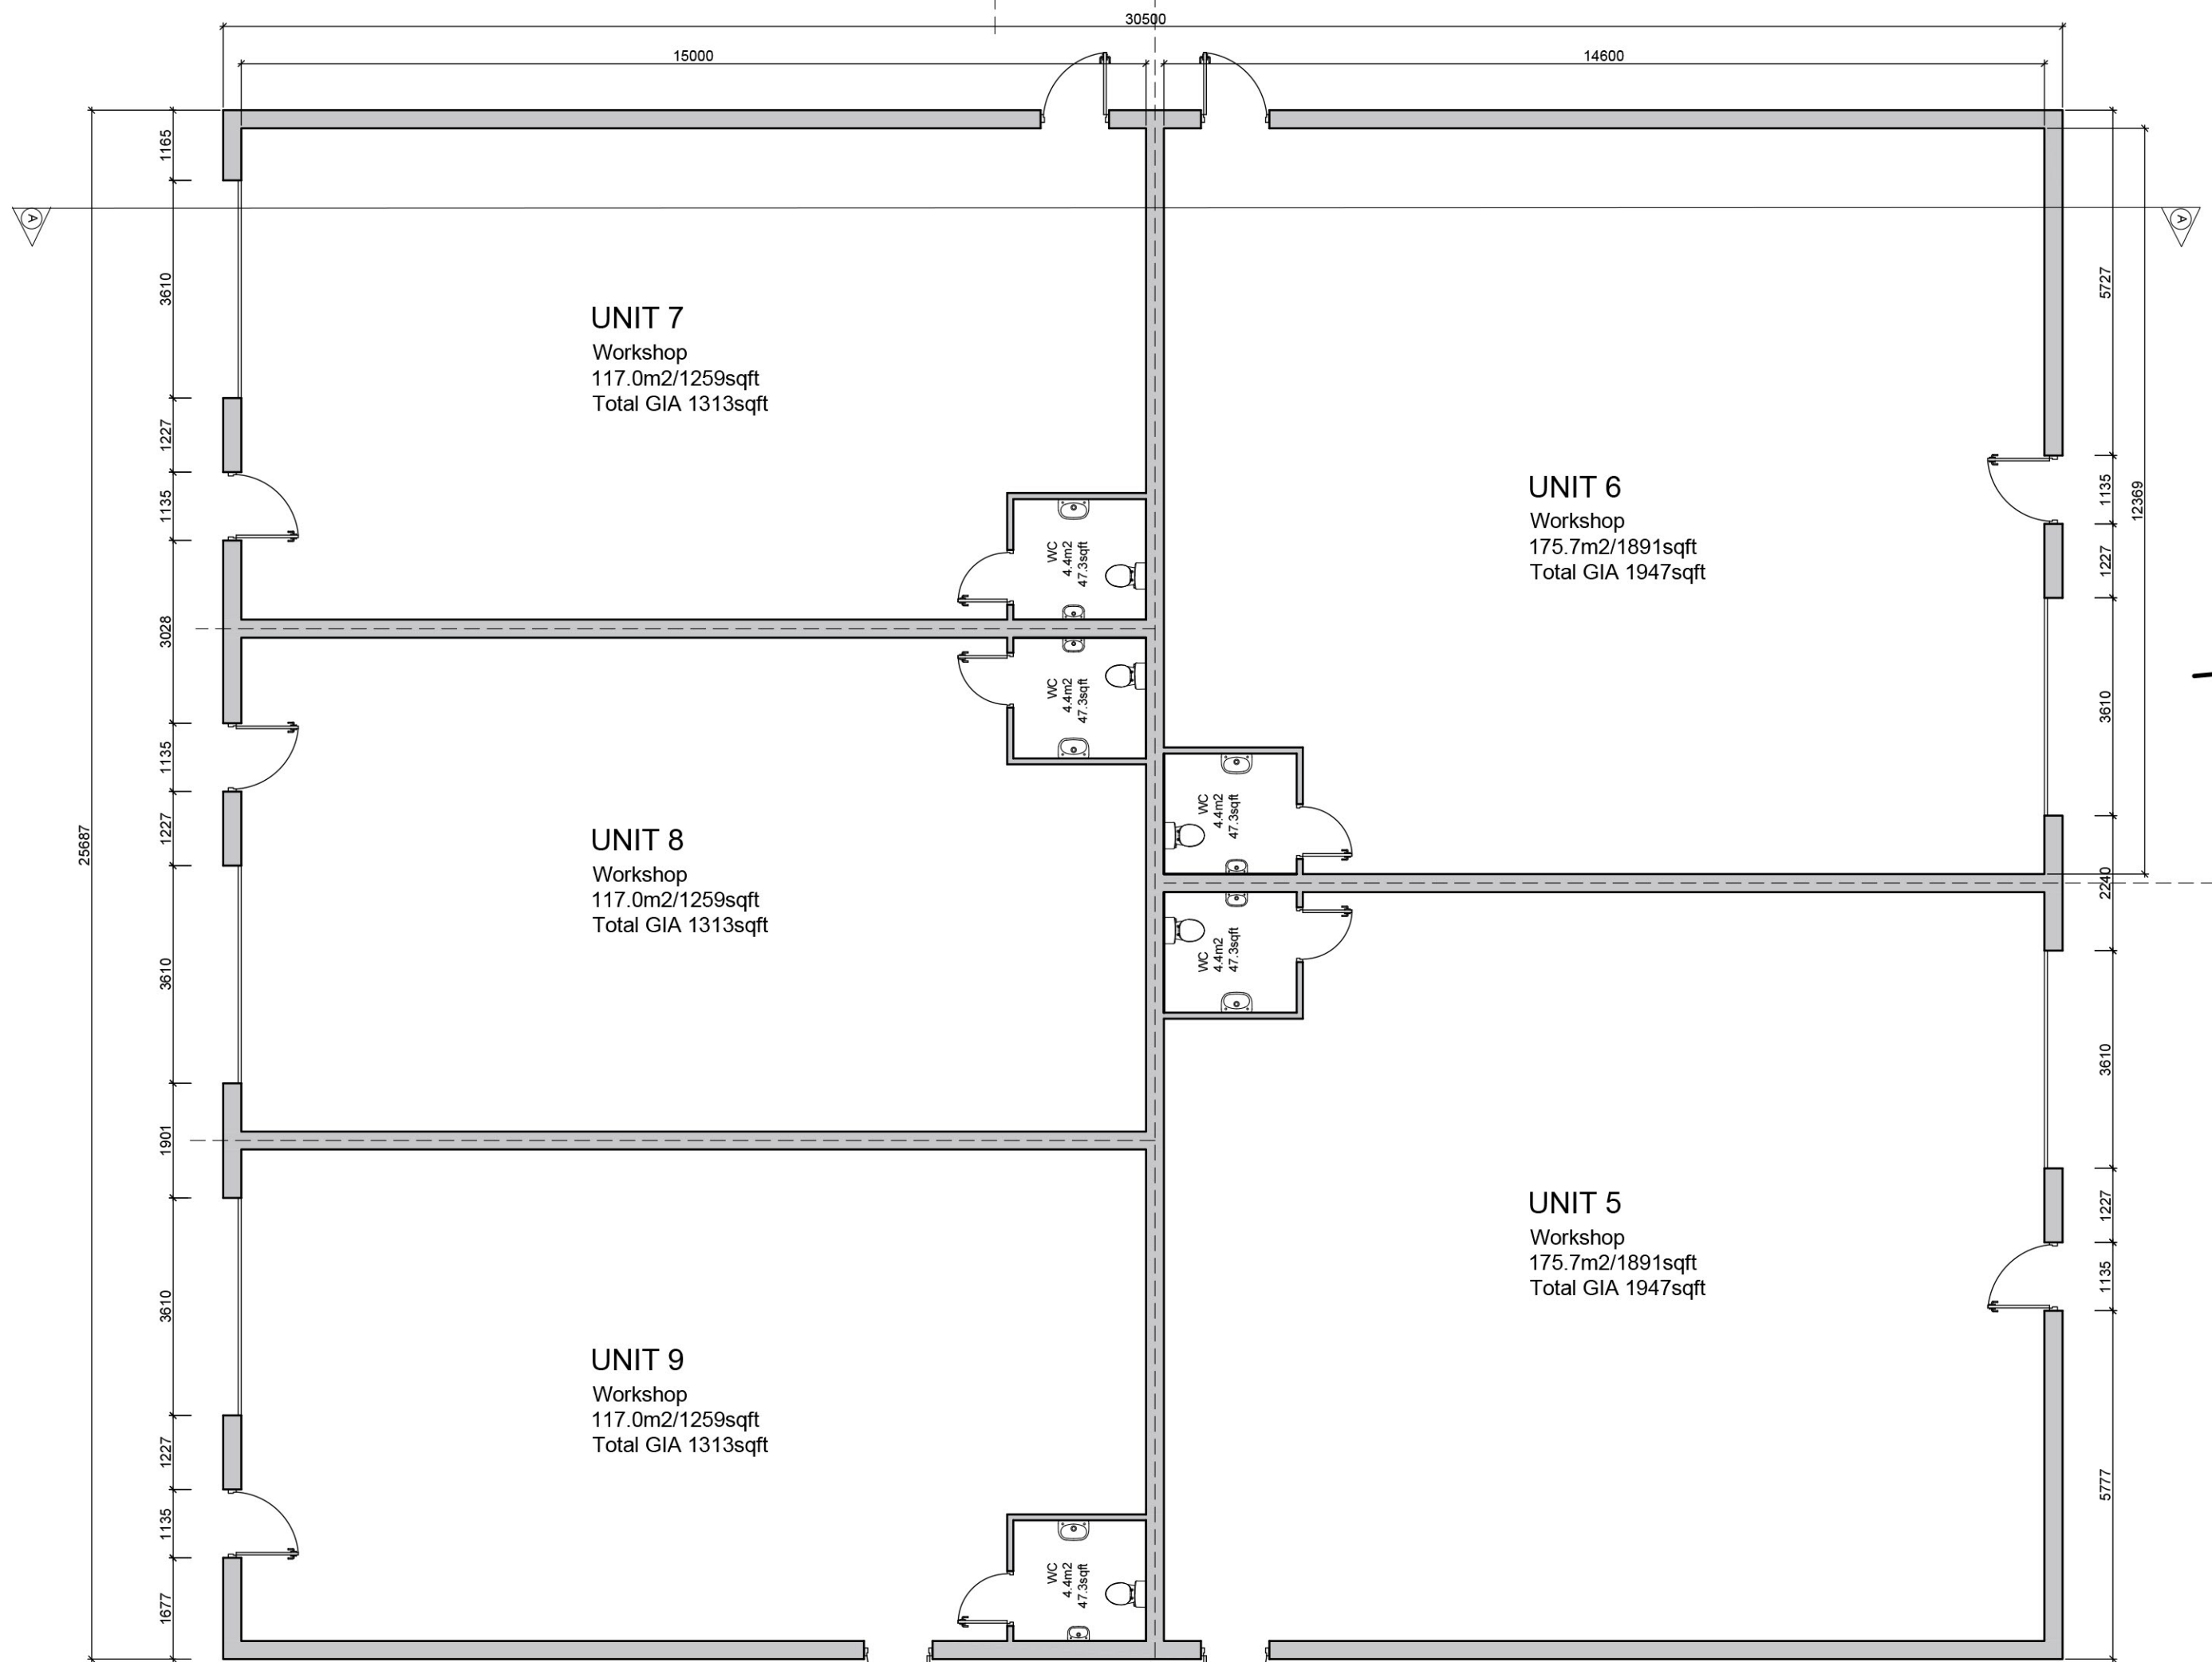

PROPOSED GROUND FLOOR

- SCHEDULE OF MATERIALS:
- FACING BRICKWORK
 - One course above damp proof course - Smooth blue engineering brickwork.
 - CLADDING
 - Composite system horizontally laid to front; colour: Anthracite Grey (RAL 7016).
 - Composite system vertically laid to sides & rear; colour: Goosewing grey (RAL 7038).
 - Trims, flashings, etc. - Plastic coated metal; colour to match cladding.
 - ROOF
 - Composite system roof panels; colour: Goosewing grey (RAL 7038).
 - Gutters and downpipes - Plastic coated metal; colour to match cladding.
 - DOORS
 - Polyester powder coated steel; colour: Anthracite Grey (RAL 7016).
 - Main entrance door to each unit to have 1000mm min. clear opening.

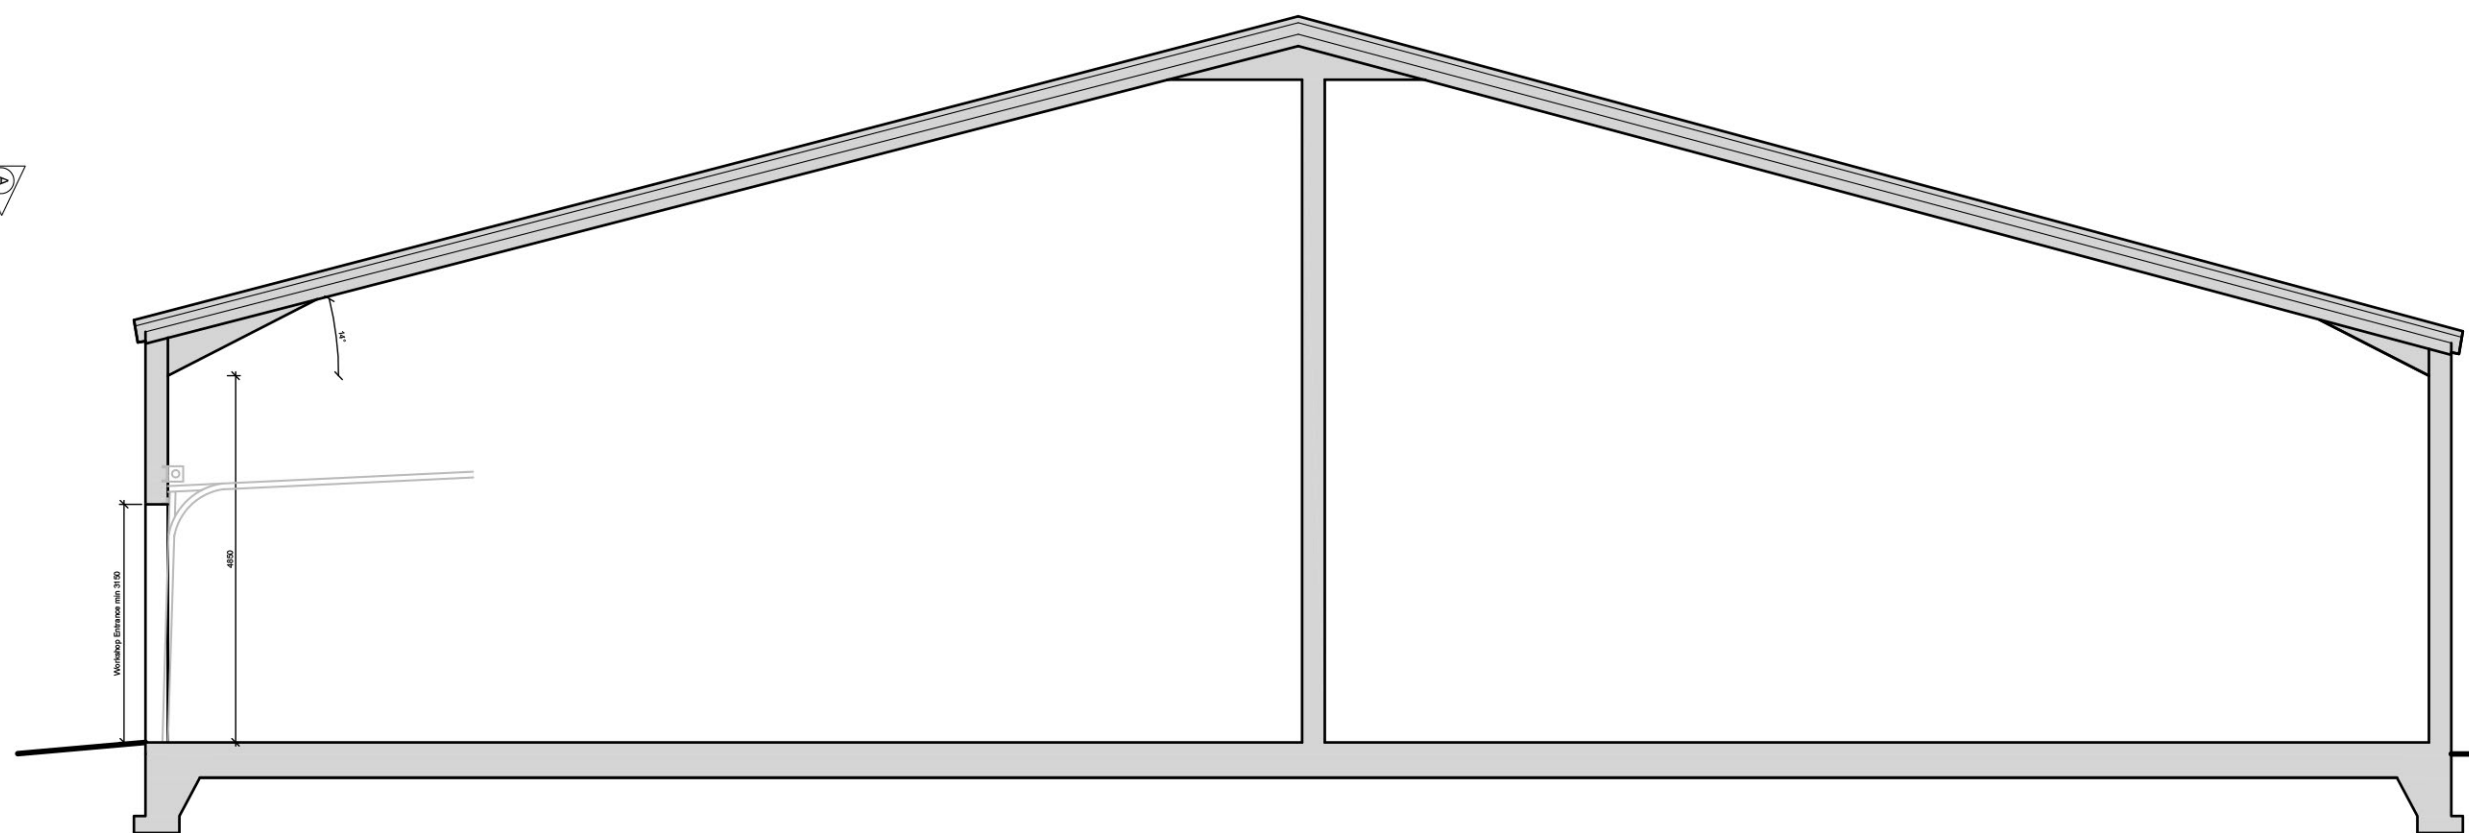

TYPICAL SECTION A-A

1953 2018
100 YEARS OF ARCHITECTURE

ISO 9001
NO. 14120408

ISO 14001
NO. 14120411

ISO 45001
NO. 14120412

ALL DIMENSIONS AND SETTING OUT ARE TO BE VERIFIED ON SITE AND ALL DISCREPANCIES REFERRED TO THE ARCHITECT BEFORE WORK COMMENCES. COPYRIGHT RESERVED

REV.	DATE	DESCRIPTION
B	7.7.22	Revisions in accordance with client comments dated 6.7.22
C	15.11.22	Revisions in accordance with client comments dated 14.11.22

PLANNING APPLICATION

client **Stirlin**

project
PLOT 3, 4, & 5
SOUTH LINCS FOOD ENT. ZONE
HOLBEACH

drawing
UNITS 5-9
PROPOSED FLOOR PLANS & ELEVATIONS

scale	date
1:100 @ A1	JUNE 22

drawn	checked
KSC	

drawing no.	revision
8174S-PP-04	C

john roberts architects

1 James Street . Lincoln . LN2 1QD
T: 01522 533441 . F: 01522 512888
E: admin@jrarchitects.co.uk
www.jrarchitects.co.uk

jrc