




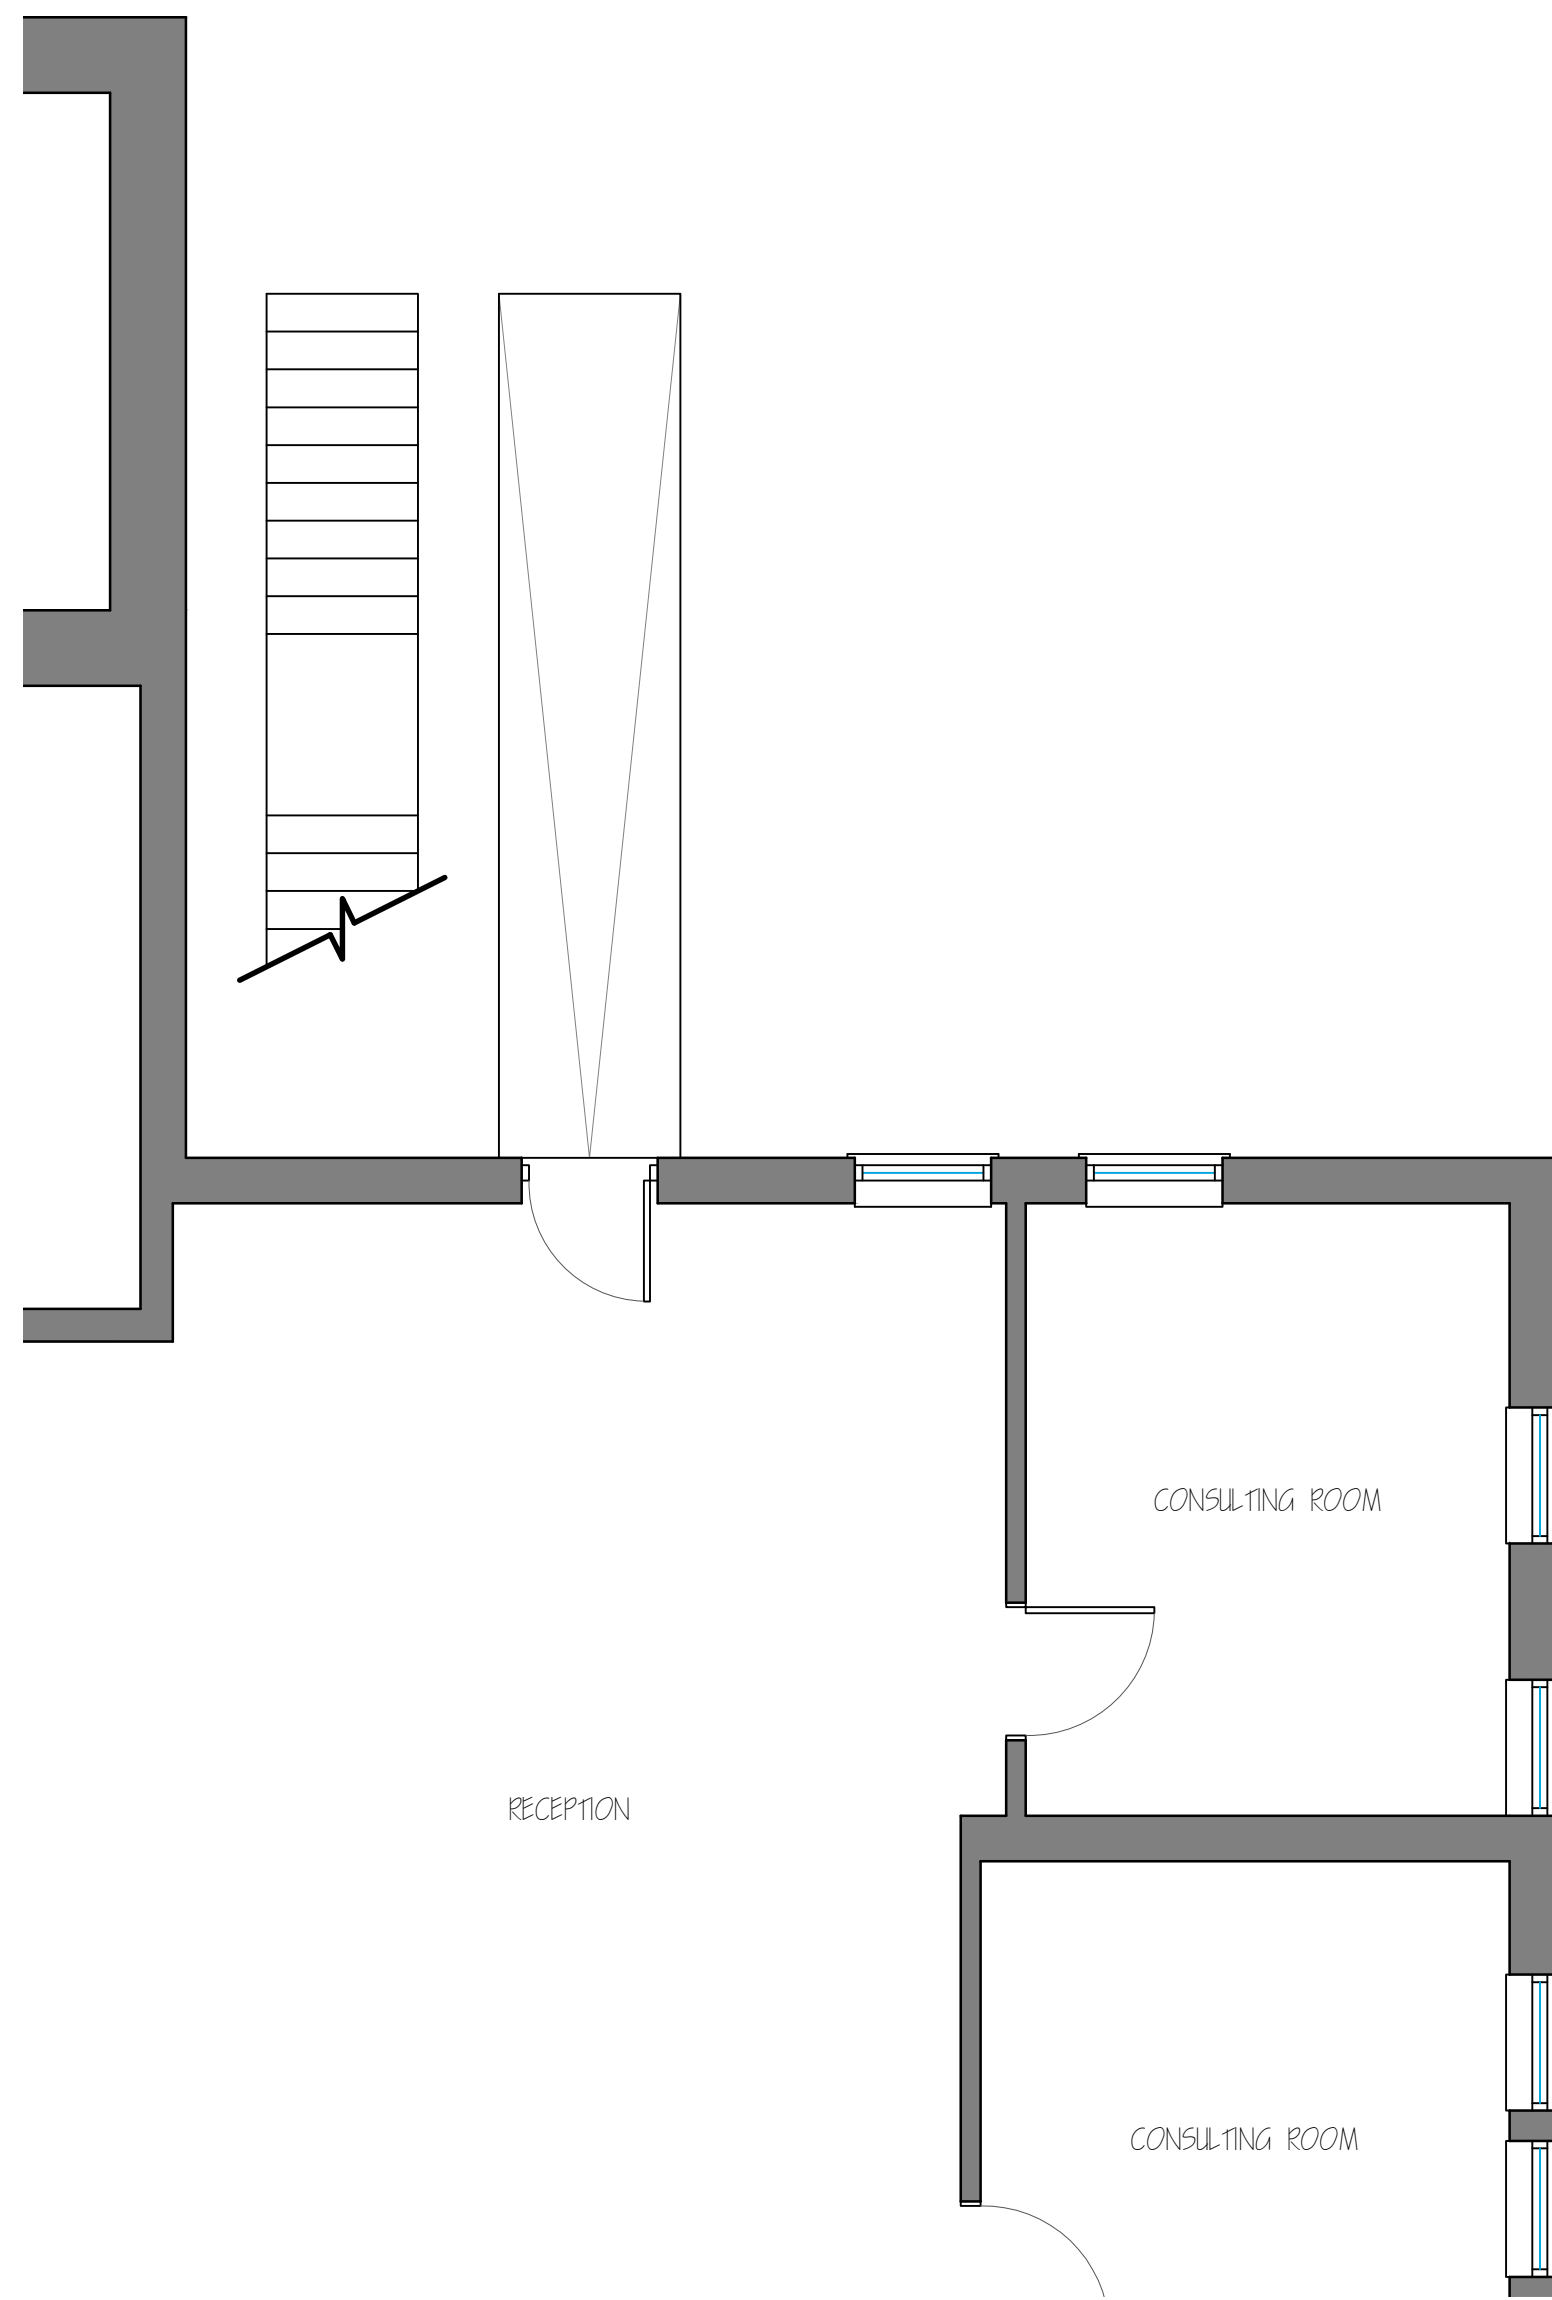


Existing Ground Floor Plan
Scale 1:50

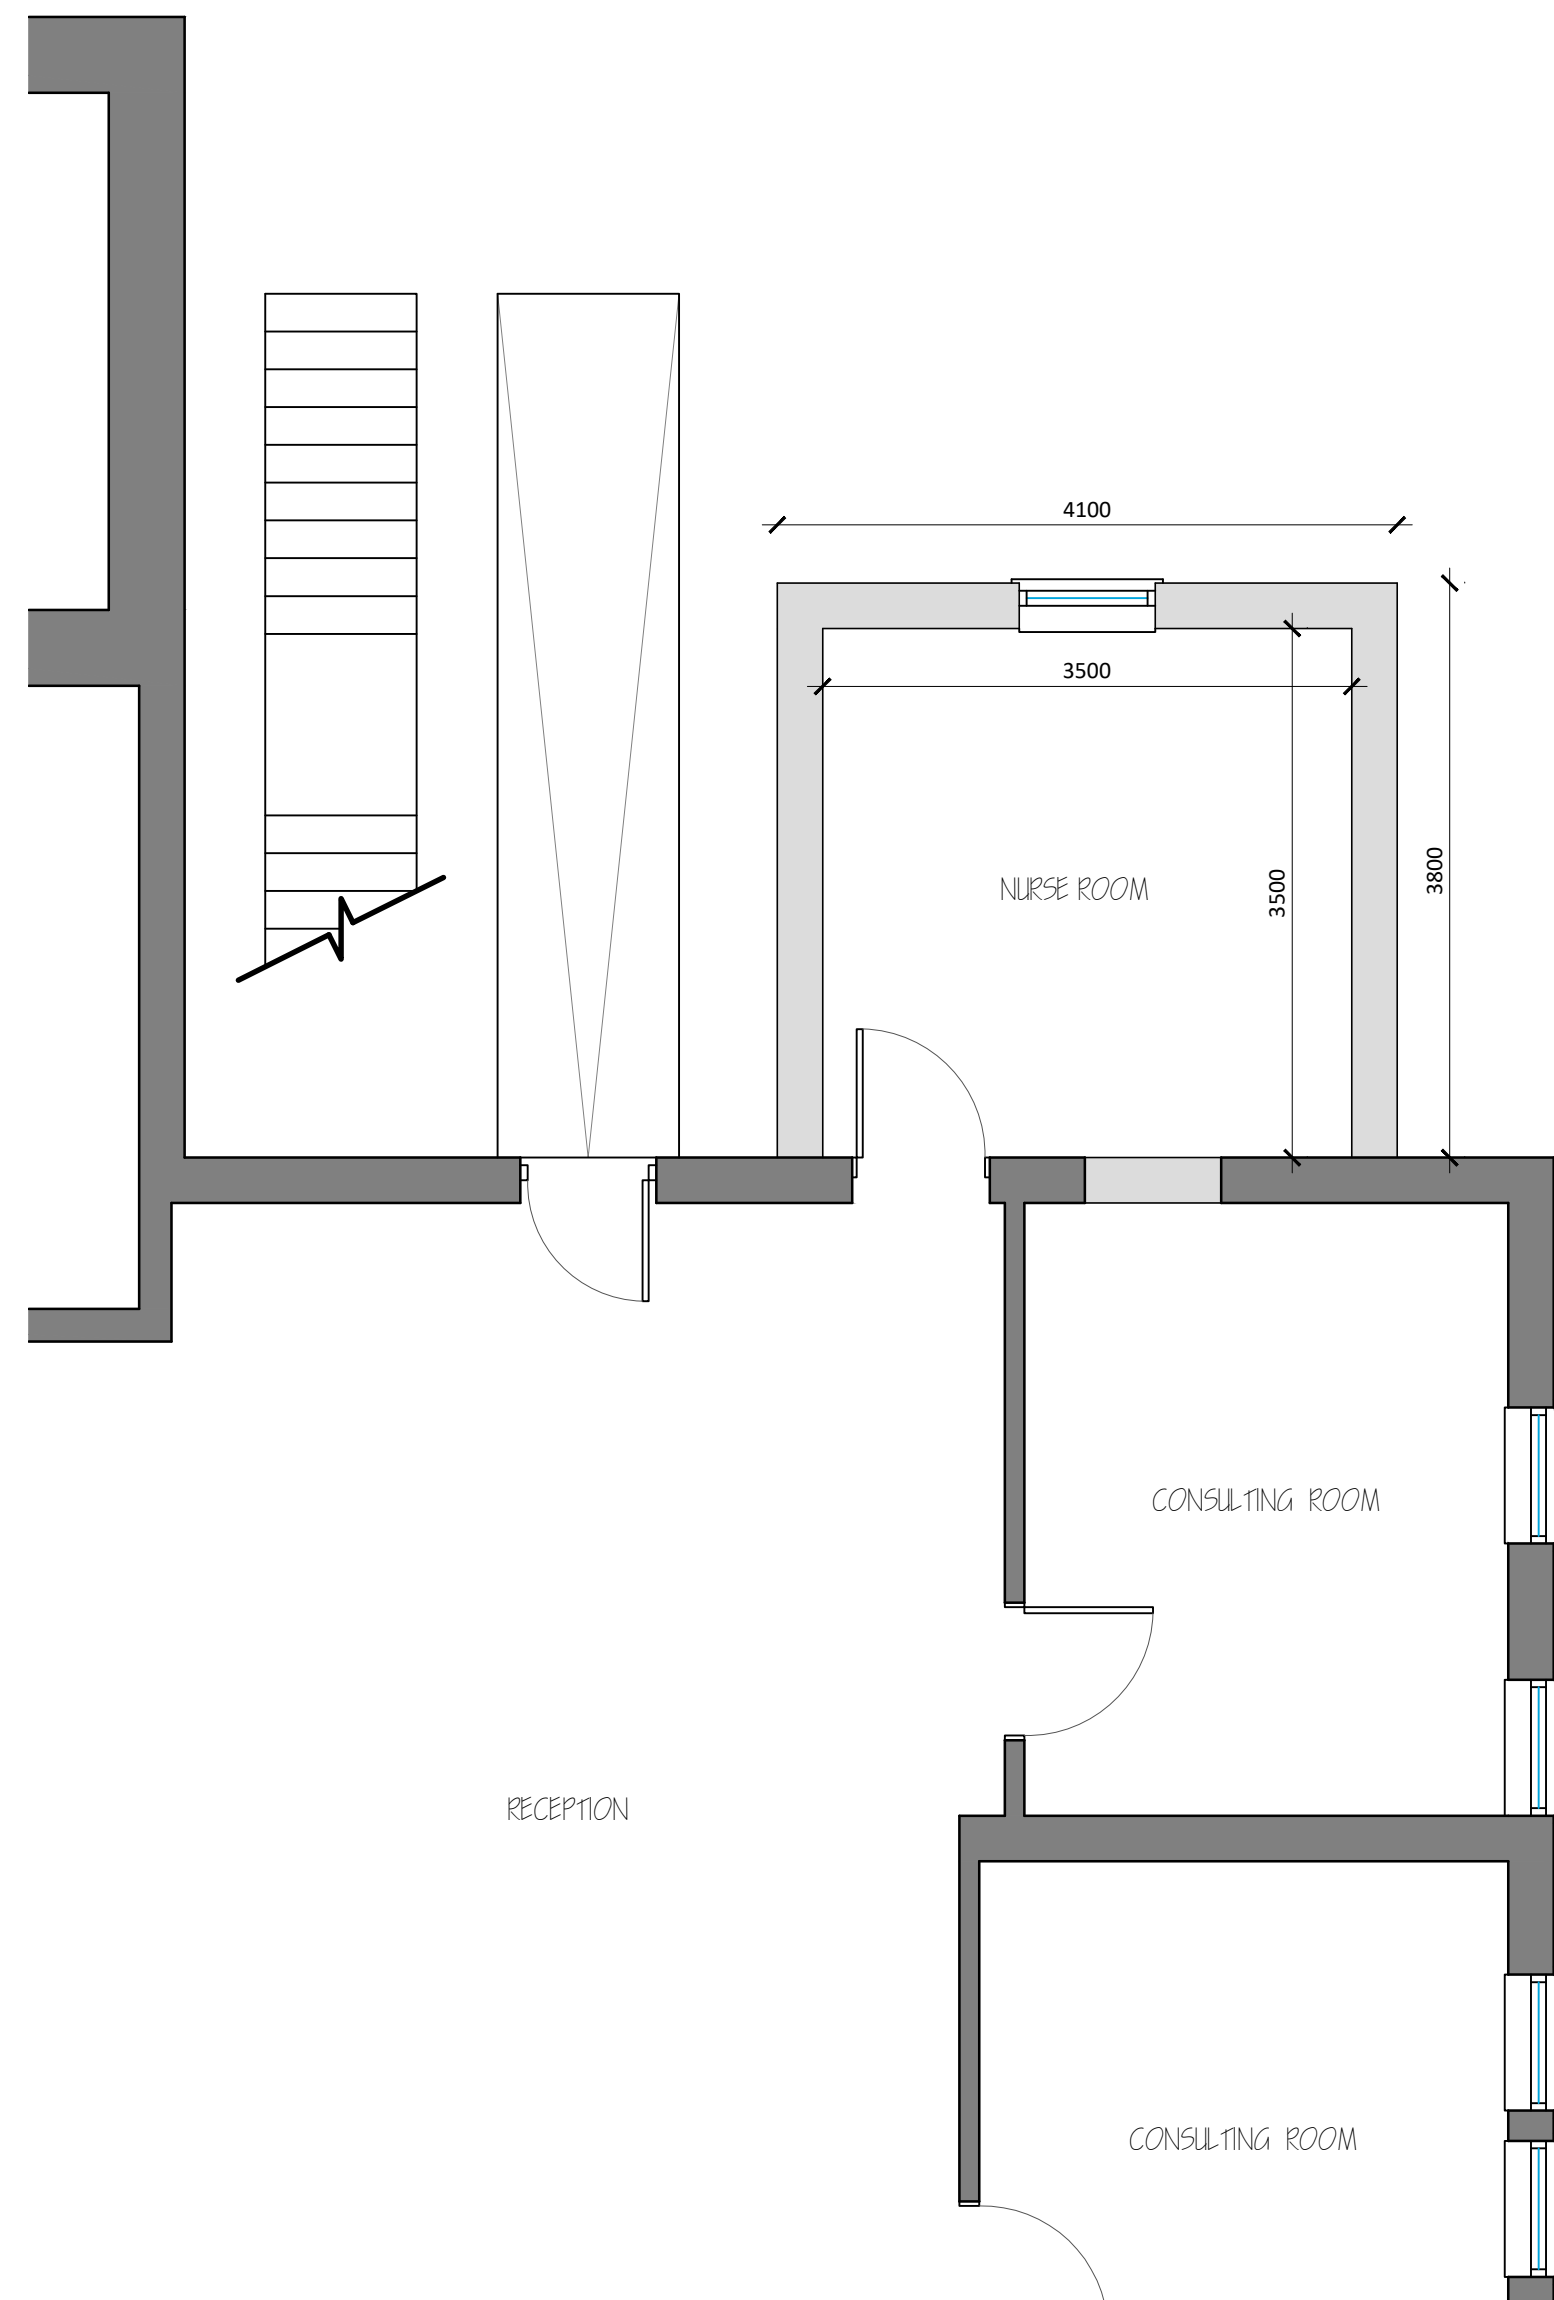


Proposed Ground Floor Plan
Scale 1:50

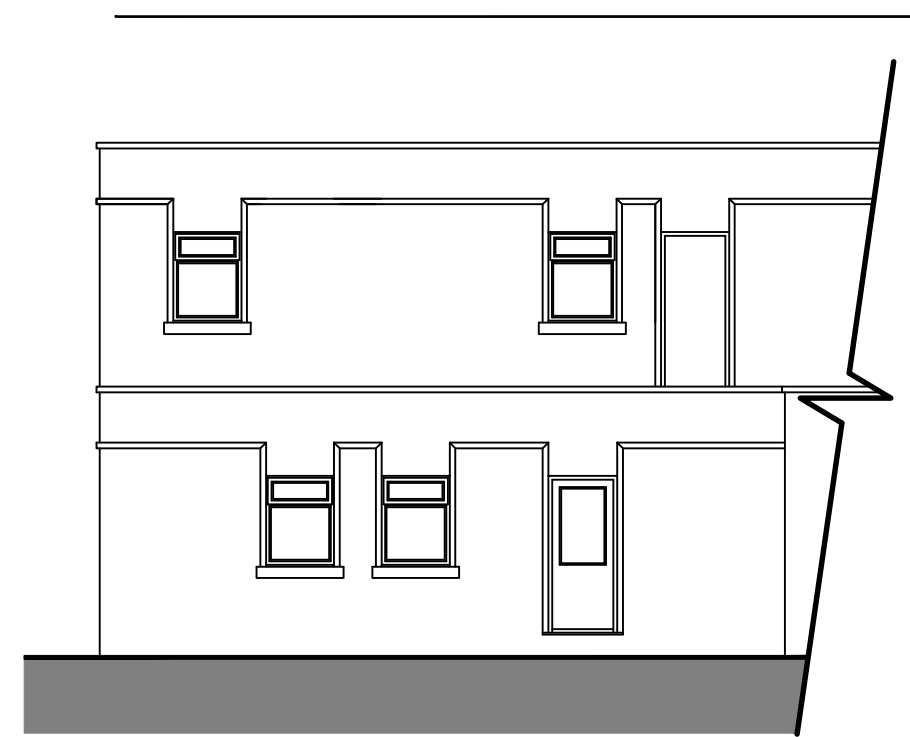


Existing Rear (North) Elevation
Scale 1:100

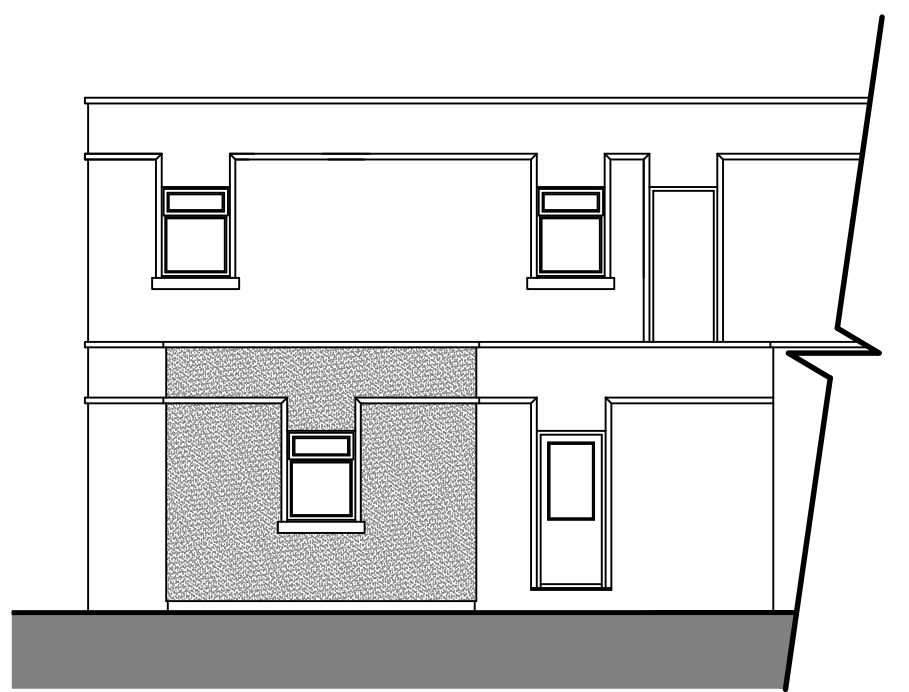


Proposed Rear (North) Elevation
Scale 1:100

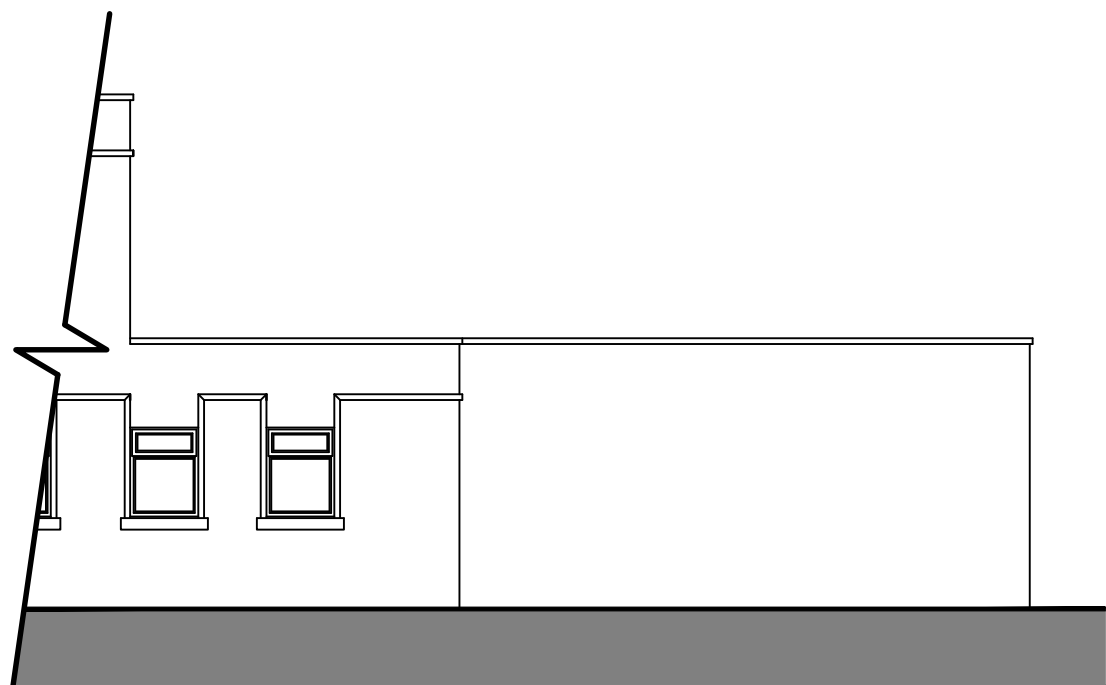


Existing Side (East) Elevation
Scale 1:100

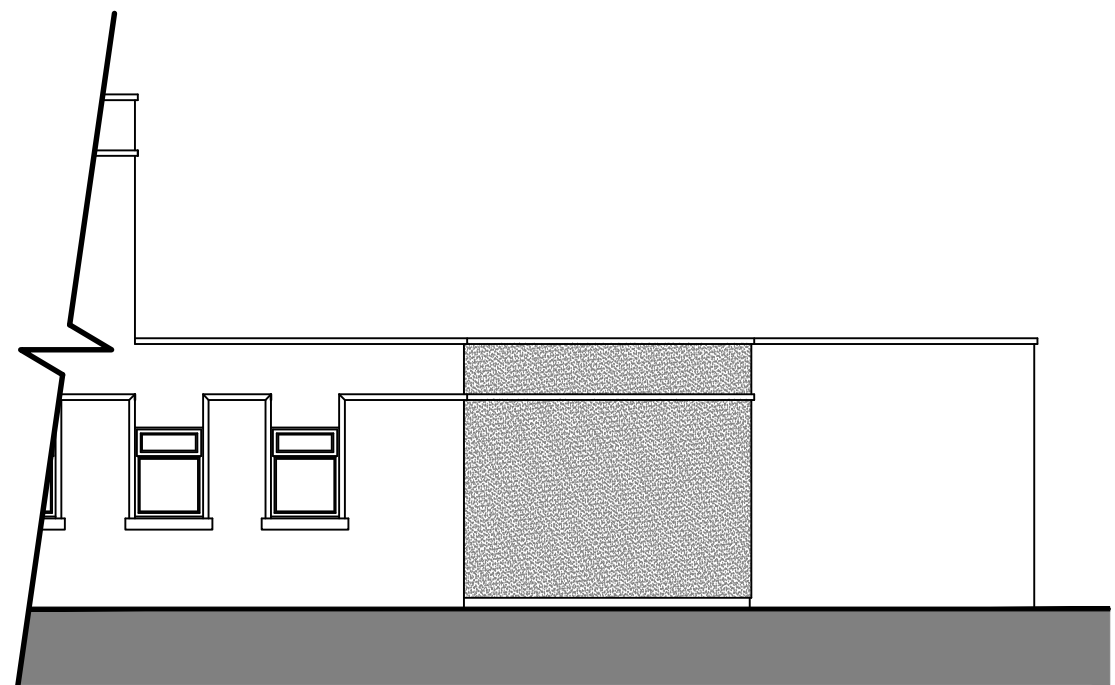

Proposed Side (East) Elevation
Scale 1:100

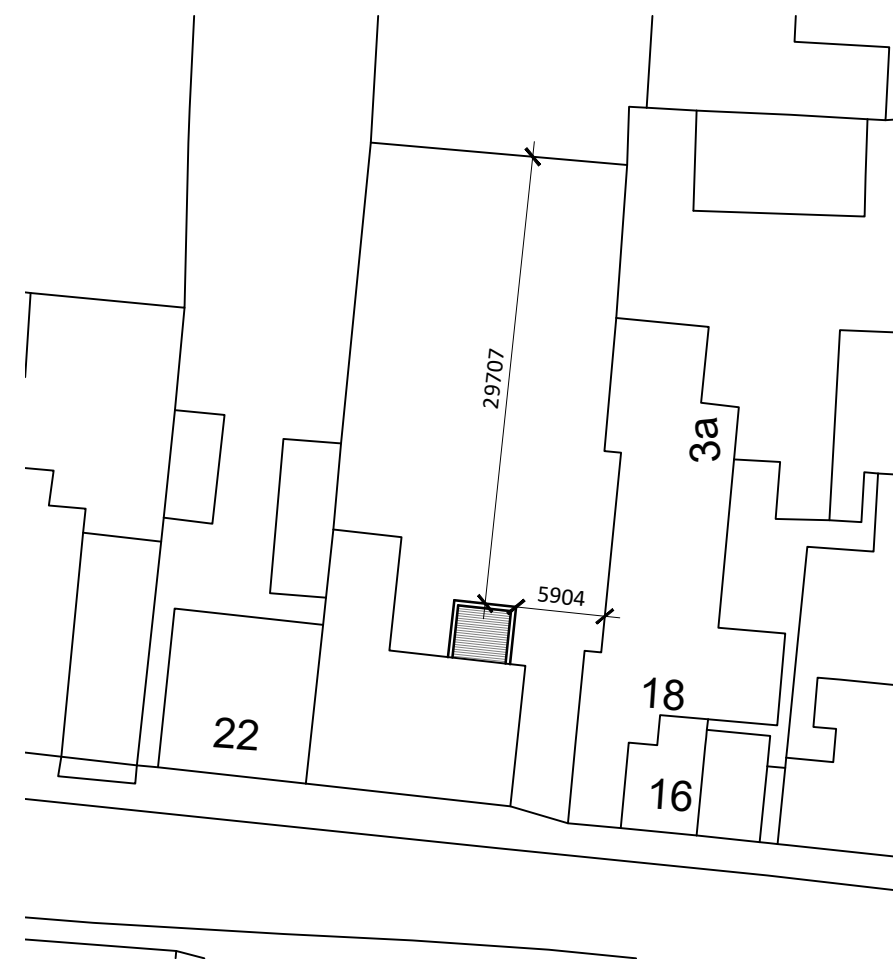

Proposed Block Plan
Scale 1:500

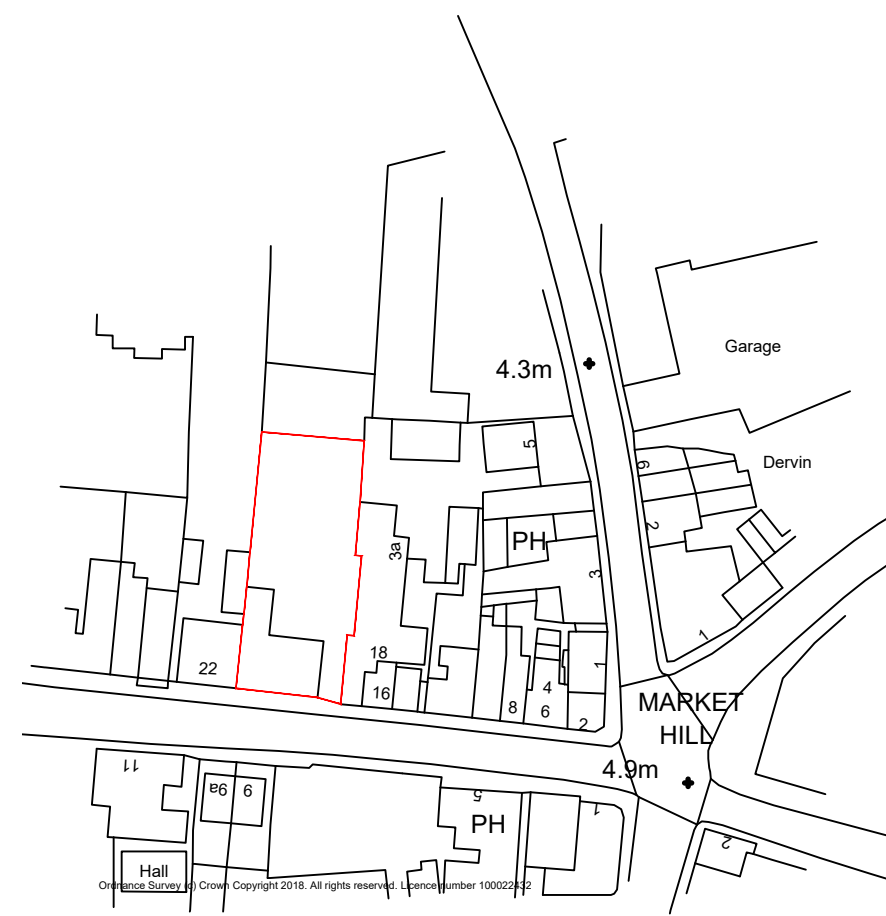

Site Location Plan
Scale 1:1250

REV:		DESCRIPTION:	DATE:
PROJECT:		SINGLE STOREY REAR EXTENSION	
DRAWING:		EXISTING & PROPOSED GROUND FLOOR PLAN SITE LOCATION PLAN EXISTING & PROPOSED ELEVATIONS PROPOSED BLOCK PLAN	
SIZE:		A1	CLIENT: Mr D. Feldmar
DATE:		22/05/18	DRAWN BY: JC
DESCRIPTION:		PROPOSED SINGLE STOREY REAR EXTENSION AT HOLBEACH VETERINARY CLINIC, 20 WEST END, HOLBEACH, SPALDING, PE12 7YY	
Do Not Scale From This Drawing		SCALE: as indicated	
JC Architectural Consultant		DRAFTED BY: JC	
		DATE: 01/38/18/01	