



S I D E


R E A R

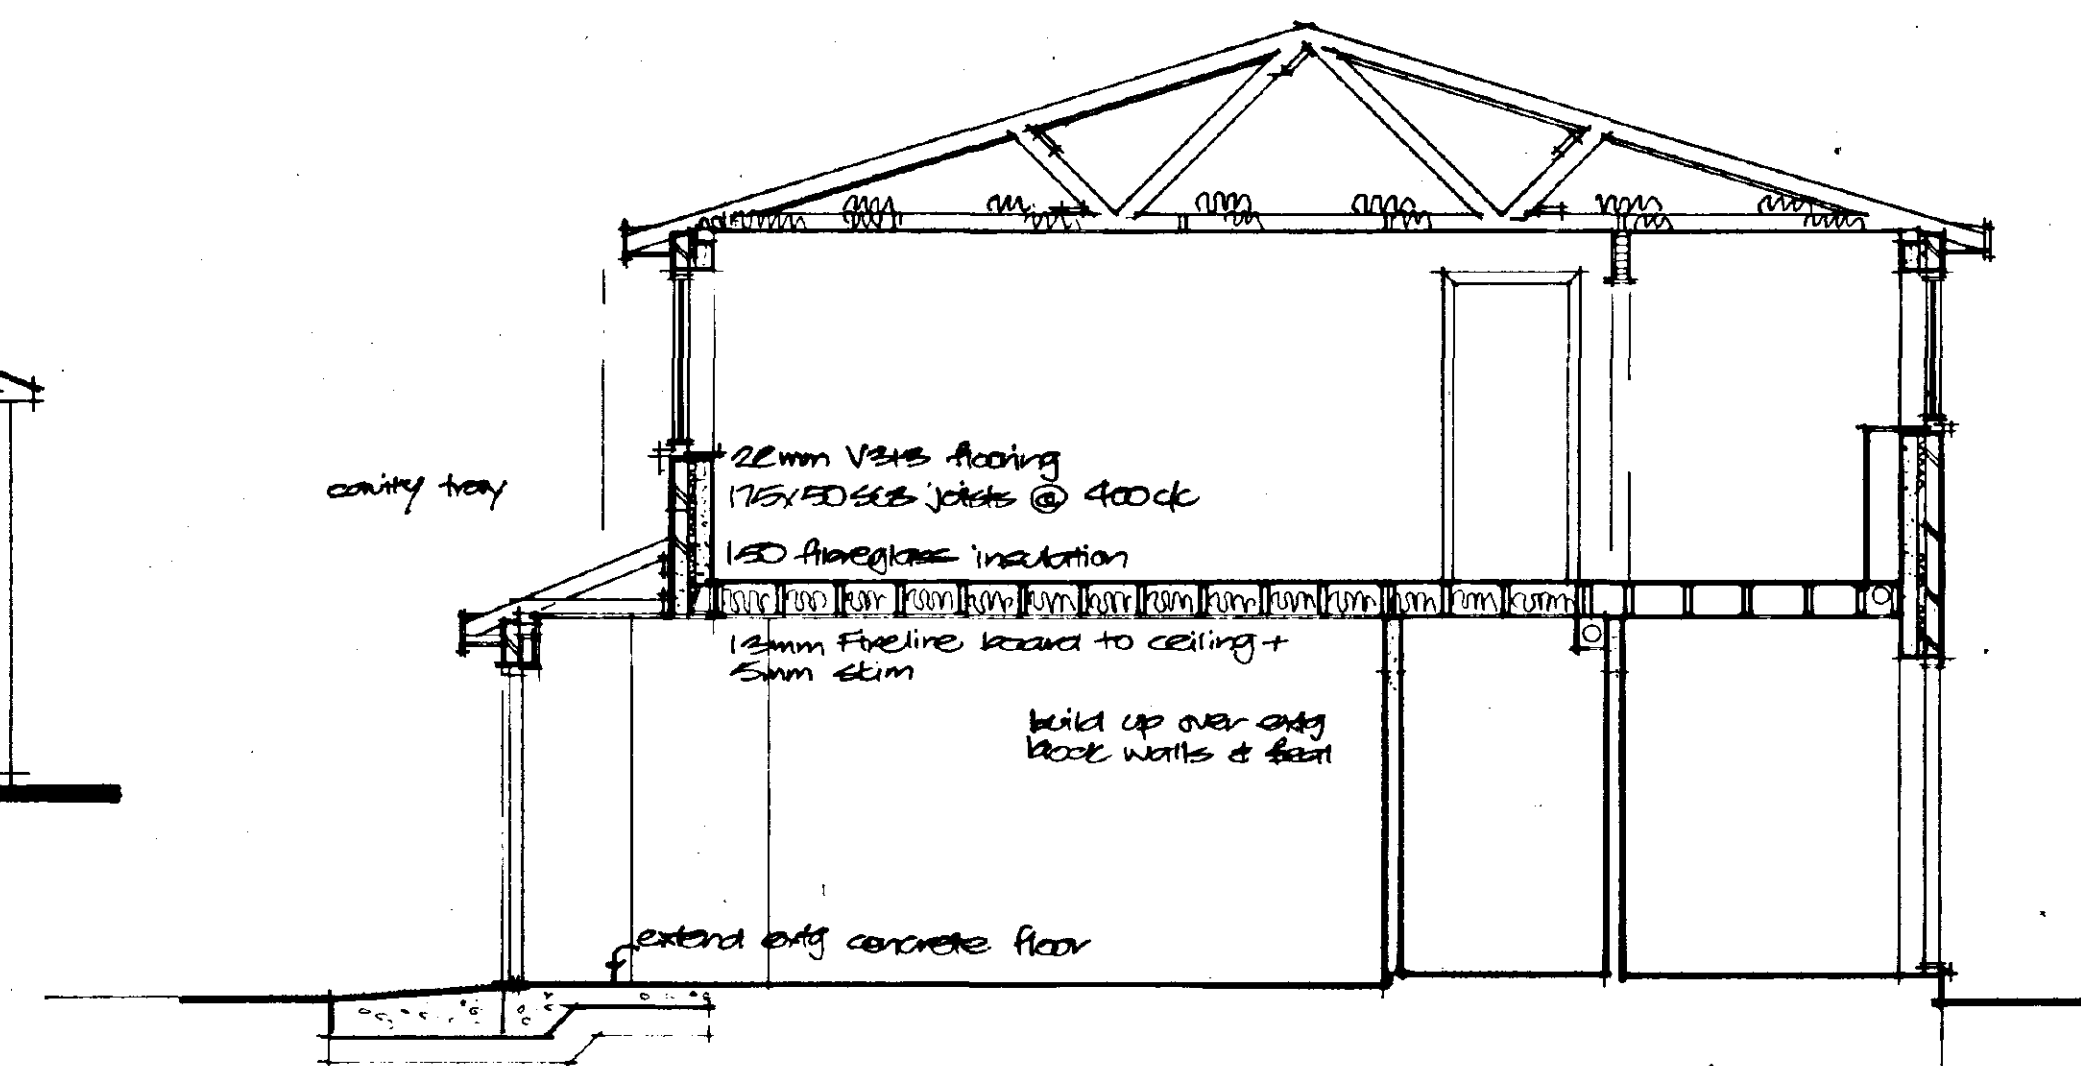


## SECTION

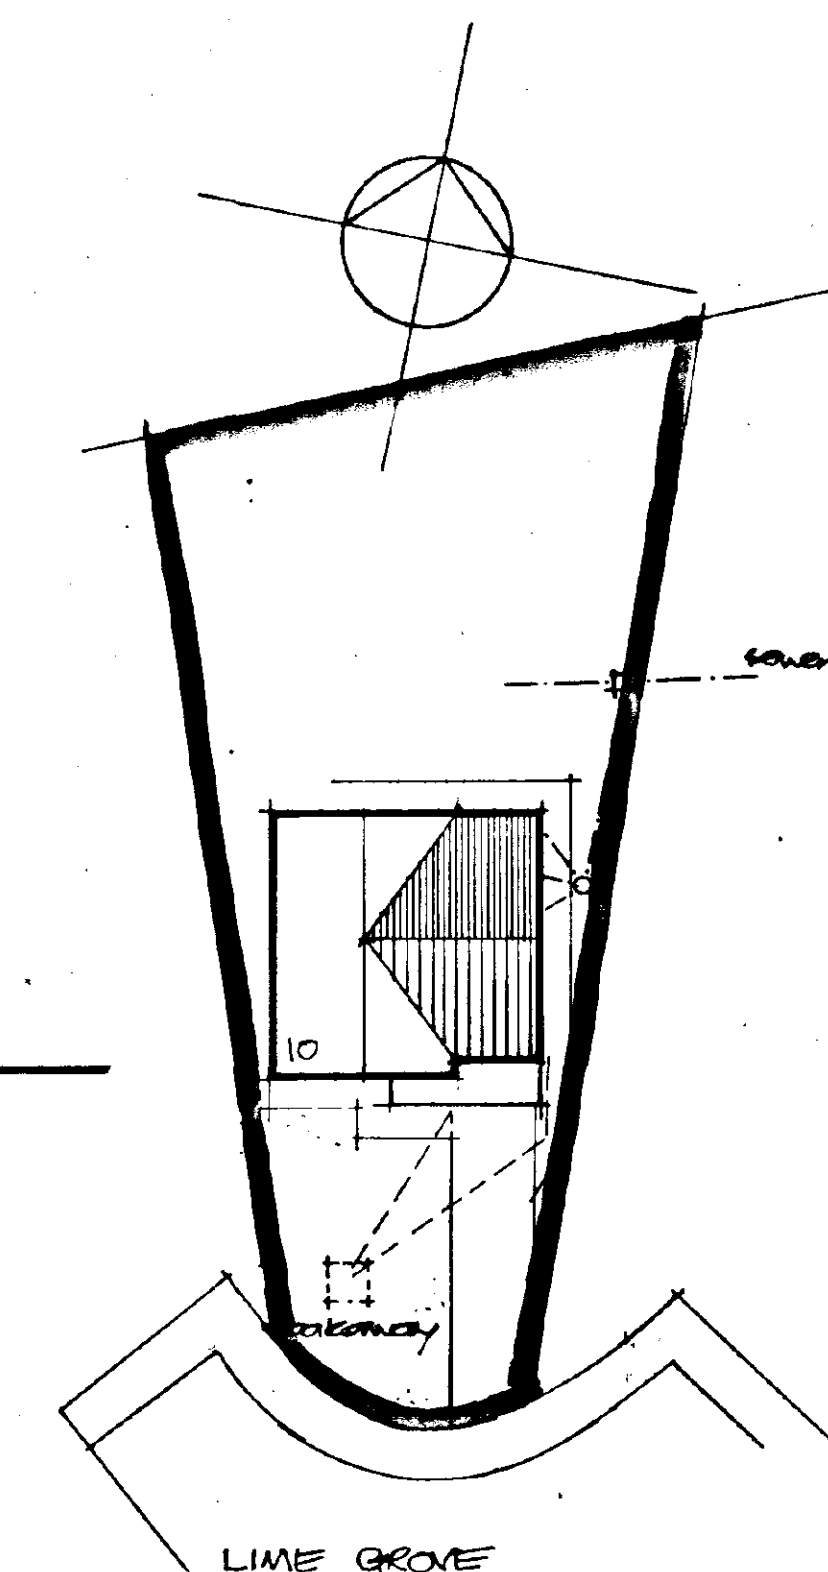

BLOCK PLAN 1:250

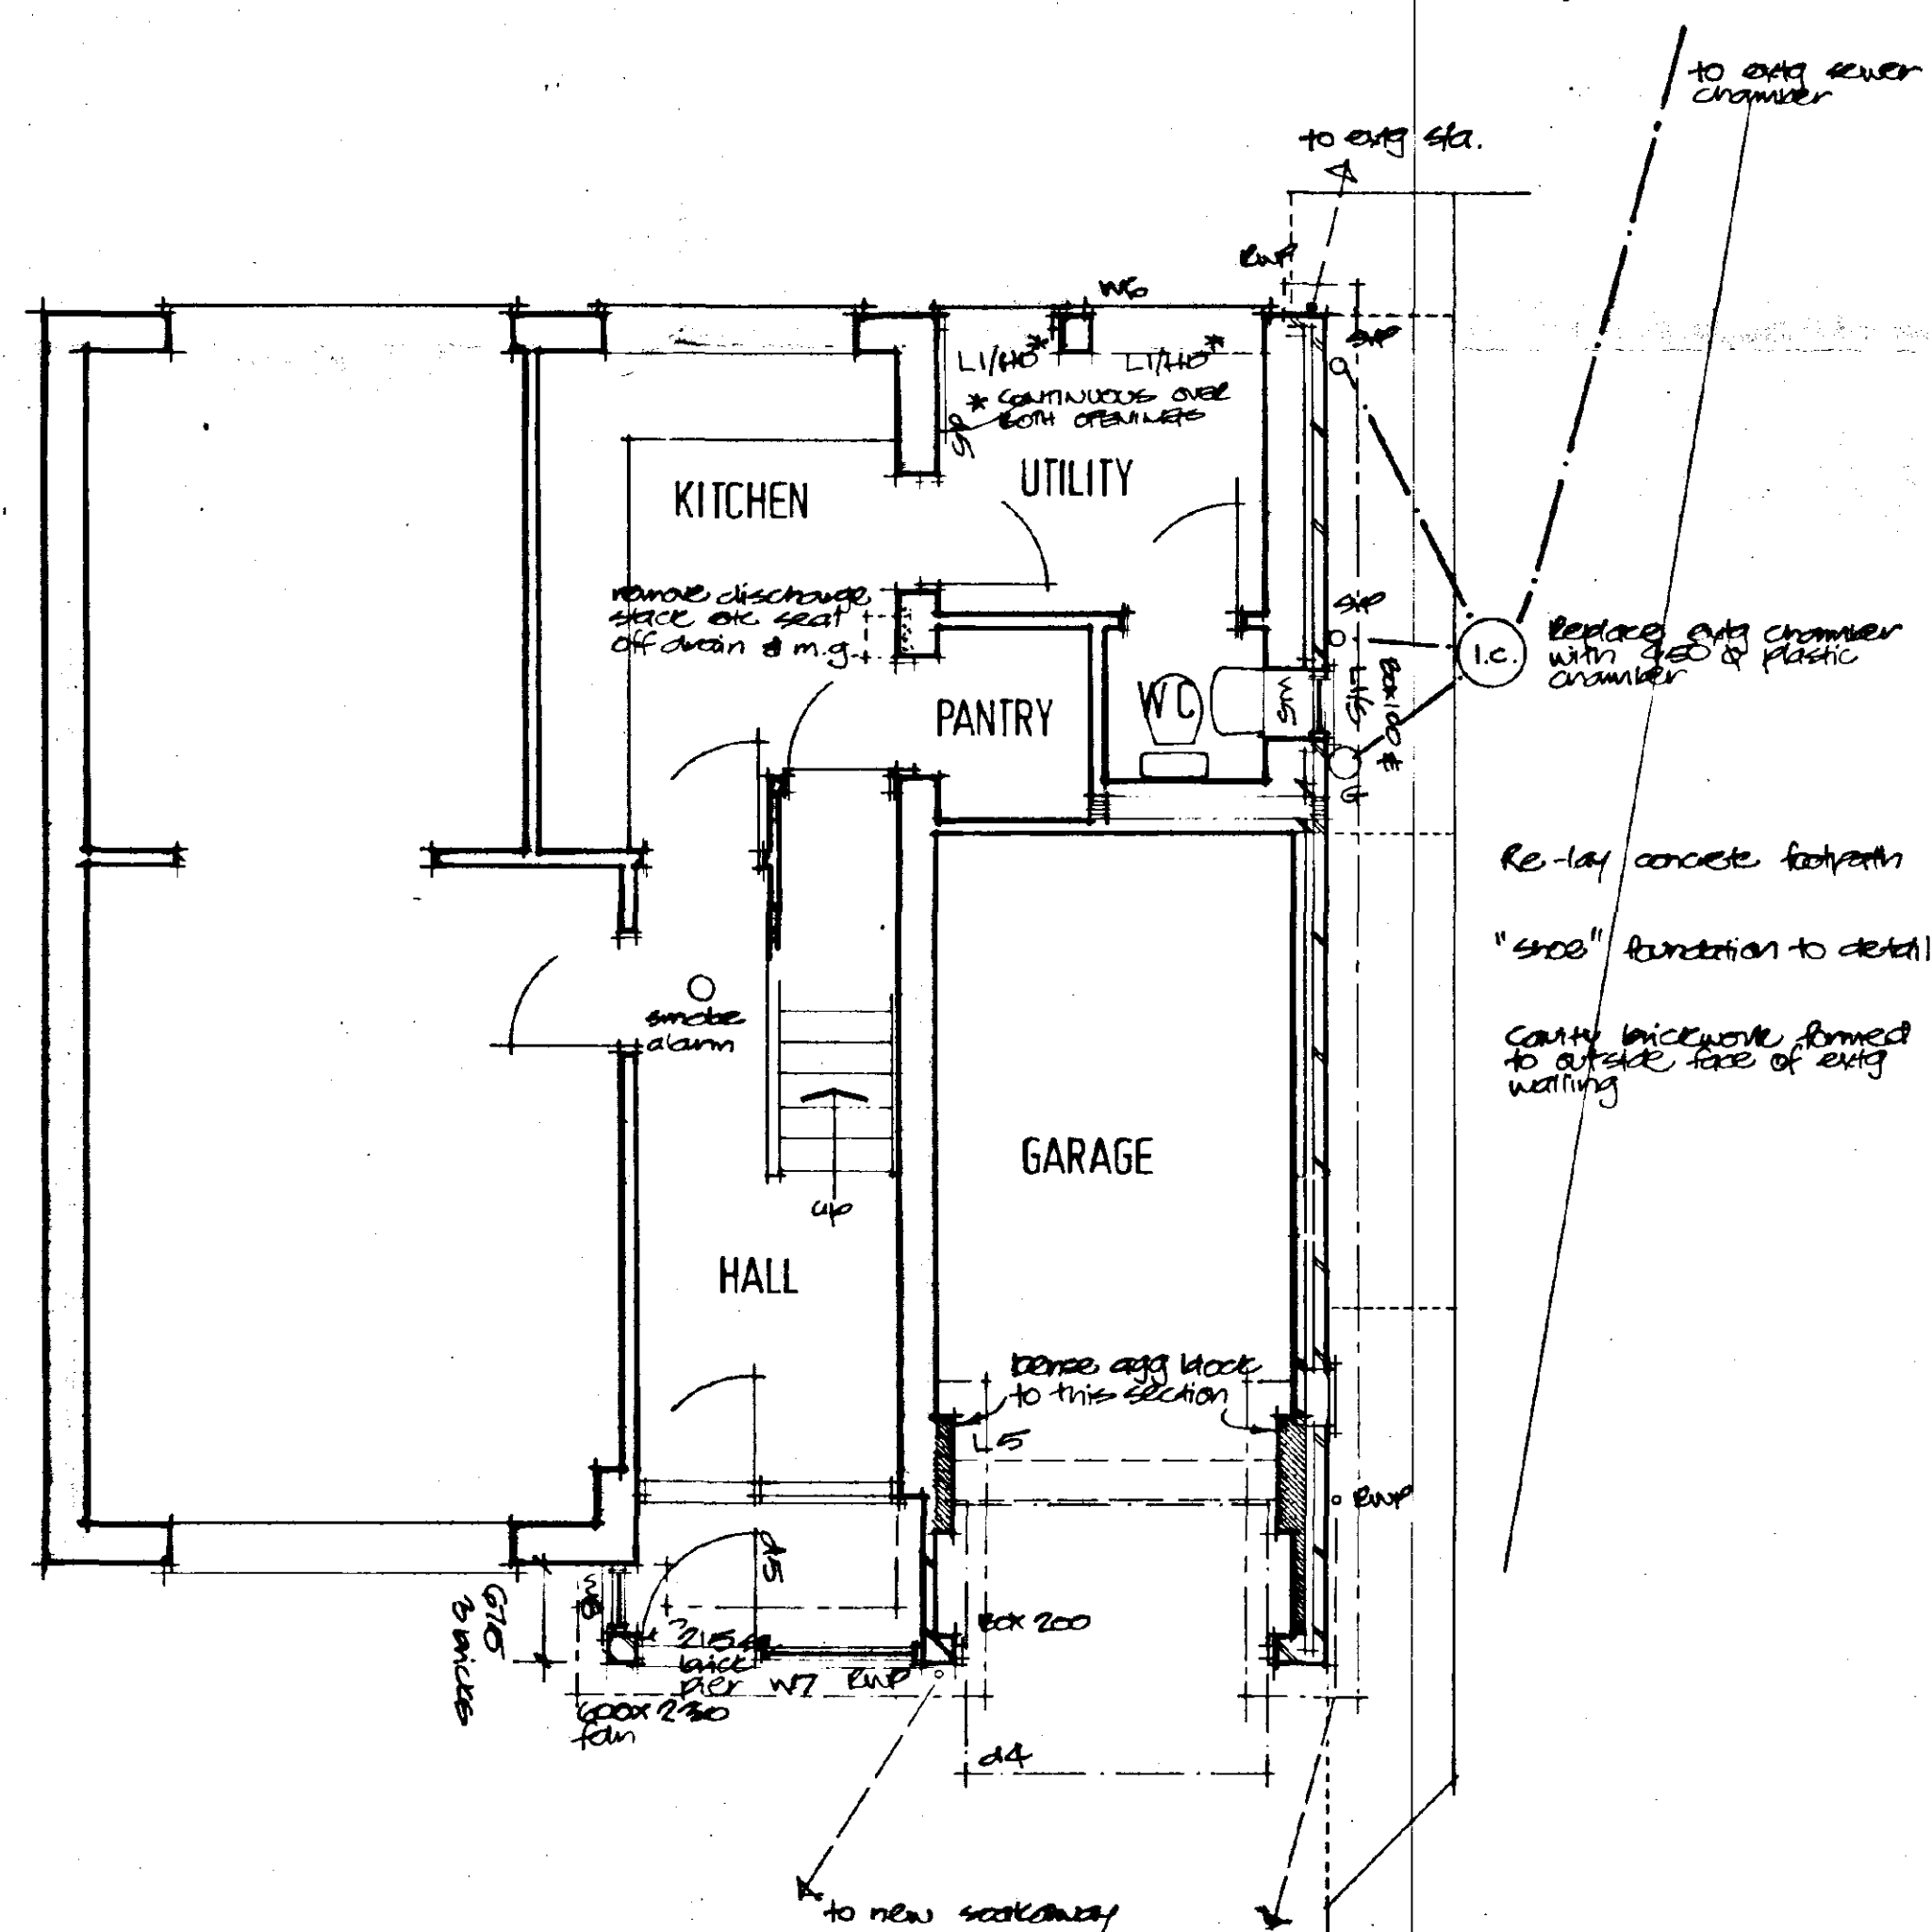

# GROUND FLOOR PLAN

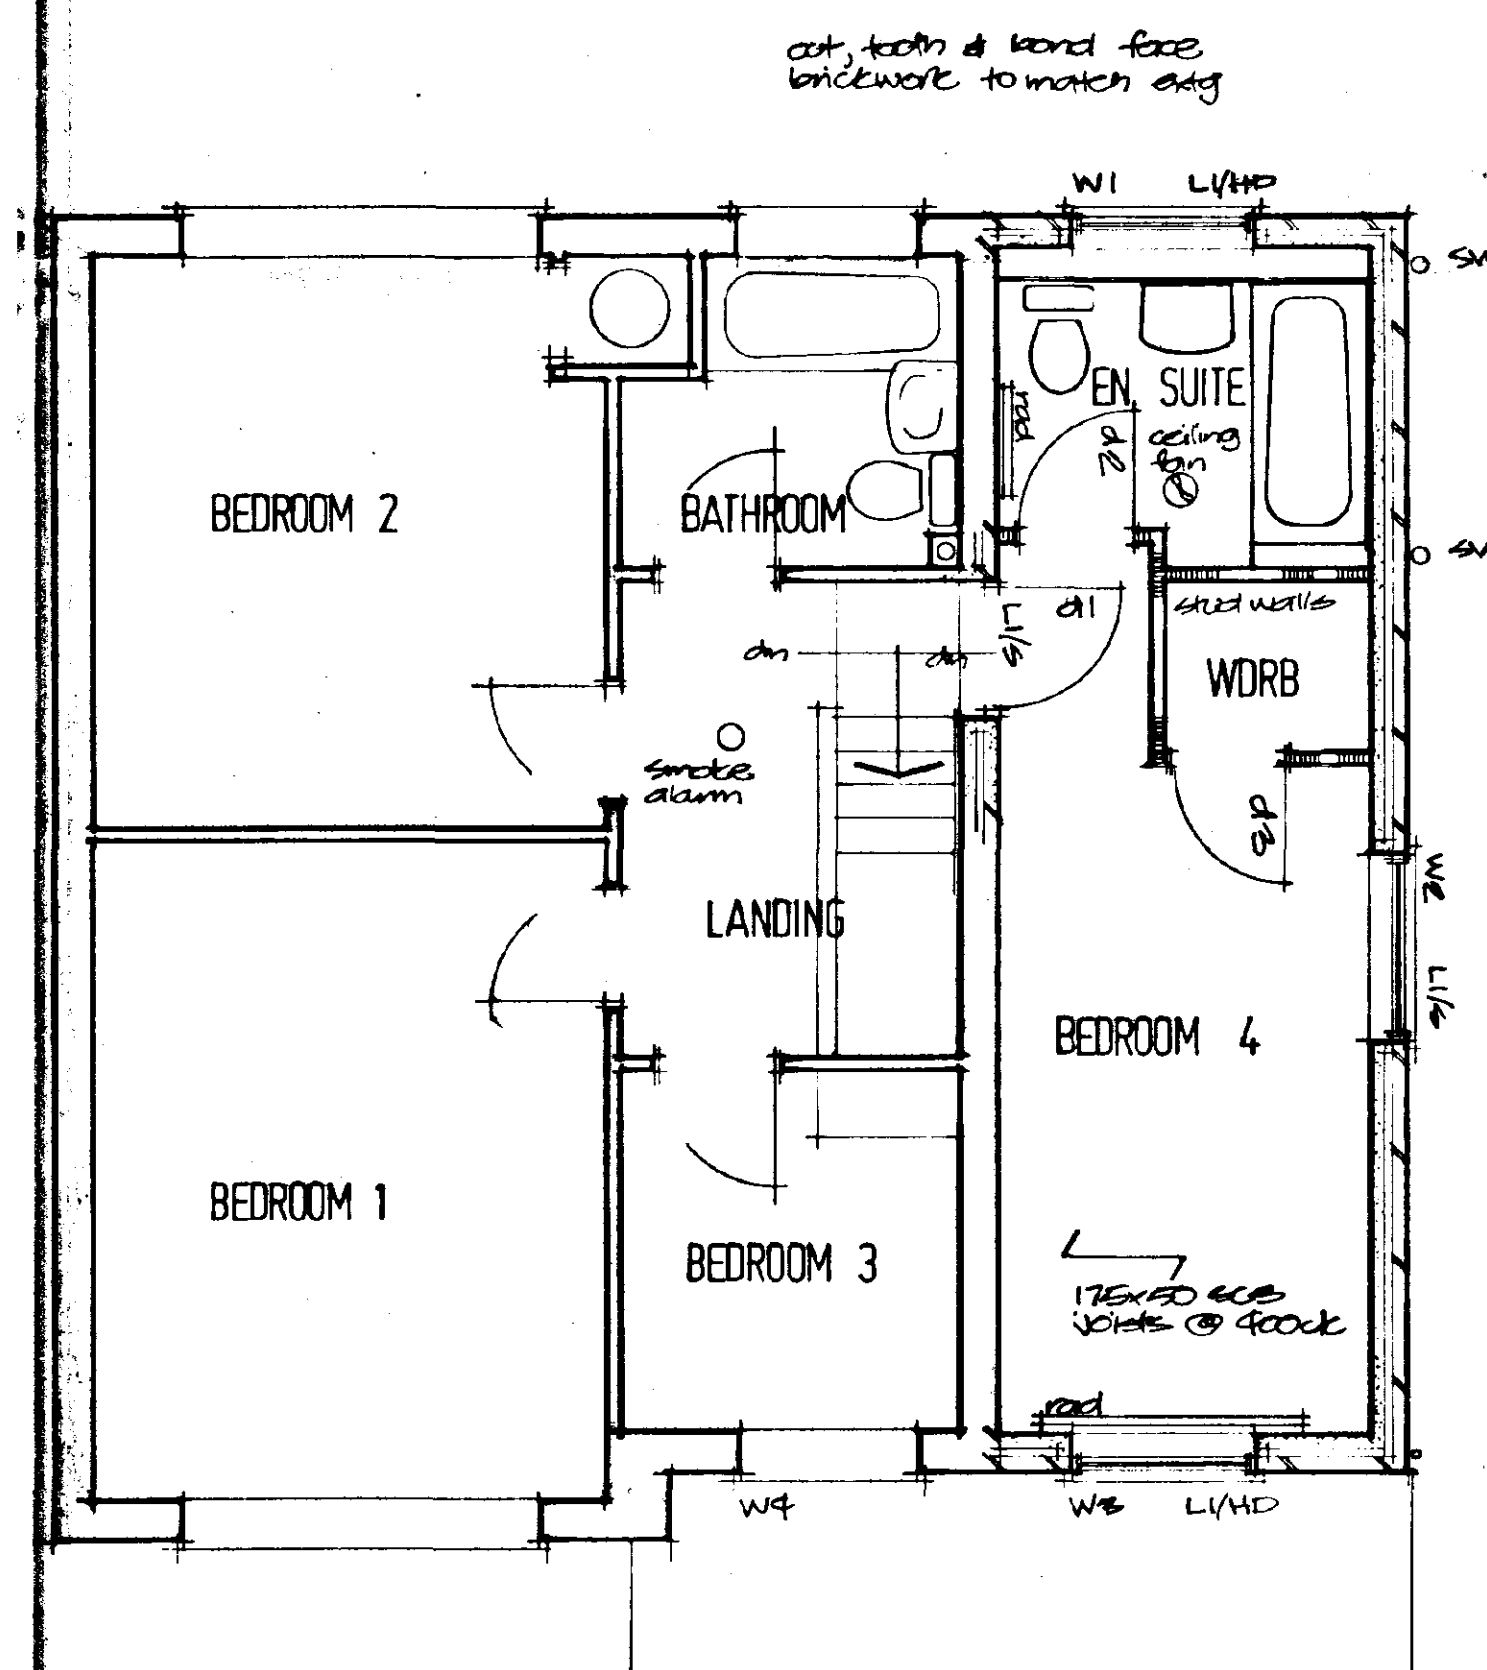

F I R S T      F L O O R      P L A N

1. Builder to check all dimensions on site before work commences.
2. This drawing is the copyright of L A Building Design and shall not be copied or reproduced without written permission.

**L A BUILDING DESIGN**  
55 Hannam Boulevard  
Spalding  
Lincolnshire PE11 1LB  
Tel: Spalding (0775) 711437

project  
PROPOSED EXTENSION OVER EXISTING  
GARAGE, UTILITY ETC AT  
10 LIME GROVE  
HOLBEACH LINCOLNSHIRE

client  
MR & MRS I JUDE

drawing  
GENERAL ARRANGEMENT

date  
MAY 96

job no  
96/ 21

|          |                  |
|----------|------------------|
| scale(s) | 1/50 1/100 1/250 |
|----------|------------------|

|        |
|--------|
| drg no |
| 01     |

SOUTH HOLLAND CO  
HOUSING & MINING  
05 JUN 1996  
Ref: 0531/96.