




Front - North Elevation




Rear - South Elevation




Side - East

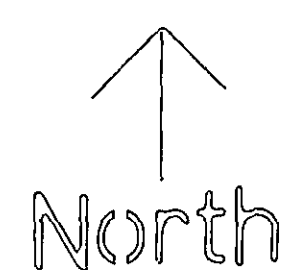


North

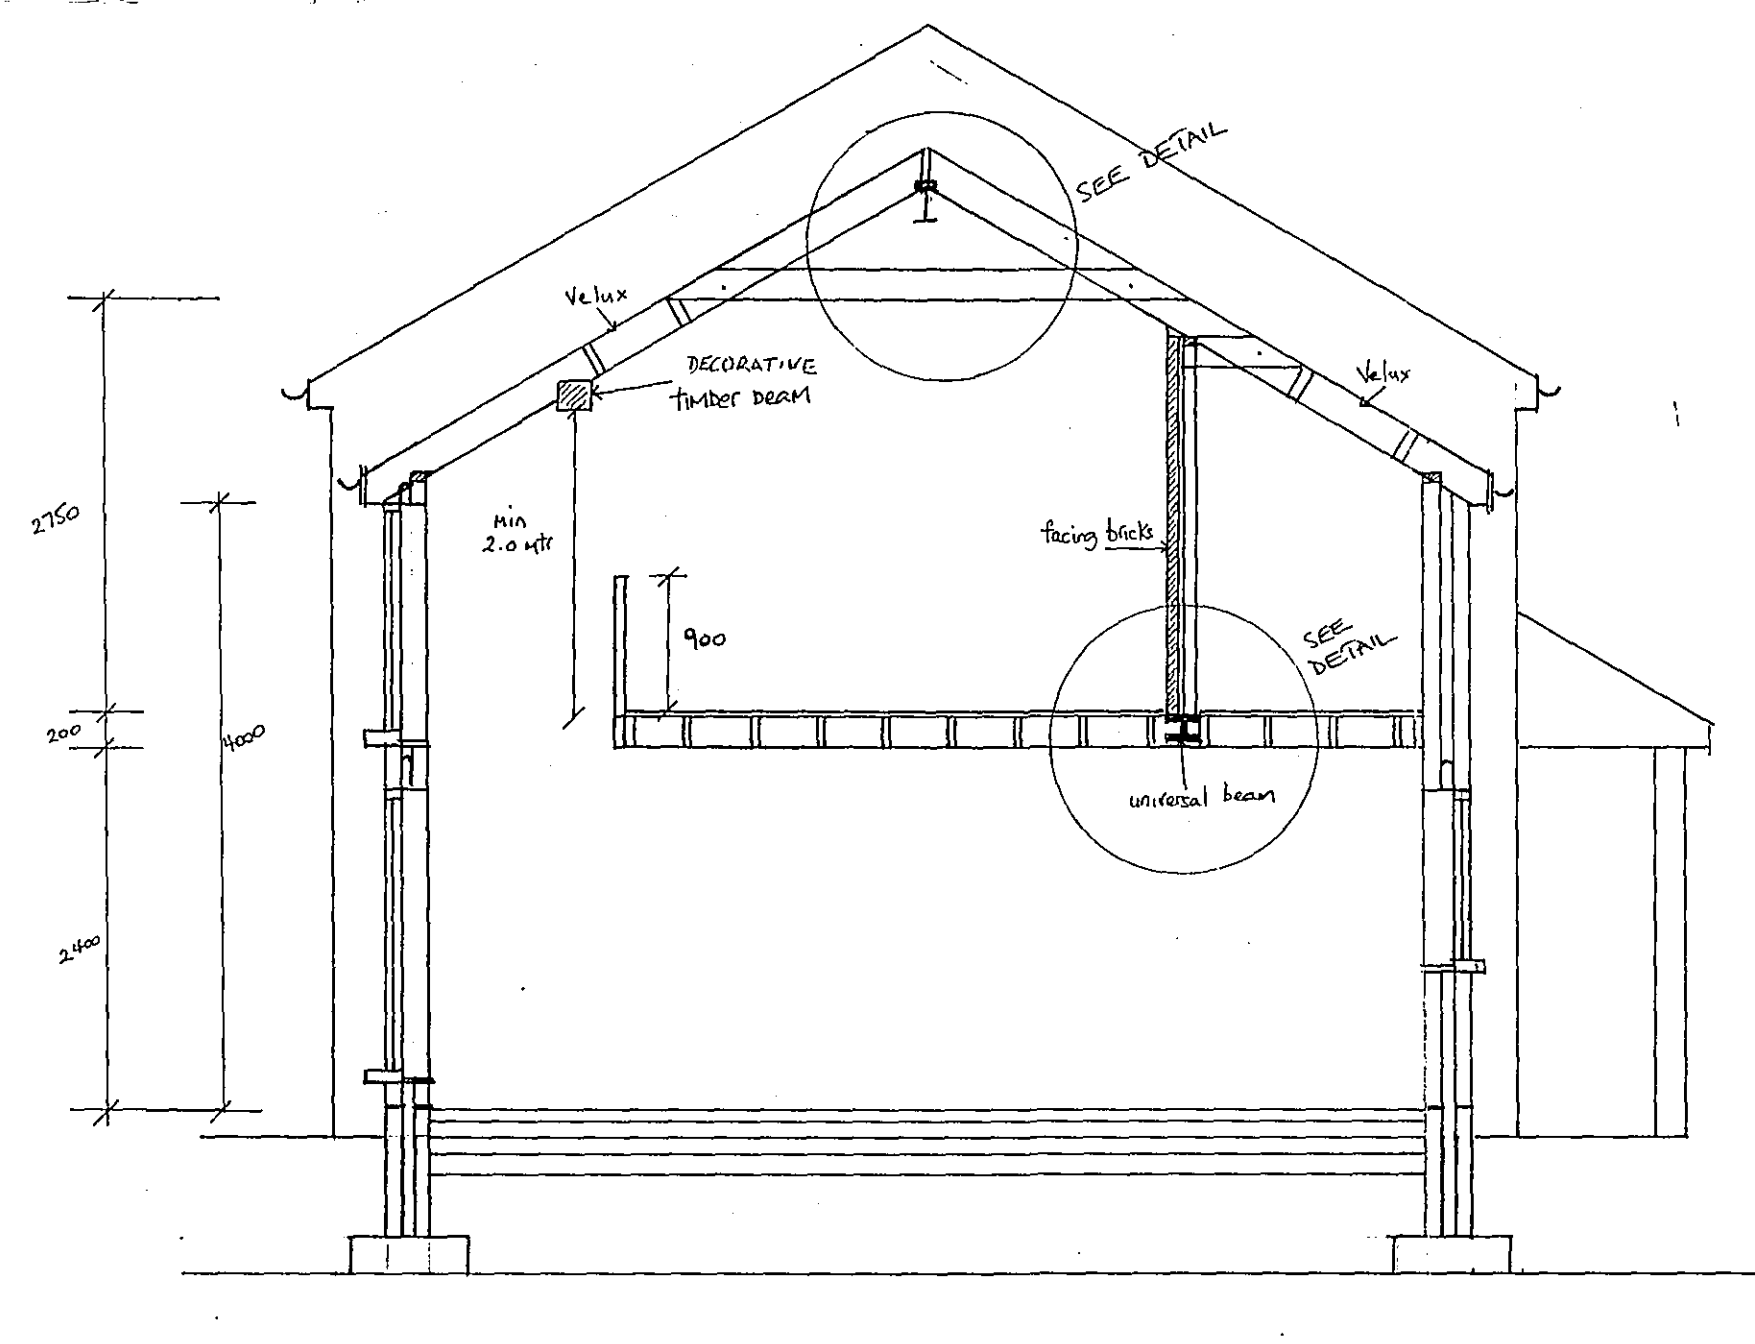

Section

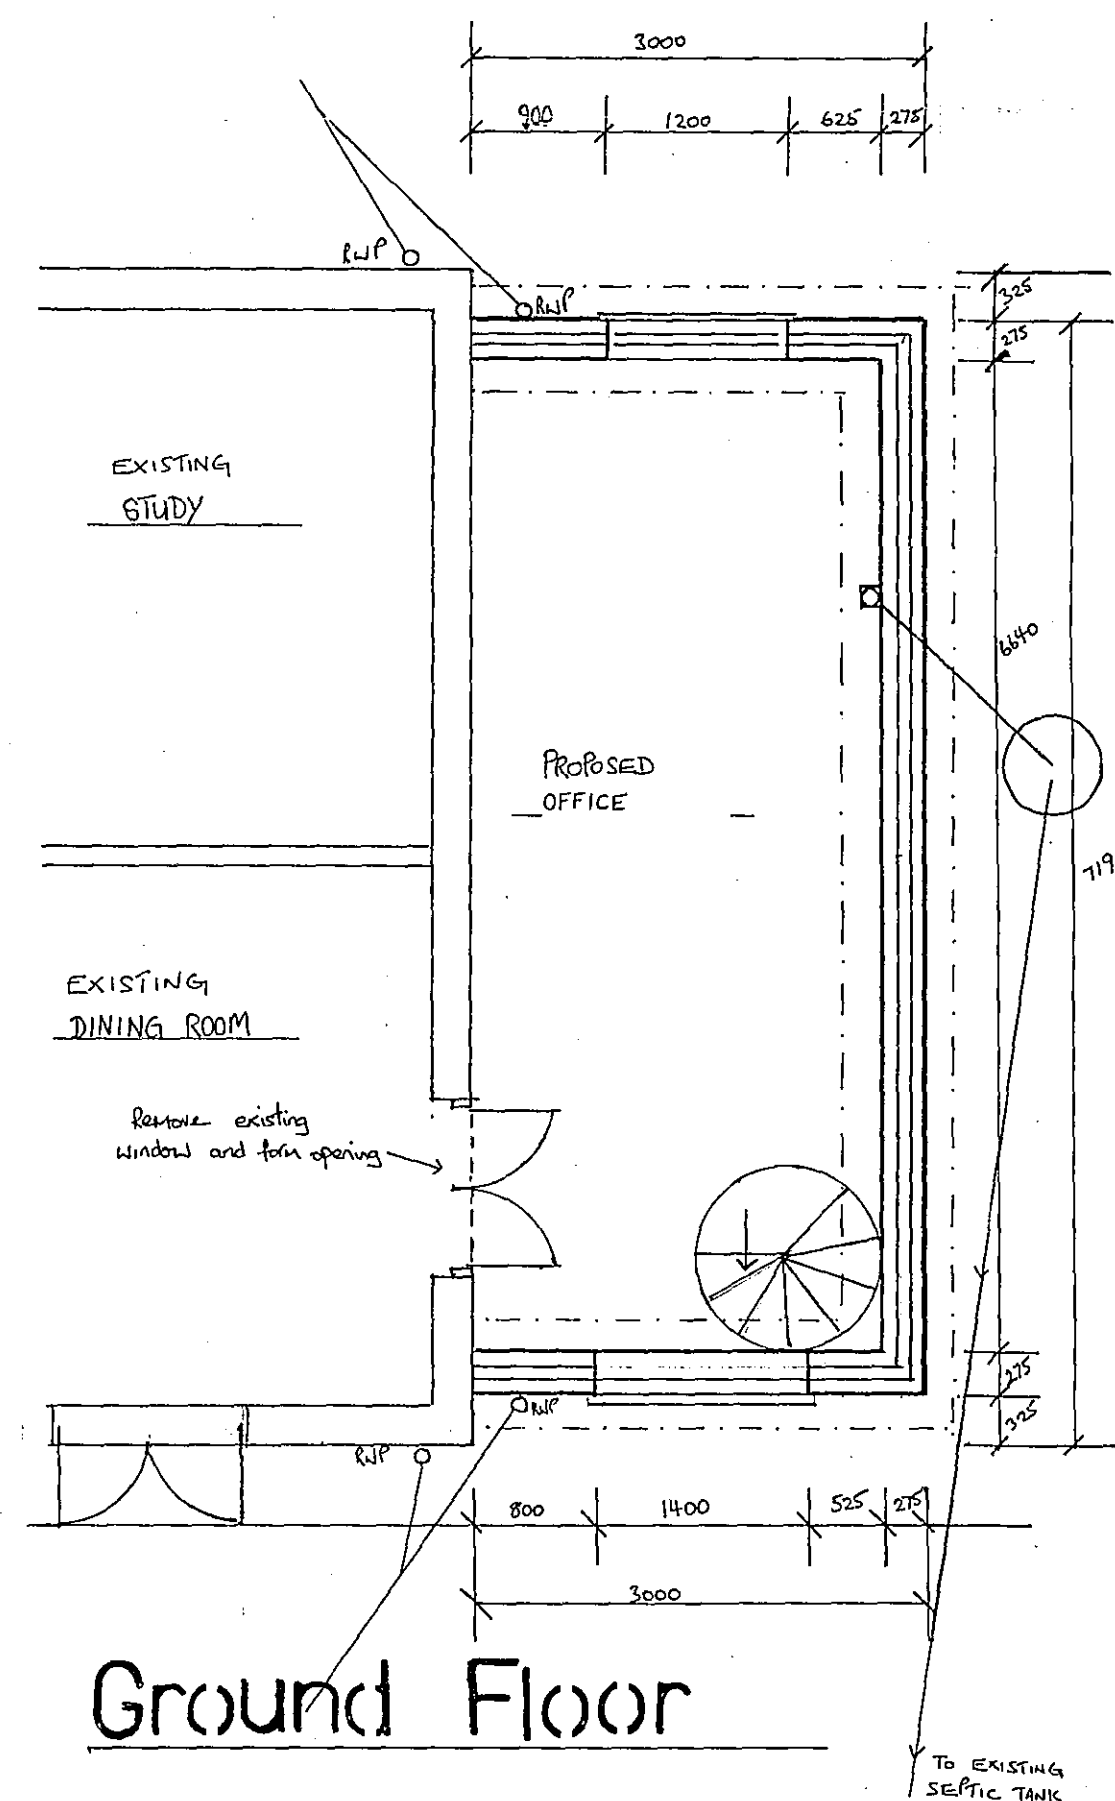

Ground Floor

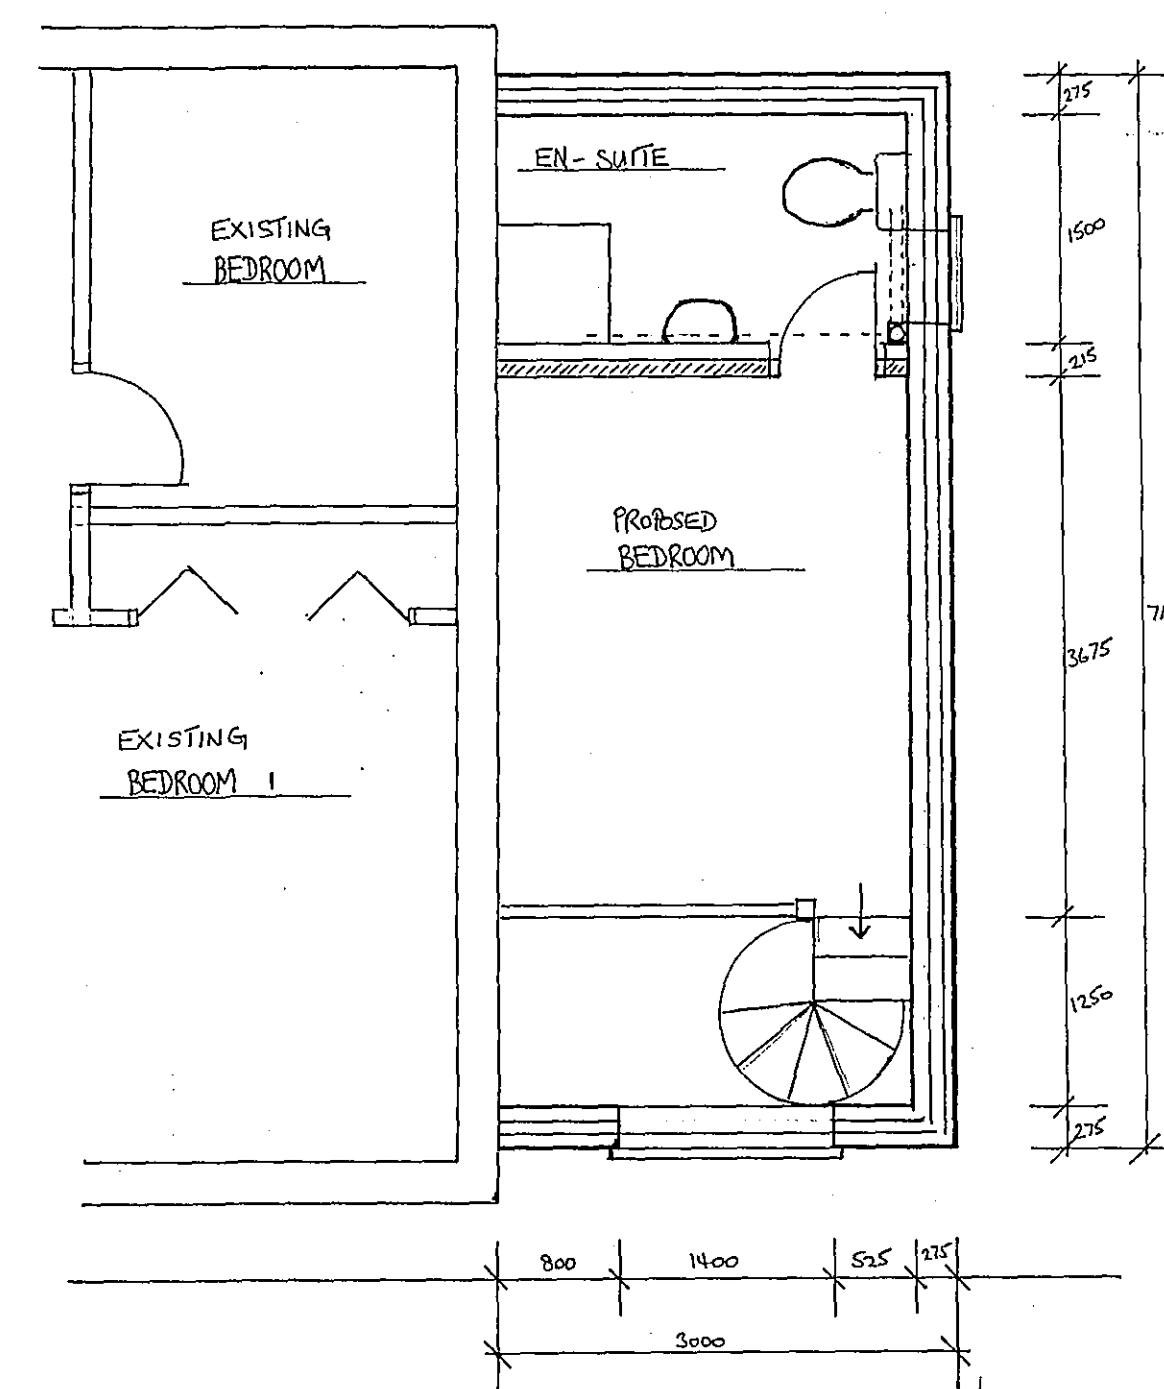

First Floor

PROJECT:- PROPOSED EXTENSION TO THE WIRRAIS, ROMAN BANK, HOLBEACH CLOUGH, SPALDING, Lincs, PE12 8DJ

Drwg. no: 01/05

Scale: 1:50 / 1:100

FOR:- MR & MRS. M. STEVENS

D.M. STEVENS

Date: March 05

DETERMINED
PLAN