





Existing Front Elevation

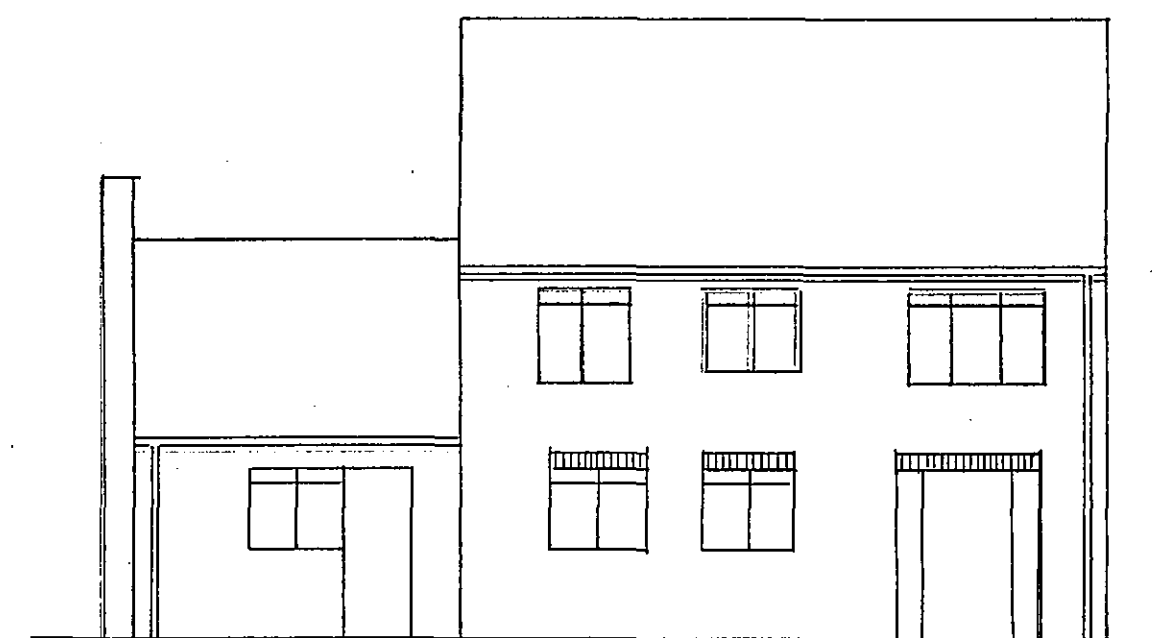

Existing Rear Elevation

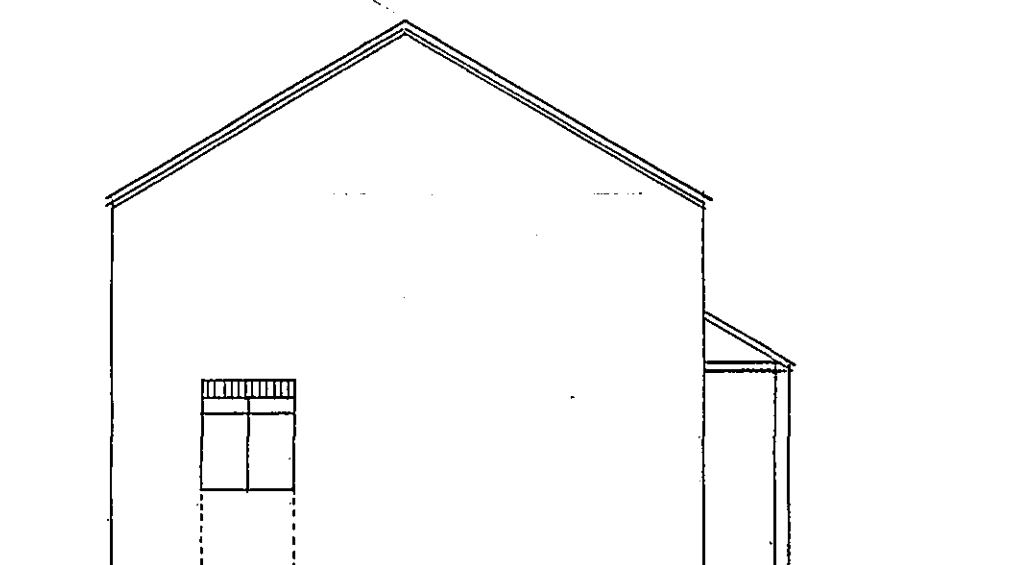

Existing Side Elevation

SMC
 Planning & Development
 21 APR 2005
 Ref: 0522/05

IJ&M STEVENS	
'THE WIRRAIS' ROMAN BANK, HOLBEACH CLOUGH, SPALDING, Lincs, PE12 8DJ. Tel: 01406 425042	
Project: PROPOSED EXTENSION TO 'THE WIRRAIS', ROMAN BANK, HOLBEACH CLOUGH, SPALDING, Lincs.	EXISTING & SITE PLAN.
Scale: 1:50 / 1:100	
Date: April 05	Dwg. no. 01/05/M

DETERMINED
 PLAN

