


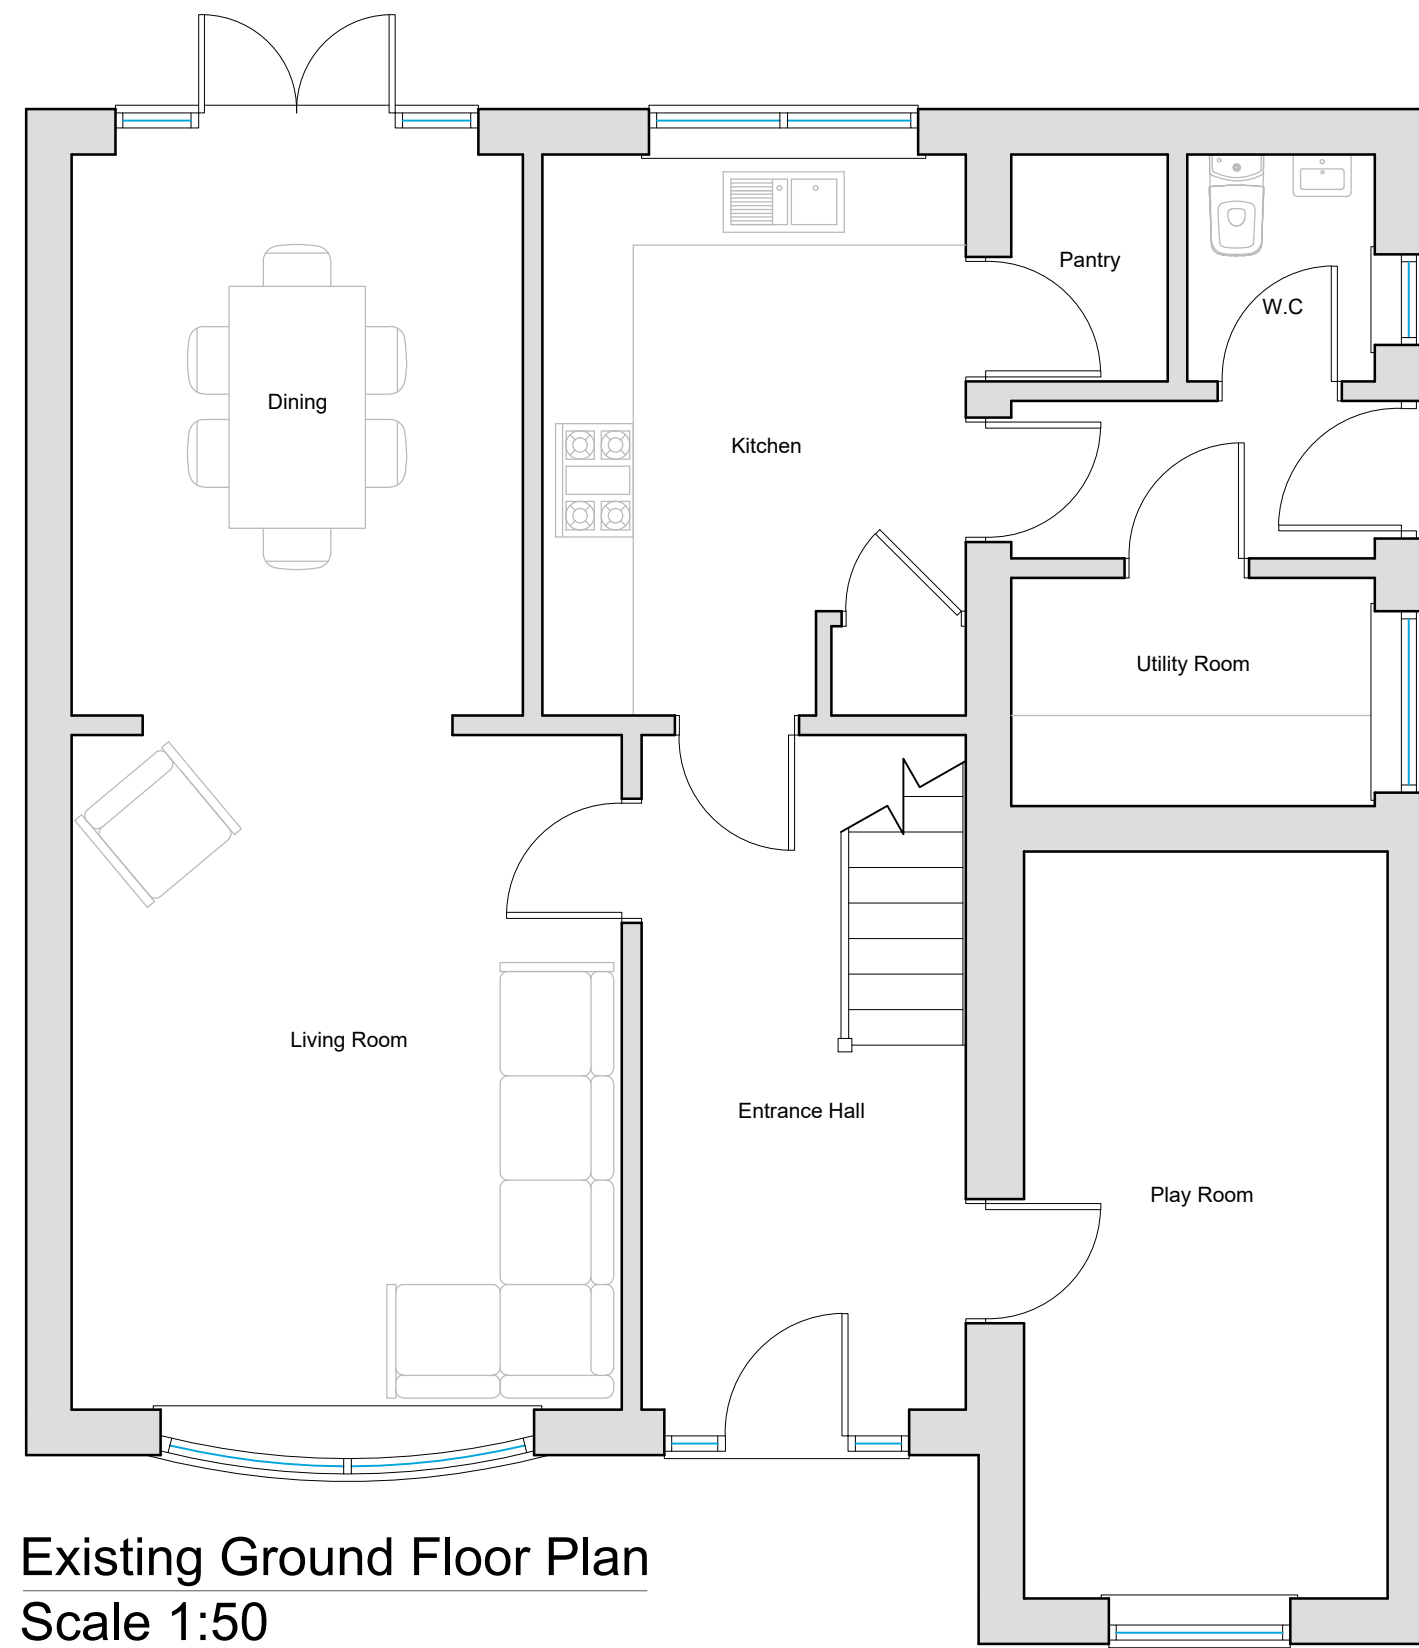



Existing Ground Floor Plan
Scale 1:50




Existing Front (E) Elevation
Scale 1:100




Proposed Front (E) Elevation
Scale 1:100

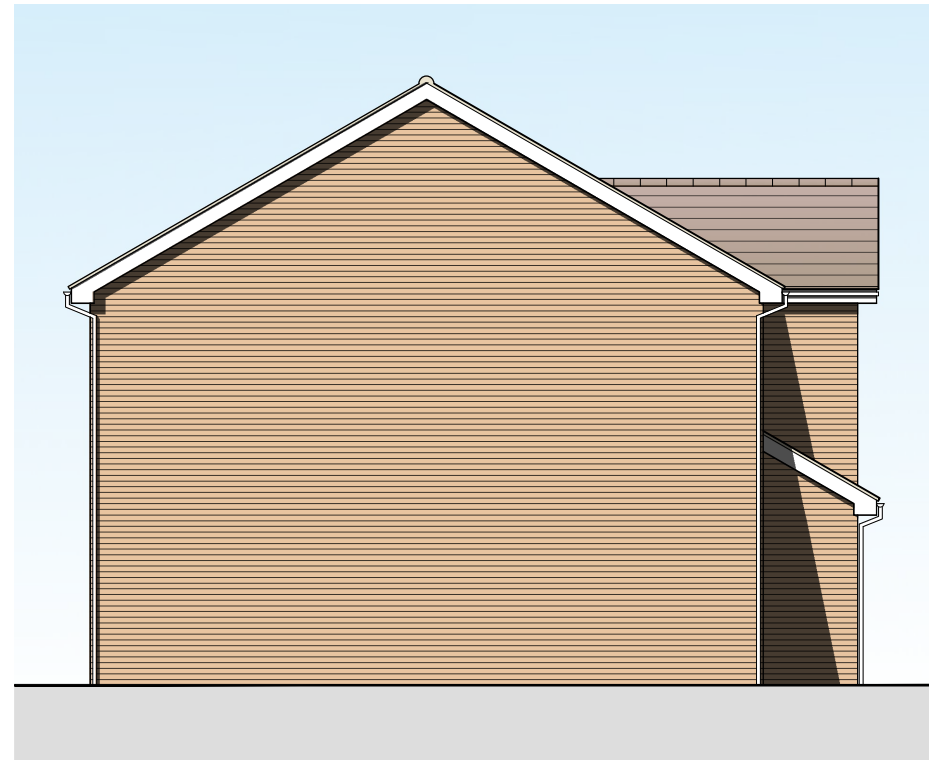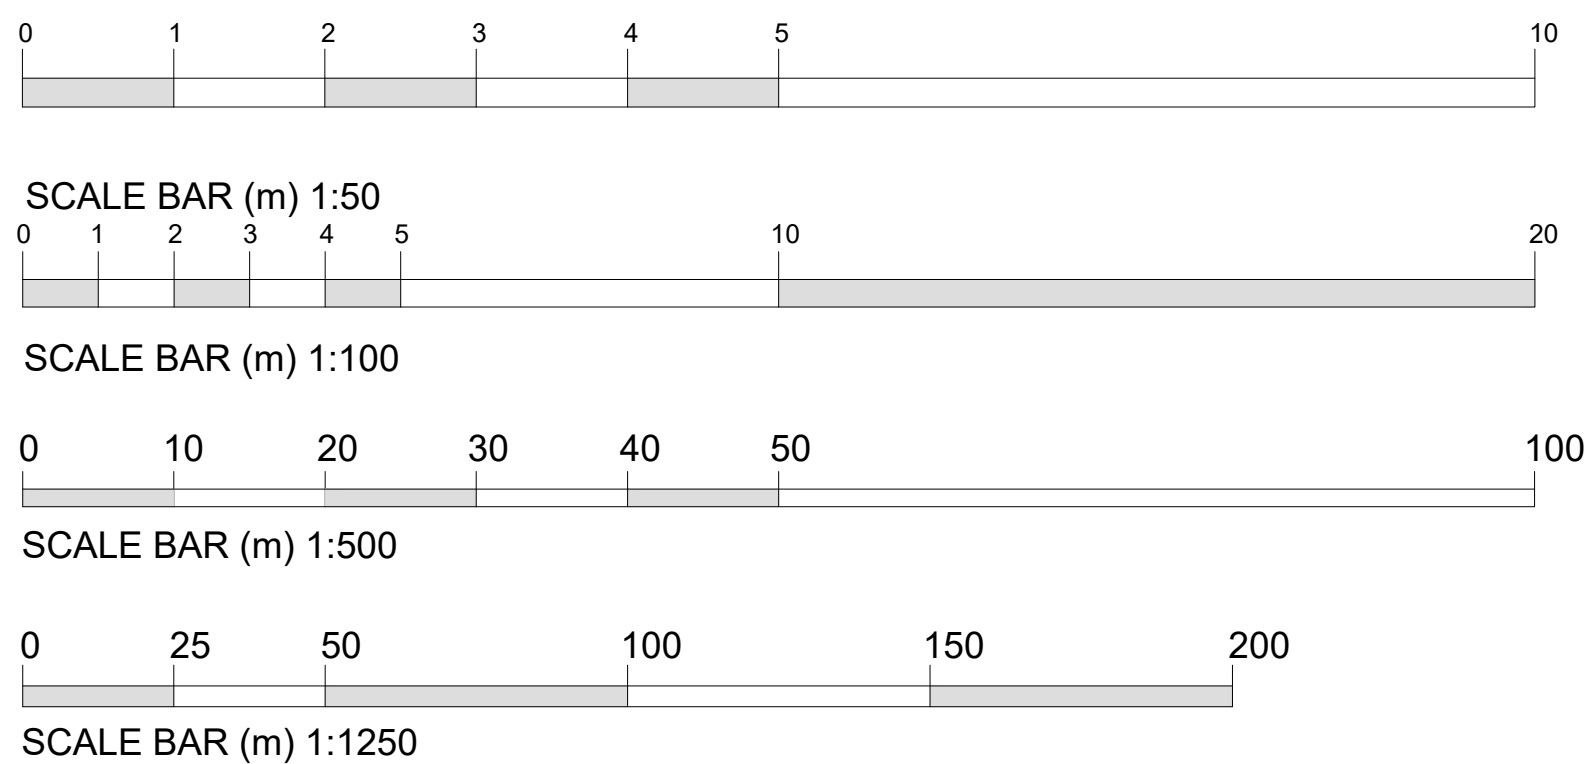


Existing Side (S) Elevation
Scale 1:100

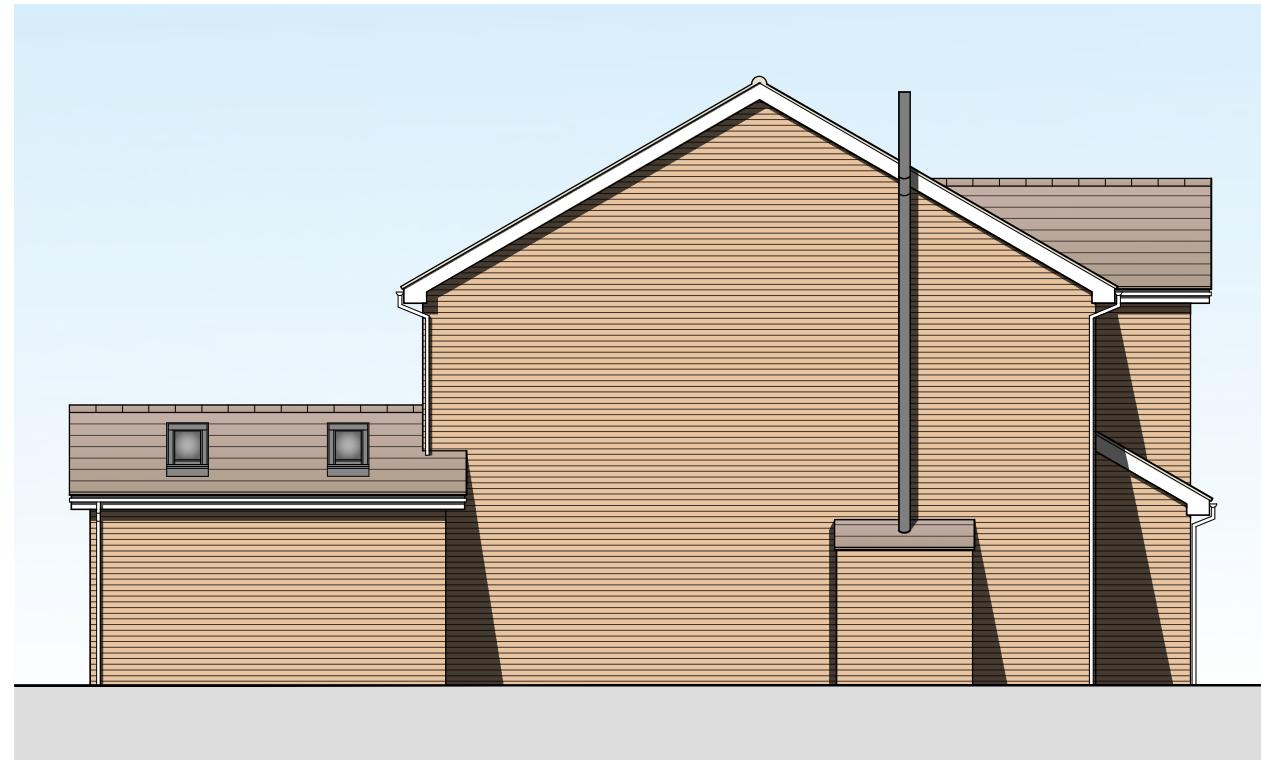

Proposed Side (S) Elevation
Scale 1:100

 

Site Location Plan
Scale 1:1250

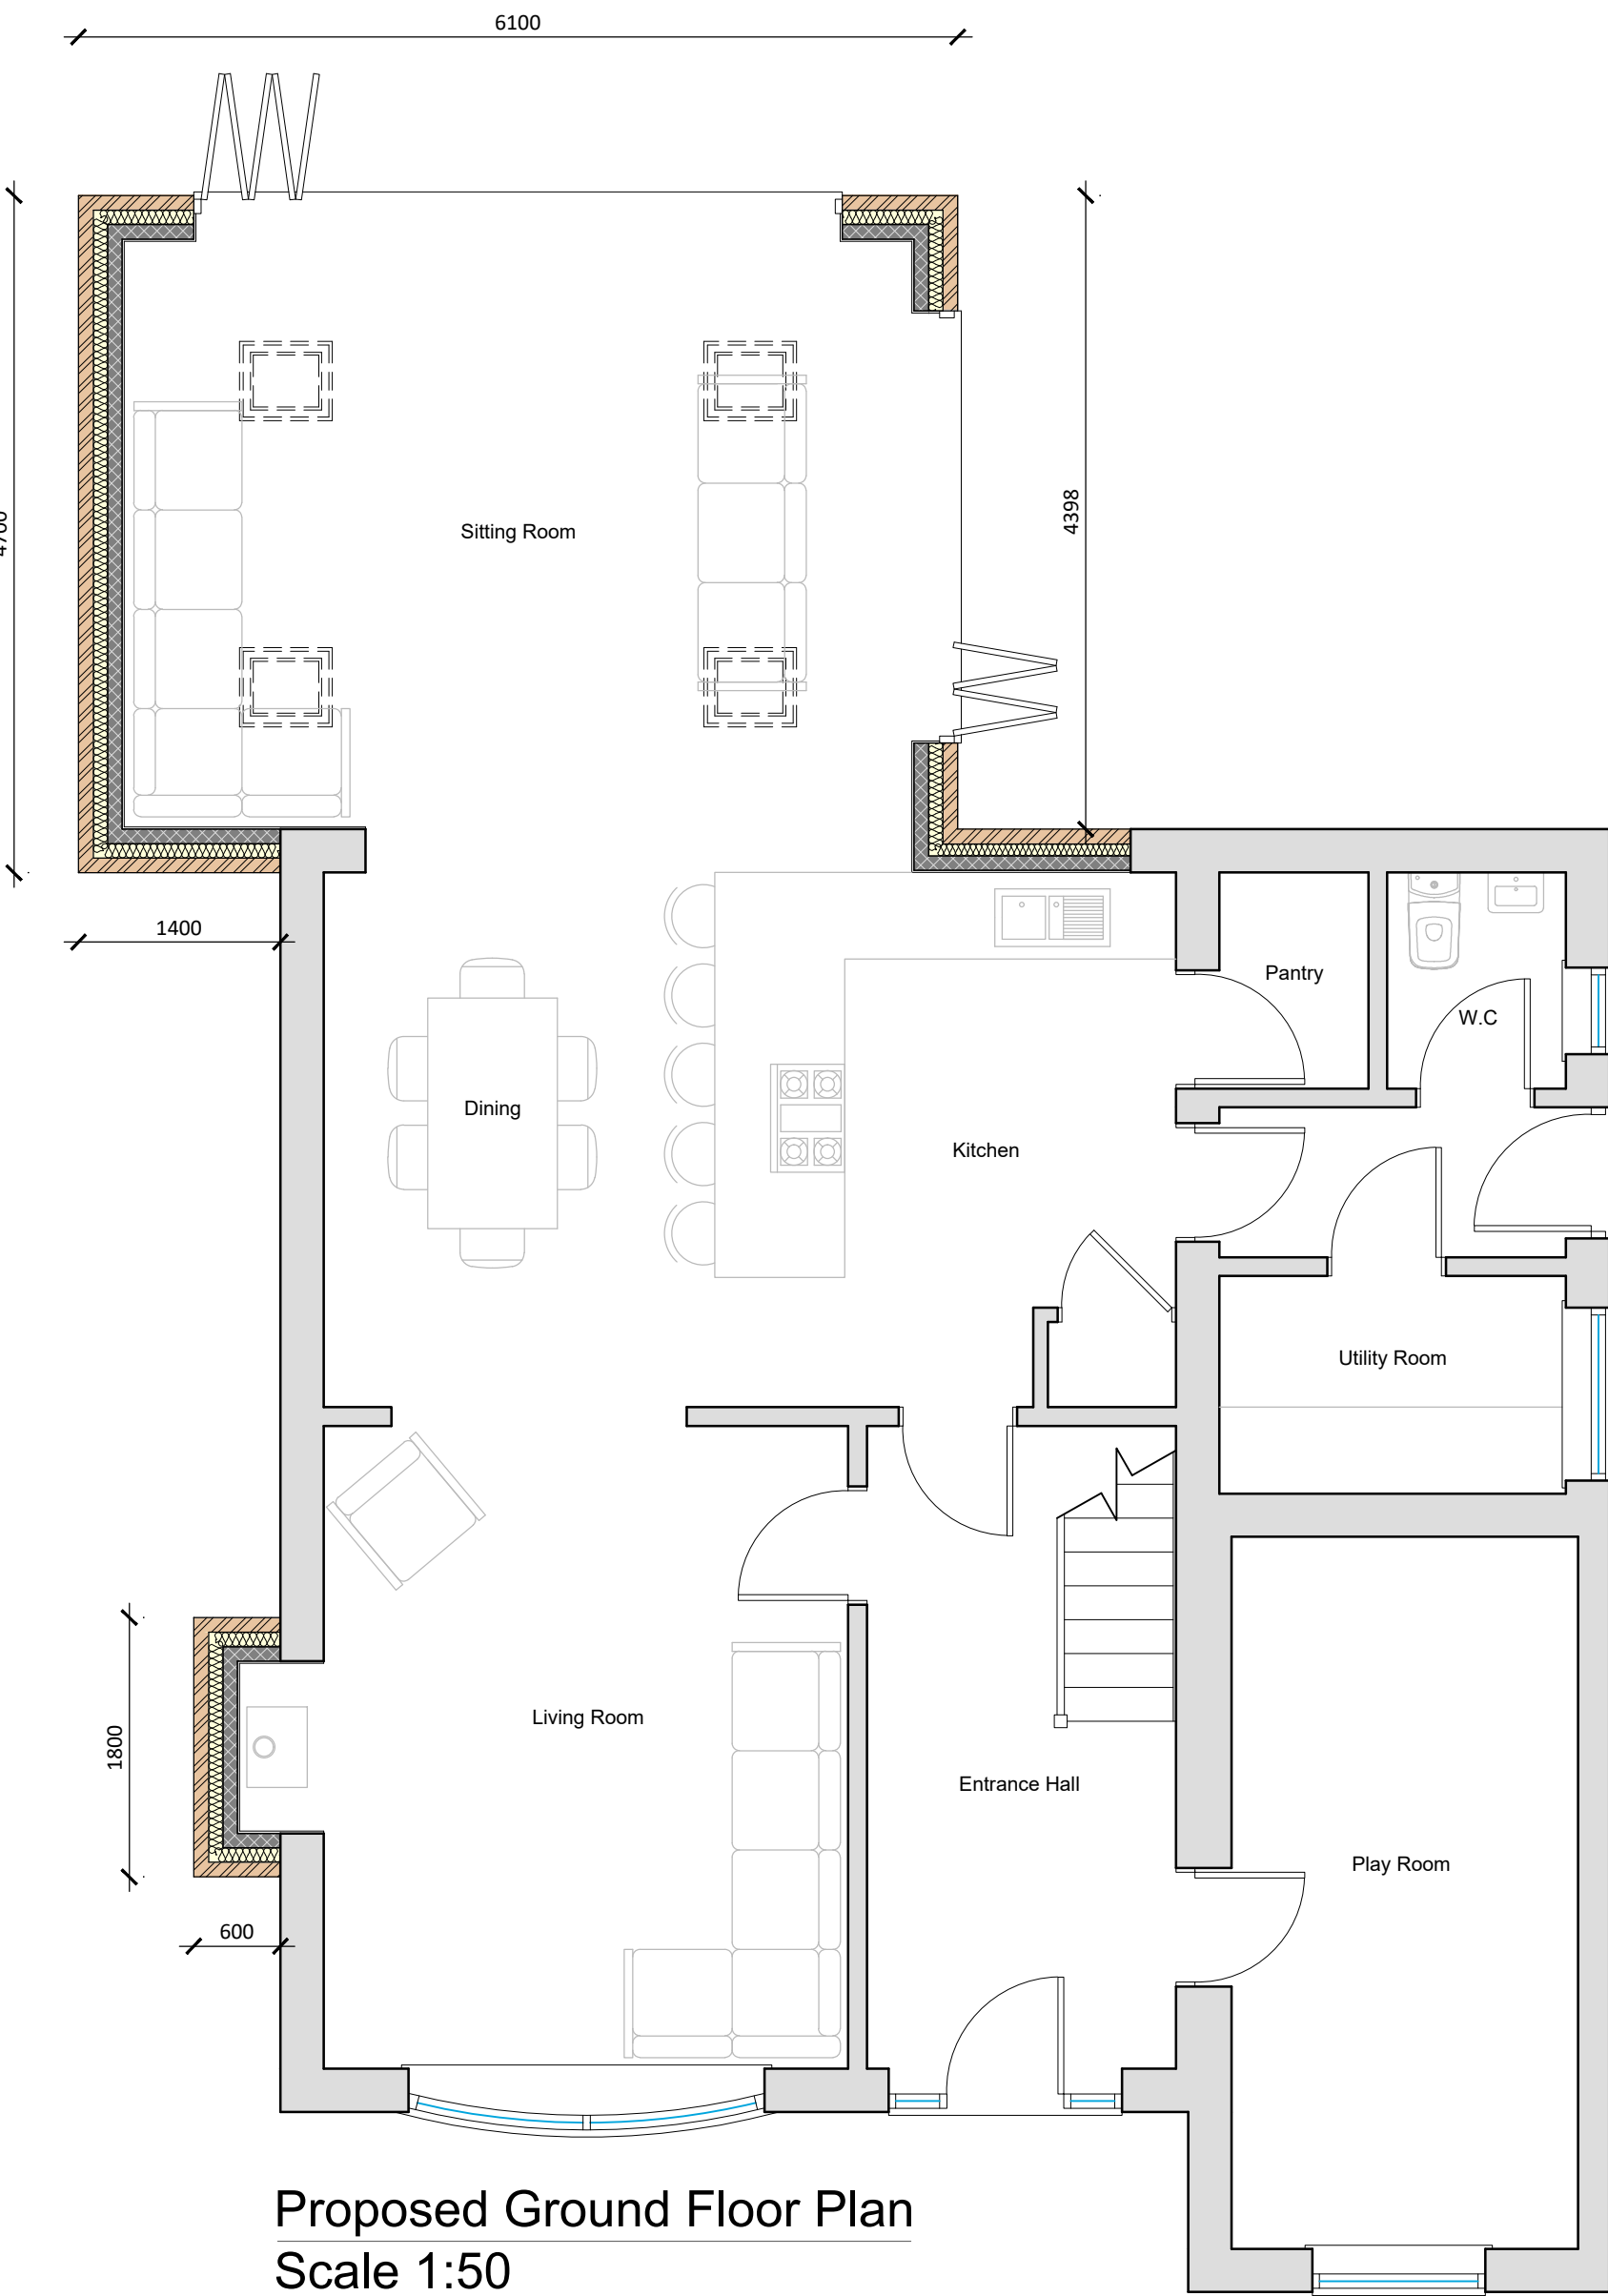


Proposed Ground Floor Plan
Scale 1:50



Existing Rear (W) Elevation
Scale 1:100



Proposed Rear (W) Elevation
Scale 1:100

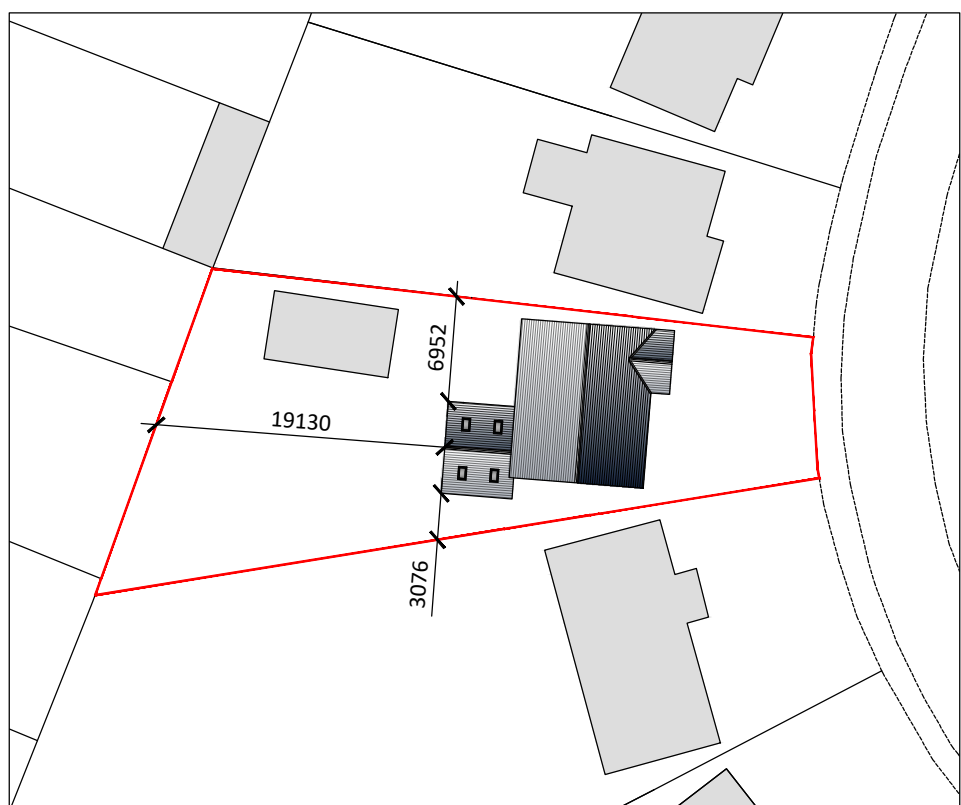

Proposed Block Plan
Scale 1:500



Existing Side (N) Elevation
Scale 1:100



Proposed Side (N) Elevation
Scale 1:100

REV:	DESCRIPTION:	DATE:
1	PROJECT:	
2	SINGLE STOREY REAR EXTENSION	
3	DRAWING:	
4	EXISTING & PROPOSED FLOOR PLANS	SITE LOCATION PLAN
5	EXISTING & PROPOSED ELEVATIONS	PROPOSED BLOCK PLAN
6	SIZE:	CLIENT:
7	A1	Mr & Mrs G. Greenacre
8	SCALE:	DRAWING BY:
9	as labelled	JC
10	DATE:	SHEET:
11	16/05/2021	0348/22/01

NOTES: THIS DRAWING IS A PRELIMINARY DESIGN AND IS NOT TO BE USED FOR CONSTRUCTION. ALL DIMENSIONS ARE TO BE CONFIRMED ON SITE BY CONTRACTOR. ANY DISCREPANCIES ARE TO BE REPORTED TO JC ARCHITECTURAL CONSULTANT IMMEDIATELY. THE DESIGN HAS BEEN UNDERTAKEN AS FAR AS POSSIBLE TO AVOID RISKS TO HEALTH AND SAFETY OR TO REDUCE AND CONTROL THE EFFECTS OF ANY UNAVOIDABLE RISK. ANY RELEVANT INFORMATION REGARDING RISKS WHICH ARE NOT ABLE TO BE ELIMINATED WILL BE INCLUDED WITHIN THE PROJECT HEALTH AND SAFETY FILE.