


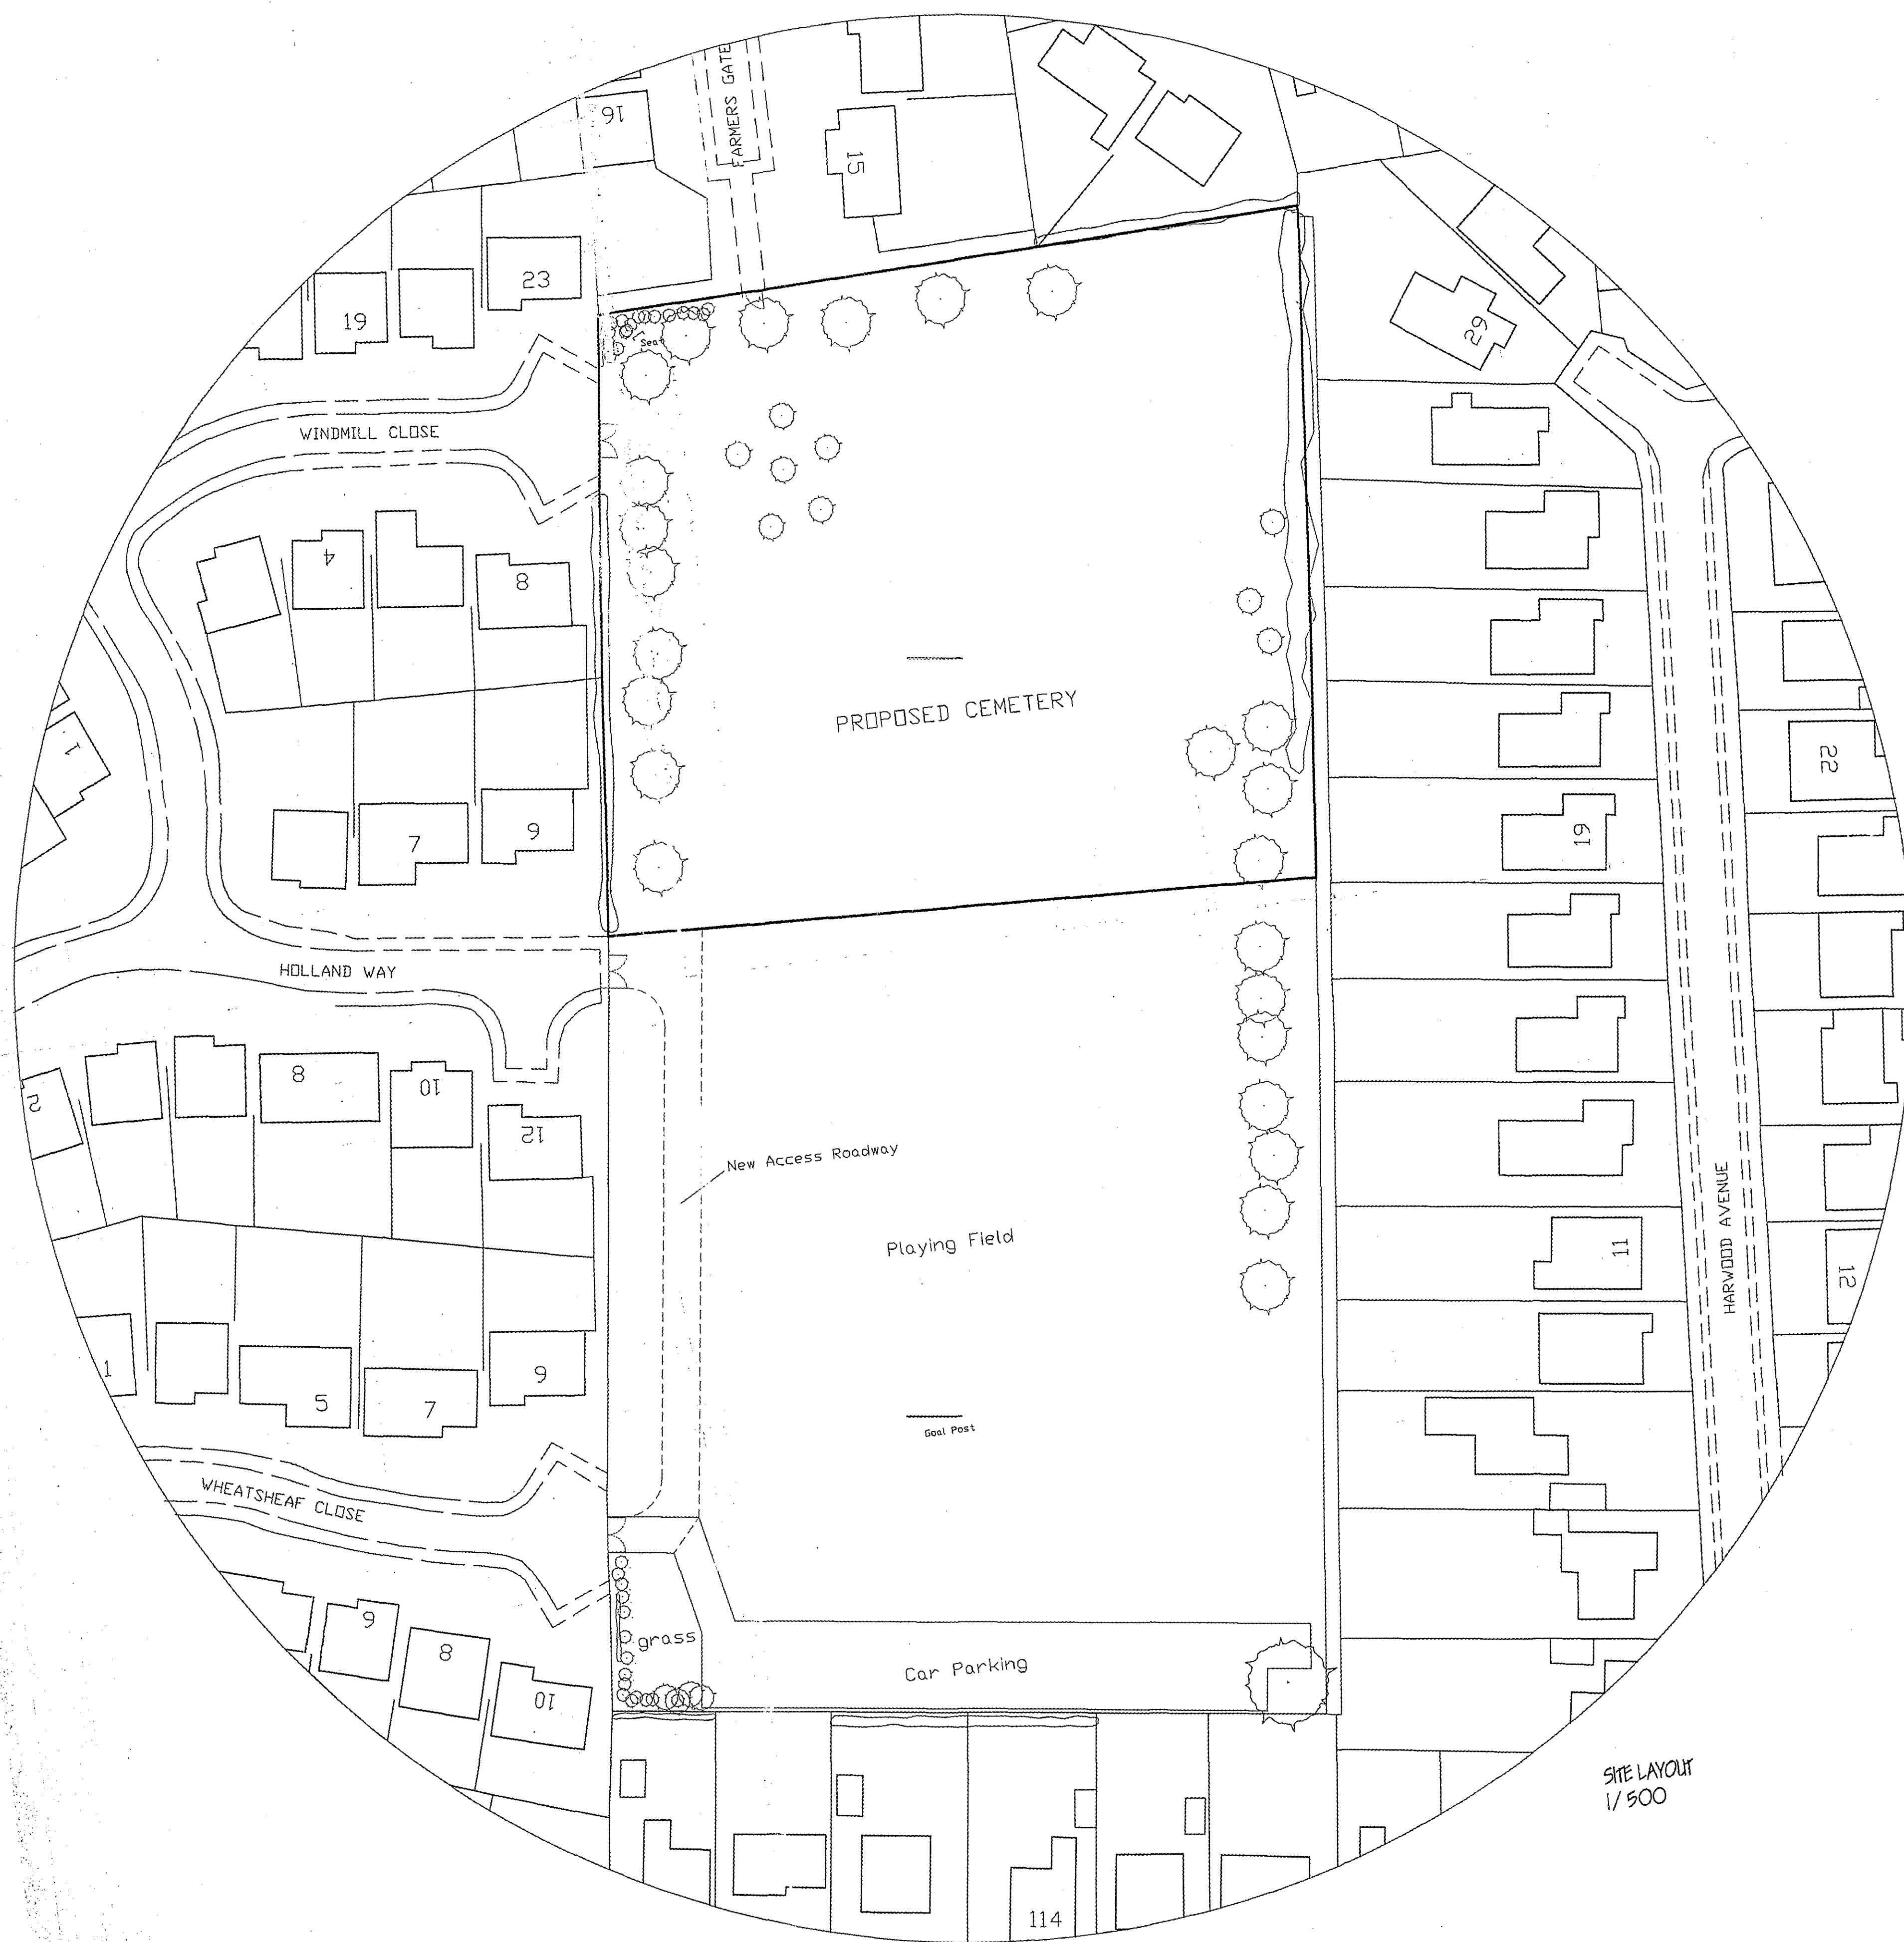

LOCATION PLAN
1/2500

SHDC
Planning & Development
25 APR 2005
Ref: 0843105

**DETERMINED
PLAN**

Project NEW CEMETERY OFF NETHERFIELDS, HOLBEACH, SPALDING, LINC'S.	
Client HOLBEACH PARISH COUNCIL	
Drawing LOCATION & SITE PLANS	
Job Ref. 1067-04	Drawing No. 01
Date APRIL '05	Drawn GRM
Scales AS INDICATED	