




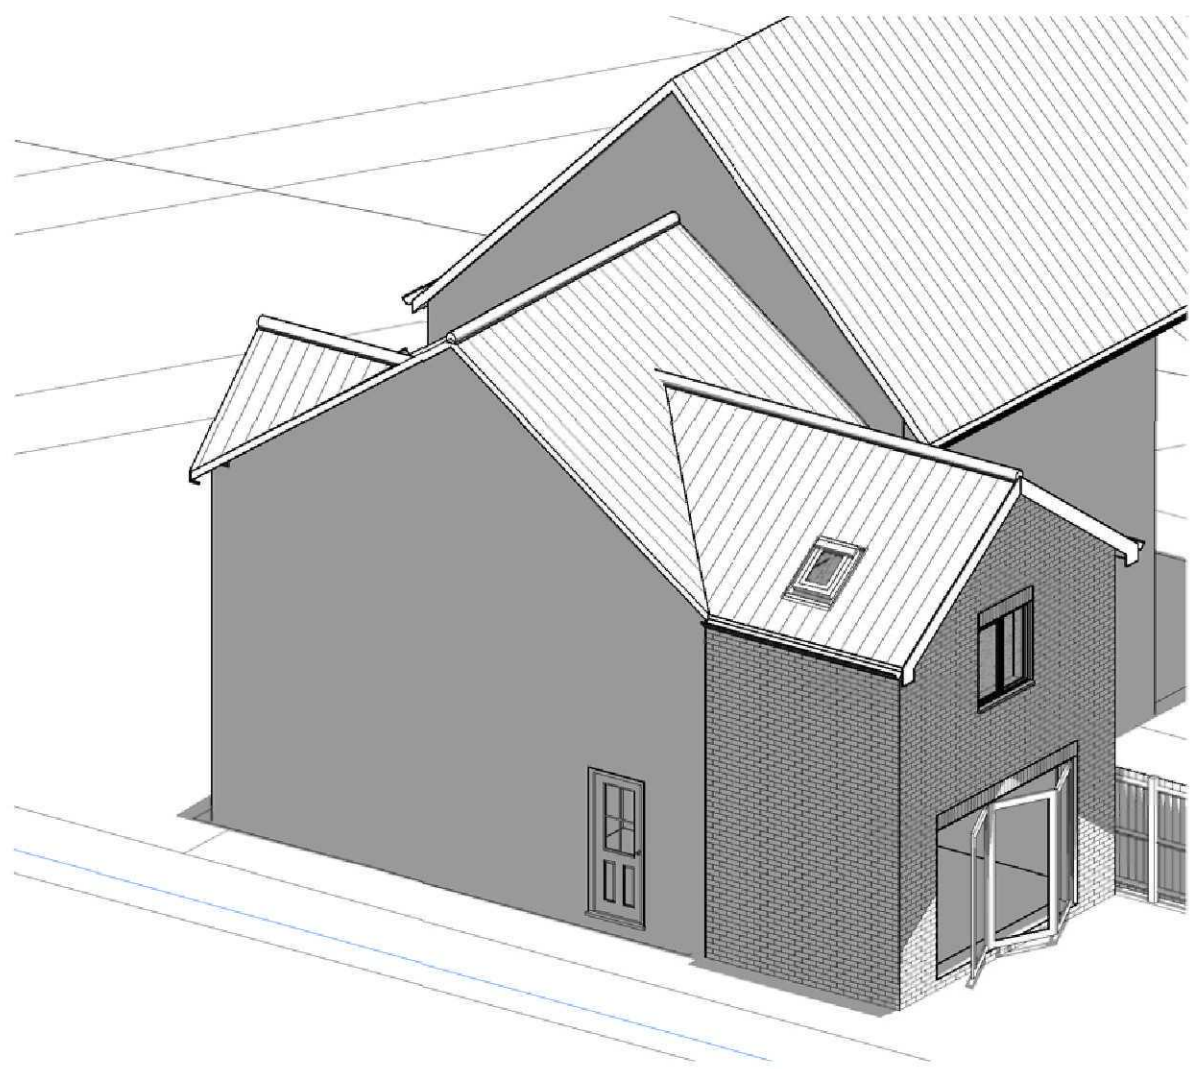

5 Proposed 3D View

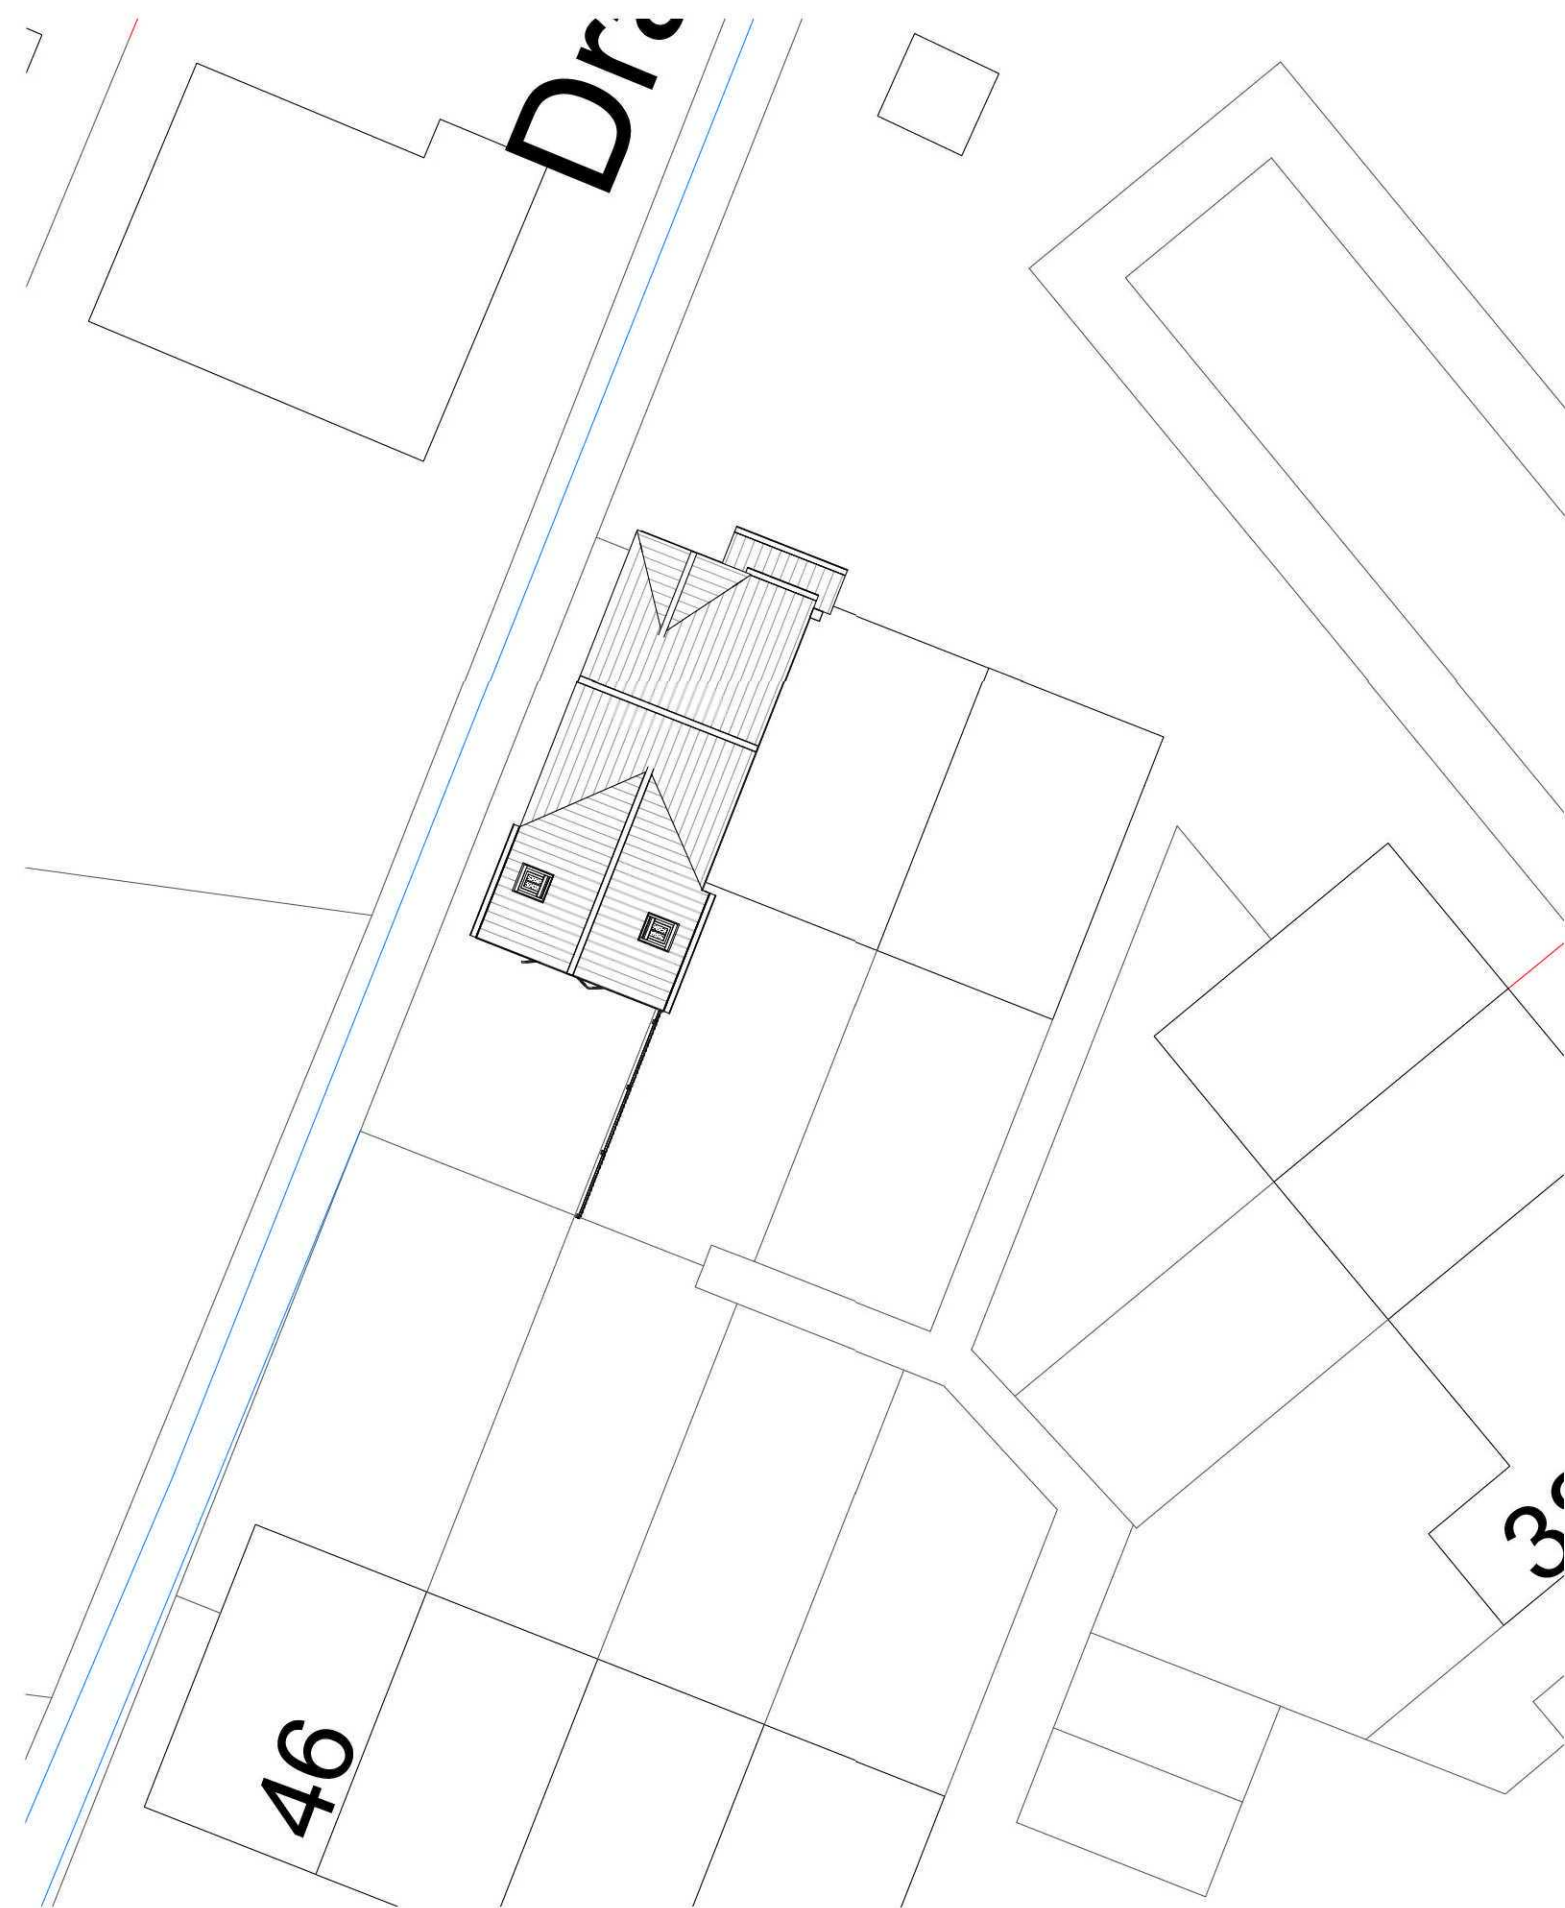

2 Site Block Plan
1 : 200

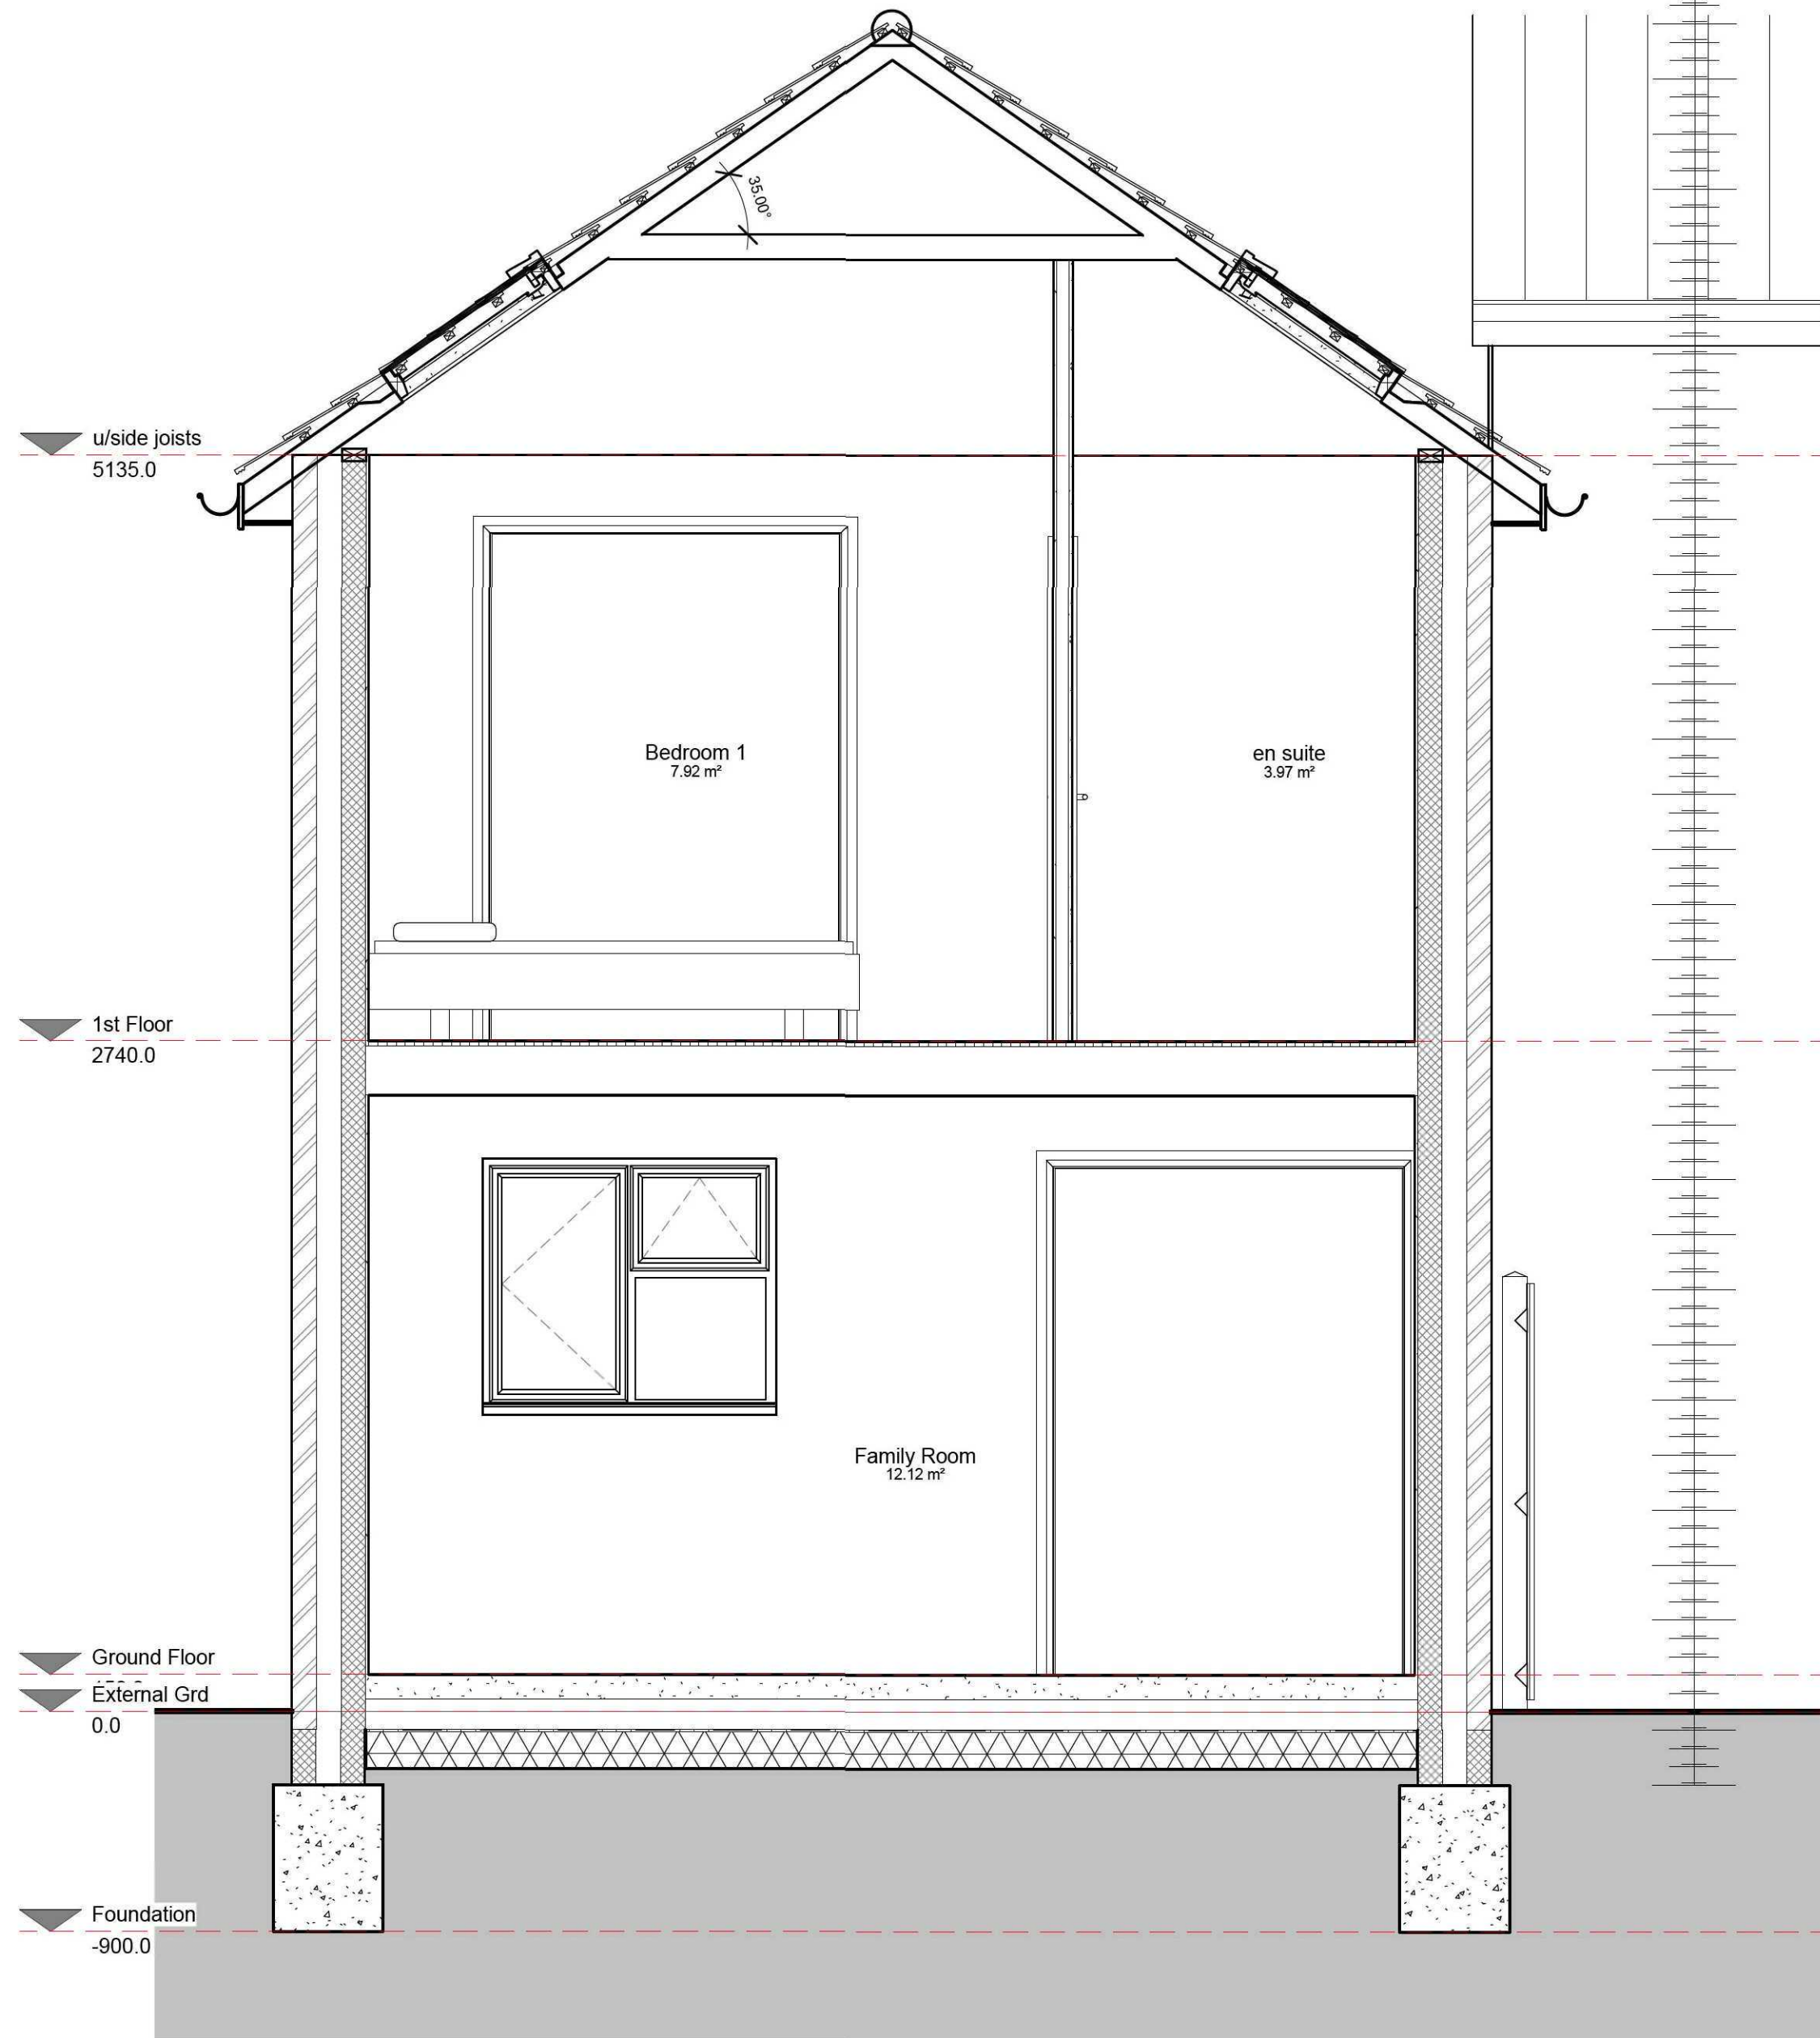

1 Section 3
1 : 25

GENERAL CONDITIONS
Contractors are responsible for checking all dimensions on site when work commences and before ordering any materials. Any discrepancies should be brought to the attention of the Client for remedial action before commencing further.
All materials not specified to be of a standard suitable for the work proposed and be fit for purpose. All work to be in accordance with good building practise and all necessary BS codes for Workmanship on Building Sites.

A - 07.07.11 - General Amendments
Revisions

Client: **Mr & Mrs Sibthorp**


Site: **Two Storey Rear Extension**

Drg Title: **Site Plans & 3D Views**




2nd Floor - 5B Sheepmarket
Spalding
PE11 1BH
Tel : 01775 768 921
e-mail: enquiries@remwaydesign.co.uk

Drawing Number	Revision:
a1	A

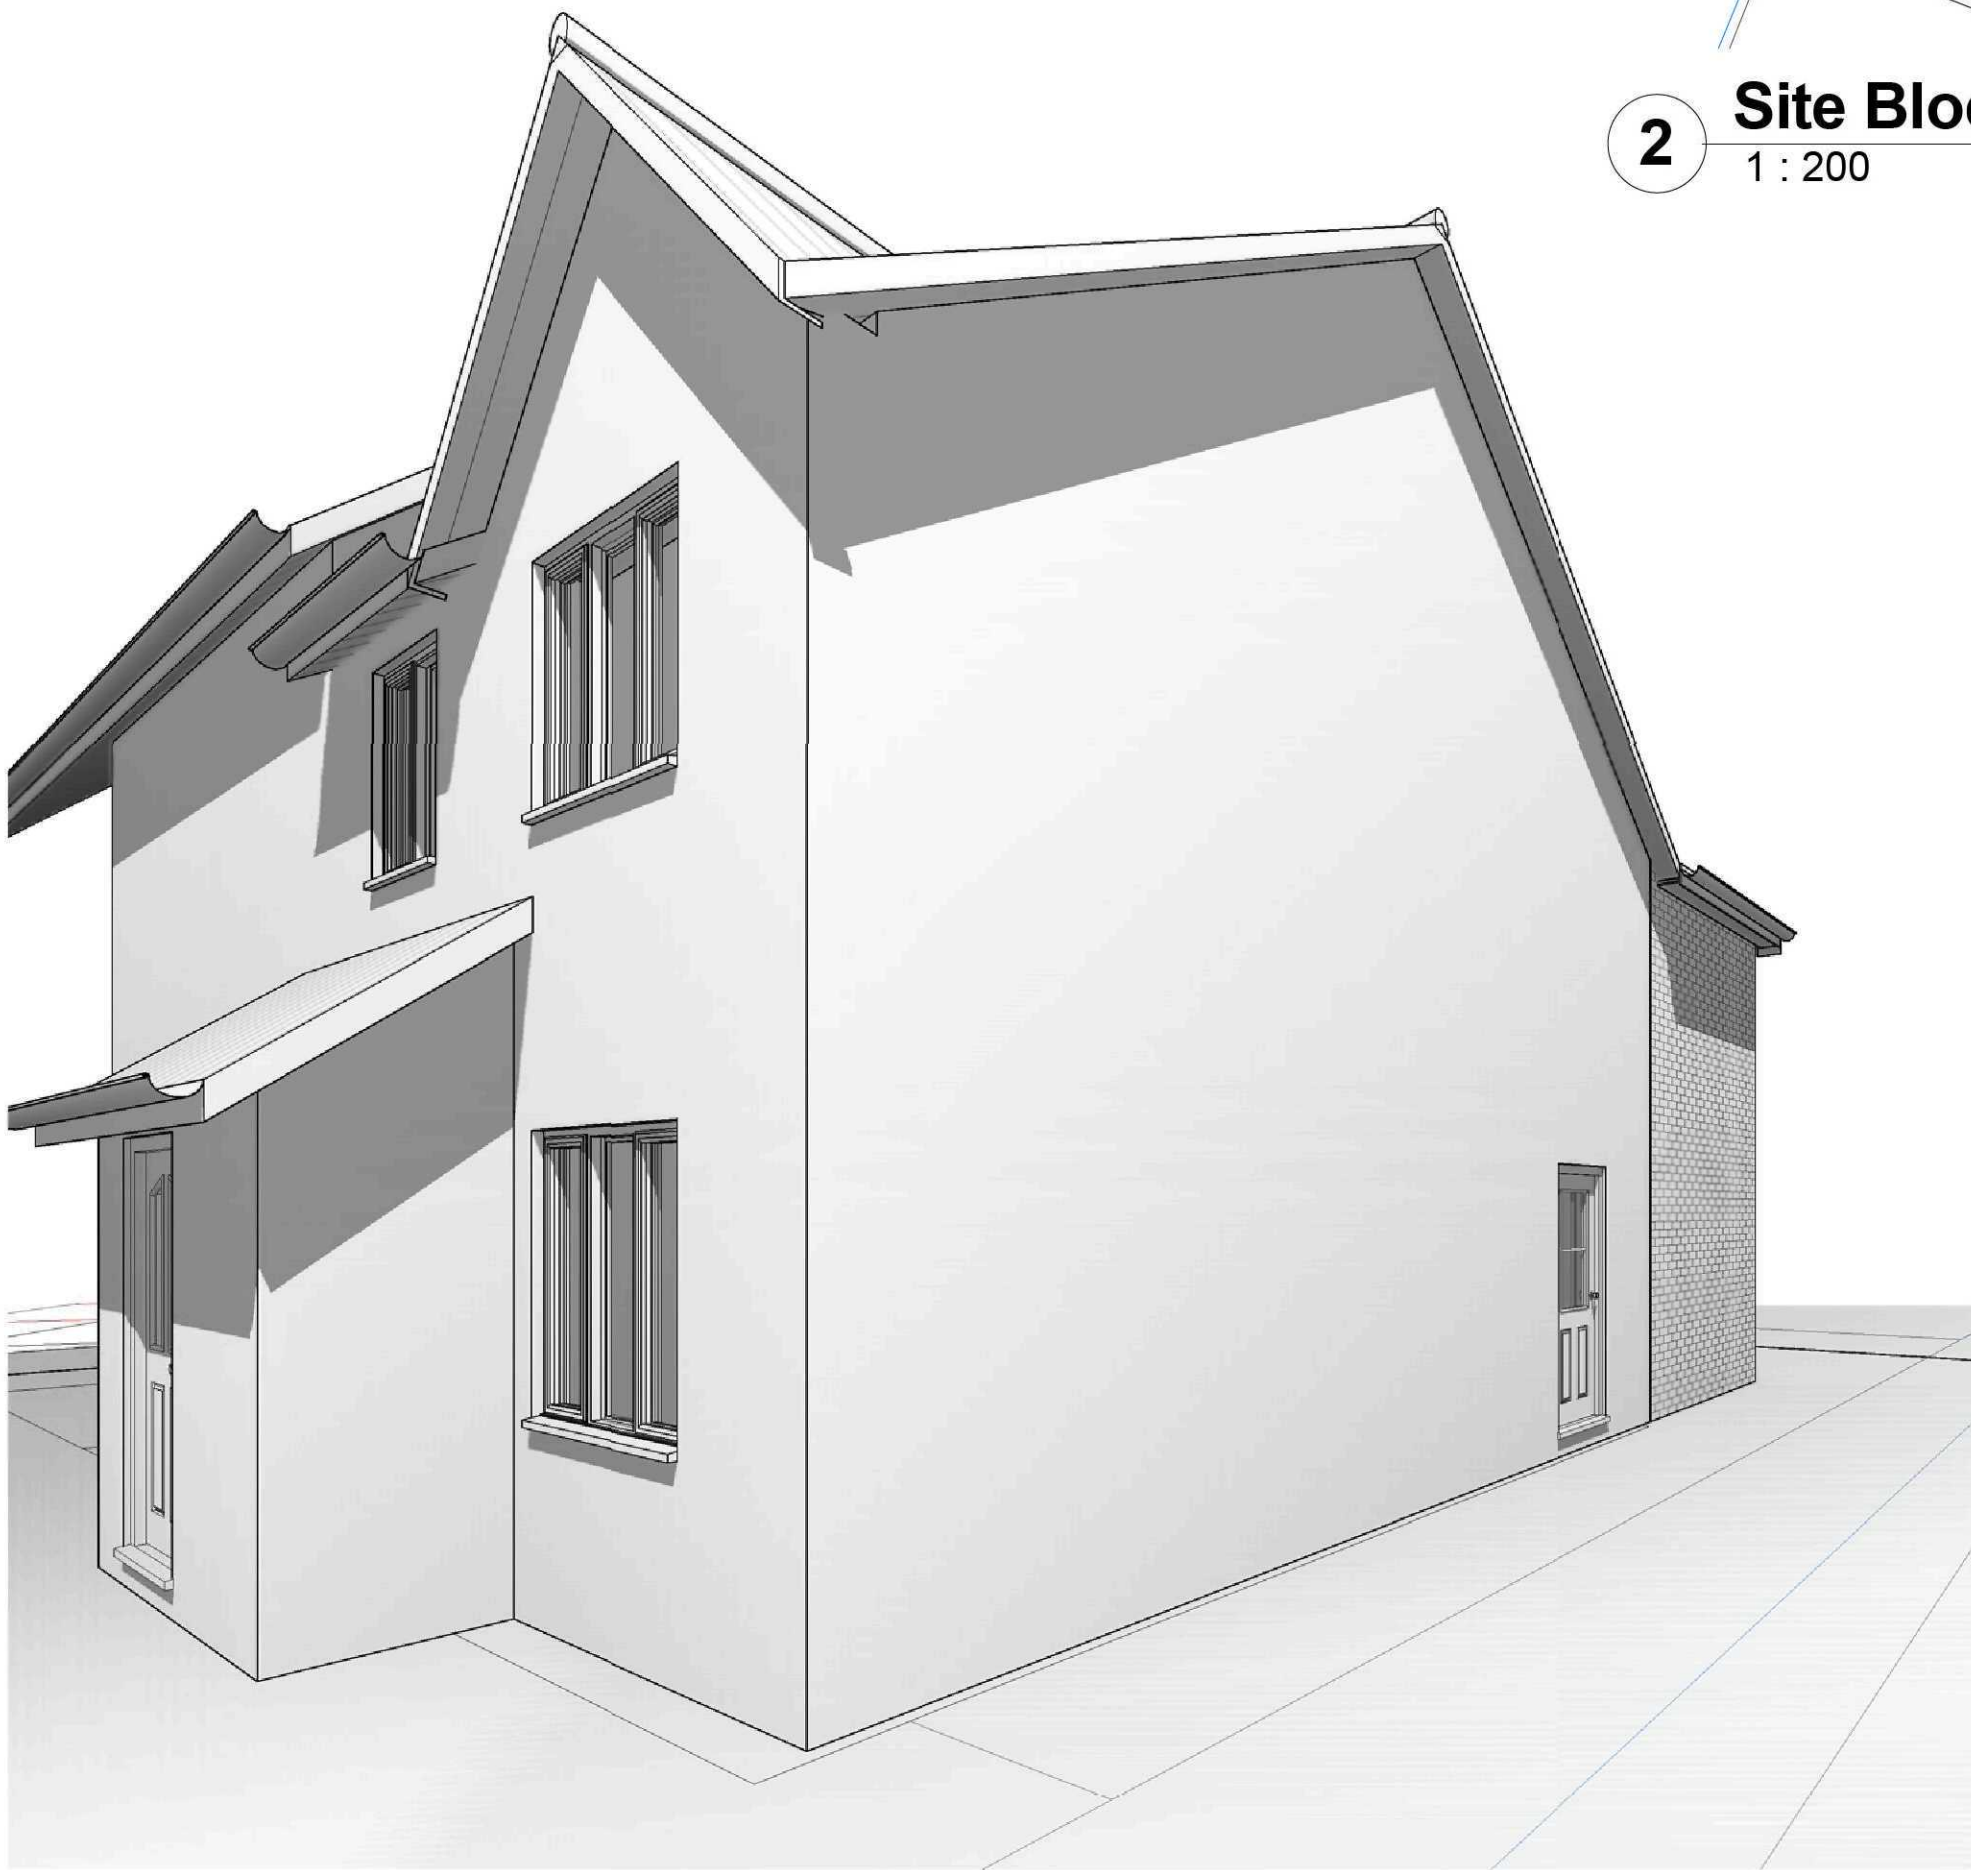

3 3D View Front Right

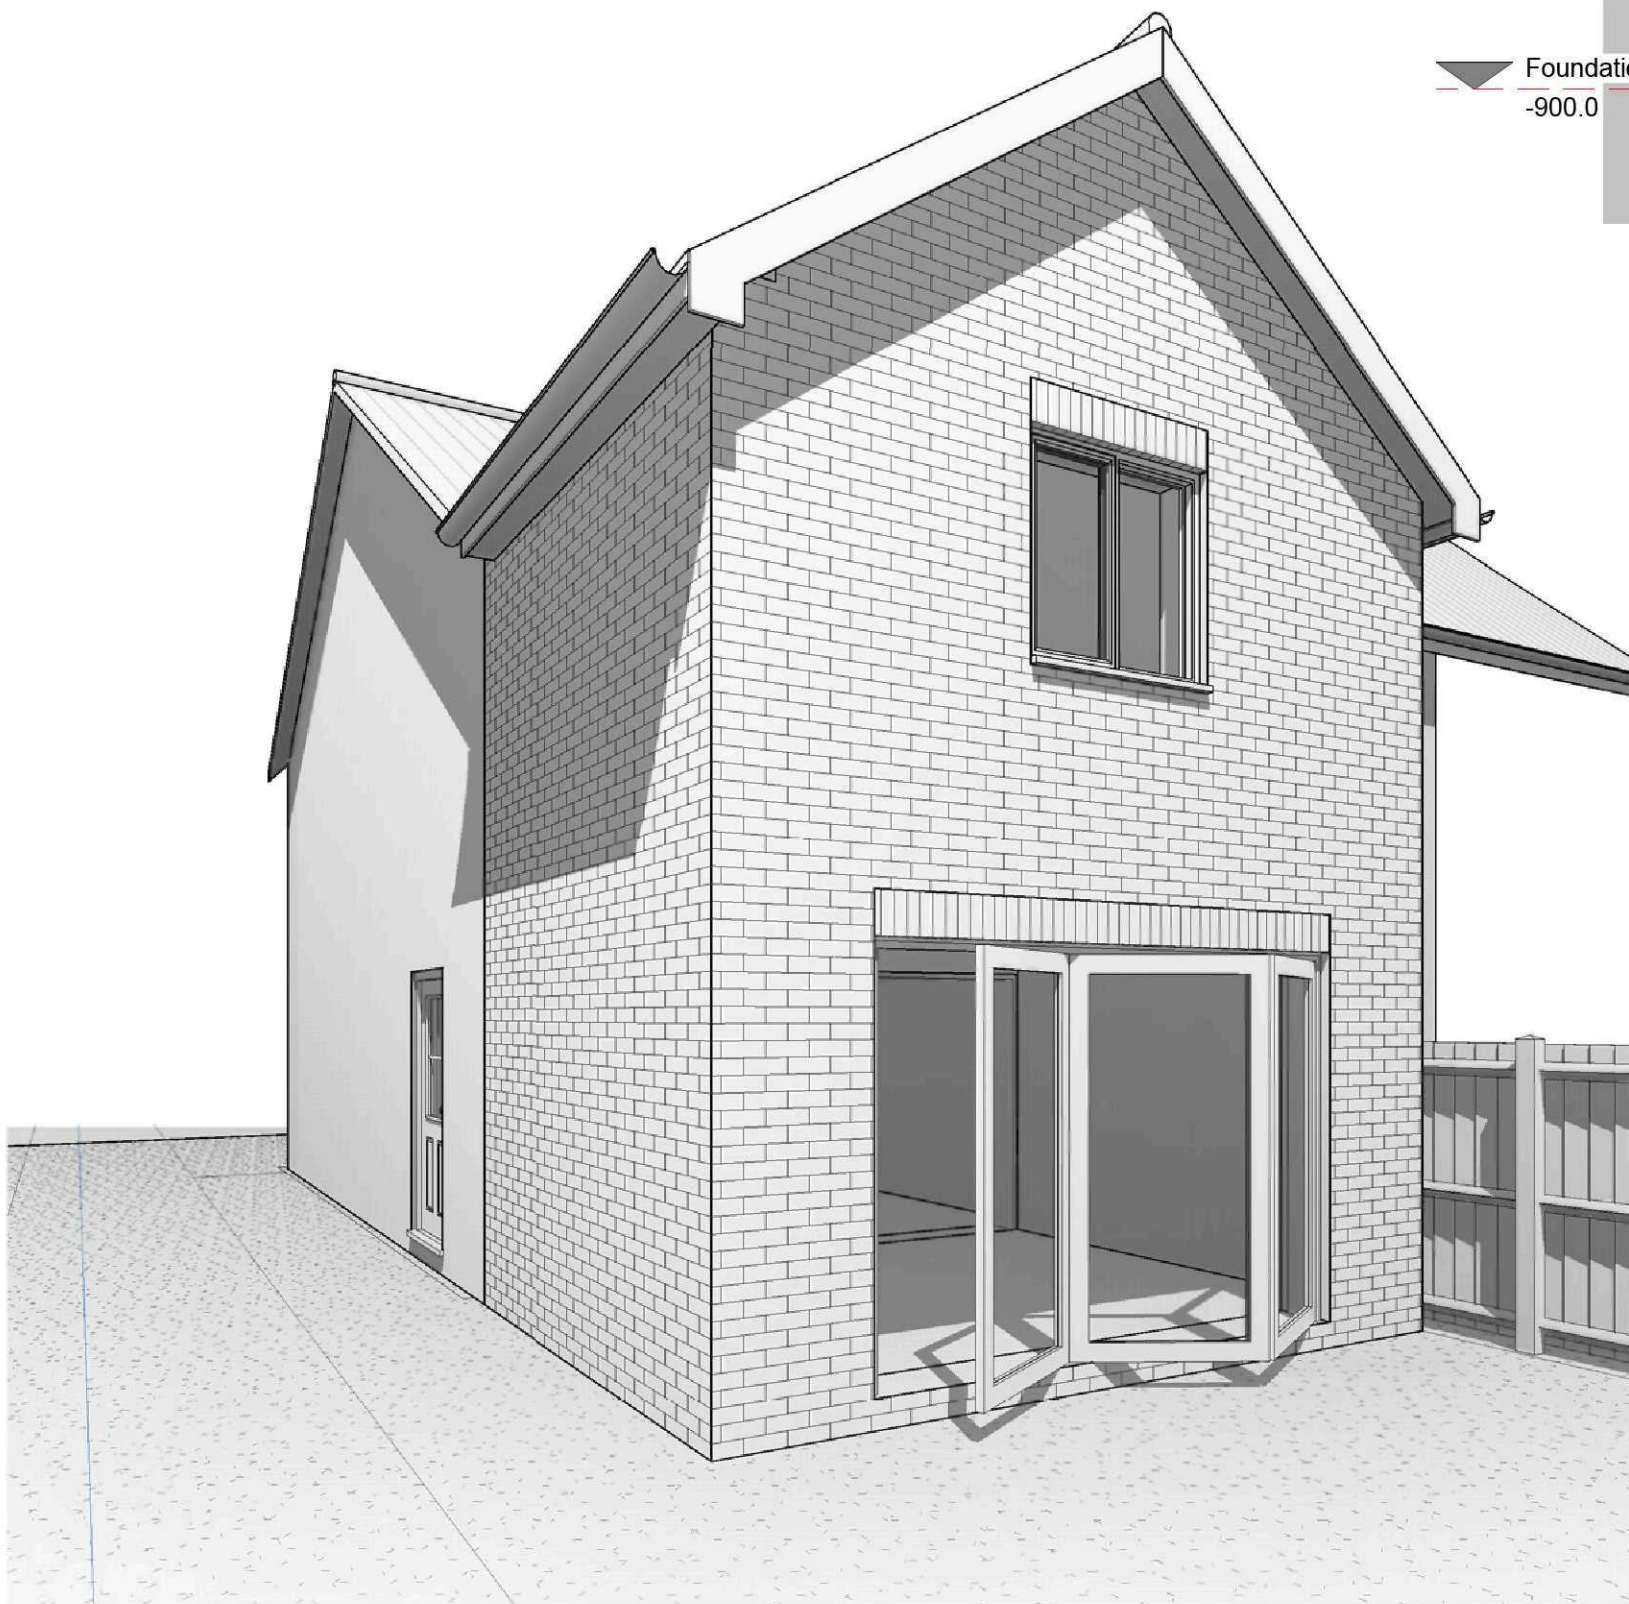

4 3D View Rear Left