






1 Site Location Plan
1 : 1000

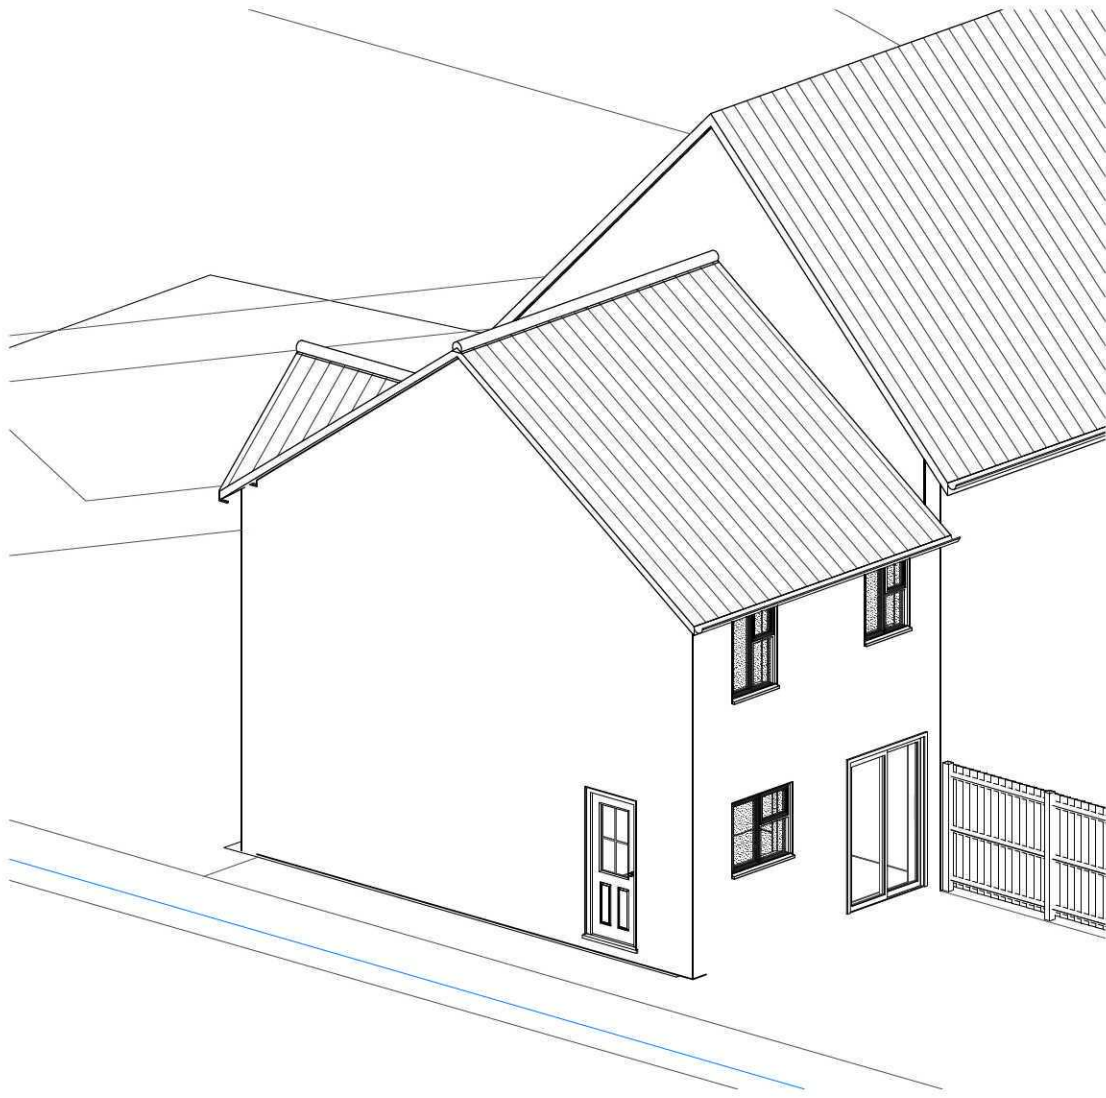

5 Existing 3D View

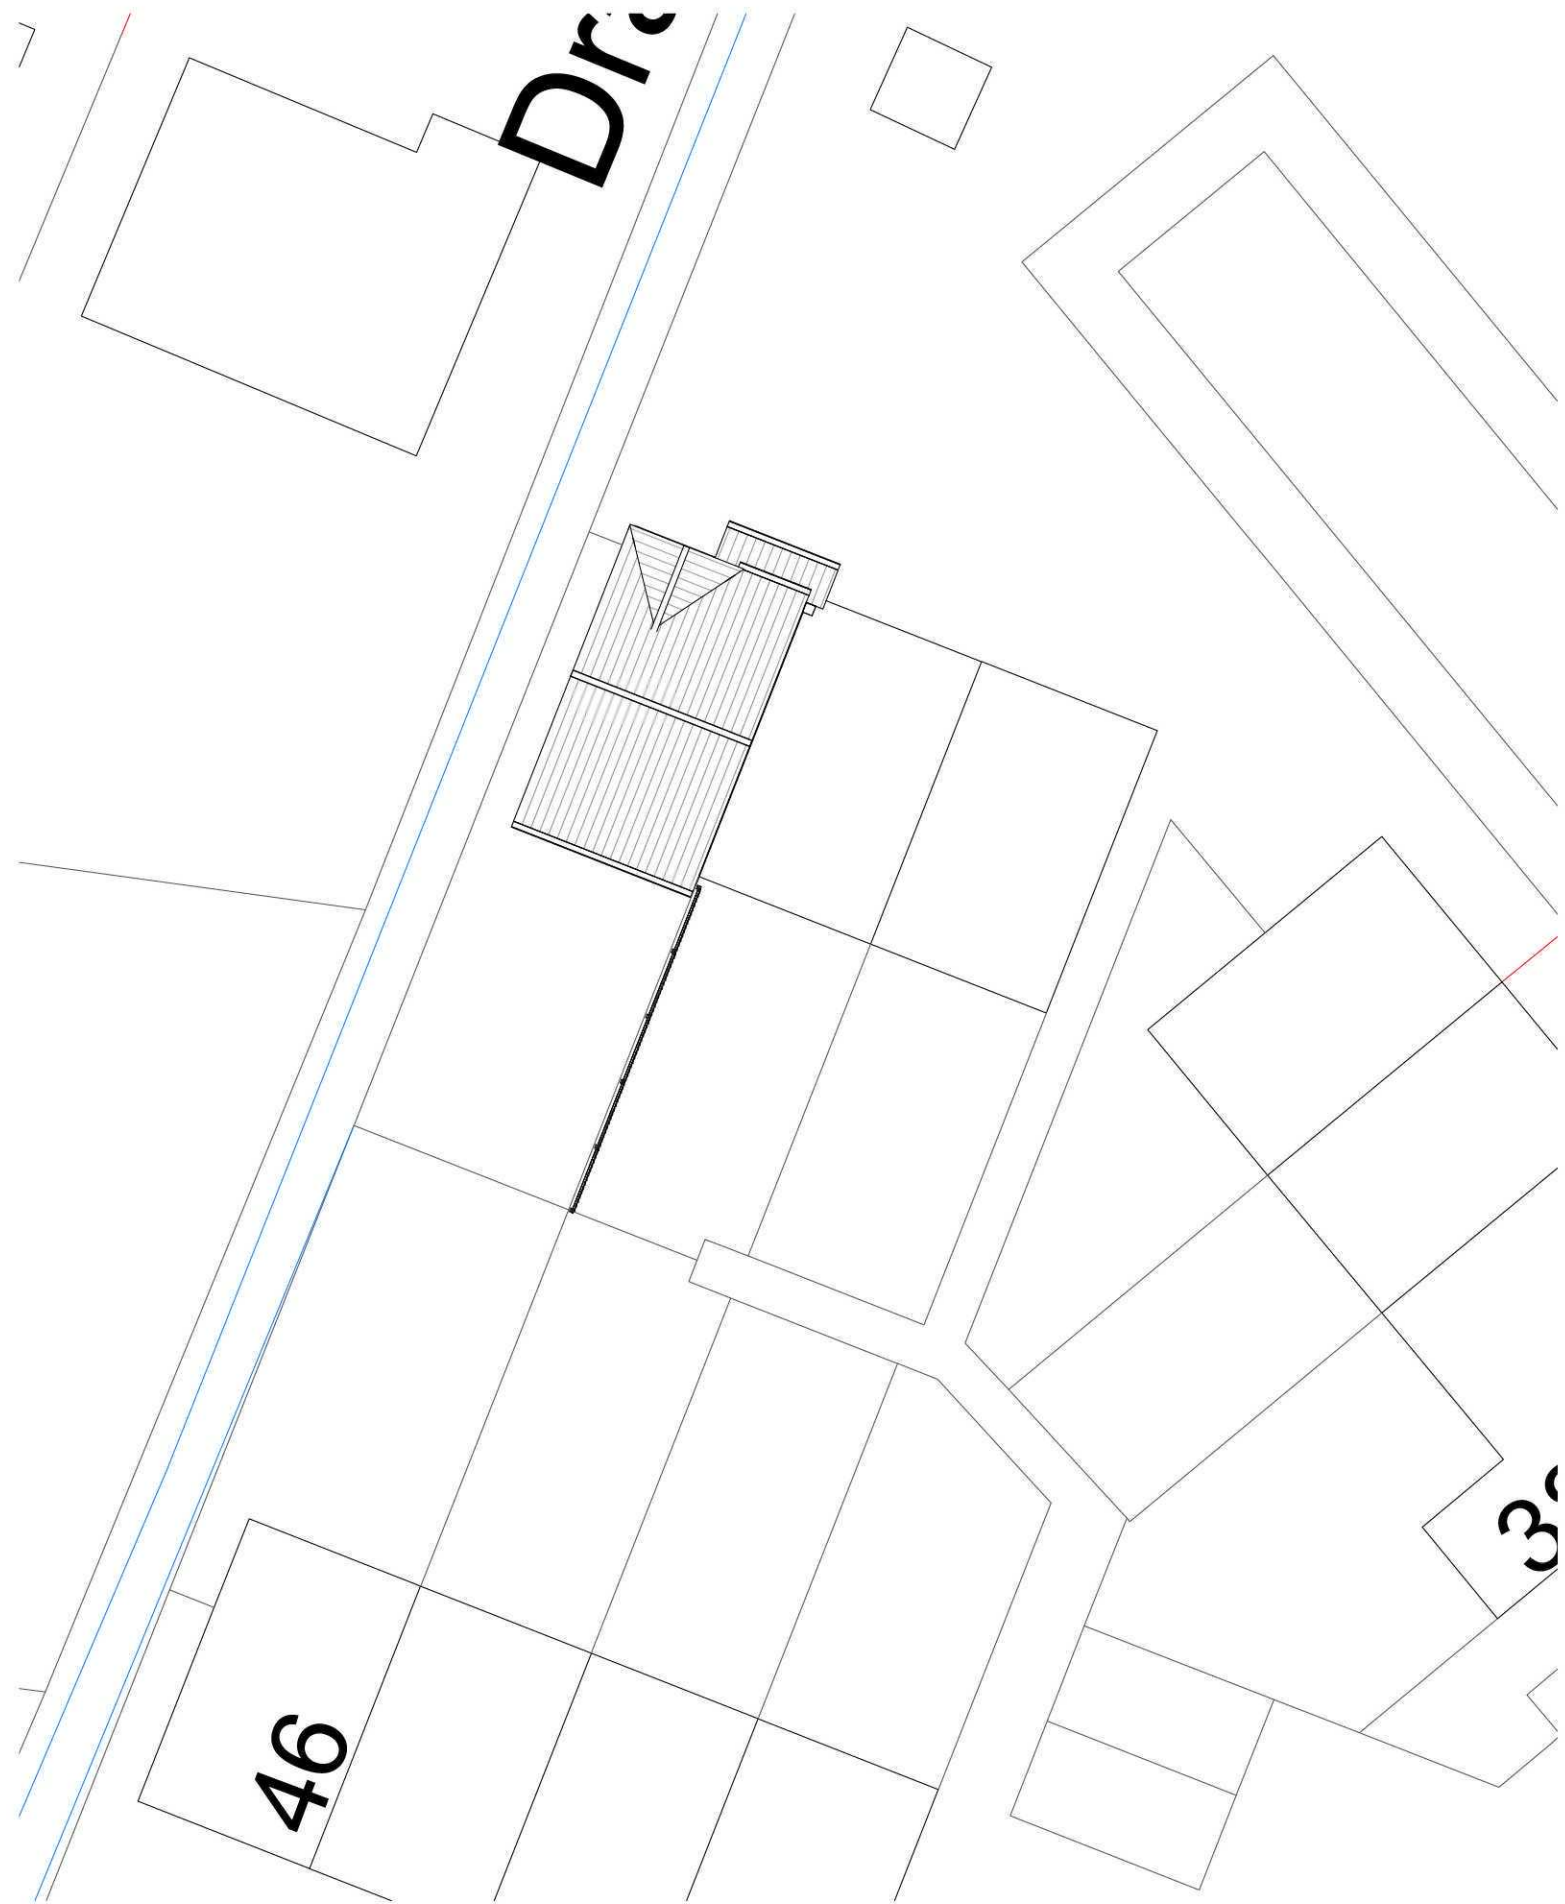

2 Site Block Plan
1 : 200

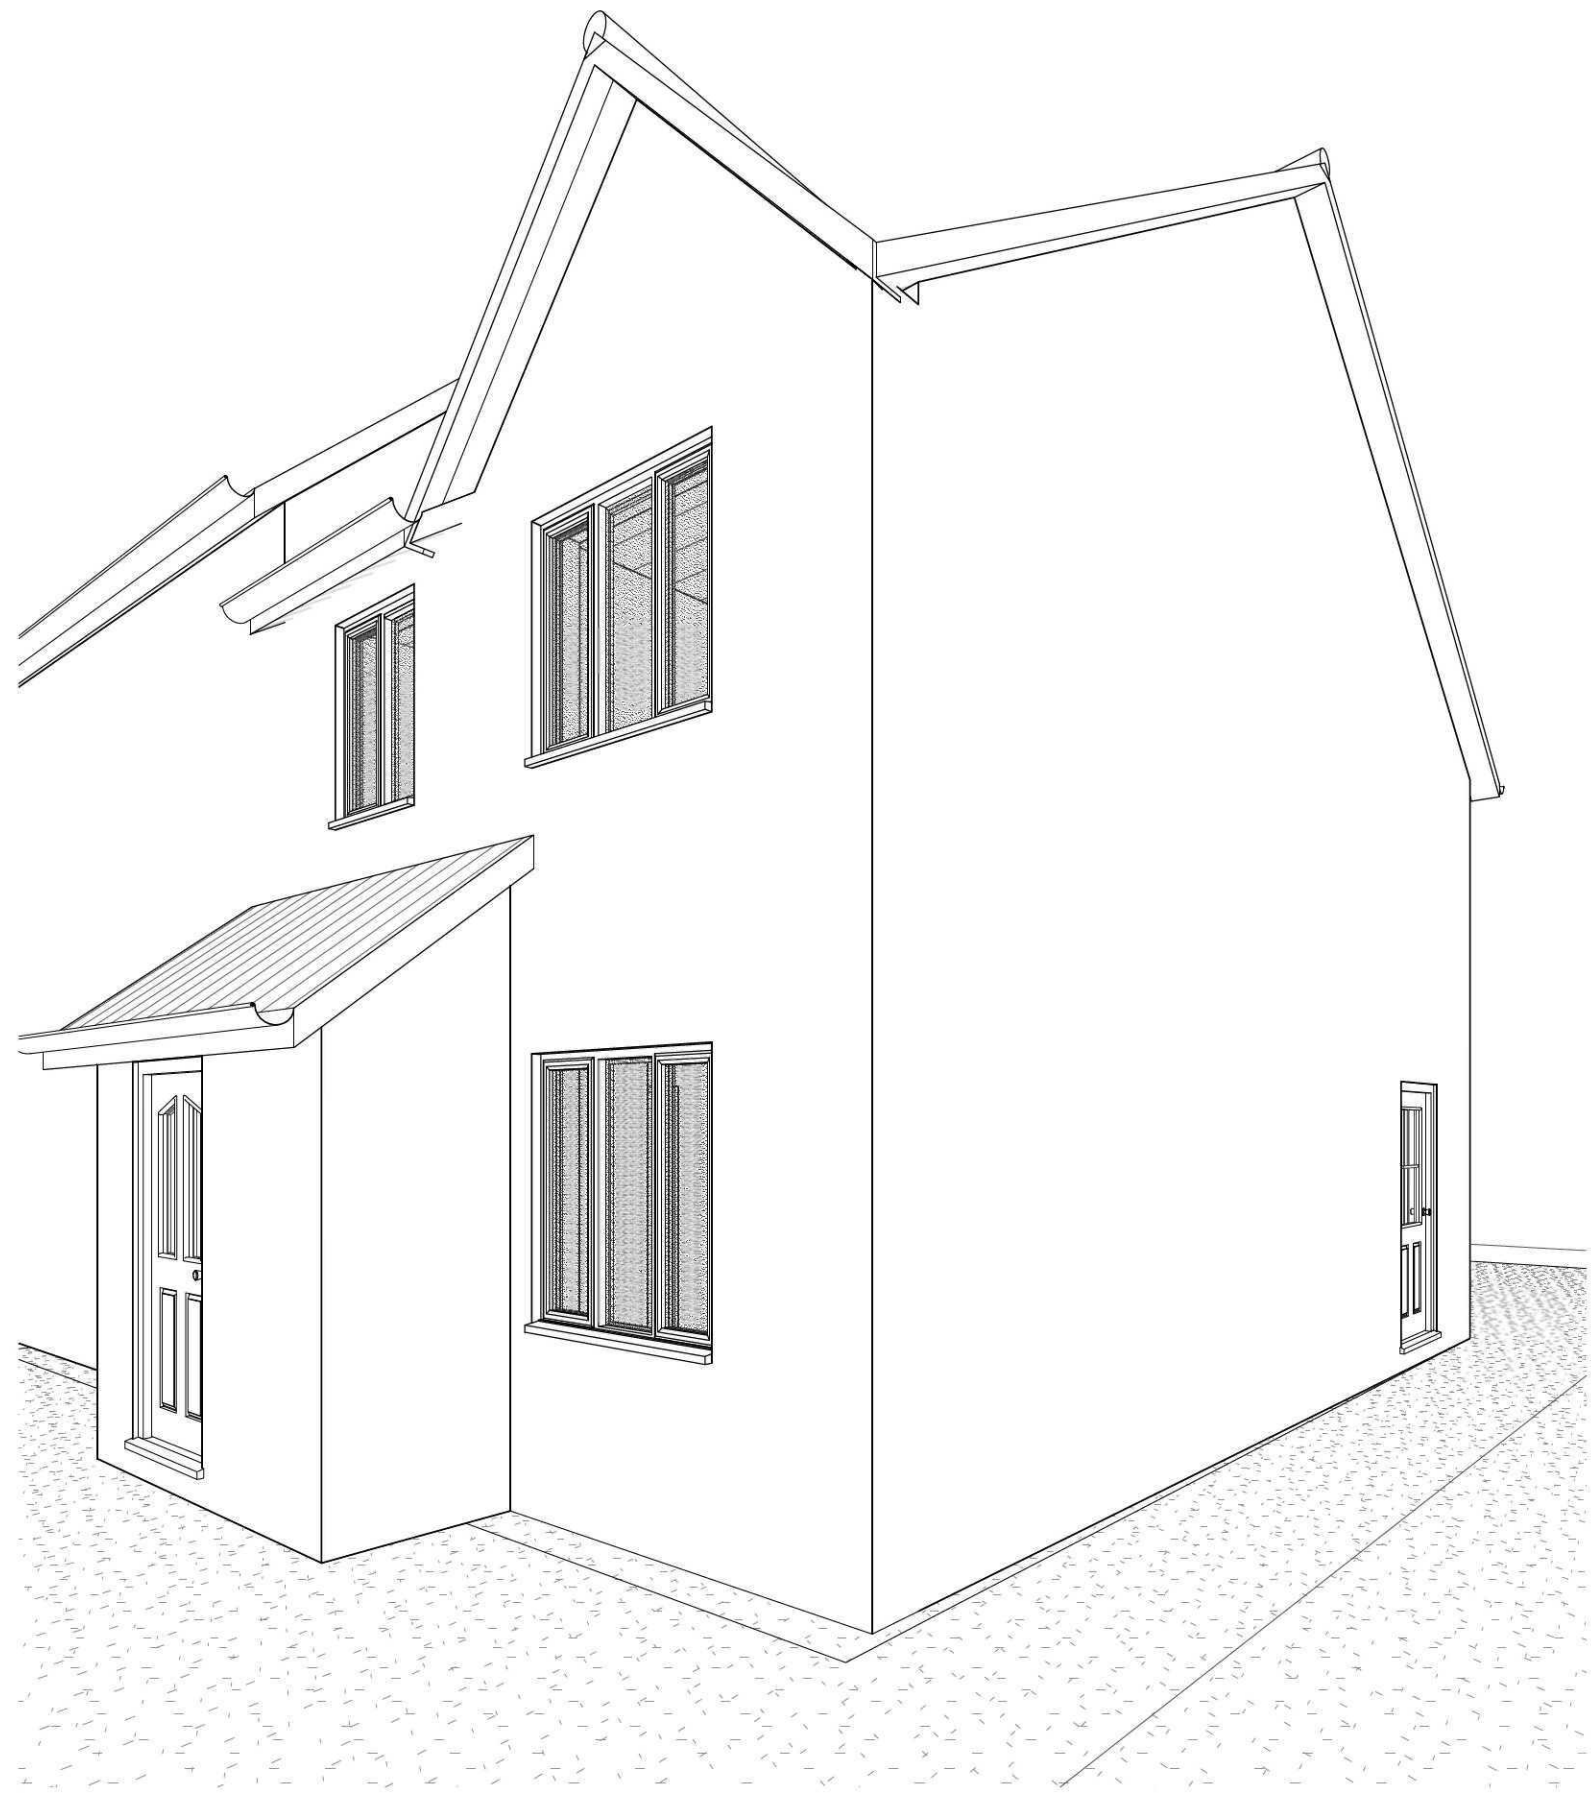

3 3D View Front Right



4 3D View Rear Left

GENERAL CONDITIONS
Contractors are responsible for checking all dimensions on site when work commences and before ordering any materials. Any discrepancies should be brought to the attention of the Client for remedial action before commencing further.
All materials not specified to be of a standard suitable for the work proposed and be fit for purpose. All work to be in accordance with good building practise and all necessary BS codes for Workmanship on Building Sites.

Revisions	
Client:	Mr & Mrs Sibthorp
Site:	Two Storey Rear Extension
Drg Title:	Site Plans & 3D Views



2nd Floor - 5B Sheepmarket
Spalding
PE11 1BH
Tel : 01775 768 921
e-mail: enquiries@remwaydesign.co.uk

Drawing Number	Revision:
a1	2023-01