




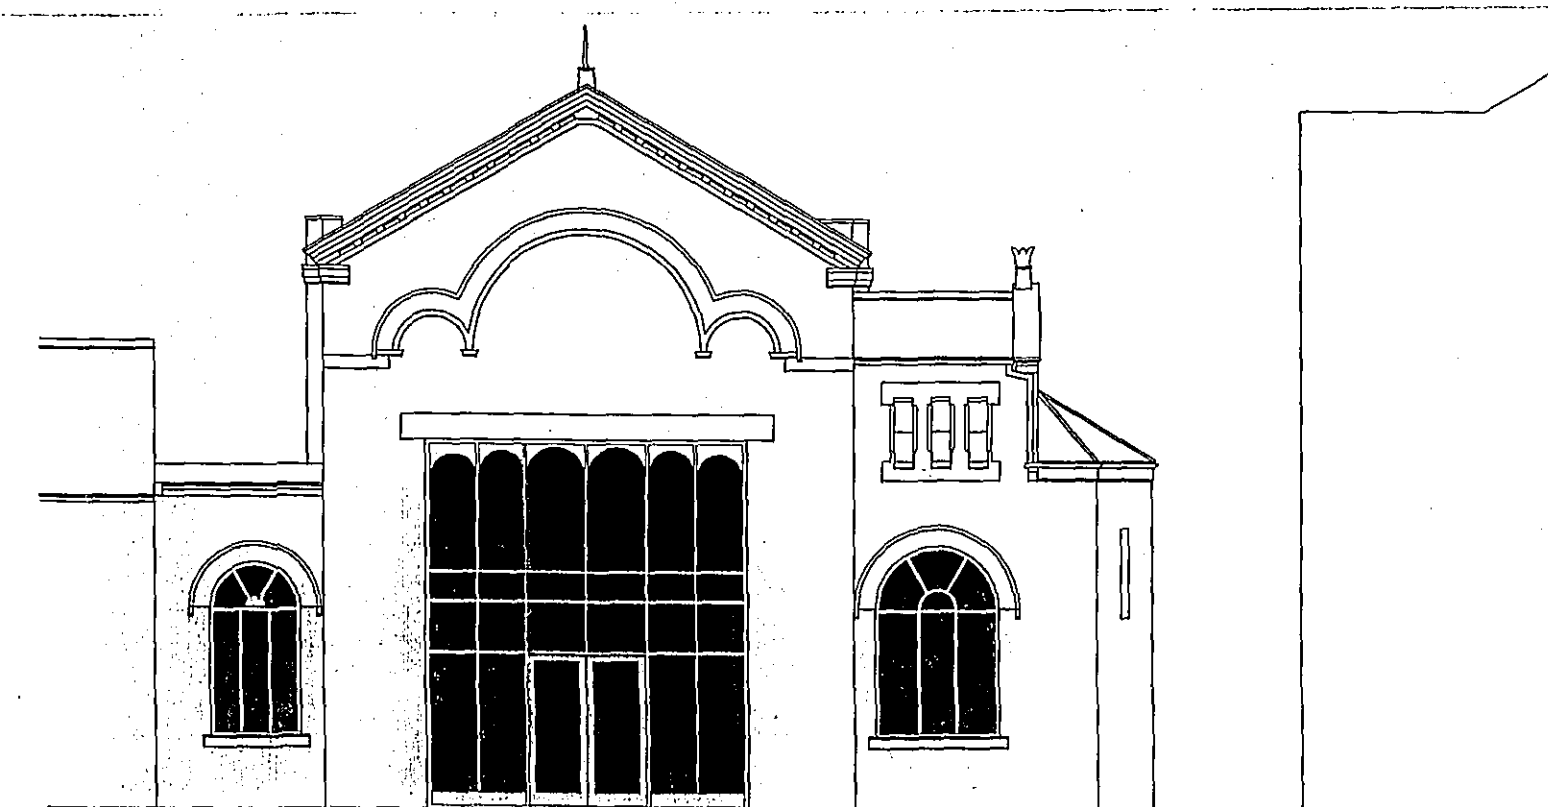


NORTH ELEVATION

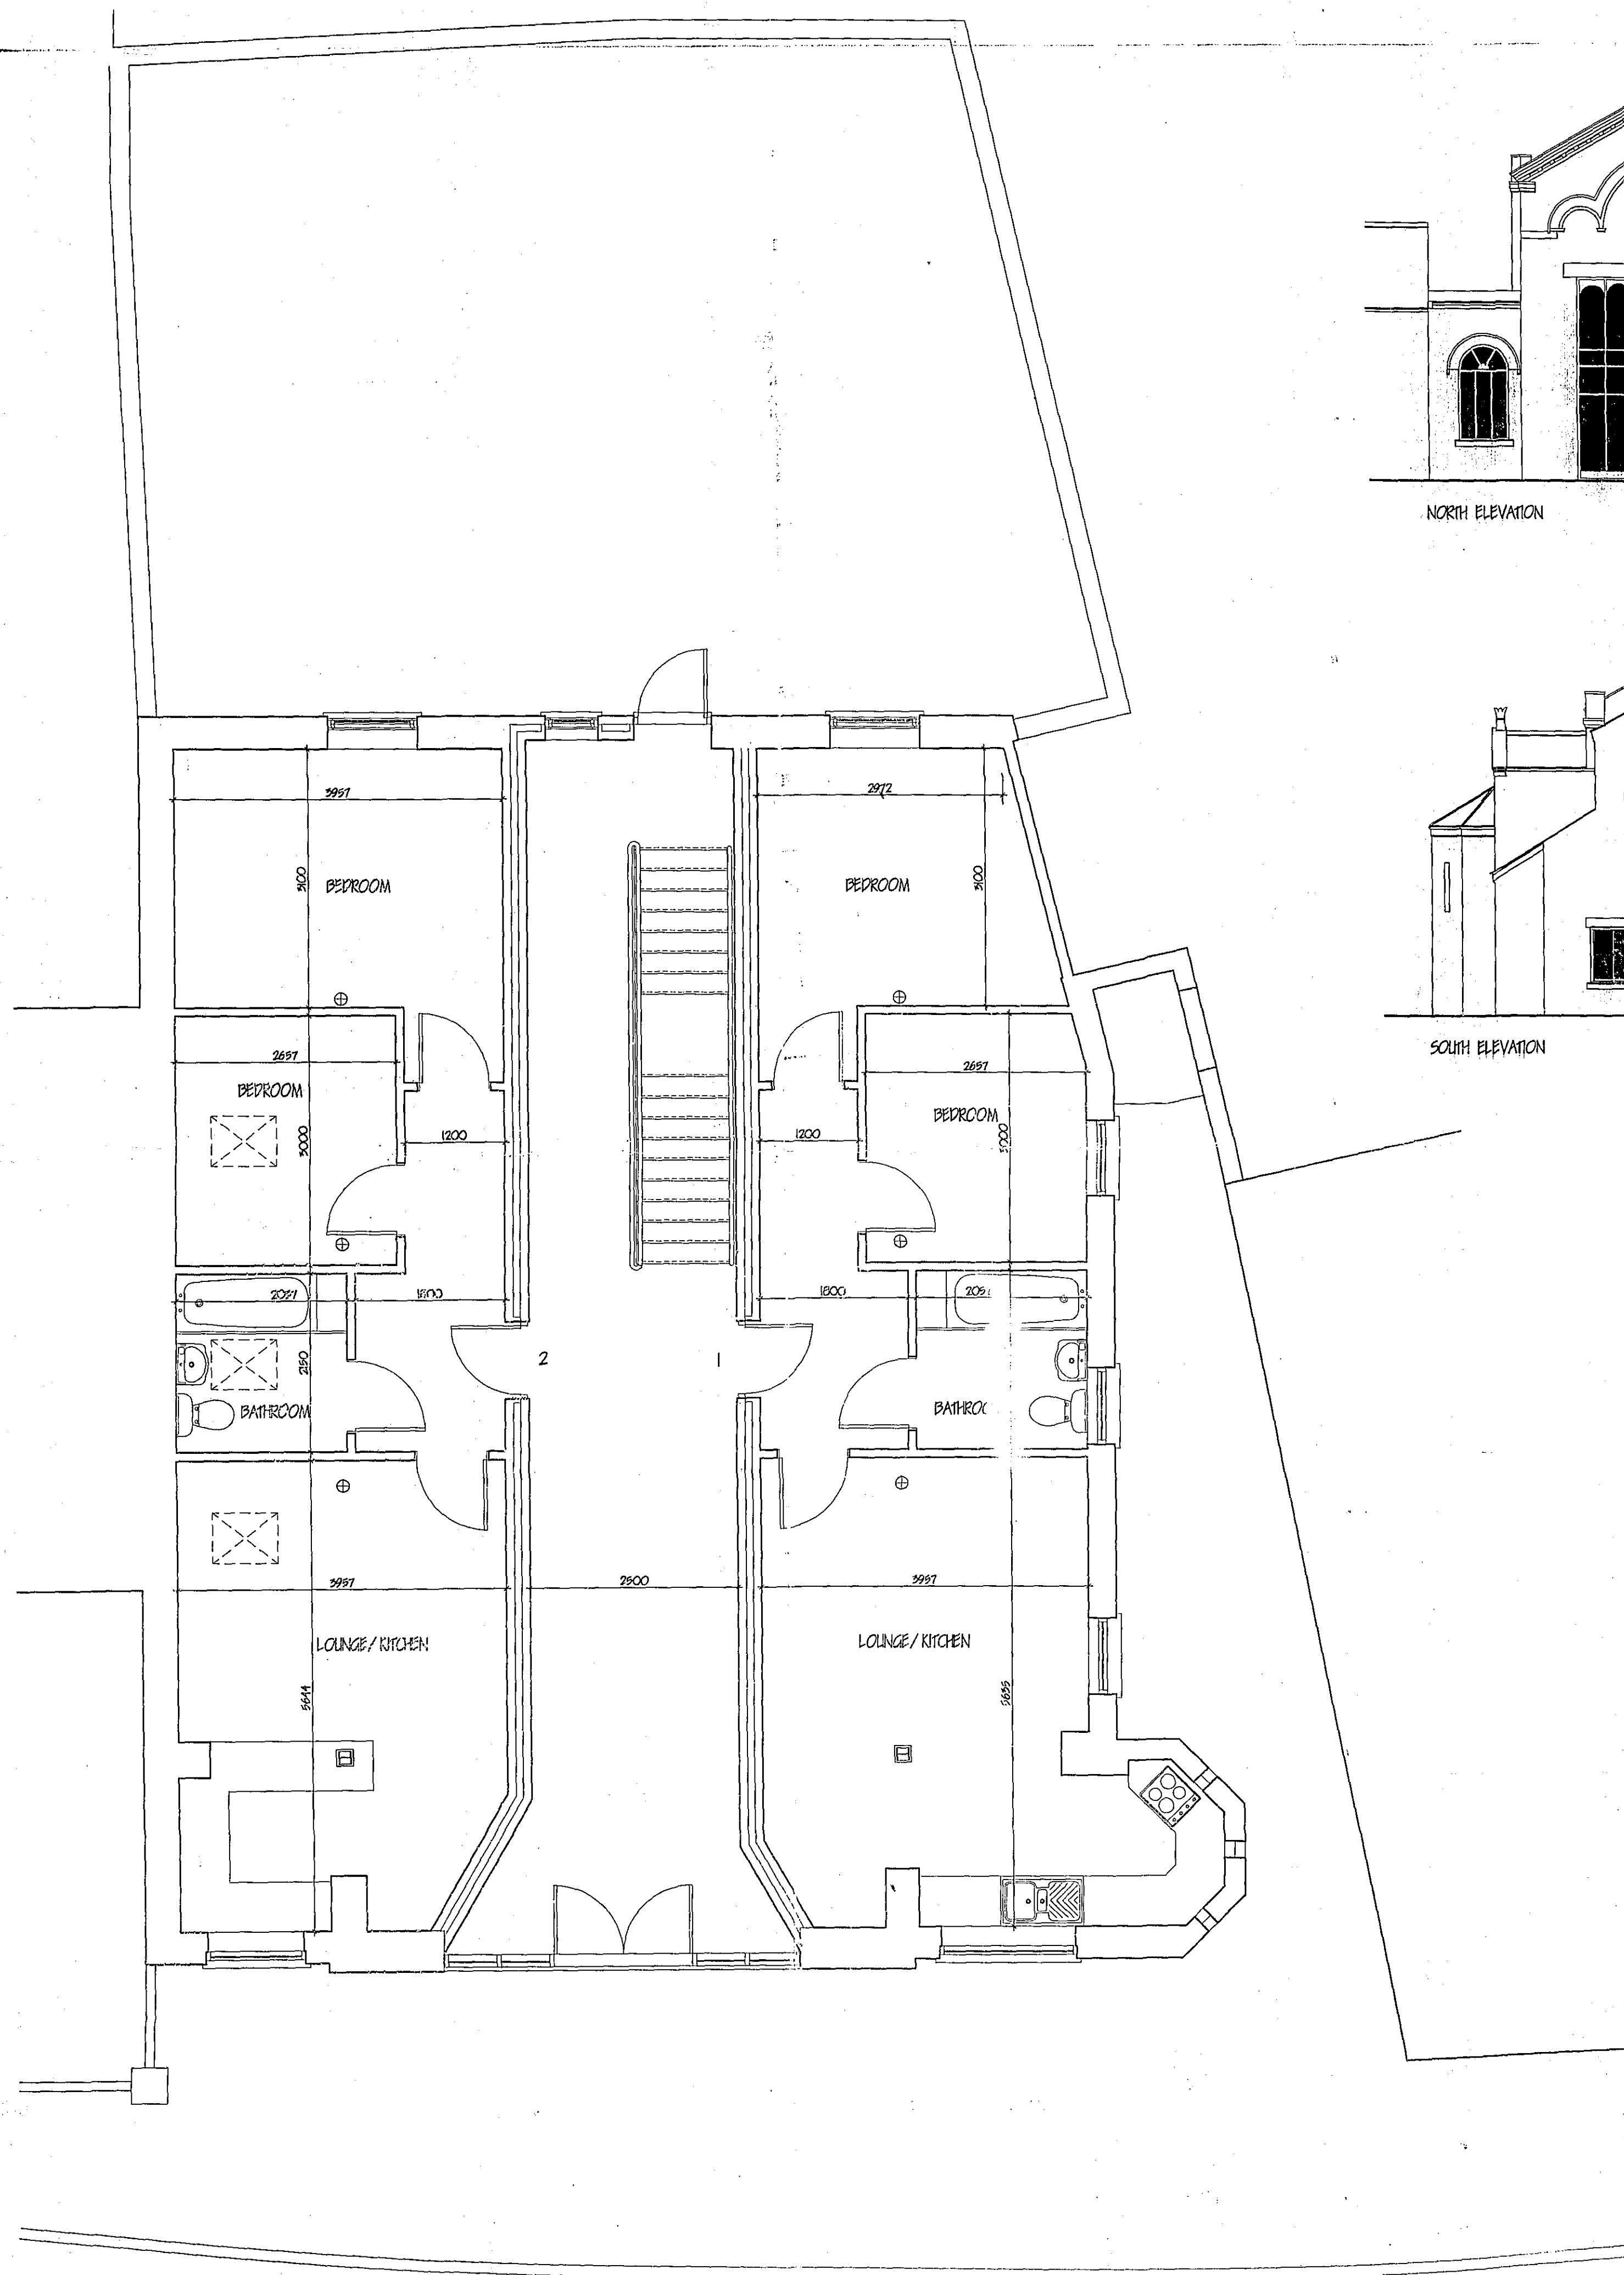

EAST ELEVATION

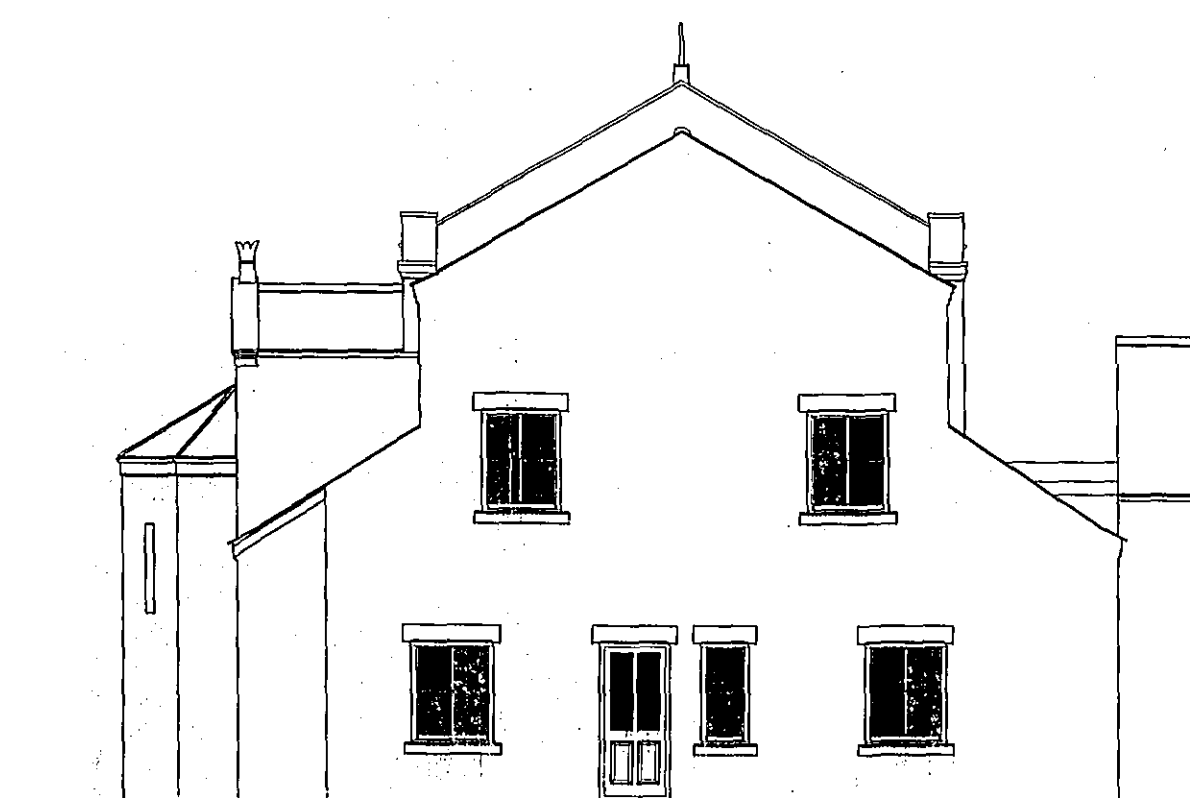

SOUTH ELEVATION

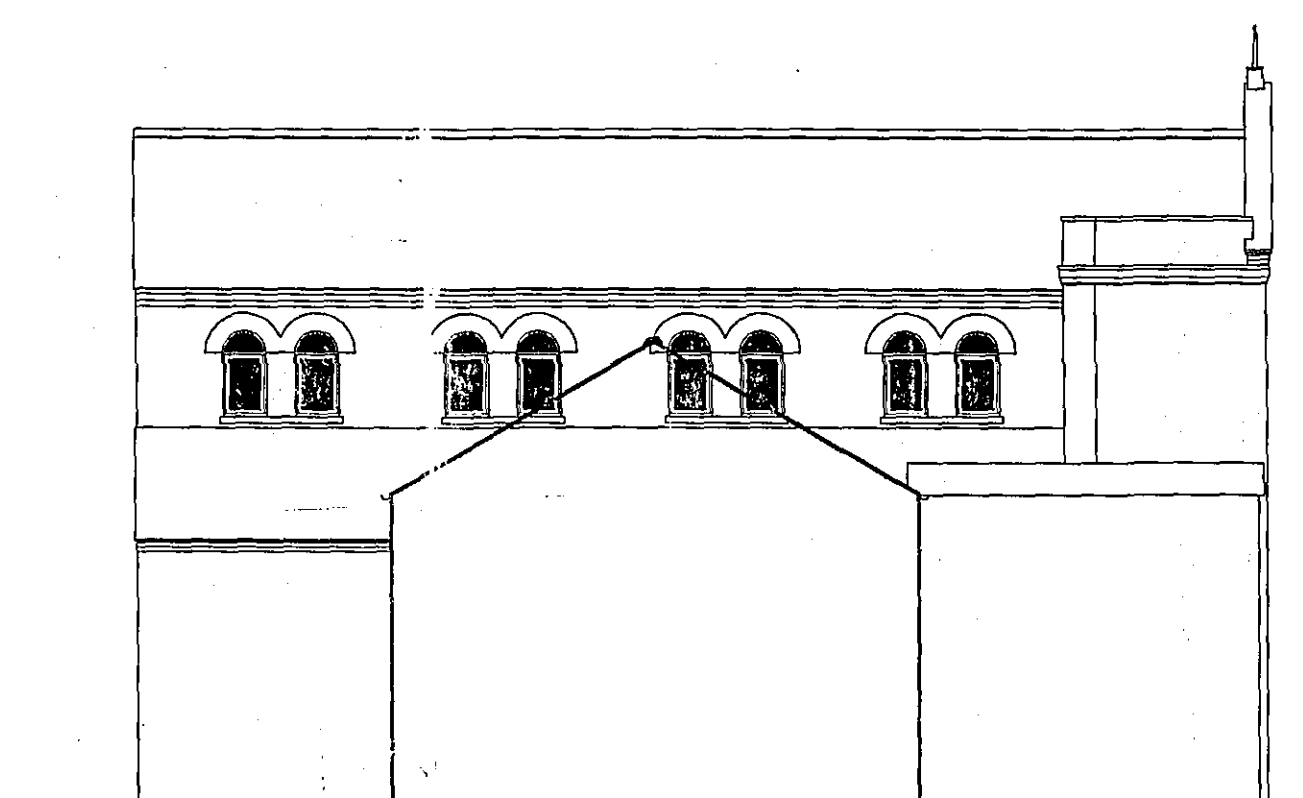

WEST ELEVATION

AMENDED PLAN

Ref. A1

Planning & Development

4 AUG 2005

Ref: 0548105

DETERMINED PLAN

G. R. MERCHANT LEAD AMICE FWO ARCHITECTURAL, STRUCTURAL AND LAND DRAINAGE CONSULTANTS Unit 4, Wrights Mews 12A Park Road, Holbeach, Spalding, Lincs. PE12 7EE Tel: 01408 425744 Fax 01408 425744 E-Mail: G. R. Merchant @ Merchant.FO. Co. UK	
Project RESIDENTIAL DEVELOPMENT PARK ROAD HOLBEACH SPALDING Lincs.	
Client C. PAGE & C. PEACOCK	
Drawing PROPOSED GROUND FLOOR PLAN/ELEVATIONS	
Job Ref. 777-03	Drawing No. 06-A
Date FEB. 05	Drawn J.C.
Scale 1:50	
DO NOT SCALE FROM THIS DRAWING This drawing is copyright and may not be altered, traced, photographed or used for any other purpose other than that for which it is issued. The General Contractor is to check all dimensions on site and report any discrepancies to the Architect. All details shown on this drawing including foundations are based upon typical site conditions related to the area. In no way shall they be accepted for abnormal conditions which may be encountered during construction unless reported to the Architect so that design amendments may be considered. The soil survey is recommended in respect of foundations to suit with specific site conditions before foundation work is undertaken.	