



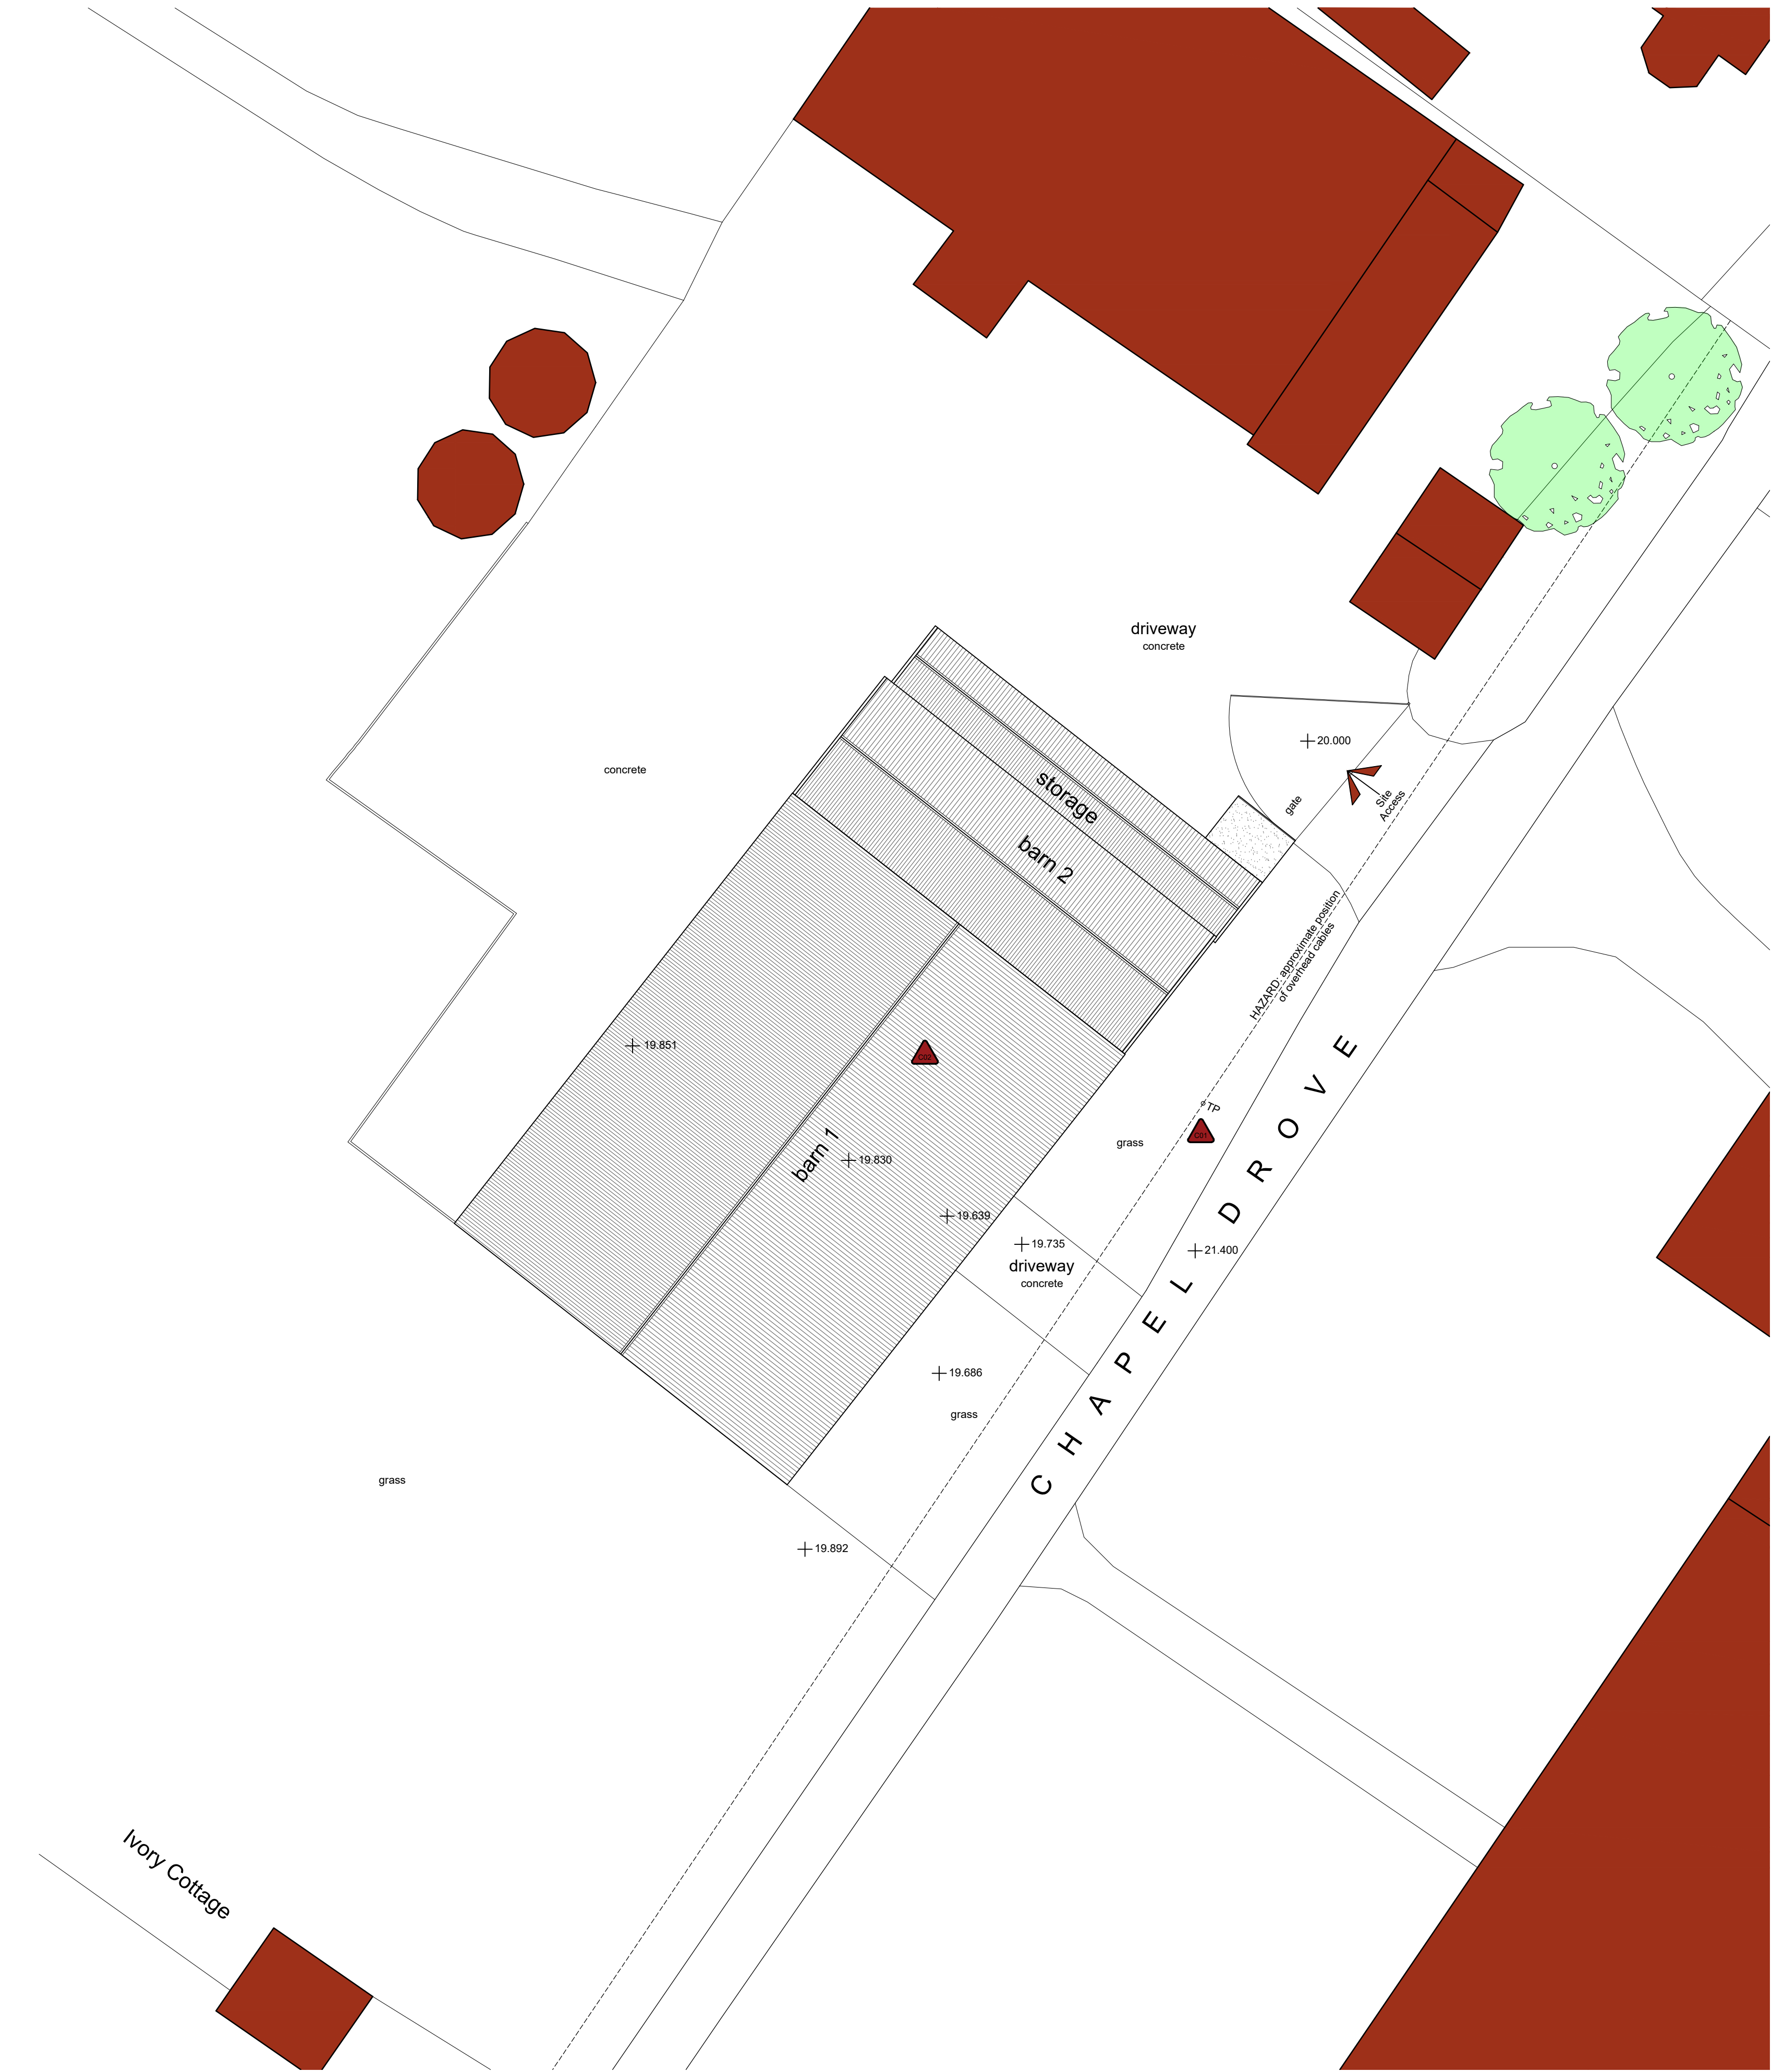


Site Plan
Scale: 1:200


SITE PLAN KEY

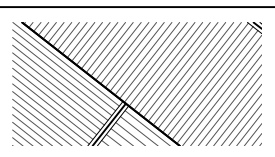


Indicates surveyed buildings

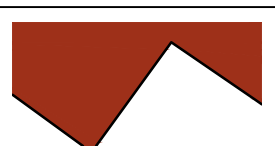


Indicates un-surveyed buildings taken from OS map

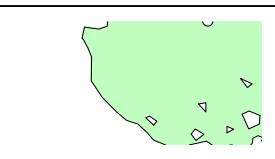


Indicates position of un-surveyed trees and hedges

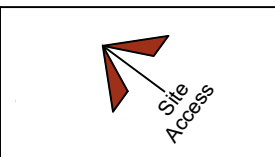

Indicates site access

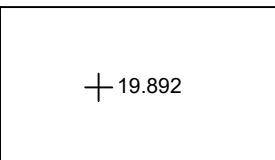

Indicates site levels taken from temporary datum

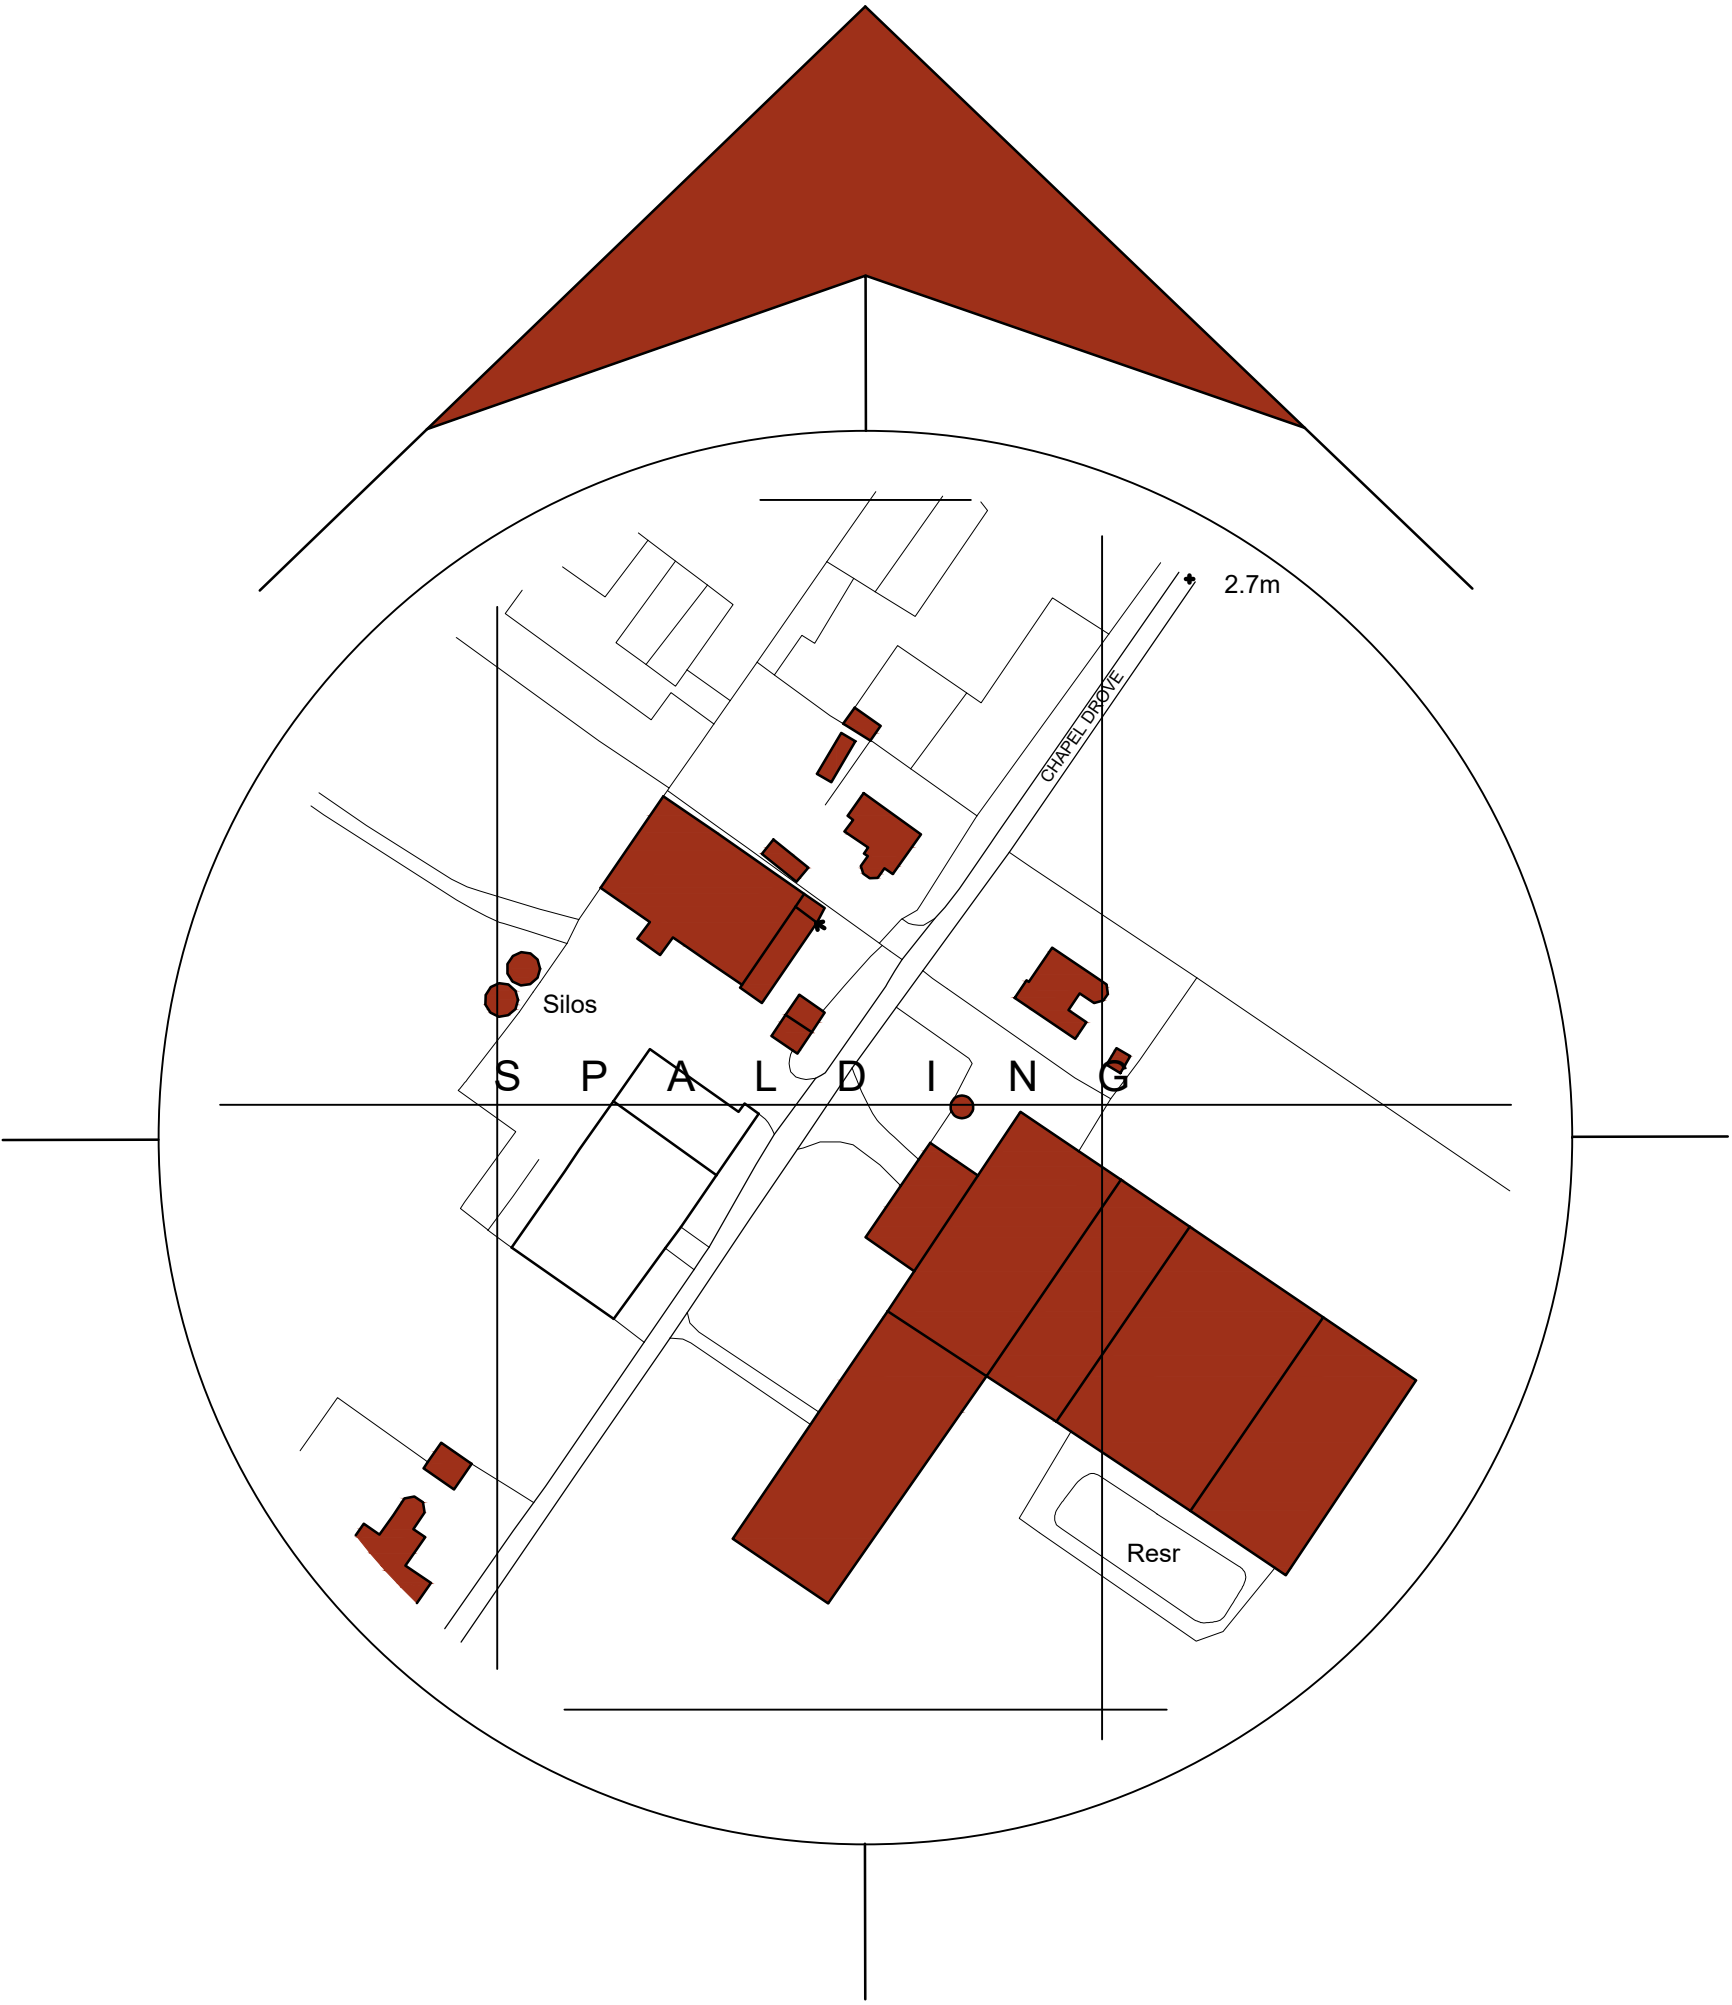

Location Plan
Scale: 1:1250


- General Notes
1. All dimensions are shown in 'mm' unless otherwise stated.
 2. The contractor, sub-contractors and suppliers must verify all dimensions on site prior to the commencement of any work.
 3. This drawing is to be read in conjunction with all relevant engineers and specialist sub-contractors drawings and specifications.
 4. Any discrepancies are to be brought to the designers attention.

CONSTRUCTION DESIGN & MANAGEMENT REGULATIONS 2015

The following information must be read in conjunction with the project Risk register. This drawing highlights significant design related Health & Safety Risks present during Construction phase, and Residual Risks which remain post completion. Other Health & Safety Risks associated with Construction Activities may be present, and must be identified by the Principal Contractor prior to works commencing. Design Risks relating to specialist design items must be identified by the relevant specialist designers/ consultants and issued to the Principal Designer.

C01	Overhead Cables
	
C02	Potential Asbestos
	

AS EXISTING

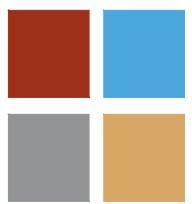

SWANN
EDWARDS
ARCHITECTURE

Swann Edwards Architecture Limited, Swann Edwards Architecture, Black Barn, Fen Road, Guyhirn, Wisbech, Cambs. PE13 4AA
t 01945 450694 e info@swannedwards.co.uk w www.swannedwards.co.uk

Proposed Barn Conversion Rosedale Farm, Chapel Drove, Holbeach Drove, Spalding, PE12 0PT	Job Title	Date	Drawn by
		April 2022	GT
Drawing Title Survey Drawing Site & Location Plan	Job No.	SE-1800	Sheet Size
	Dwg No.	100	A1
		Checked by	Revision
		SHe	