

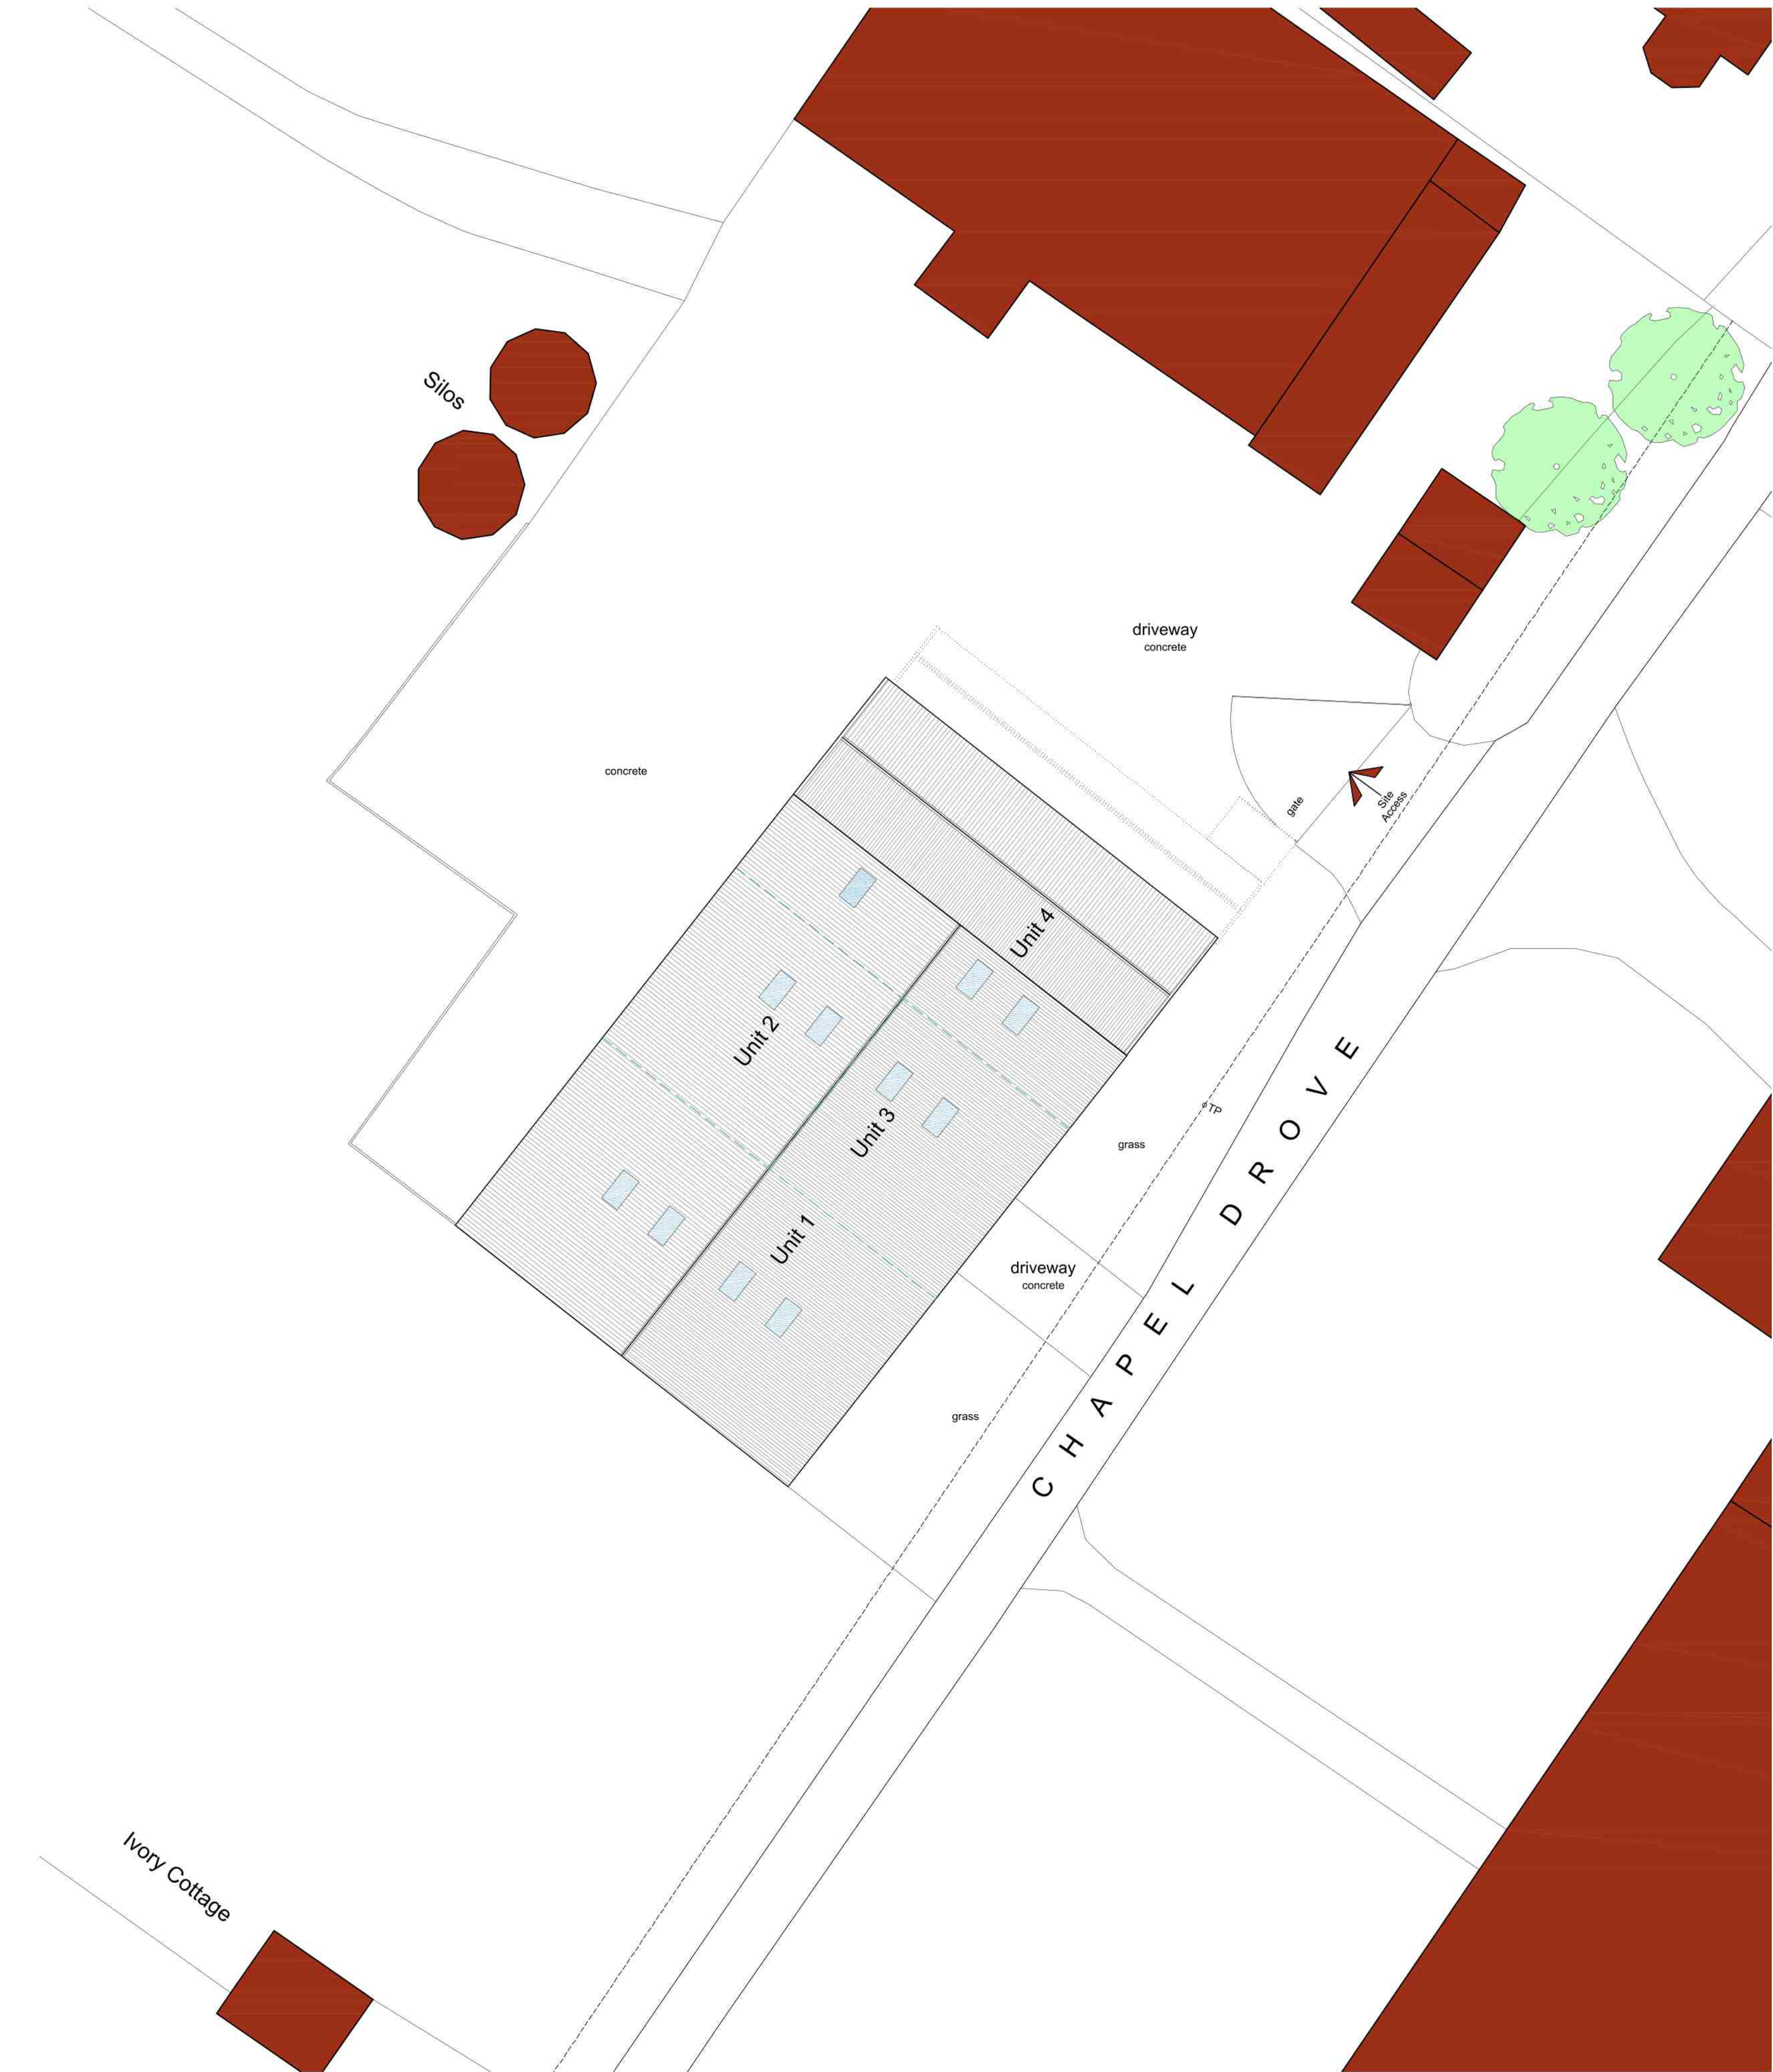


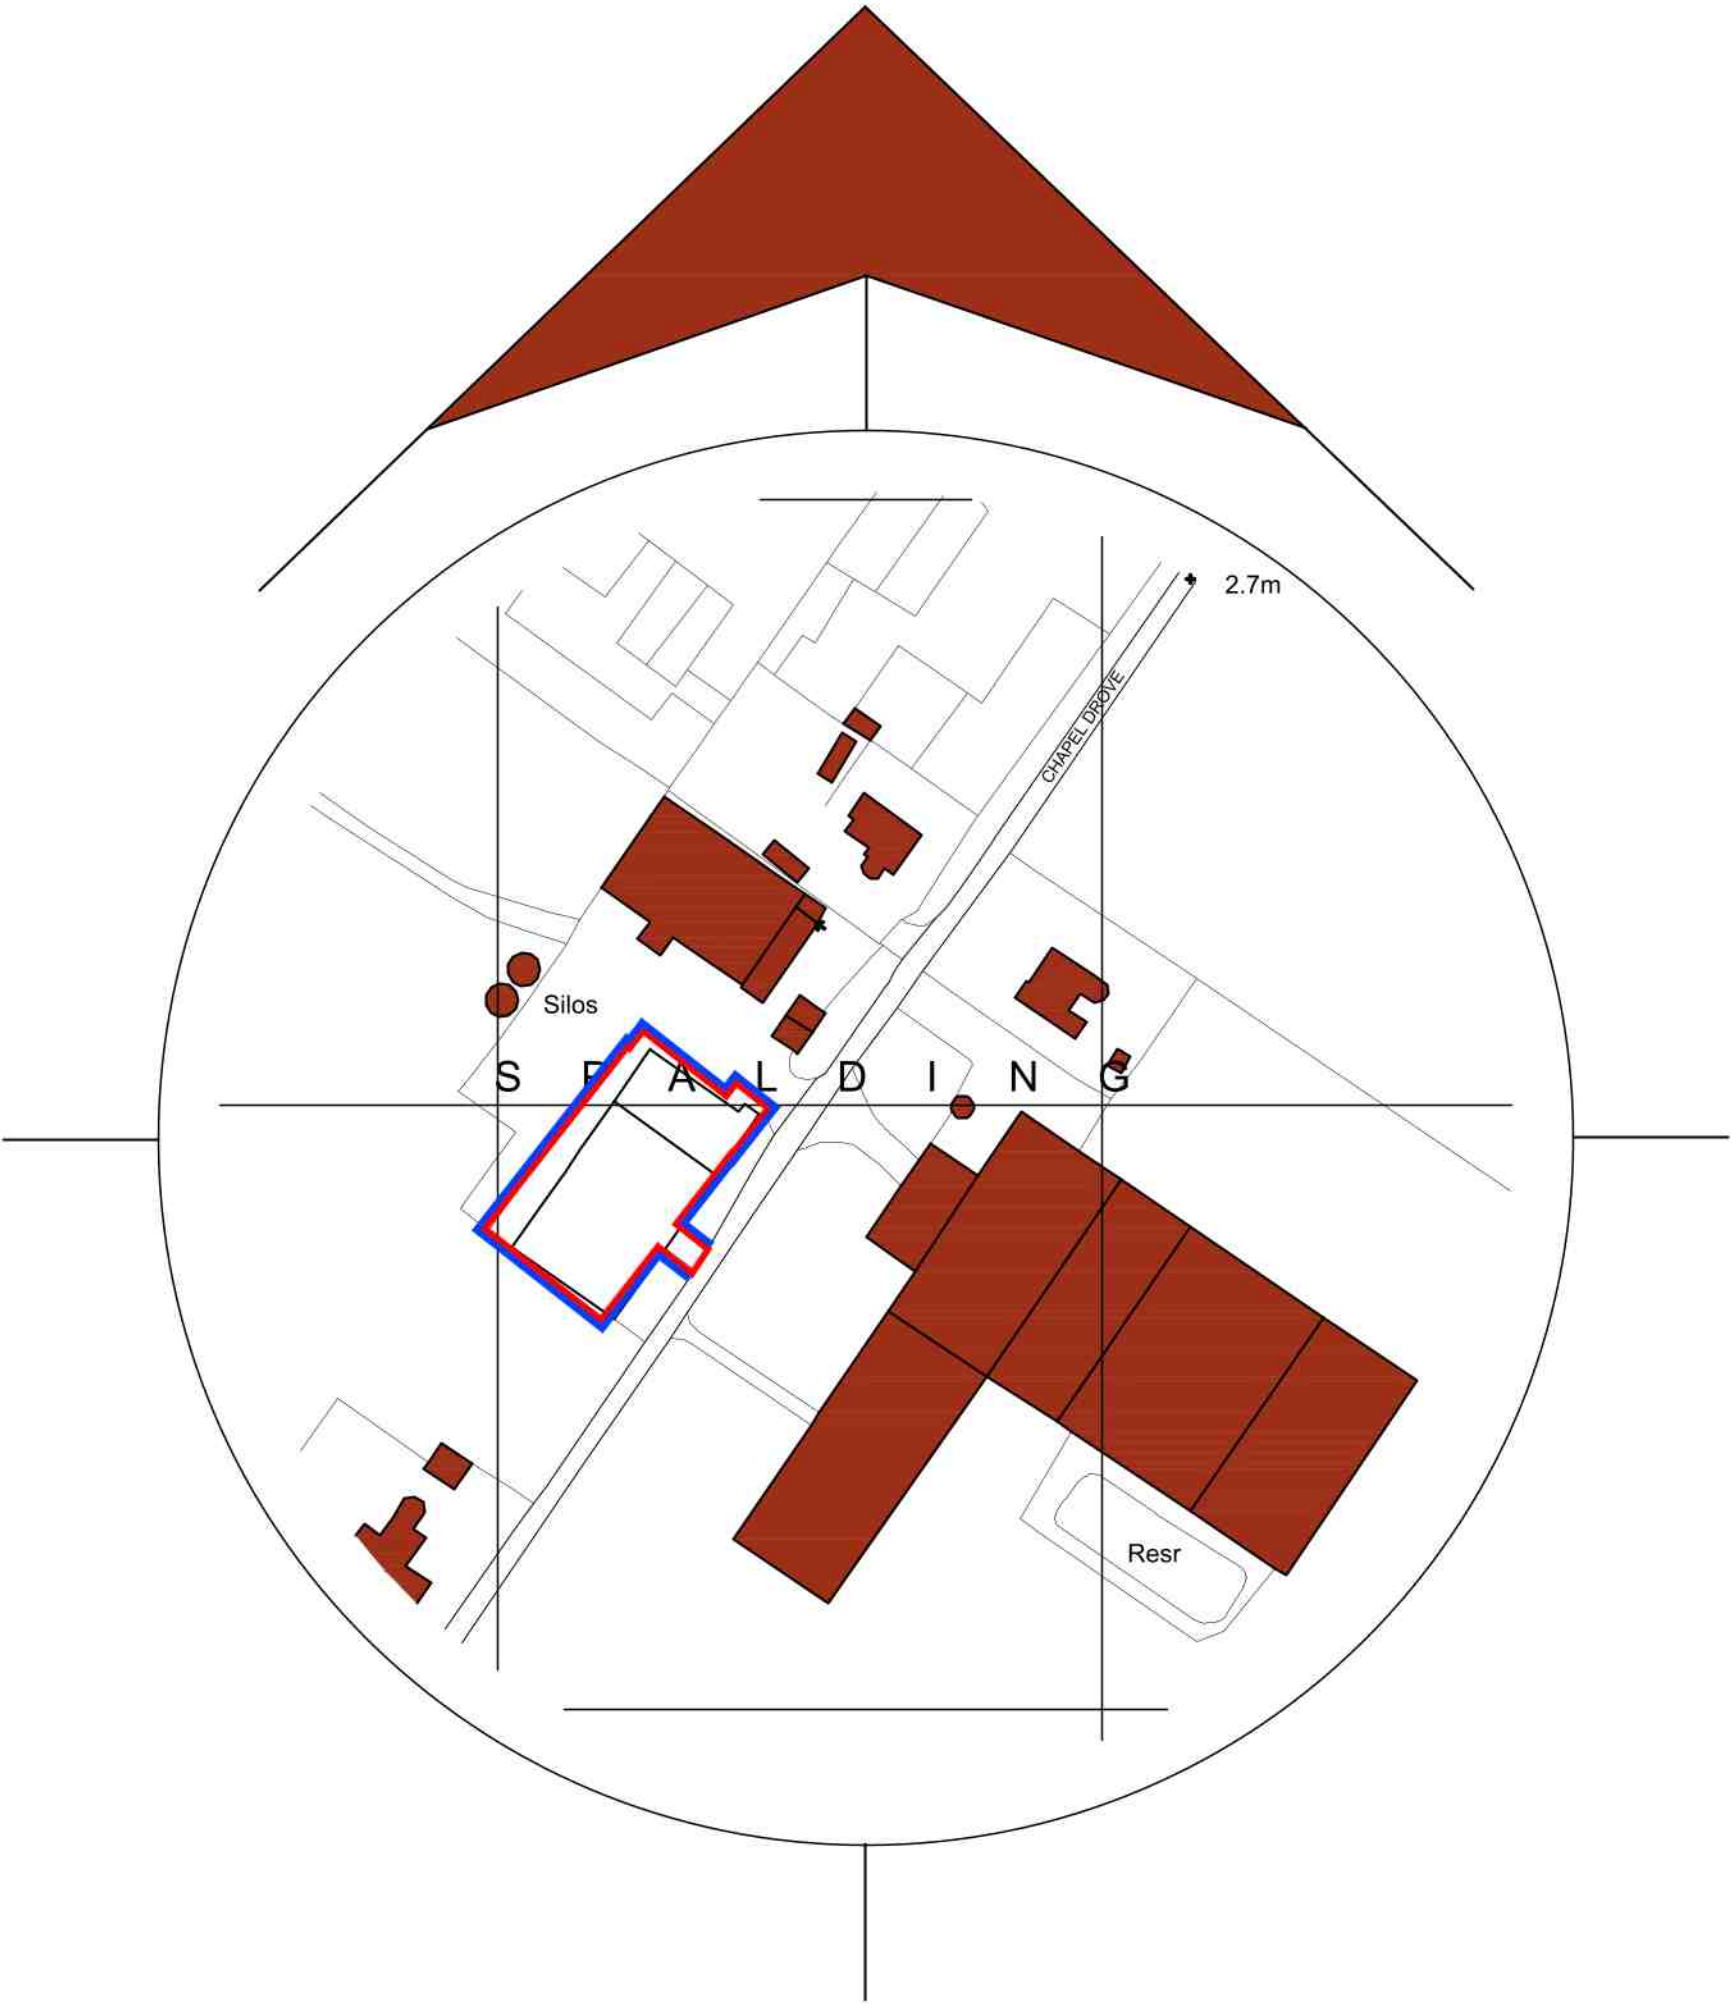

Site Plan
Scale: 1:200

SITE PLAN KEY

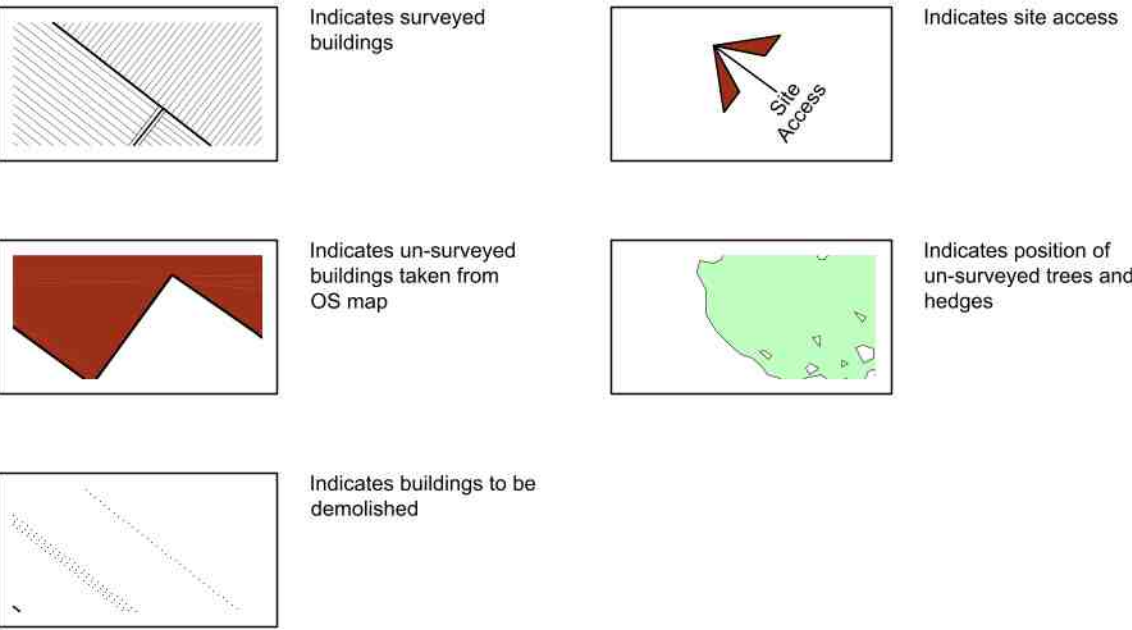

Location Plan
Scale: 1:1250

- General Notes
1. All dimensions are shown in 'mm' unless otherwise stated.
 2. The contractor, sub-contractors and suppliers must verify all dimensions on site prior to the commencement of any work.
 3. This drawing is to be read in conjunction with all relevant engineers and specialist sub-contractors drawings and specifications.
 4. Any discrepancies are to be brought to the designers attention.

CONSTRUCTION DESIGN & MANAGEMENT REGULATIONS 2015

The following information must be read in conjunction with the project Risk register. This drawing highlights significant design related Health & Safety Risks present during Construction phase, and Residual Risks which remain post completion. Other Health & Safety Risks associated with Construction Activities may be present, and must be identified by the Principal Contractor prior to works commencing. Design Risks relating to specialist design items must be identified by the relevant specialist designers/ consultants and issued to the Principal Designer.

FOR APPROVAL



Swann Edwards Architecture Limited, Swann Edwards Architecture, Black Barn, Fen Road, Guyhirn, Wisbech, Cambs. PE13 4AA
t 01945 450894 e info@swannedwards.co.uk w www.swannedwards.co.uk

Job Title Proposed Barn Conversion Rosedale Farm, Chapel Drive, Holbeach Grove, Spalding, PE12 0PT	Date May 2022	Drawn by GT
Drawing Title Planning Drawing Site & Location Plan	Job No. SE-1800	Checked by GE
Dwg No. PP1000	Sheet Size A1	Revision