

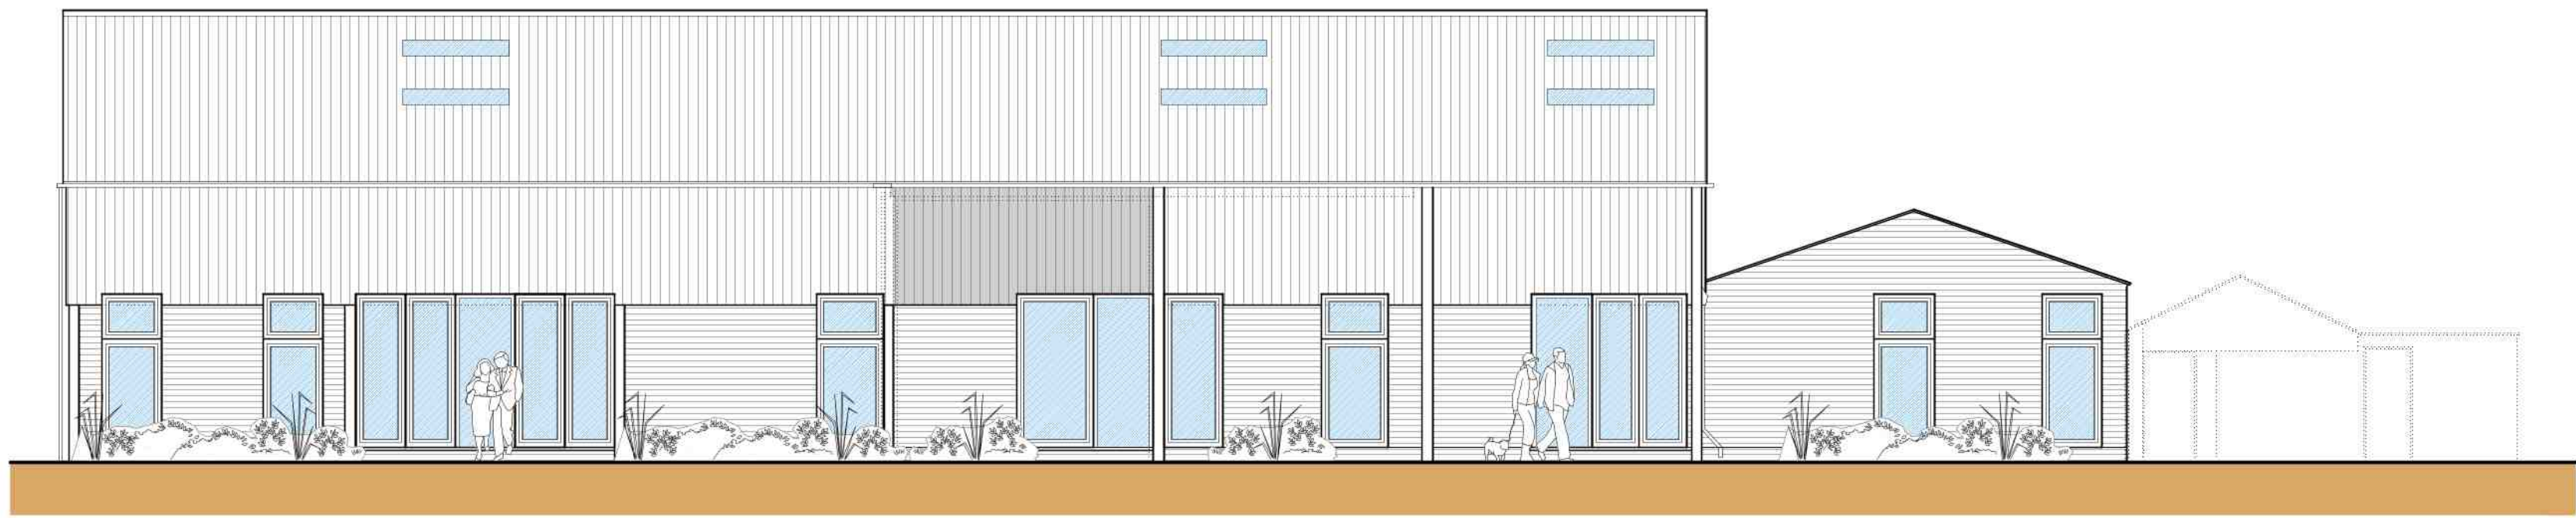


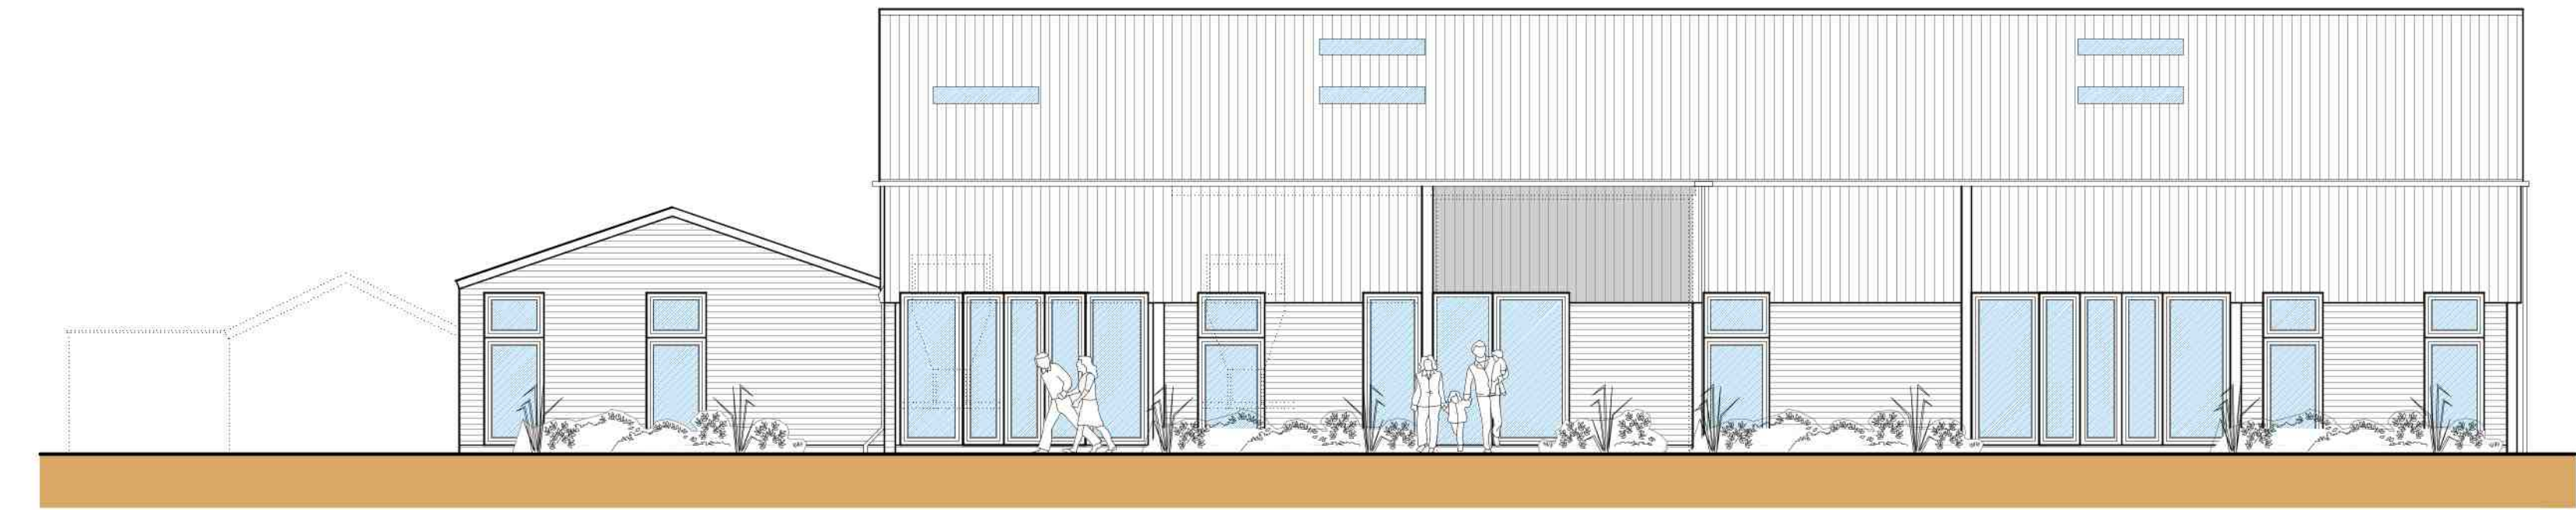



Front Elevation (SE)

Scale: 1:100

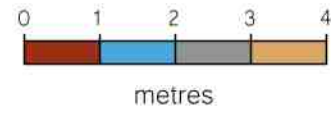



Rear Elevation (NW)

Scale: 1:100

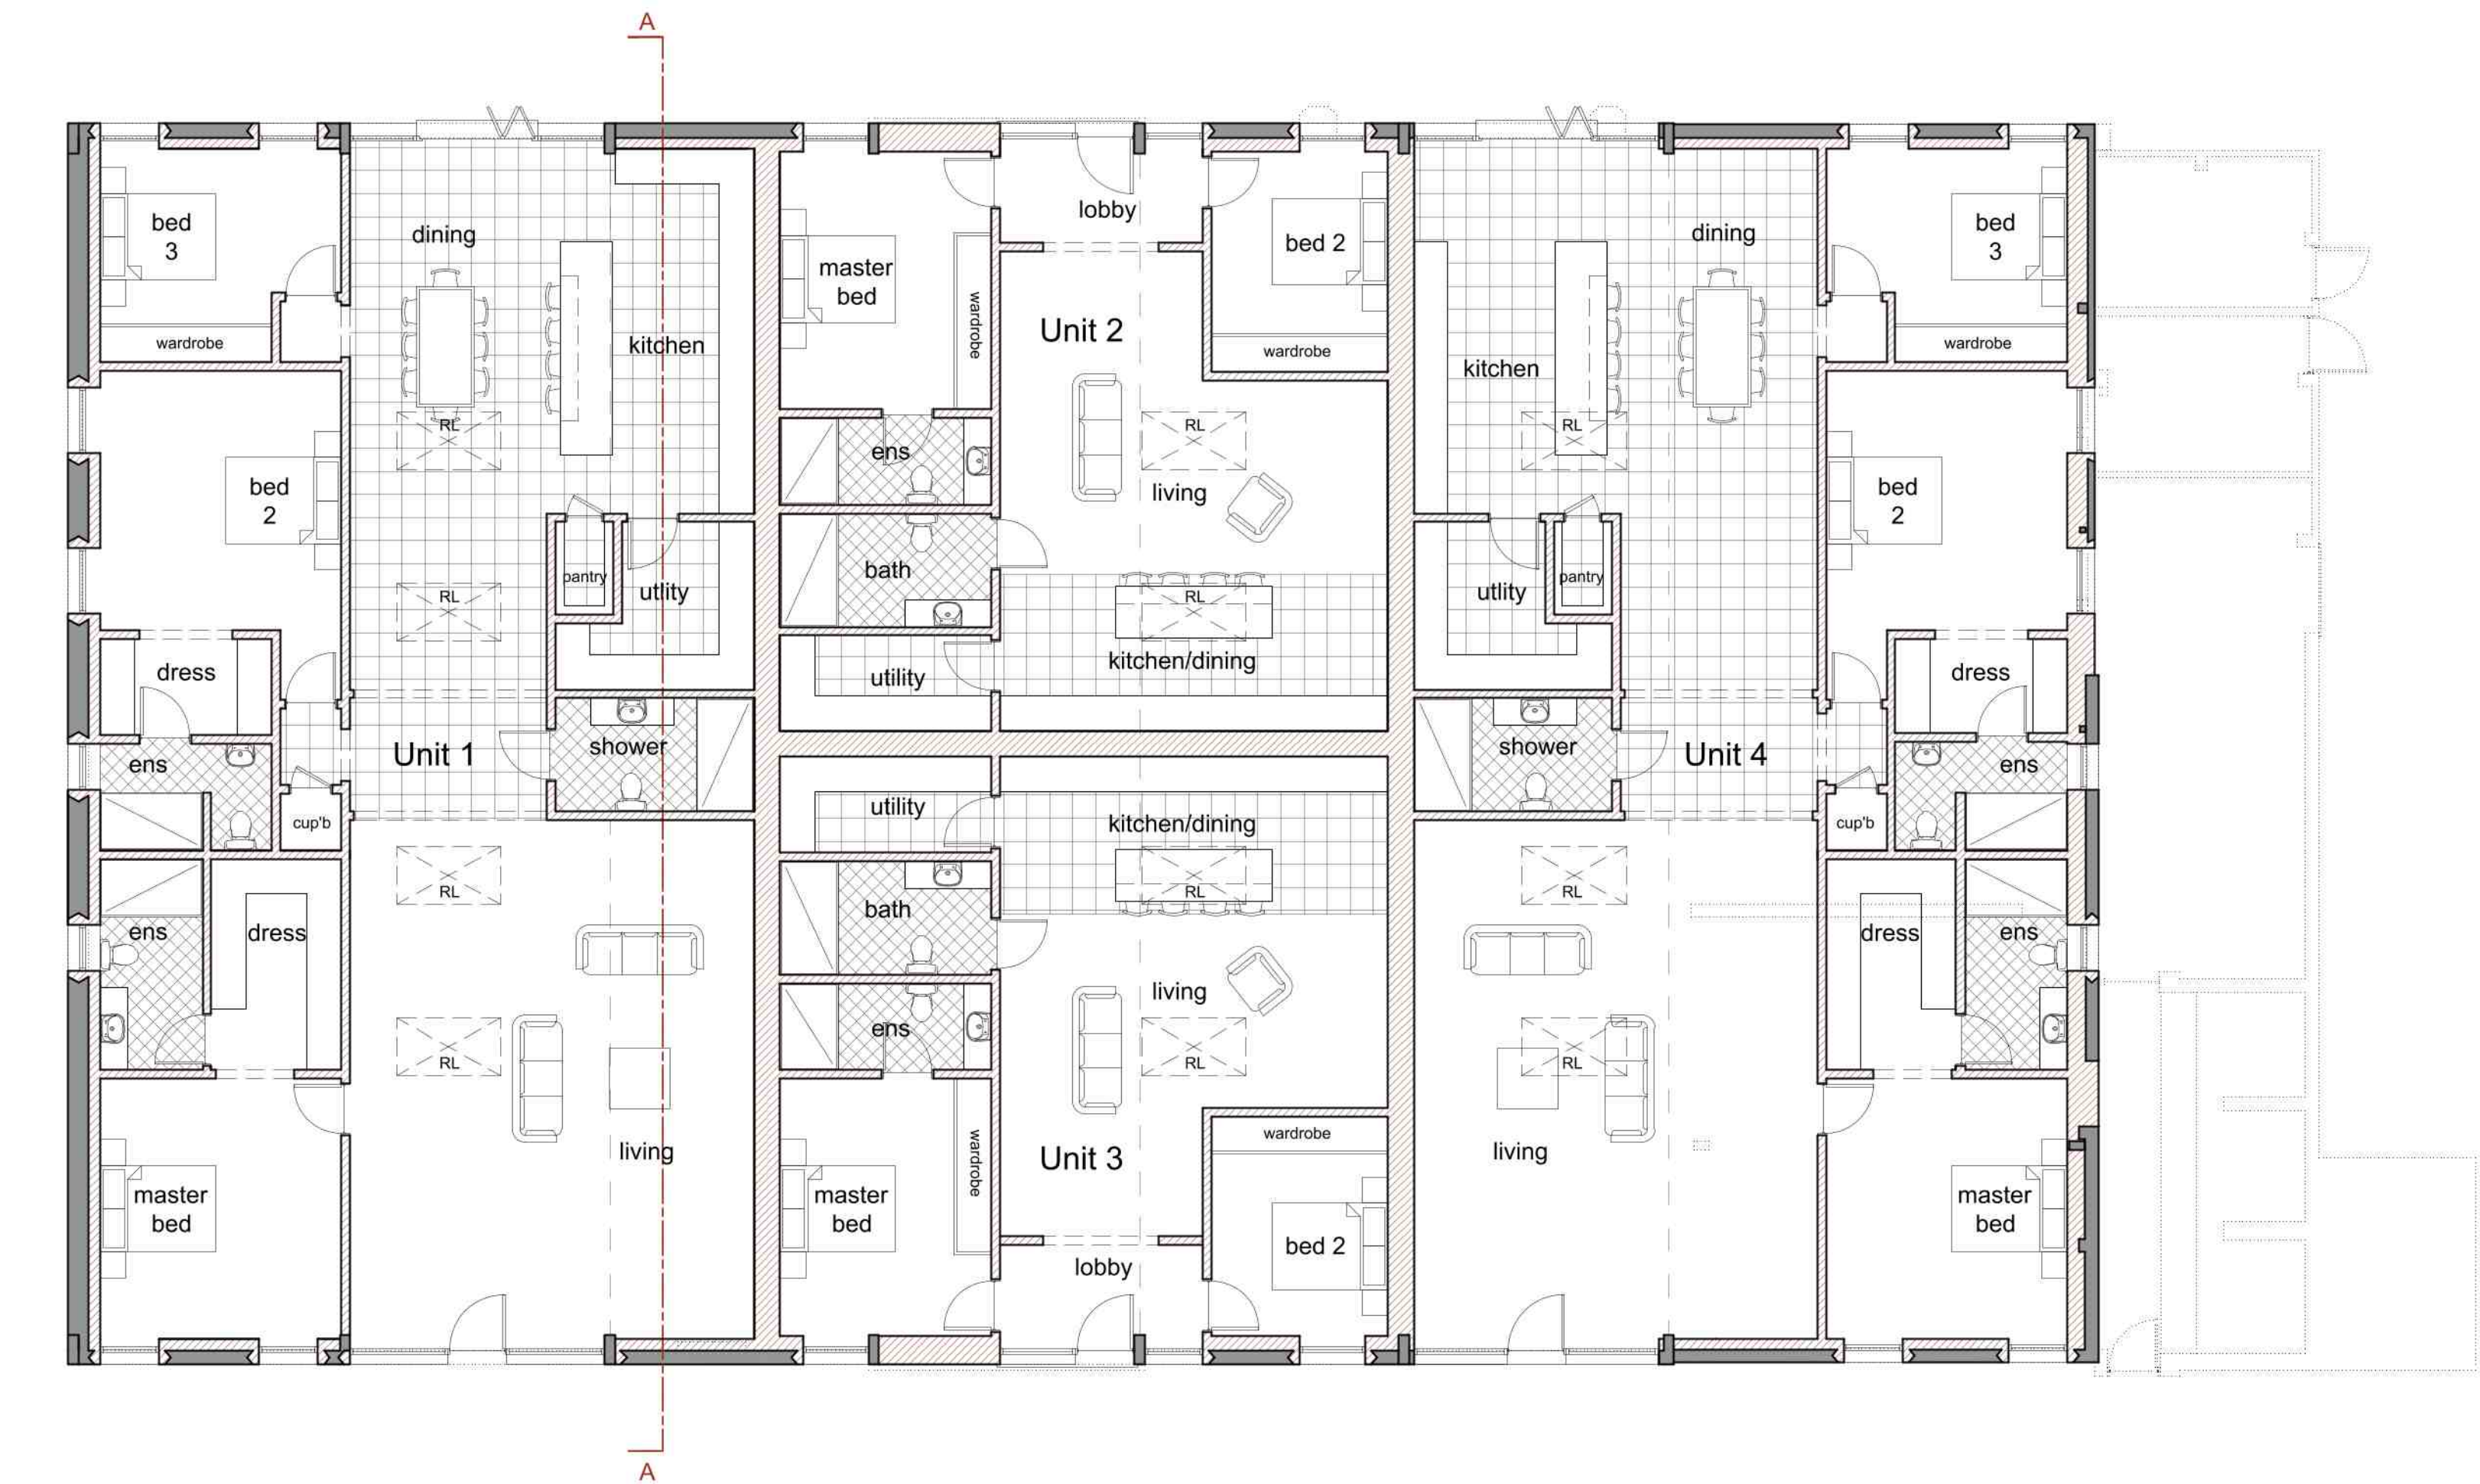 



Floor Plan

Scale: 1:100

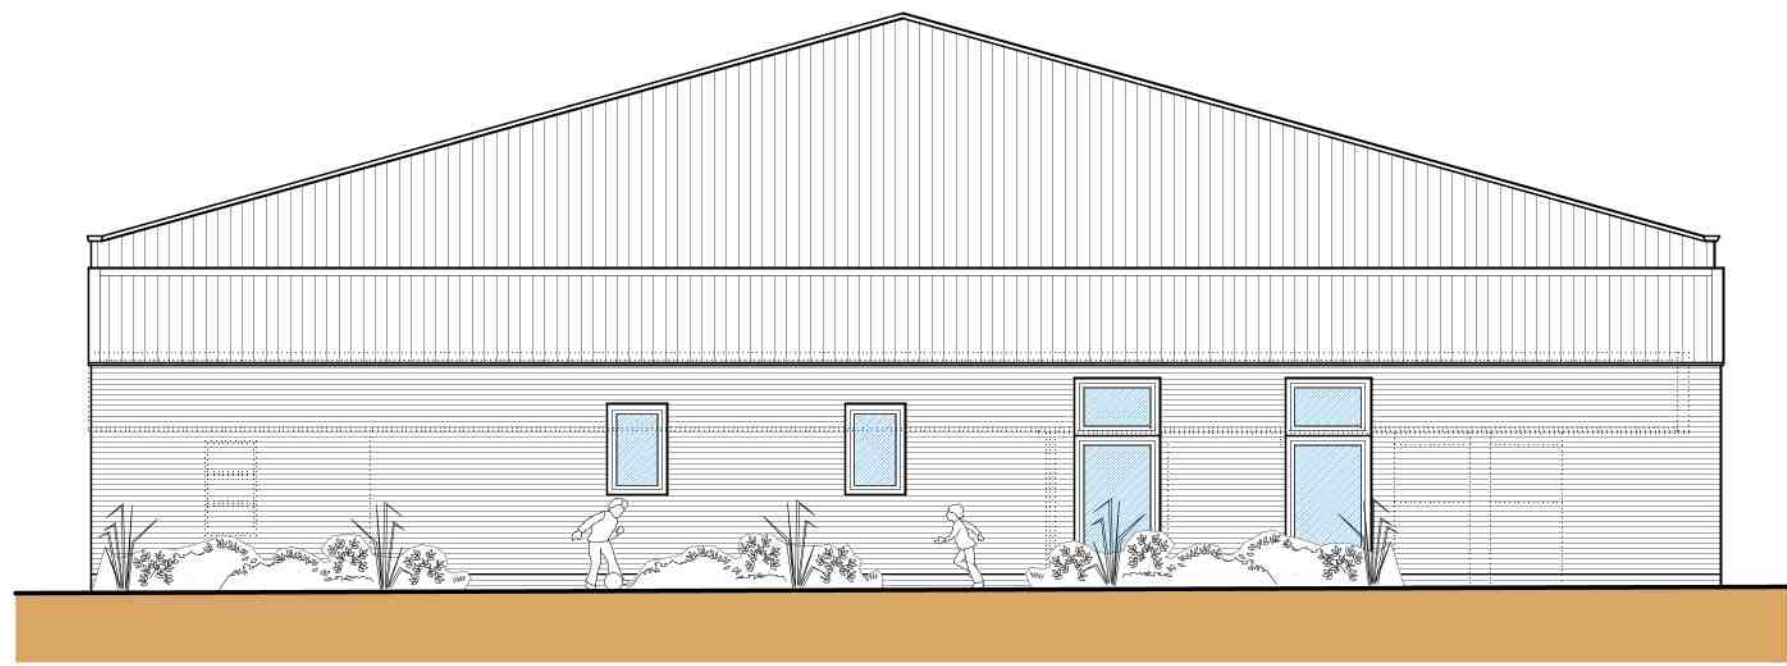 



Side Elevation (NE)

Scale: 1:100

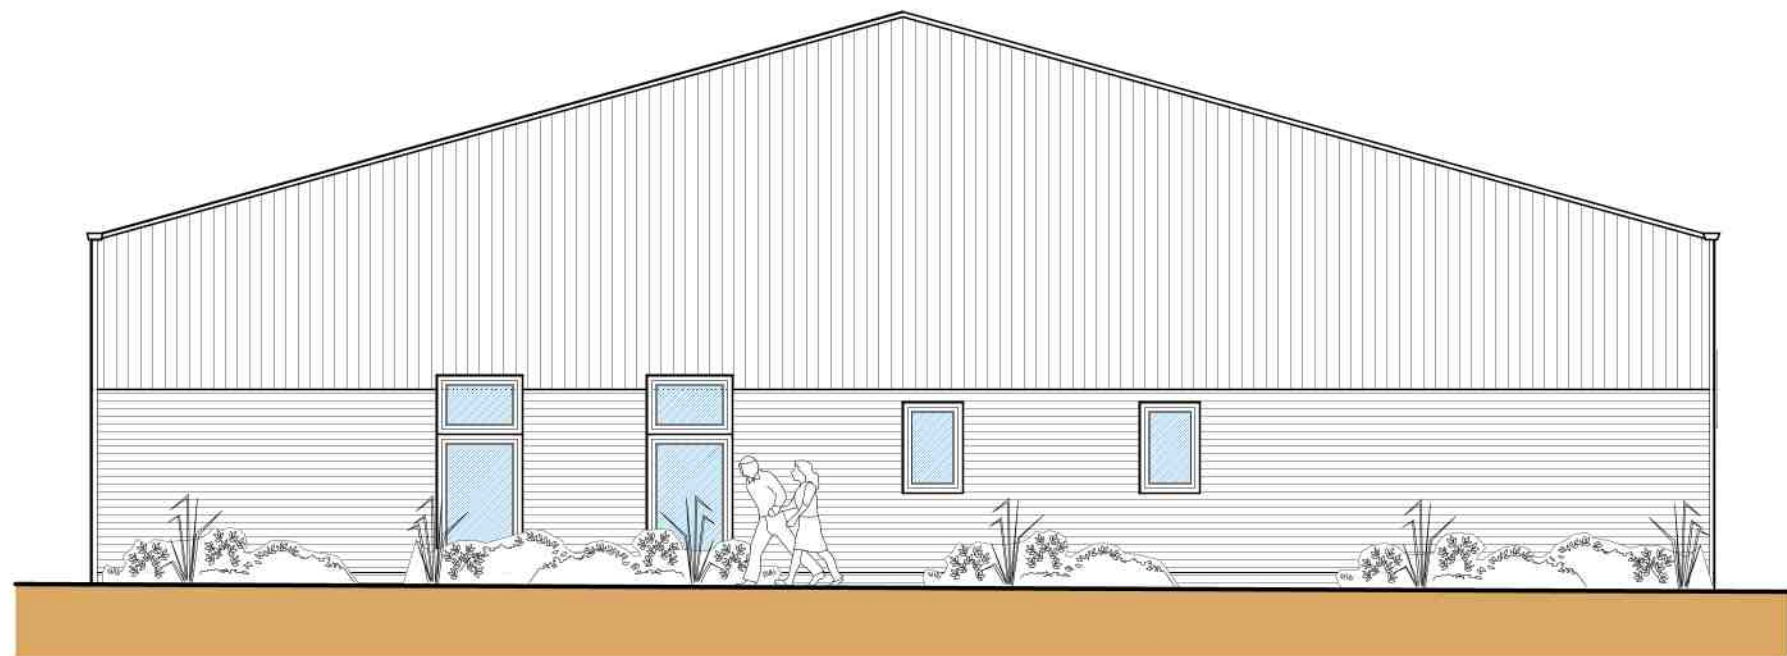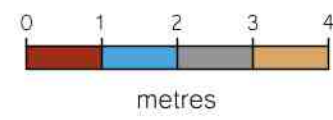


Side Elevation (SW)

Scale: 1:100

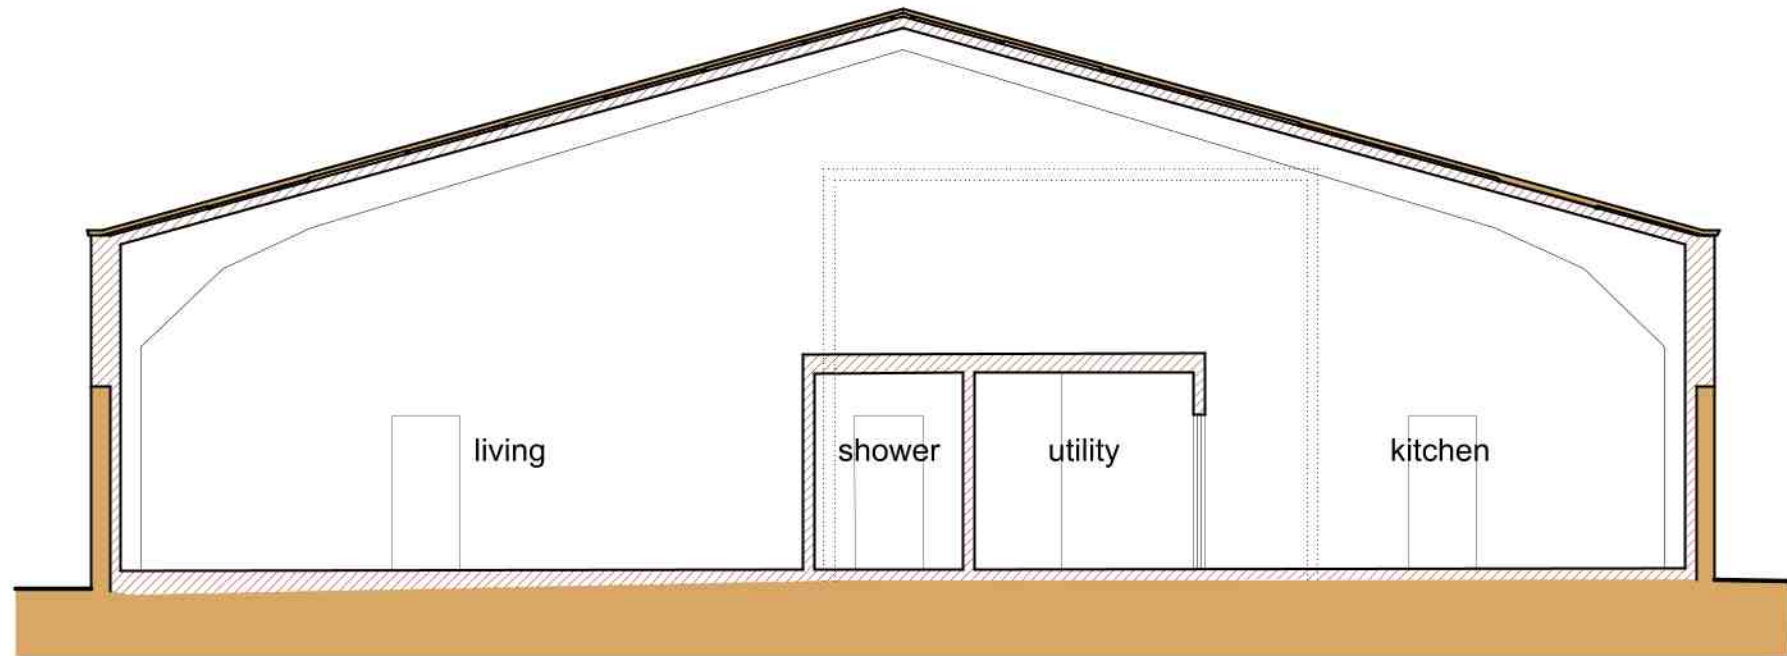 

Section A-A

Scale: 1:100

 


- General Notes
1. All dimensions are shown in 'mm' unless otherwise stated.
 2. The contractor, sub-contractors and suppliers must verify all dimensions on site prior to the commencement of any work.
 3. This drawing is to be read in conjunction with all relevant engineers and specialist sub-contractors drawings and specifications.
 4. Any discrepancies are to be brought to the designers attention.


CONSTRUCTION DESIGN & MANAGEMENT REGULATIONS 2015

The following information must be read in conjunction with the project Risk register. This drawing highlights significant design related Health & Safety Risks present during Construction phase, and Residual Risks which remain post completion. Other Health & Safety Risks associated with Construction Activities may be present, and must be identified by the Principal Contractor prior to works commencing. Design Risks relating to specialist design items must be identified by the relevant specialist designers/ consultants and issued to the Principal Designer.


MATERIALS KEY

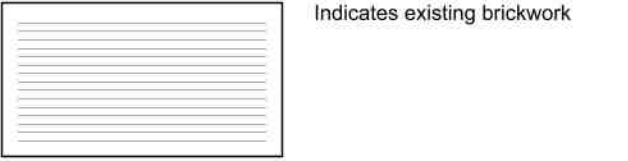


Indicates existing brickwork

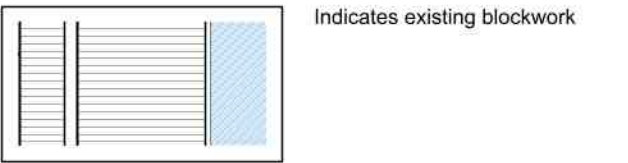


Indicates existing blockwork

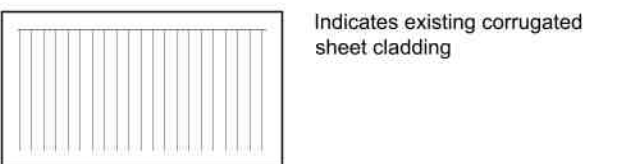

Indicates existing corrugated sheet cladding

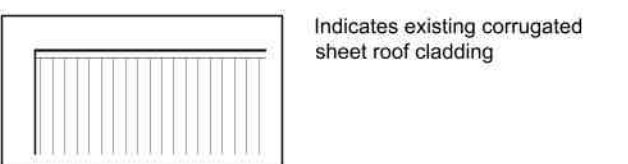

Indicates existing corrugated sheet roof cladding

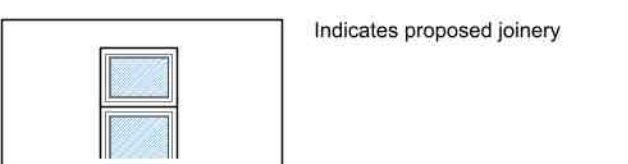

Indicates proposed joinery




Indicates proposed corrugated sheet cladding


WALL KEY



Indicates existing wall

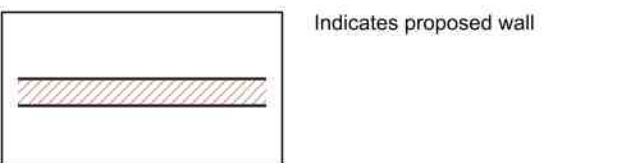

Indicates proposed wall

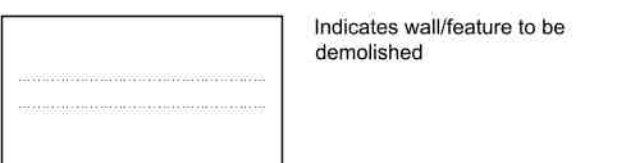

Indicates wall/feature to be demolished

Revisions

Revisions	Planner's Comments
A June 22	

Status

FOR APPROVAL

SWANN EDWARDS
ARCHITECTURE

Swann Edwards Architecture Limited, Swann Edwards Architecture, Black Barn, Fen Road, Guyhirn, Wisbech, Cambs. PE13 4AA
t 01945 450594 e info@swannedwards.co.uk w www.swannedwards.co.uk

Job Title Proposed Barn Conversion Rosdale Farm, Chapel Drive, Holbeach Drive, Spalding, PE12 0PT	Date May 2022	Drawn by GT Checked by GE
Drawing Title Planning Approval Floor Plans, Elevations & Section	Job No. SE-1800 Dwg No. PP1100	Sheet Size A1 Revision A