




Front Elevation (SE)
Scale: 1:100

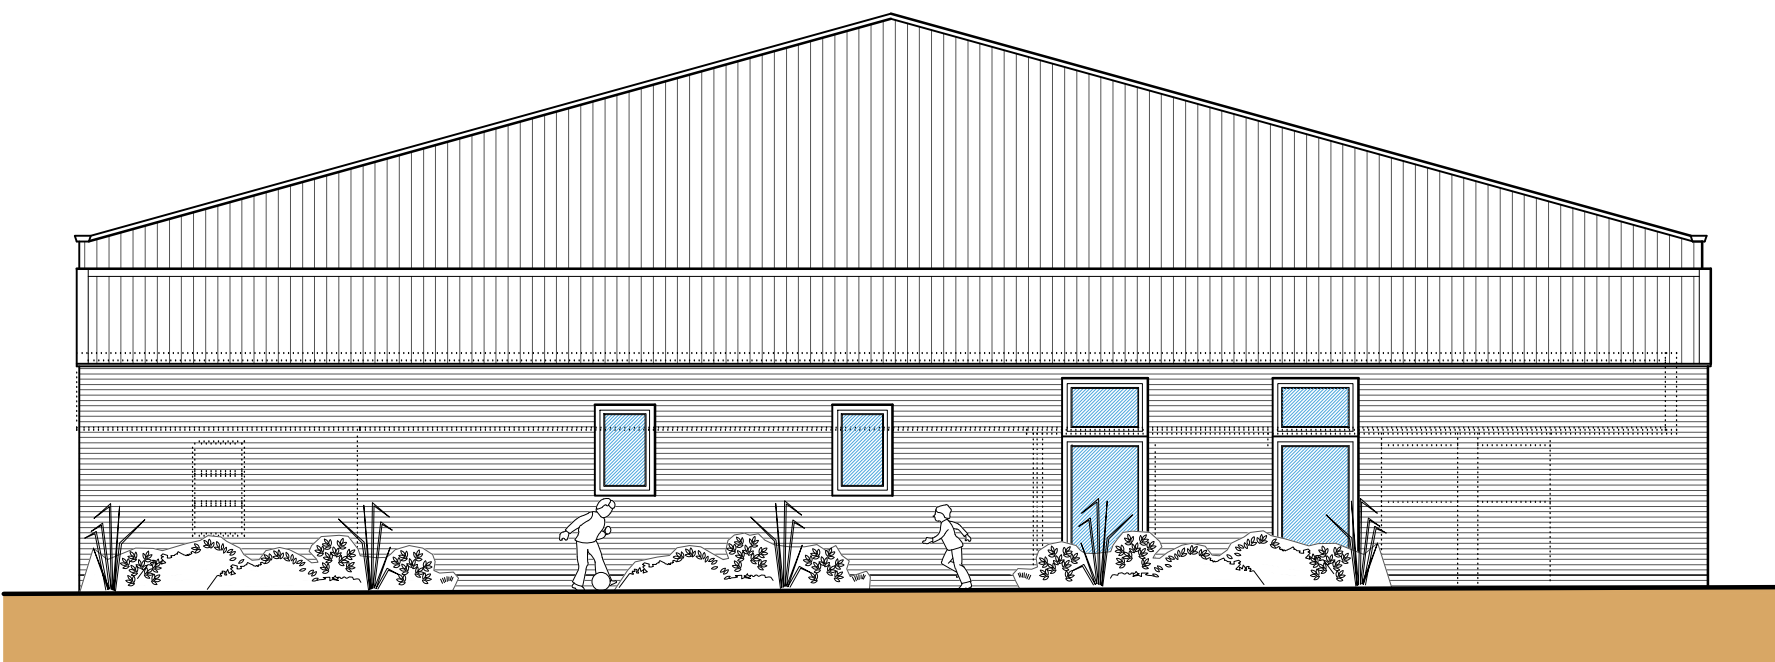


Side Elevation (NE)
Scale: 1:100

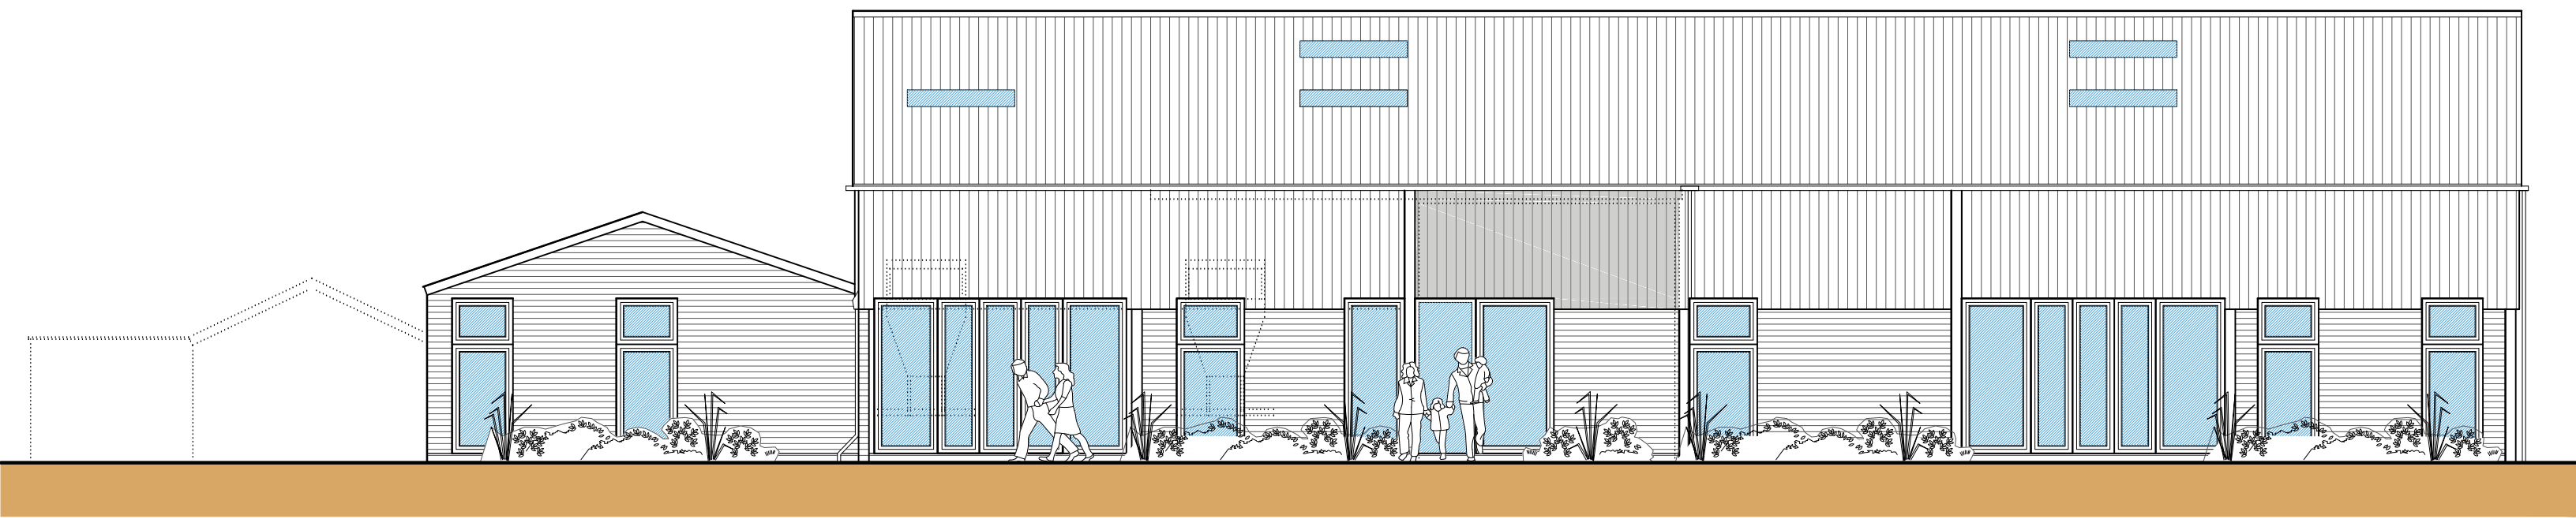


Rear Elevation (NW)
Scale: 1:100

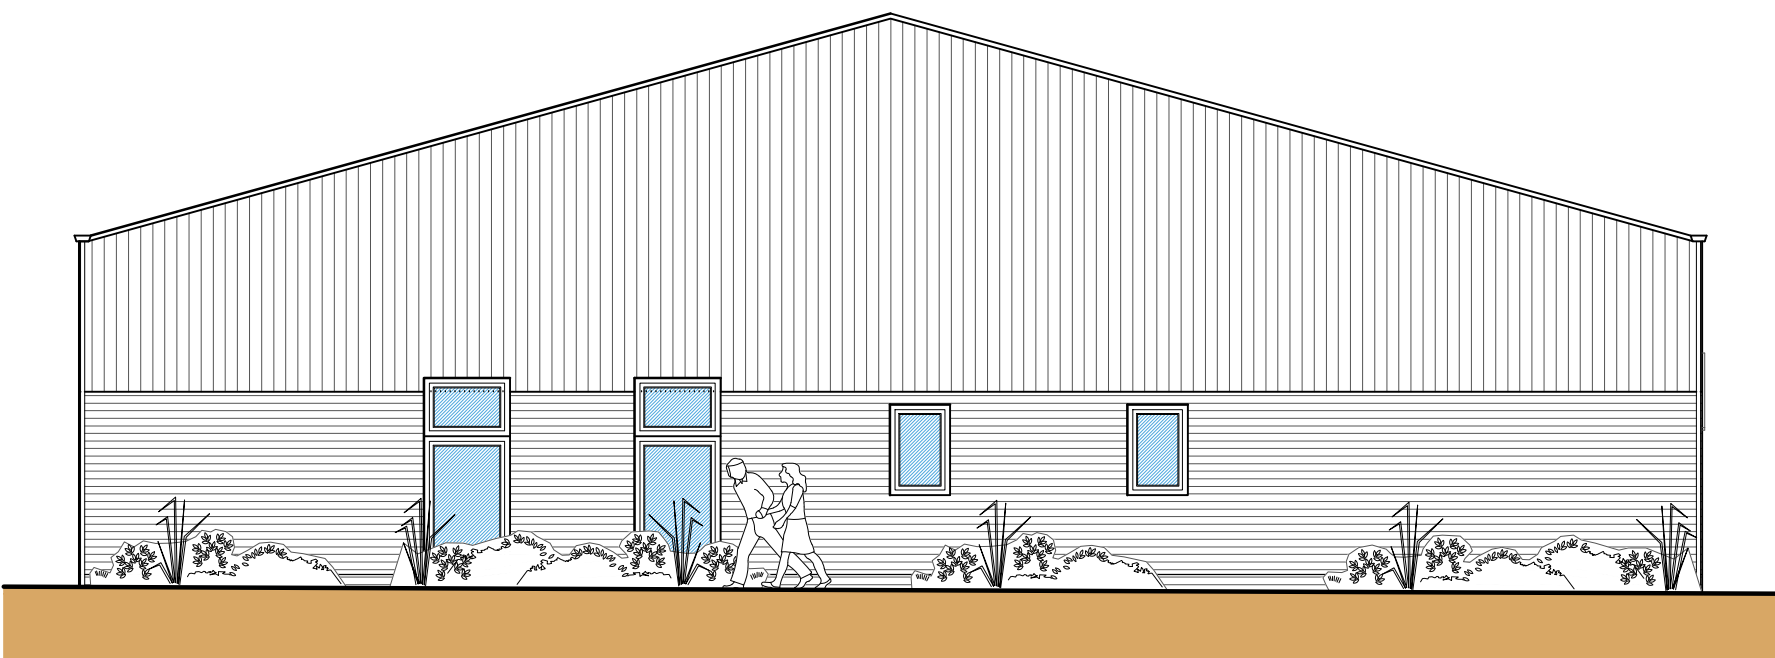

Side Elevation (SW)
Scale: 1:100

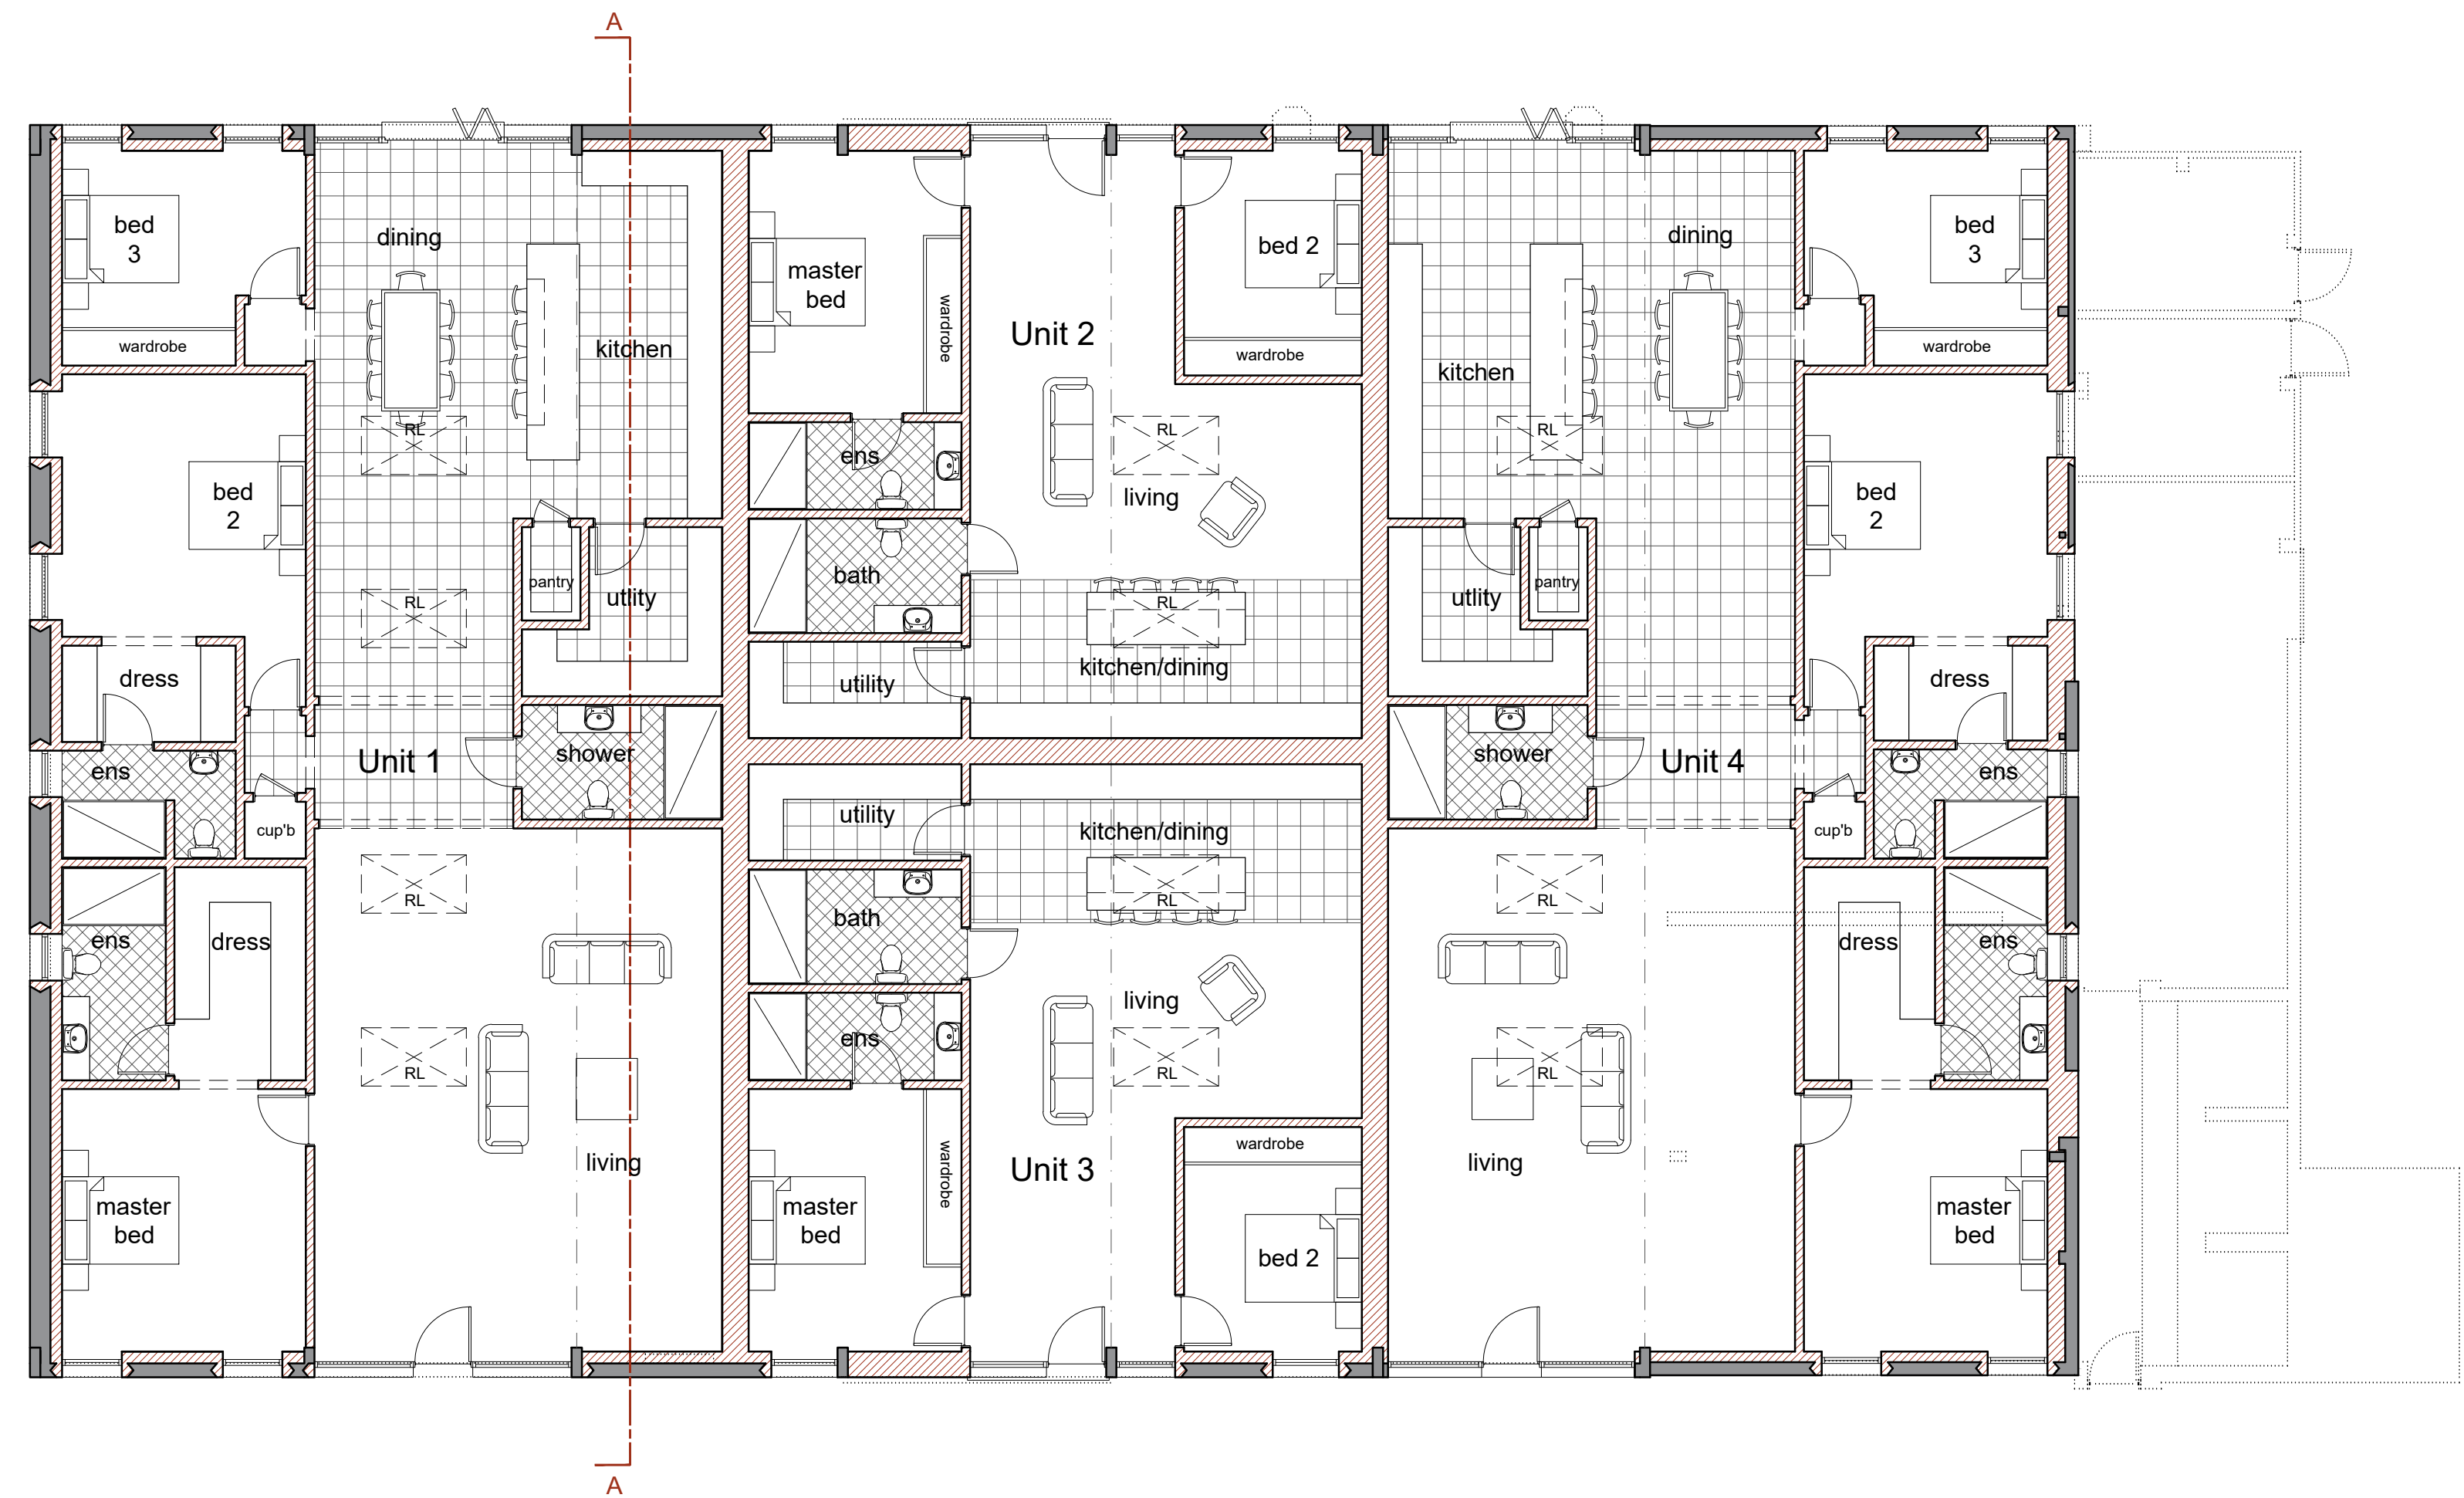

Floor Plan
Scale: 1:100

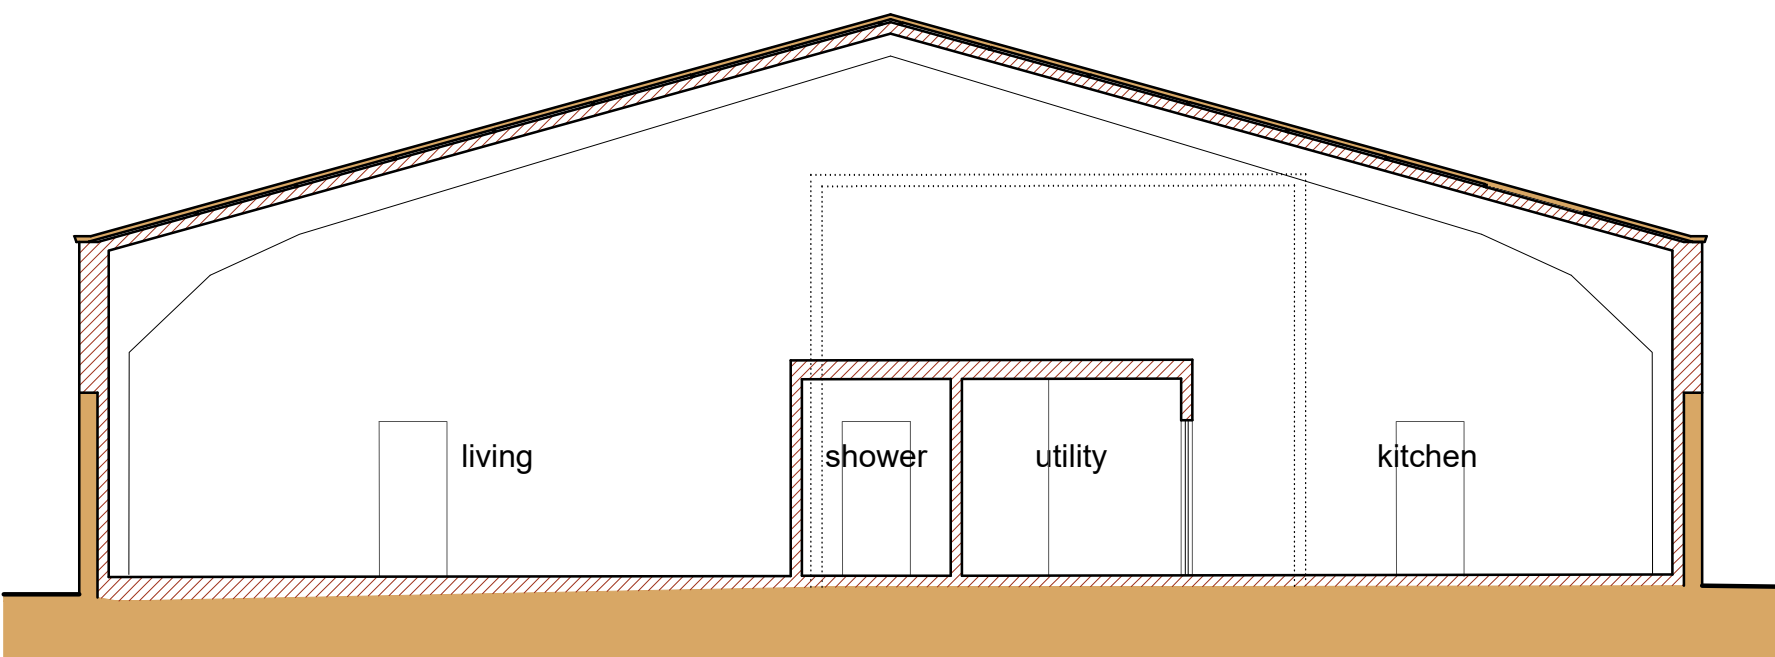

Section A-A
Scale: 1:100

- General Notes
1. All dimensions are shown in 'mm' unless otherwise stated.
 2. The contractor, sub-contractors and suppliers must verify all dimensions on site prior to the commencement of any work.
 3. This drawing is to be read in conjunction with all relevant engineers and specialist sub-contractors drawings and specifications.
 4. Any discrepancies are to be brought to the designers attention.

CONSTRUCTION DESIGN & MANAGEMENT REGULATIONS 2015

The following information must be read in conjunction with the project Risk register. This drawing highlights significant design related Health & Safety Risks present during Construction phase, and Residual Risks which remain post completion. Other Health & Safety Risks associated with Construction Activities may be present, and must be identified by the Principal Contractor prior to works commencing. Design Risks relating to specialist design items must be identified by the relevant specialist designers/ consultants and issued to the Principal Designer.

MATERIALS KEY

- Indicates existing brickwork
- Indicates existing blockwork
- Indicates existing corrugated sheet cladding
- Indicates existing corrugated sheet roof cladding
- Indicates proposed joinery
- Indicates proposed corrugated sheet cladding

WALL KEY

- Indicates existing wall
- Indicates proposed wall
- Indicates wall/feature to be demolished

Status

FOR APPROVAL

SWANN EDWARDS
ARCHITECTURE

Swann Edwards Architecture Limited, Swann Edwards Architecture,
Black Barn, Fen Road, Guyhirn, Wisbech, Cambs. PE13 4AA
t 01945 450694 e info@swannedwards.co.uk w www.swannedwards.co.uk

Job Title Proposed Barn Conversion Rosedale Farm, Chapel Drive, Holbeach Drive, Spalding, PE12 0PT	Date May 2022	Drawn by GT Checked by GE
Drawing Title Planning Approval Floor Plans, Elevations & Section	Job No. SE-1800	Sheet Size A1
	Dwg No. PP1100	Revision