
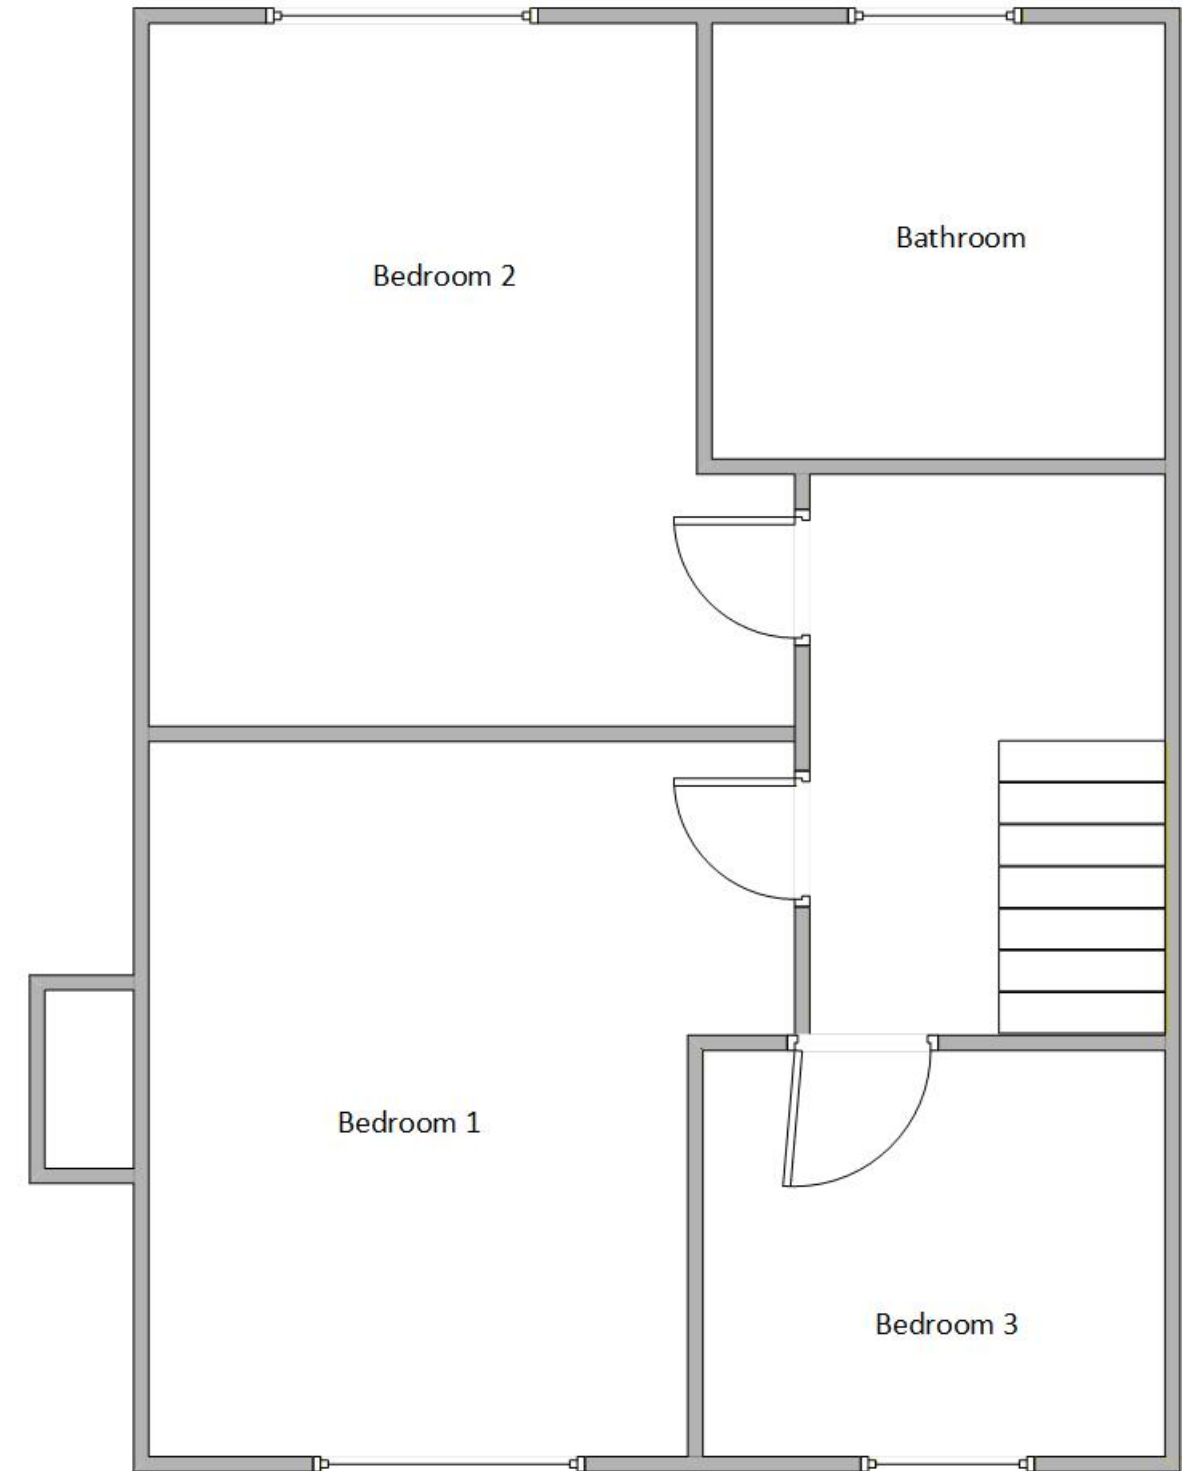


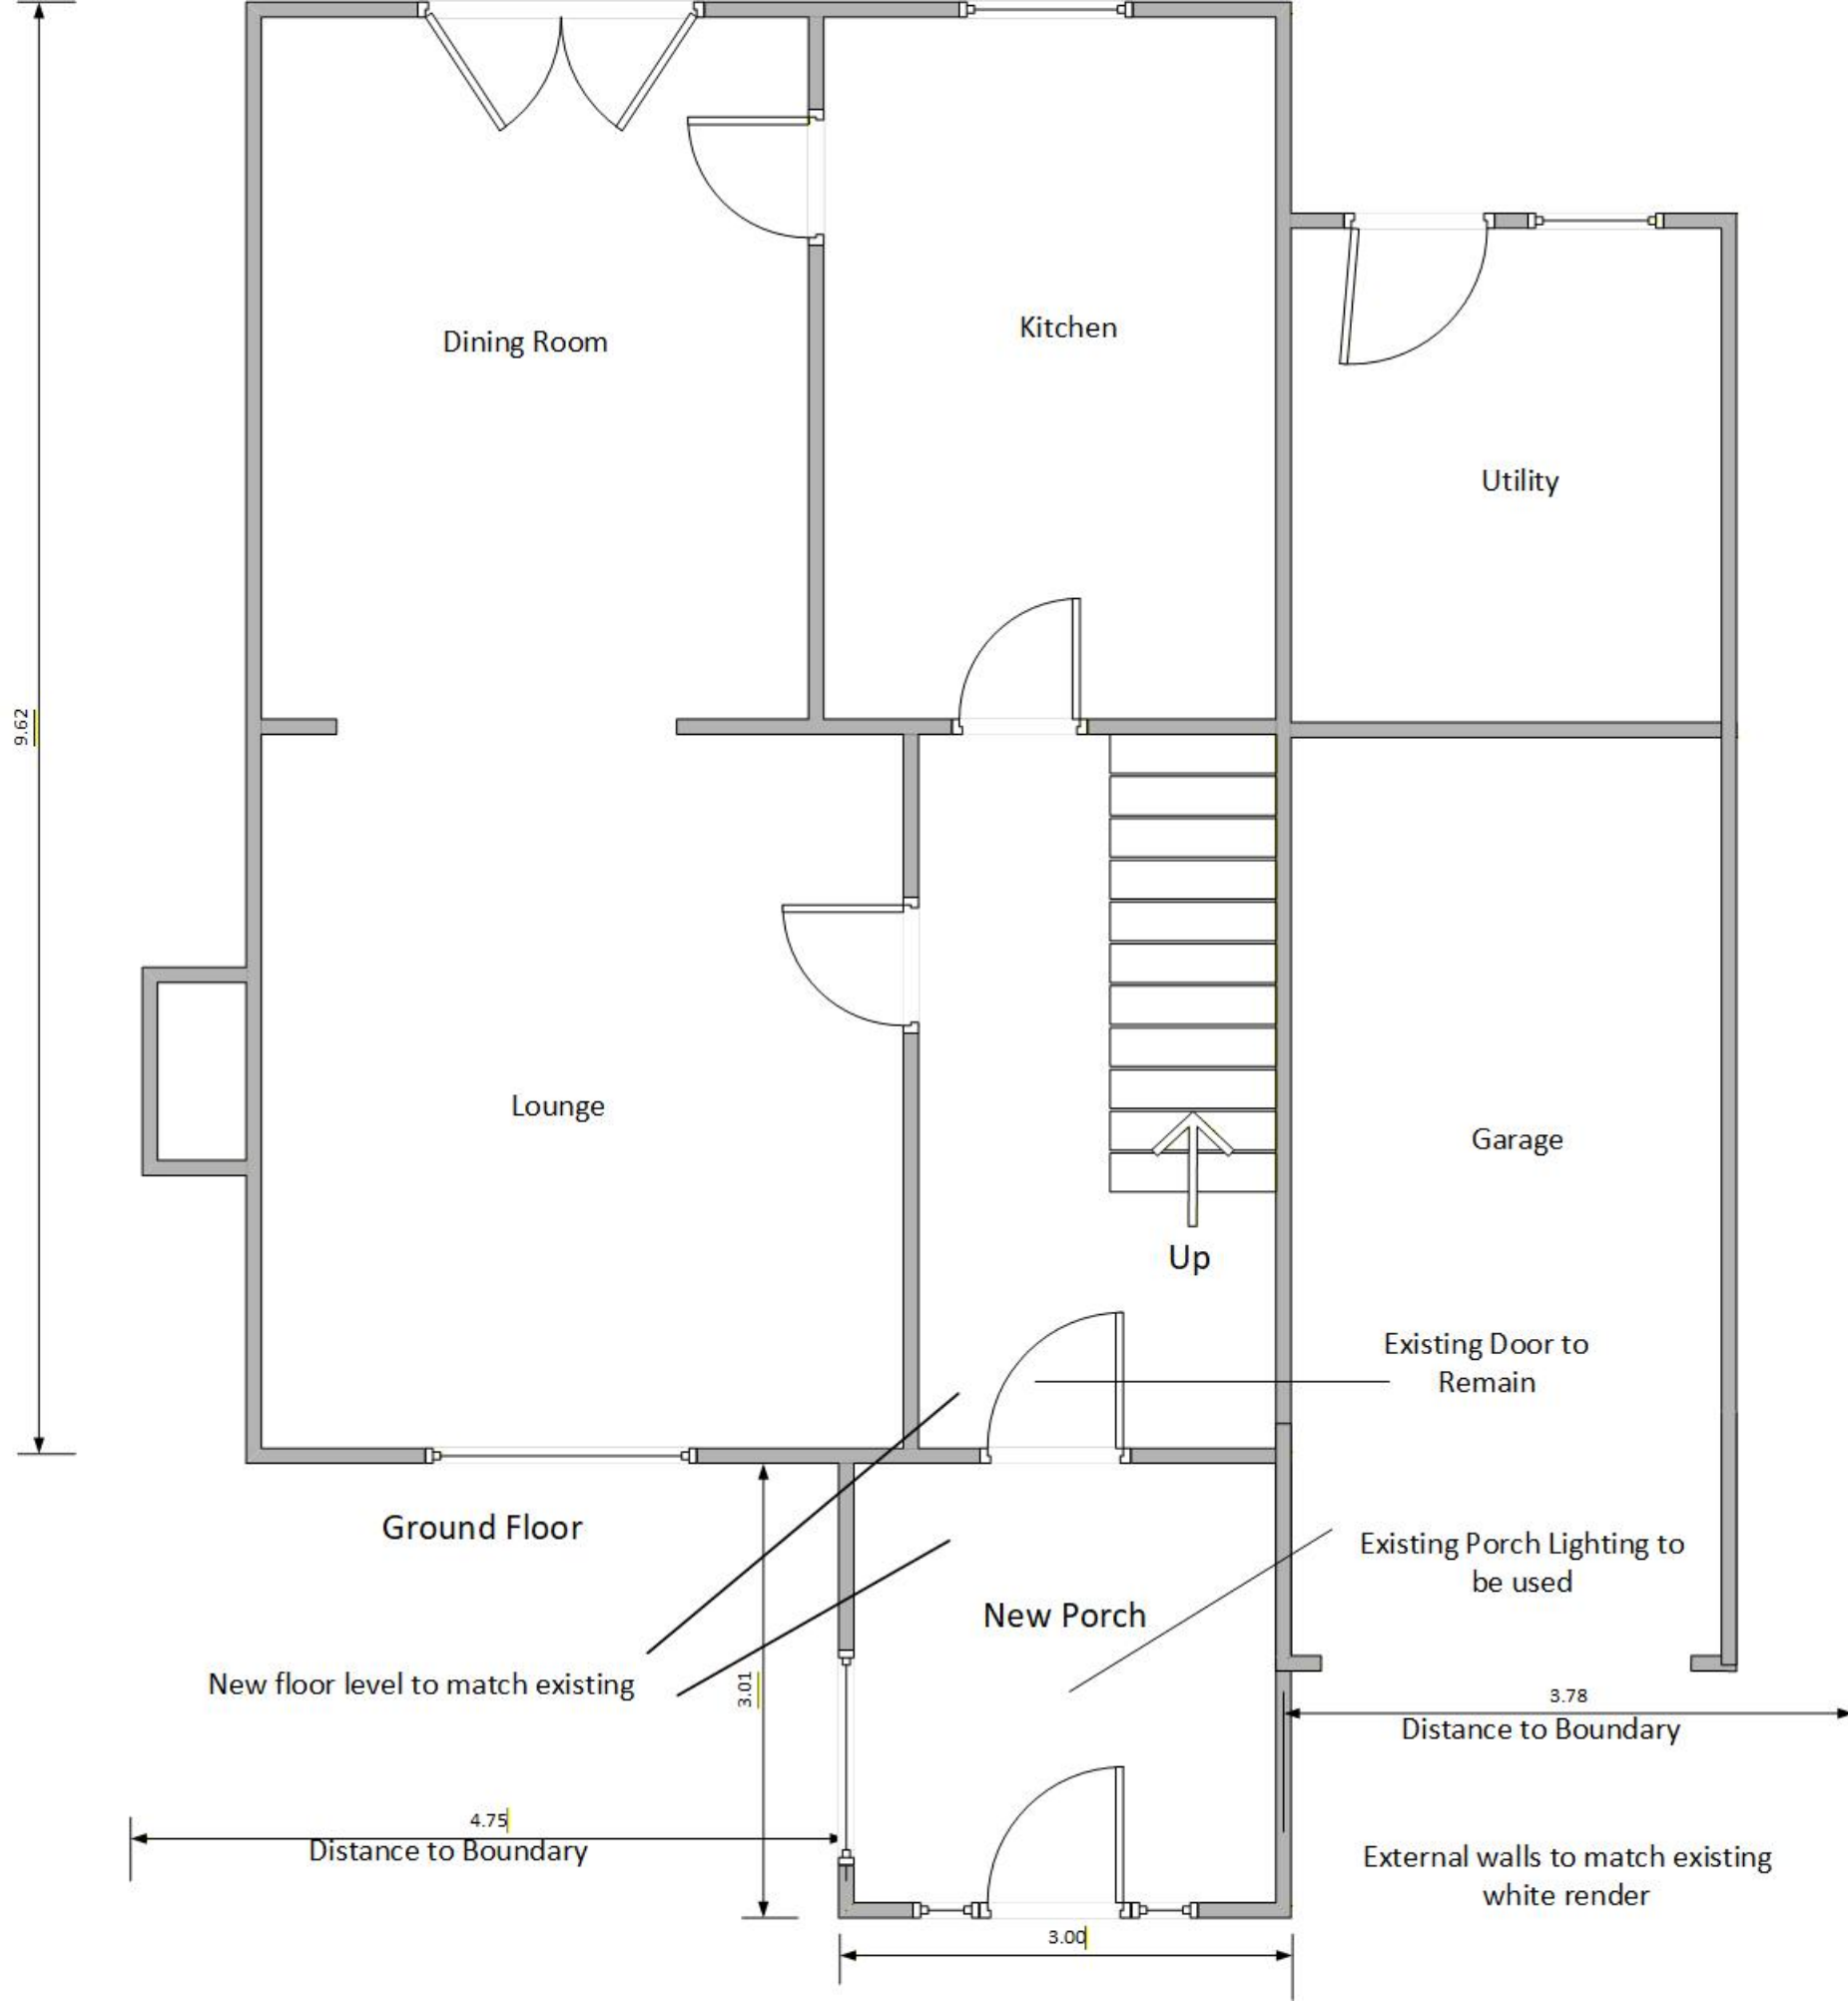

First Floor

Title: Horseshoes Proposed floor Plan
Drawing:002
Paper Size: A5
Scale:1:50