

triple garage

Disclaimer: brp (arch) ltd. accept no responsibility for work not undertaken fully in accordance with the contents of this drawing and related specifications. This document and its design content is copyright protected ©. It shall be read in conjunction with all other associated project information including models, specifications, schedules and related consultants documents. Do not scale from documents. All scales noted correct at original paper size. All dimensions to be checked on site. Immediately report any discrepancies, errors or omissions on this document to the originator. If in doubt ask.

Source File:
J86-6 20 HouseTypes Model.pln

Rev	Date	Drawn	Note





1 Millers Yard
Roman Way
Market Harborough
Leicestershire
LE16 7PW
t : 01858 464986
brp-architects.com


Client
Jelison Ltd

Project Title
**Proposed residential development at
Northon's Lane,
Holbeach**

Drawing Title
Triple Garage


Drawing Status
Planning

Scale(s) 1:100, 1:50	Original Paper Size A3
Drawn By JKG	Checked By (If file copy only)
Job No. J86	Drawing No. P22
	Date 08.06.17
	Revision

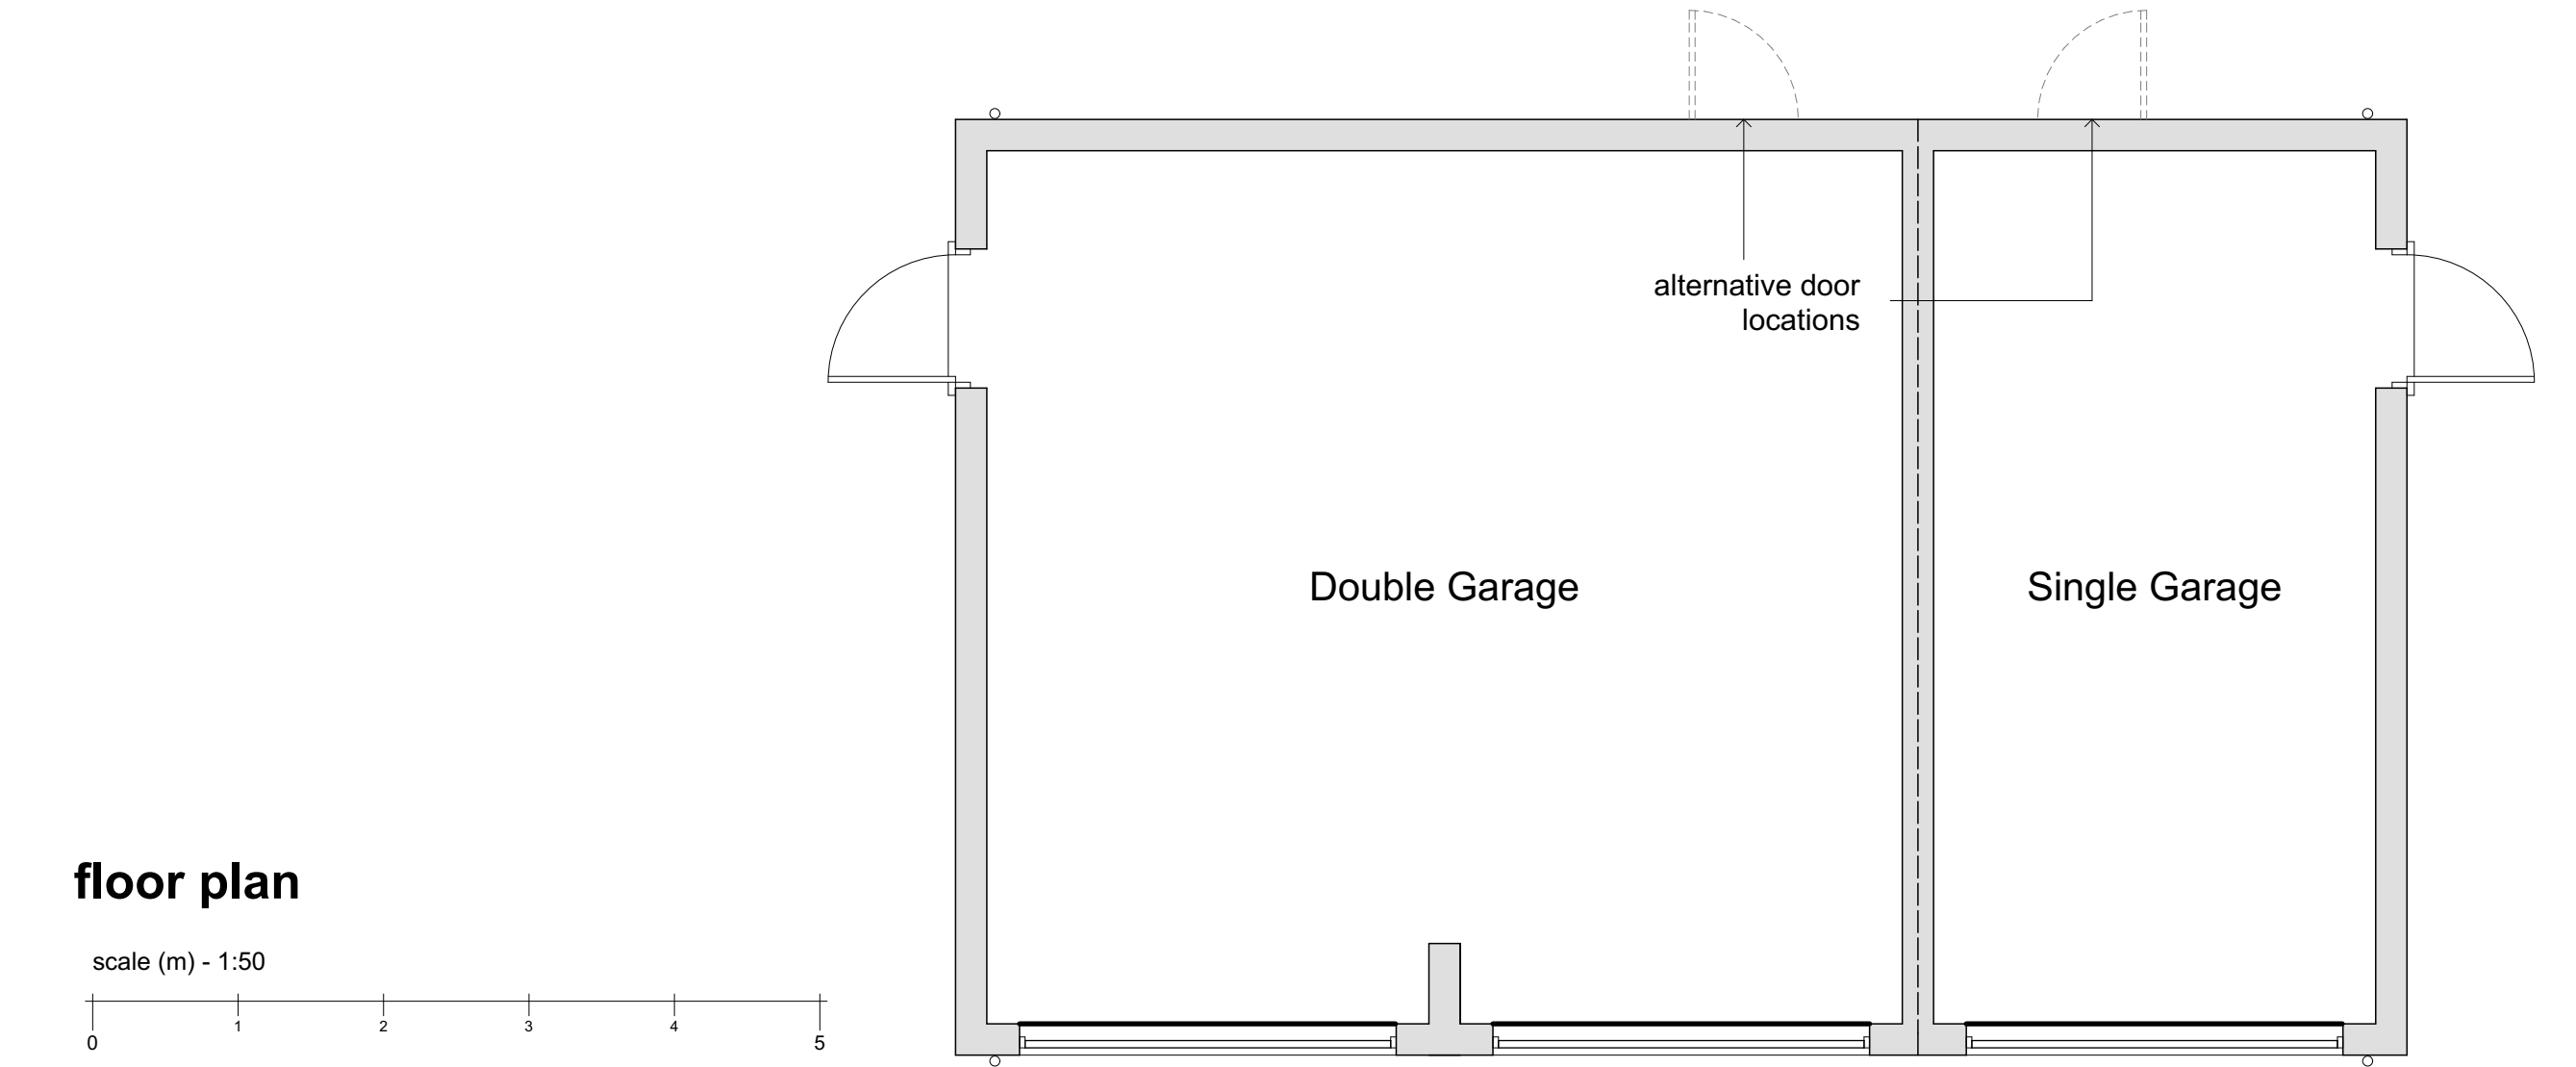

floor plan

scale (m) - 1:50

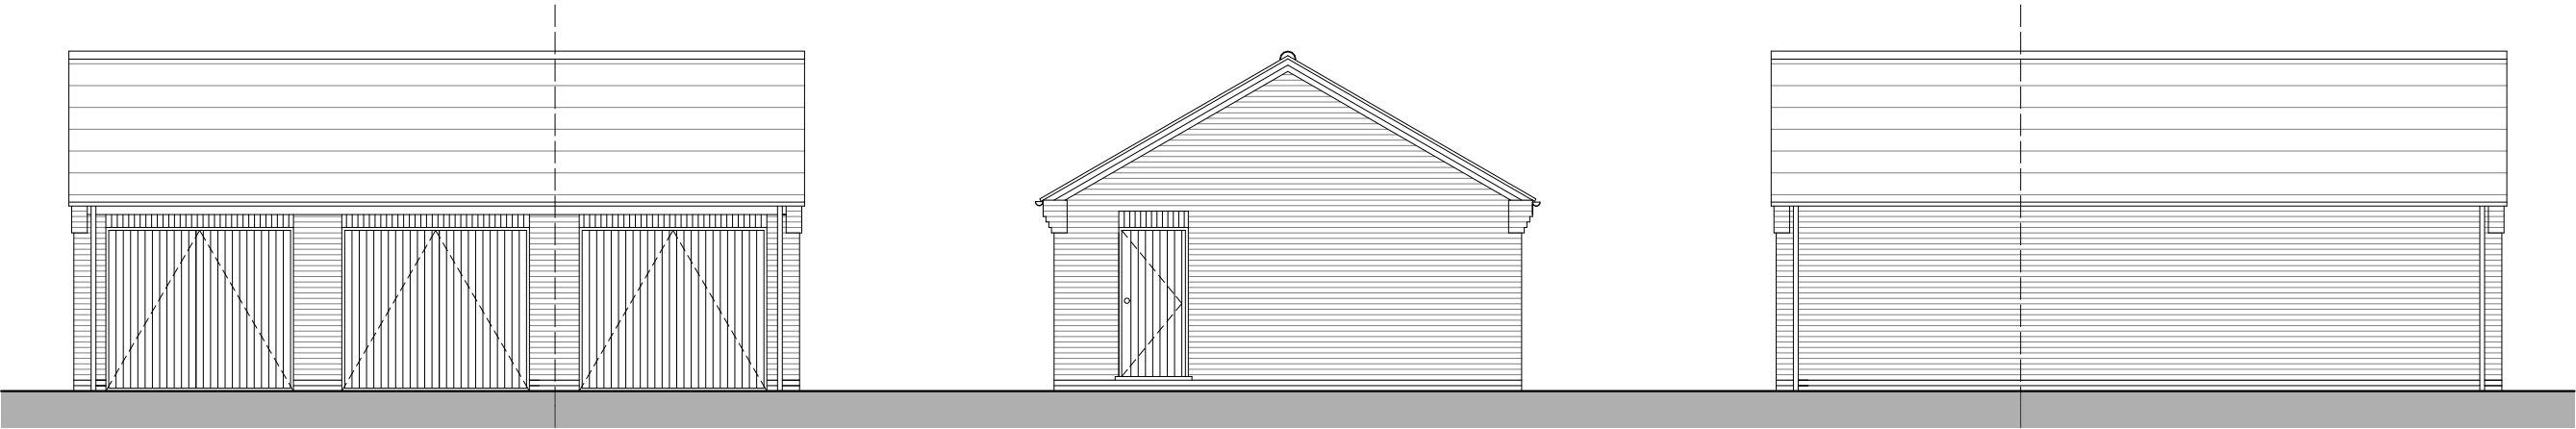

front elevation

side elevation

rear elevation

scale (m) - 1:100

