
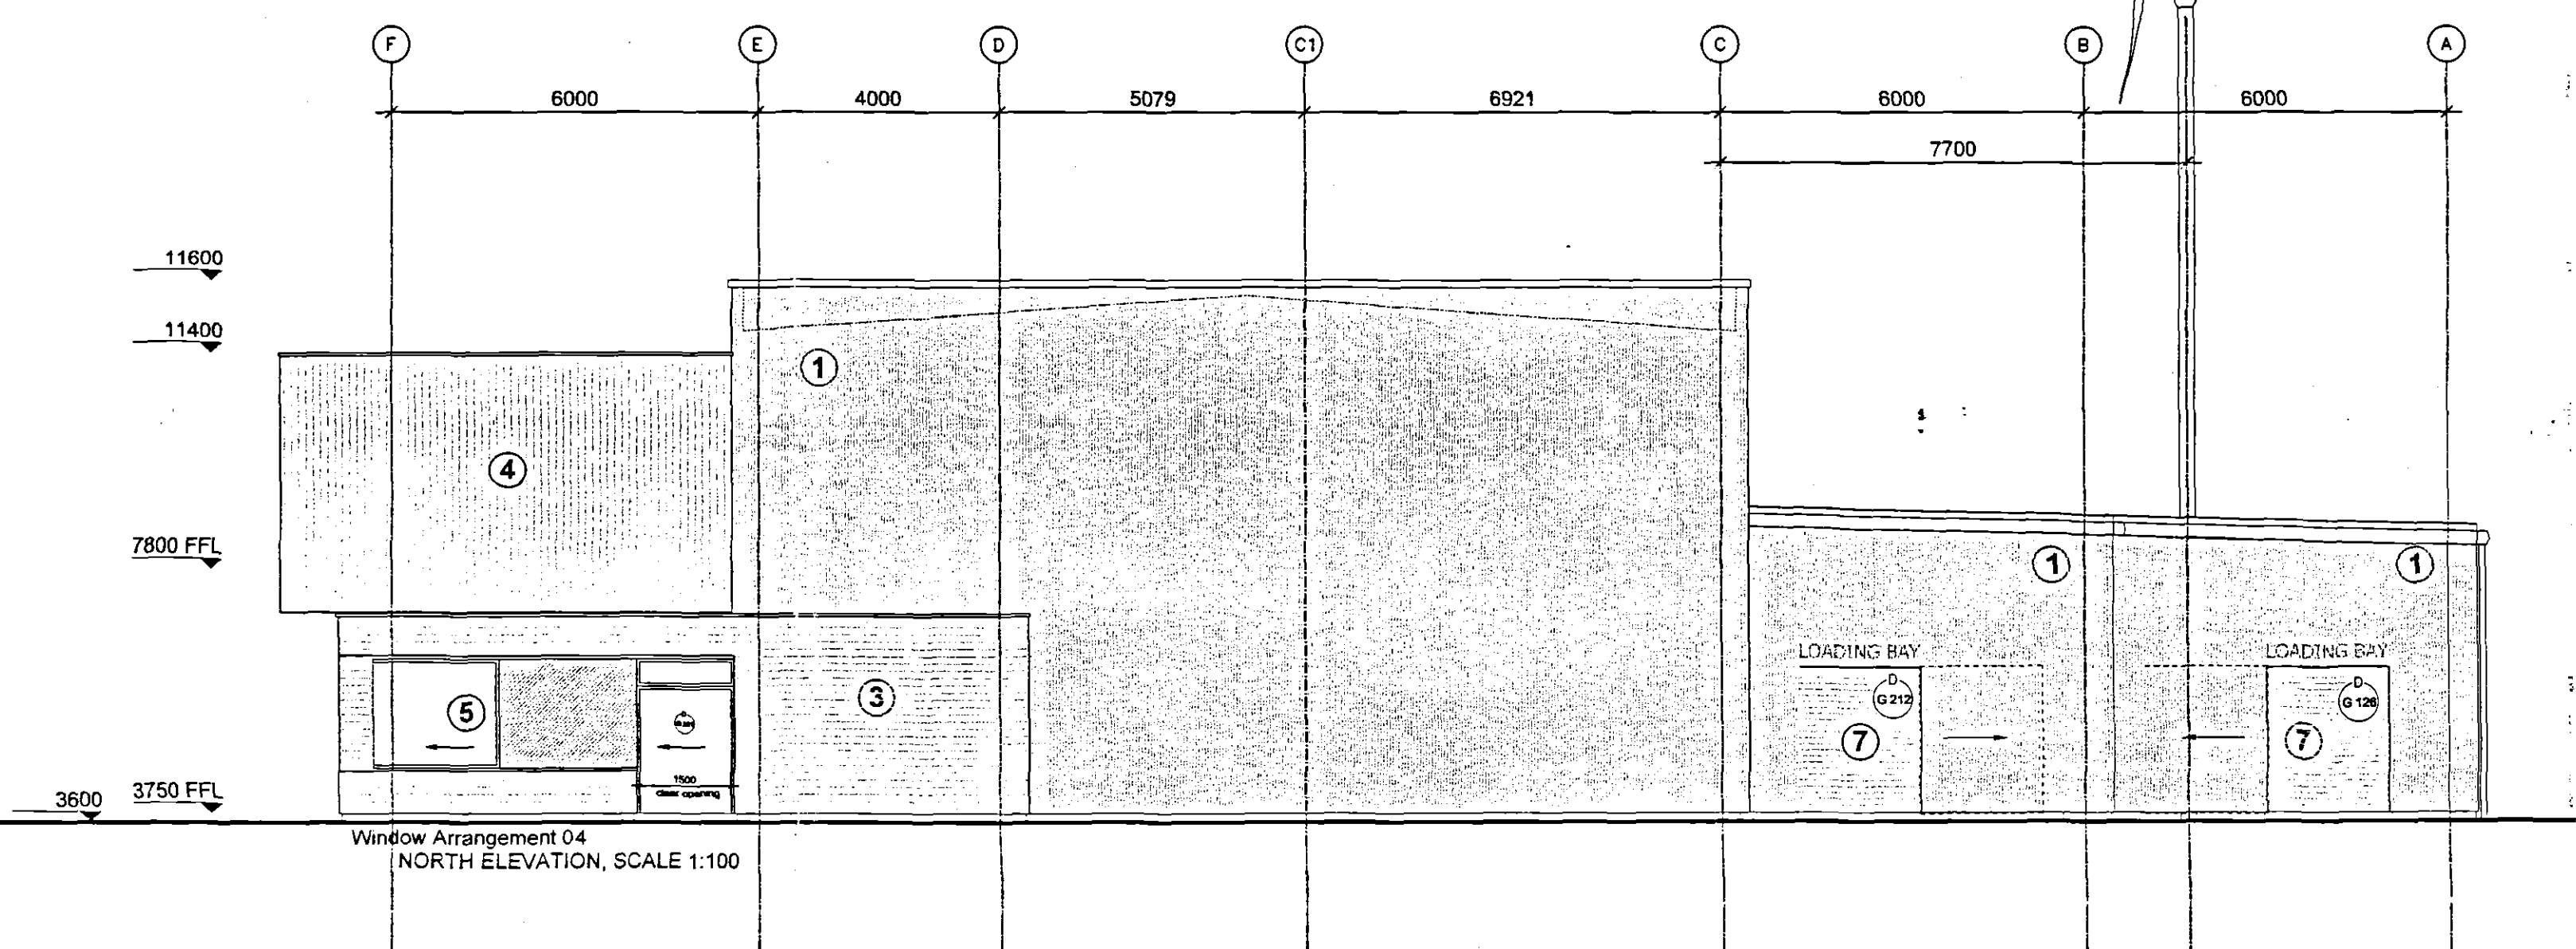
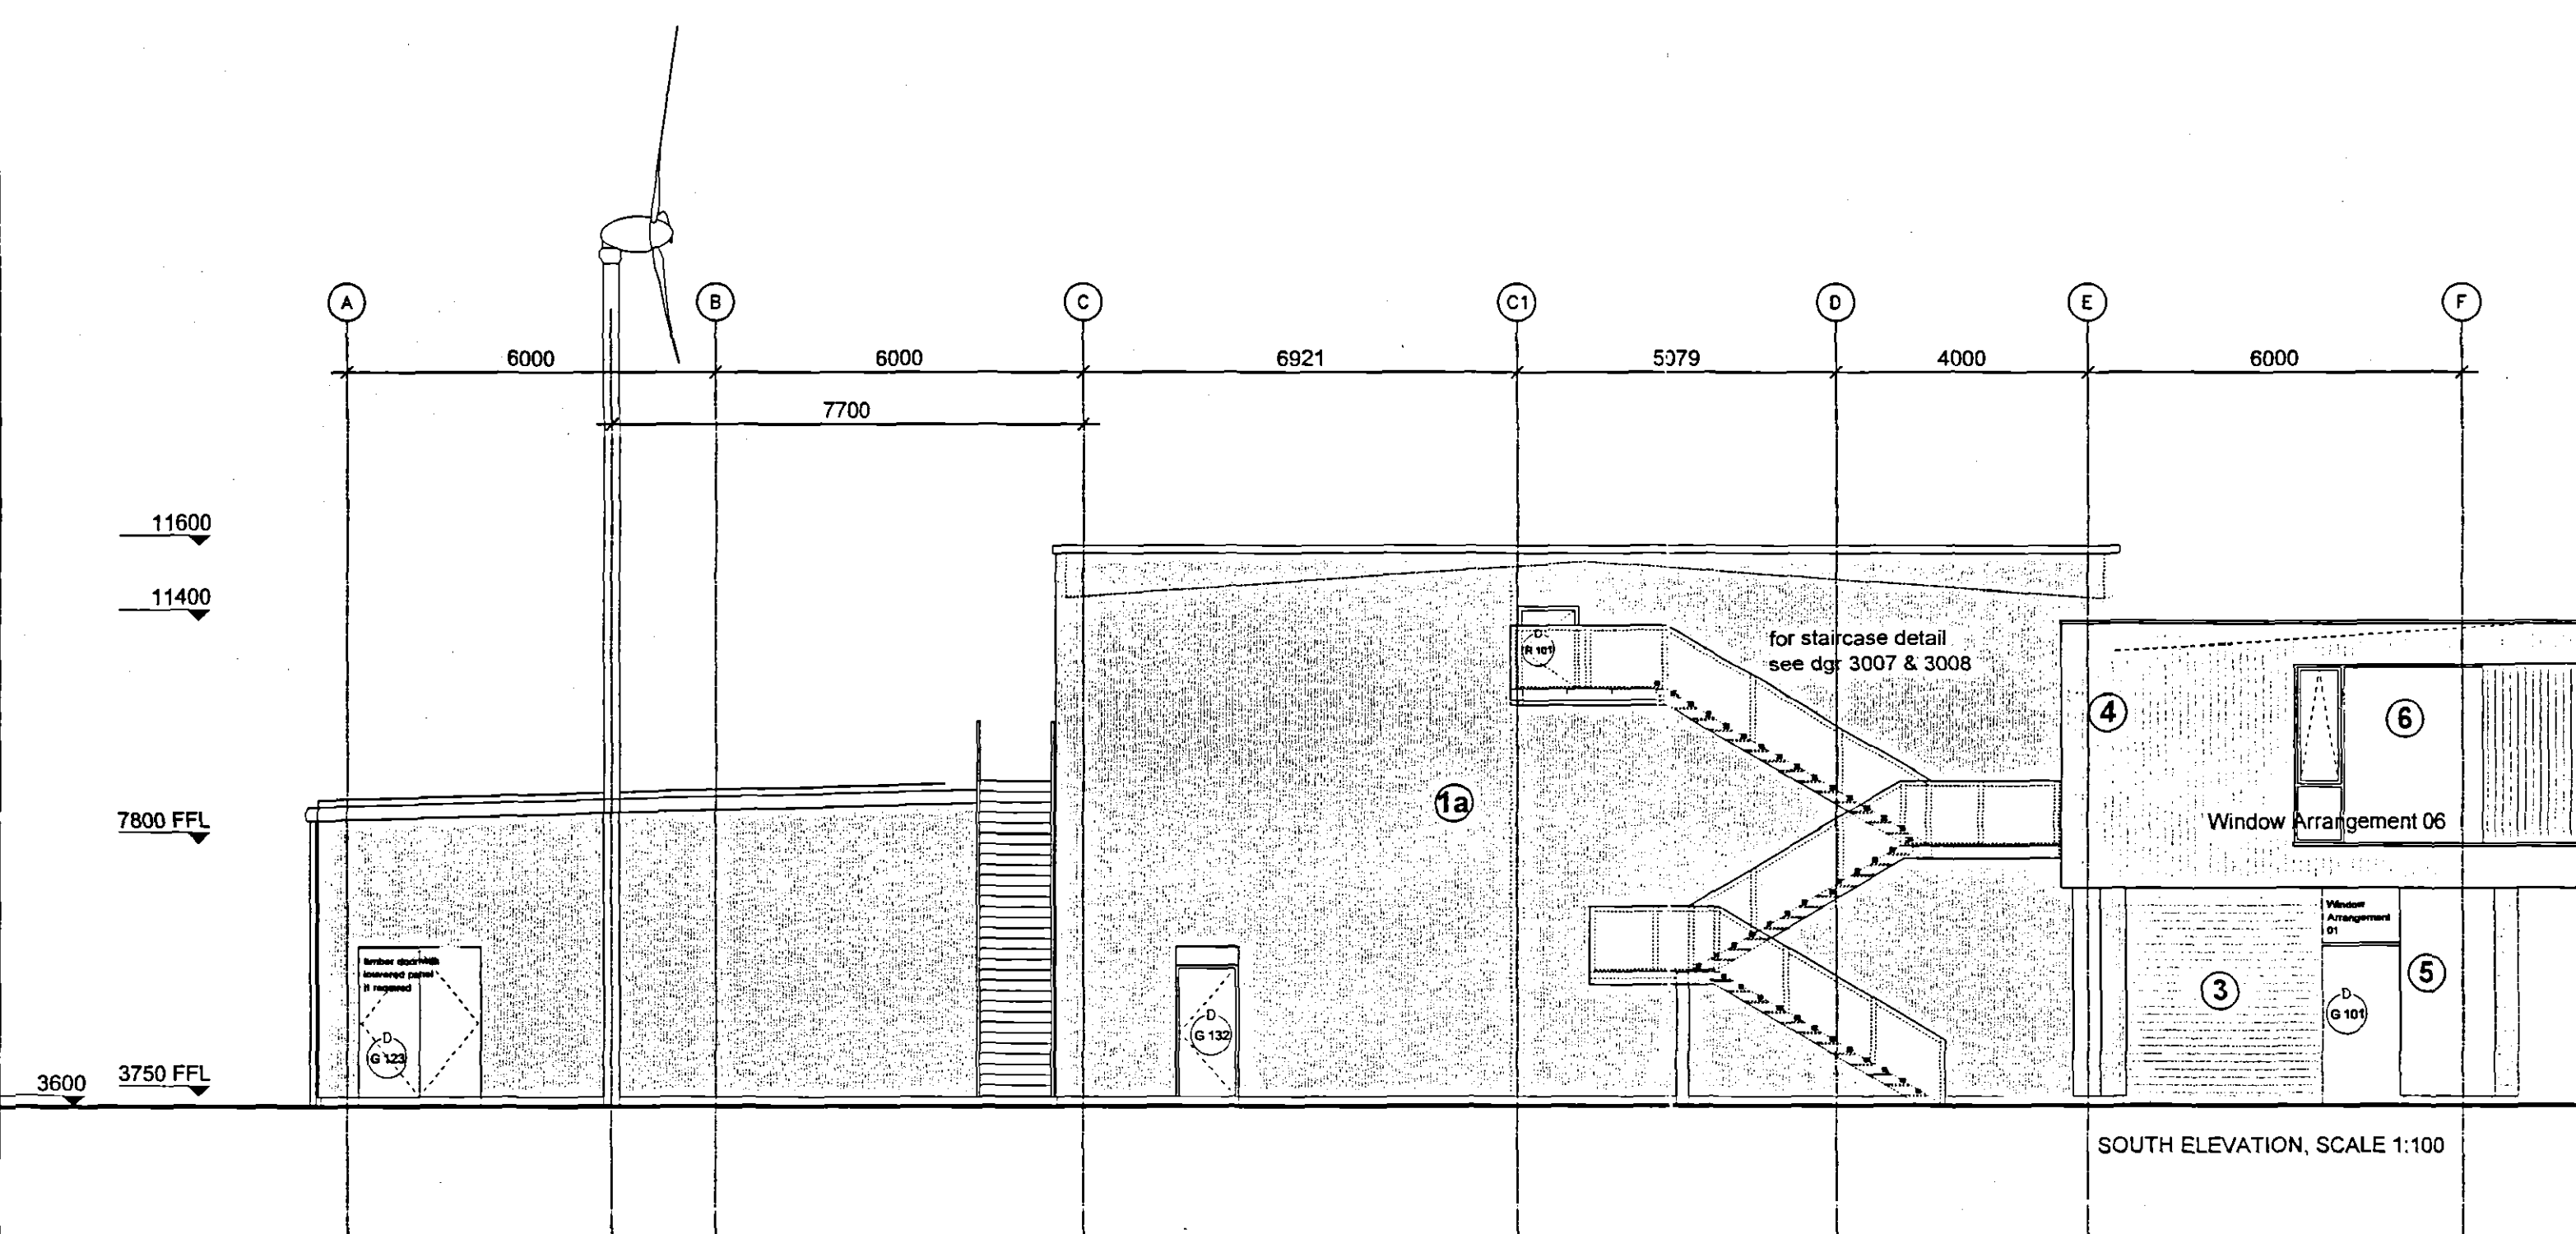
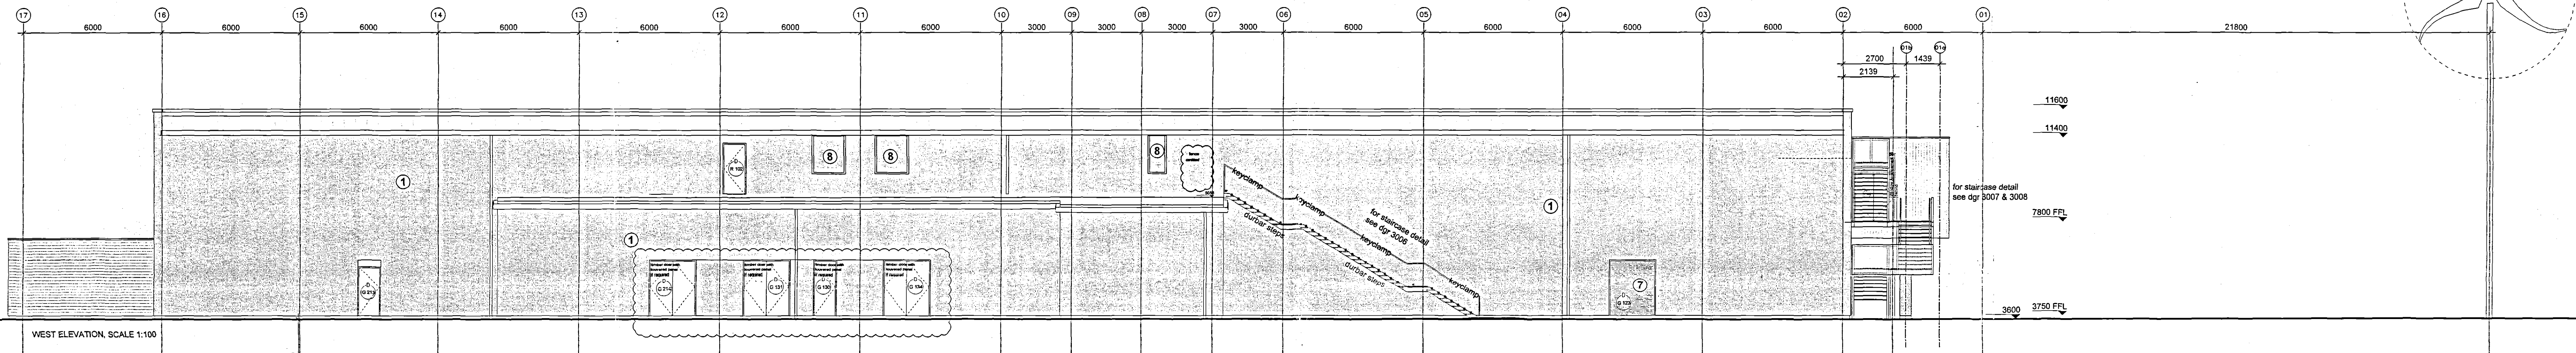


NOTES
CONTRACTOR TO CHECK ALL DIMENSIONS ON SITE
DO NOT SCALE

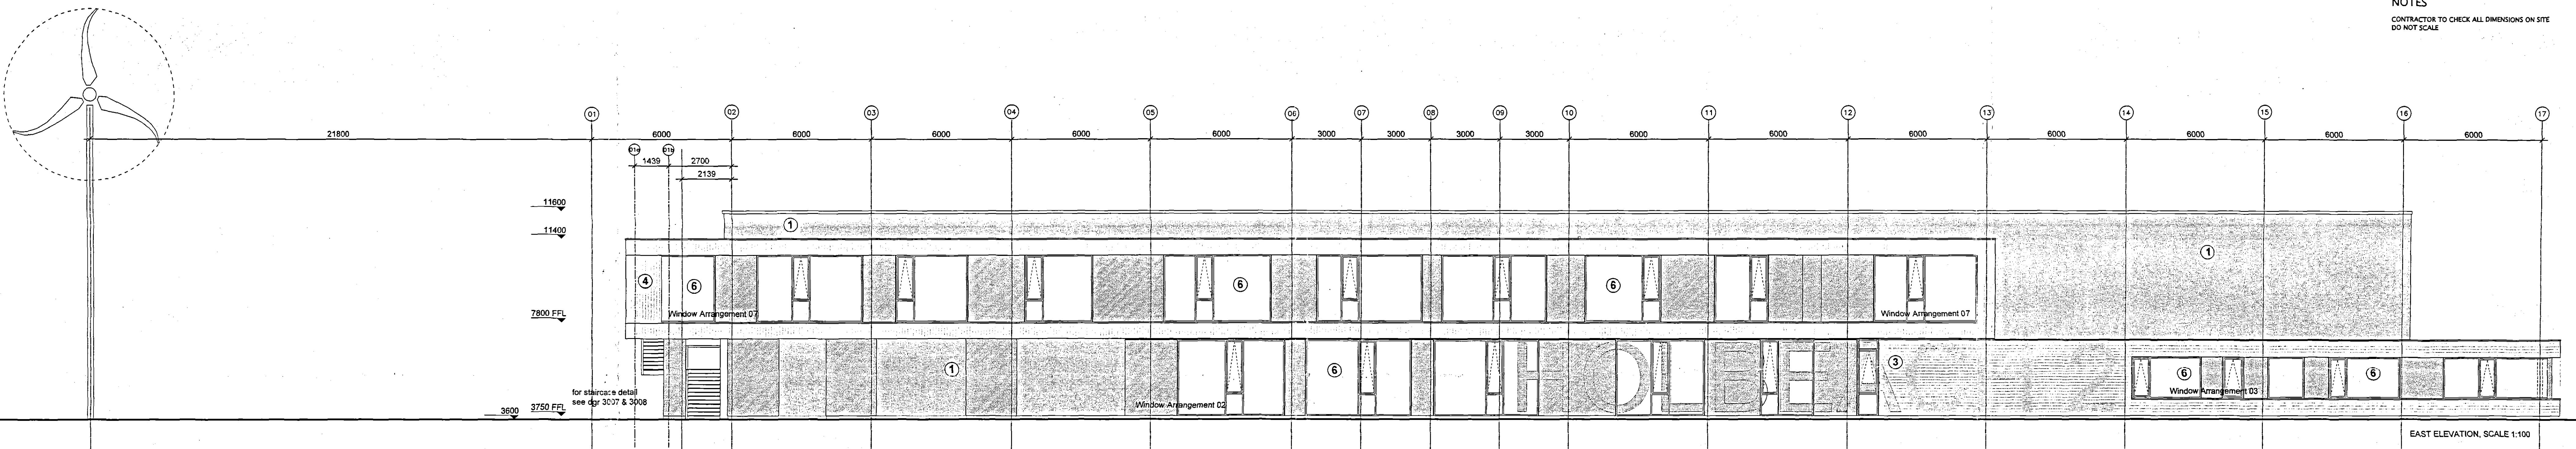

- ① H43/ 111
Exposed external Metal Cladding - Kingspan
KS1000 RW Wall System 40mm thick
- ①a H43/ 110
Exposed external Metal Cladding - Kingspan
KS1000 RW Wall System 60mm thick

- ③ Western Red Cedar timber cladding to walls.
Board size 119mm exposed face x 18mm thick
laid horizontal with 10mm spaces between
boards fixed with secret nails to Kingspan
RW1000 Wall systems 60mm thick: colour to
be confirmed.


- ④ Western Red Cedar timber cladding to walls.
Board size 119mm exposed face x 18mm thick
laid vertical with 10mm spaces between
boards fixed with secret nails to Kingspan
RW1000 Wall systems 60mm thick: colour to
be confirmed.

- ⑤ Pressed metal powder coated panels on 22mm
plywood panels fixed to insulated timber
framework

- ⑥ H11/ 111
Curtain walling Schuco FW50SG or similar
Glazing: double glazed units:
- Low-e coating
- Average U-value 2.0
- Air tightness 7m³/hr/m²
- Compliant with Building Regulations
Document K Section 3 in applicable
locations
- Opening lights as L10/200

- ⑦ Food hygiene standard external sliding doors
food hygiene doors, grp finished, with stainless
steel wraparound architraves, ironmongery as
supplied. See door schedule.

L	Wind turbine added	07.04.08	KS
K	WA 10 amended - the maximum height for a top hung vent is 1927 (in order to suit subcontractor's crane)	01.08.07	KS
J	Louvers omitted - timber doors with louvers panels if required added Fence omitted	26.06.07	KS
I	Door DF201 omitted Louvers amended	05.06.07	KS
H	Parapets around Roof Plane and G.E. omitted Staircases amended Lift/lifts unit updated	10.05.07	KS
G	External staircase omitted	19.04.07	JAY
F	Spec. ref. added	09.02.07	ks
E	Wind turbine temporarily omitted	25.12.06	ks
D	RVP access hatches introduced	20.12.06	ks
C	Wind turbine introduced Spec amended, Optimal Cladding Panels changed to KS1000RWV Panels	12.12.06	ks
B	Curtain walling & KS panels arrangement amended, door spec & outline spec ref. added	15.11.06	ks
A	Staircases amended	01.11.06	ks

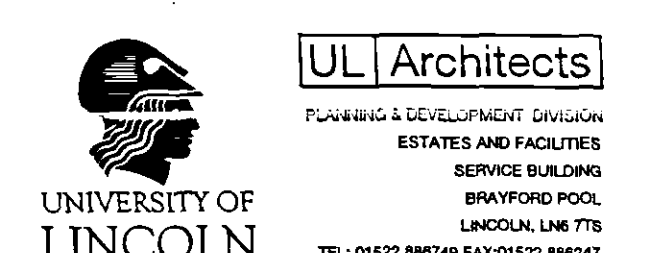

PROJECT:	Holbeach Development Phase 2
No.	442
DWG TITLE:	Proposed Elevations
DWG No.	2000
DRVN BY:	ks
CHECKED BY:	L
SCALE:	A0@1:100
DATE:	26/09/06

PLANNING & DEVELOPMENT
08 MAY 2008
0572 JCS