


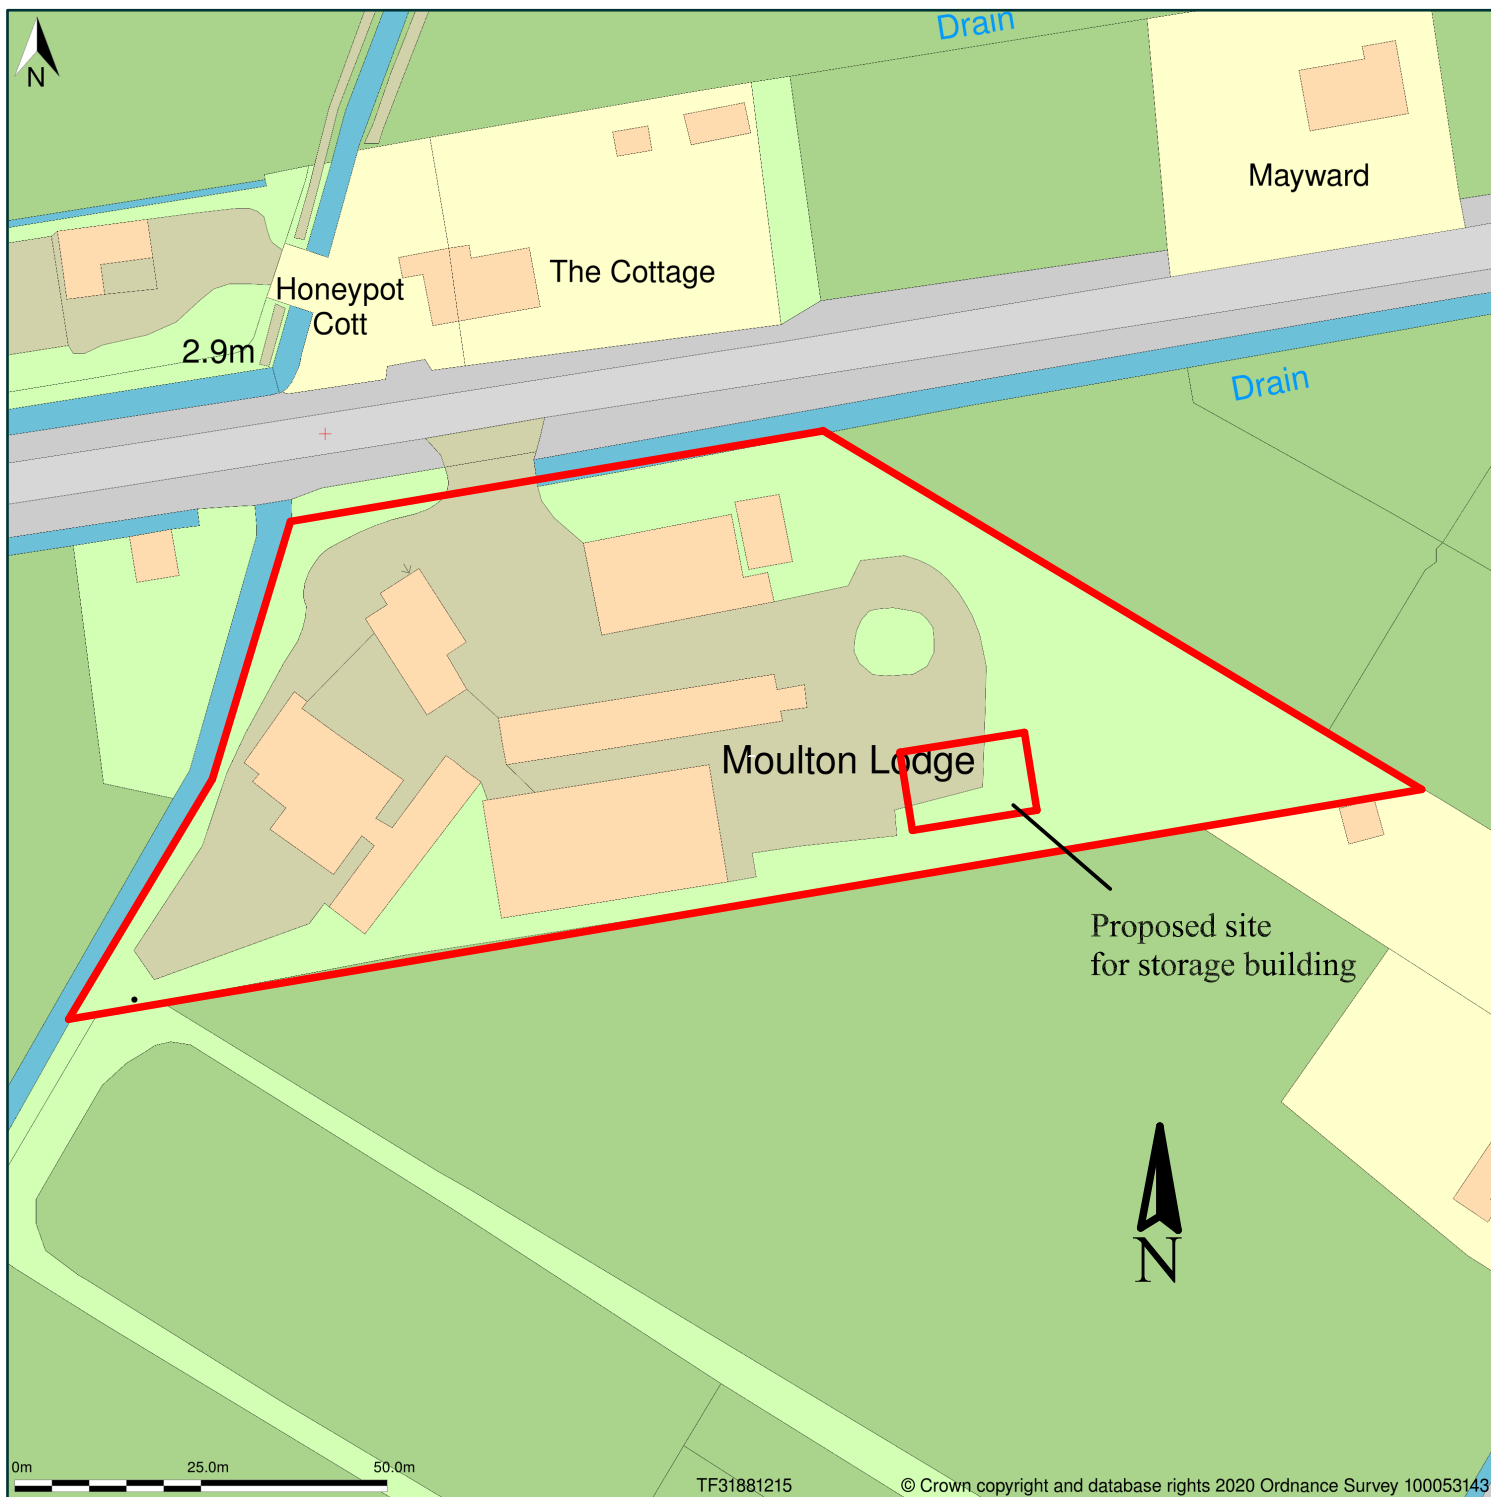

Site Plan Scale 1:500