




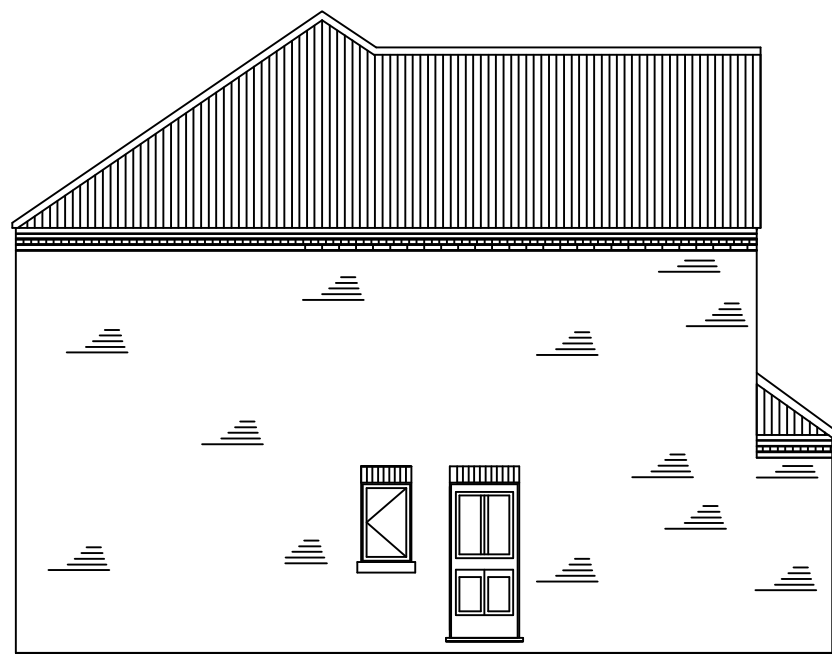

NORTH ELEVATION

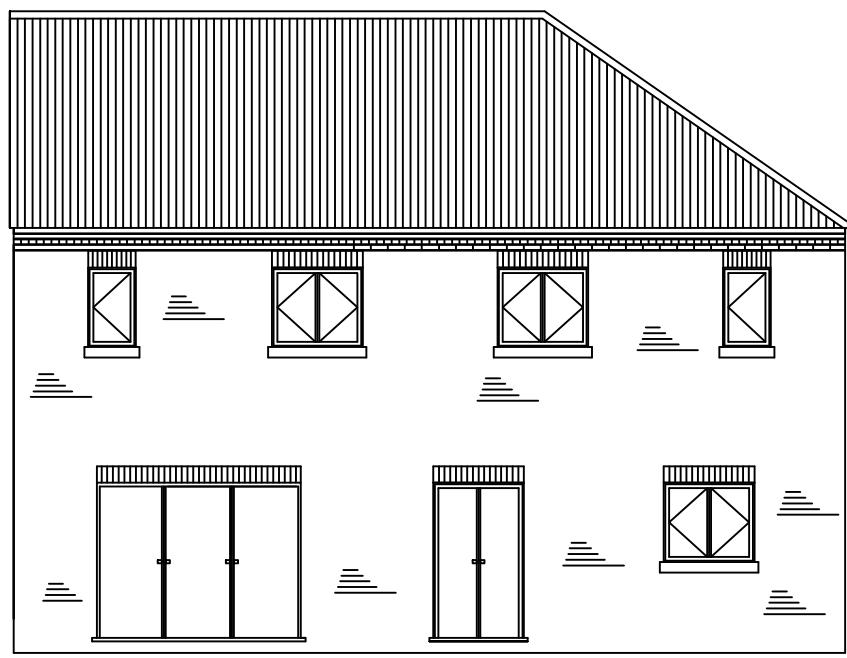



EAST ELEVATION

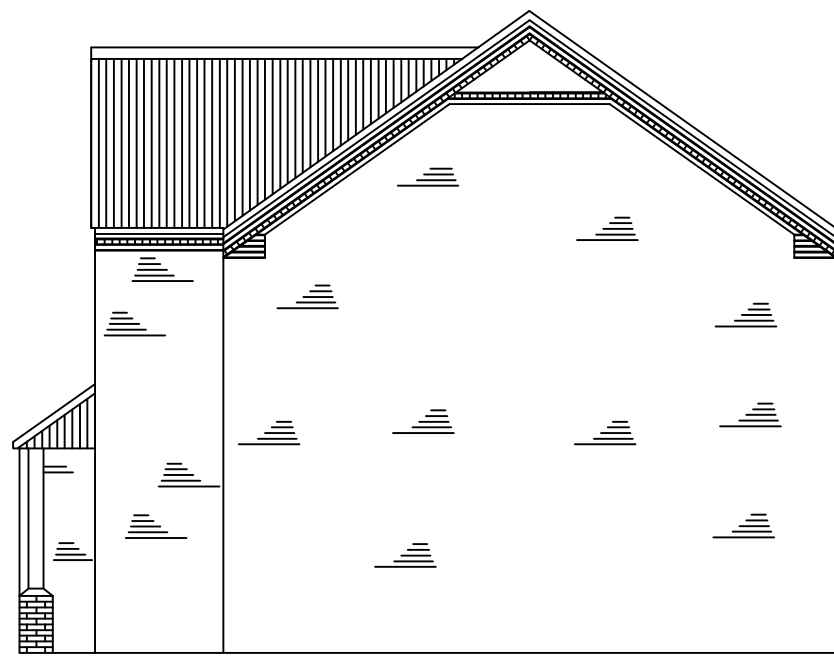


SOUTH ELEVATION




WEST ELEVATION

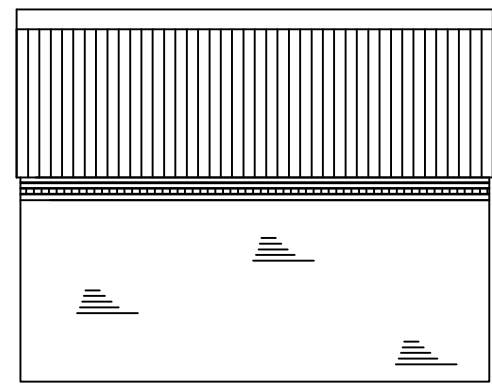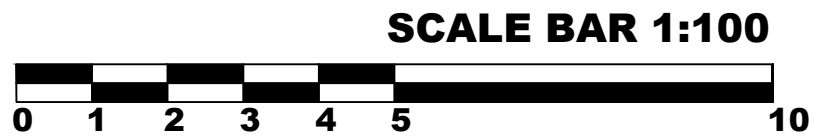


GARAGE NORTH ELEVATION

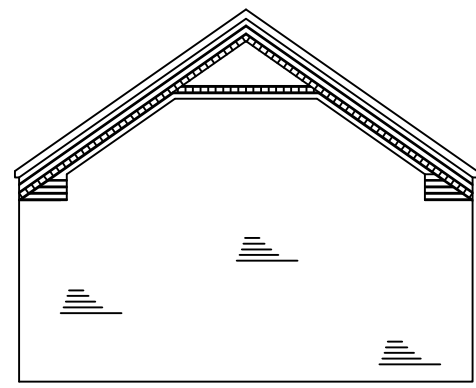


GARAGE EAST ELEVATION

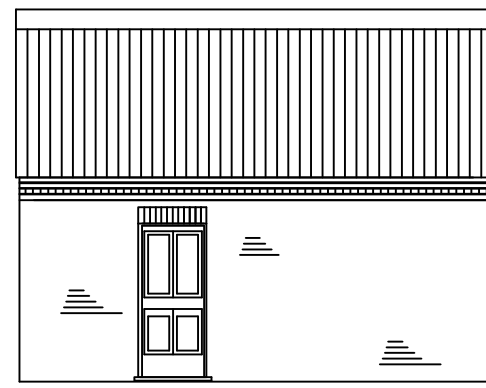


GARAGE SOUTH ELEVATION

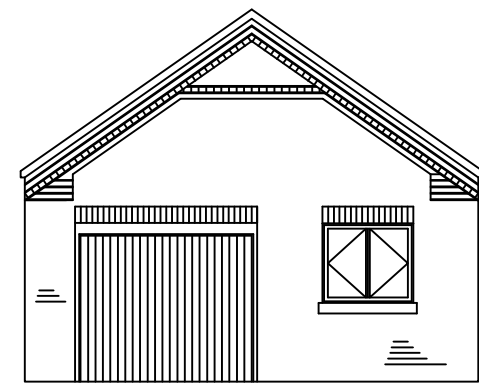


GARAGE WEST ELEVATION

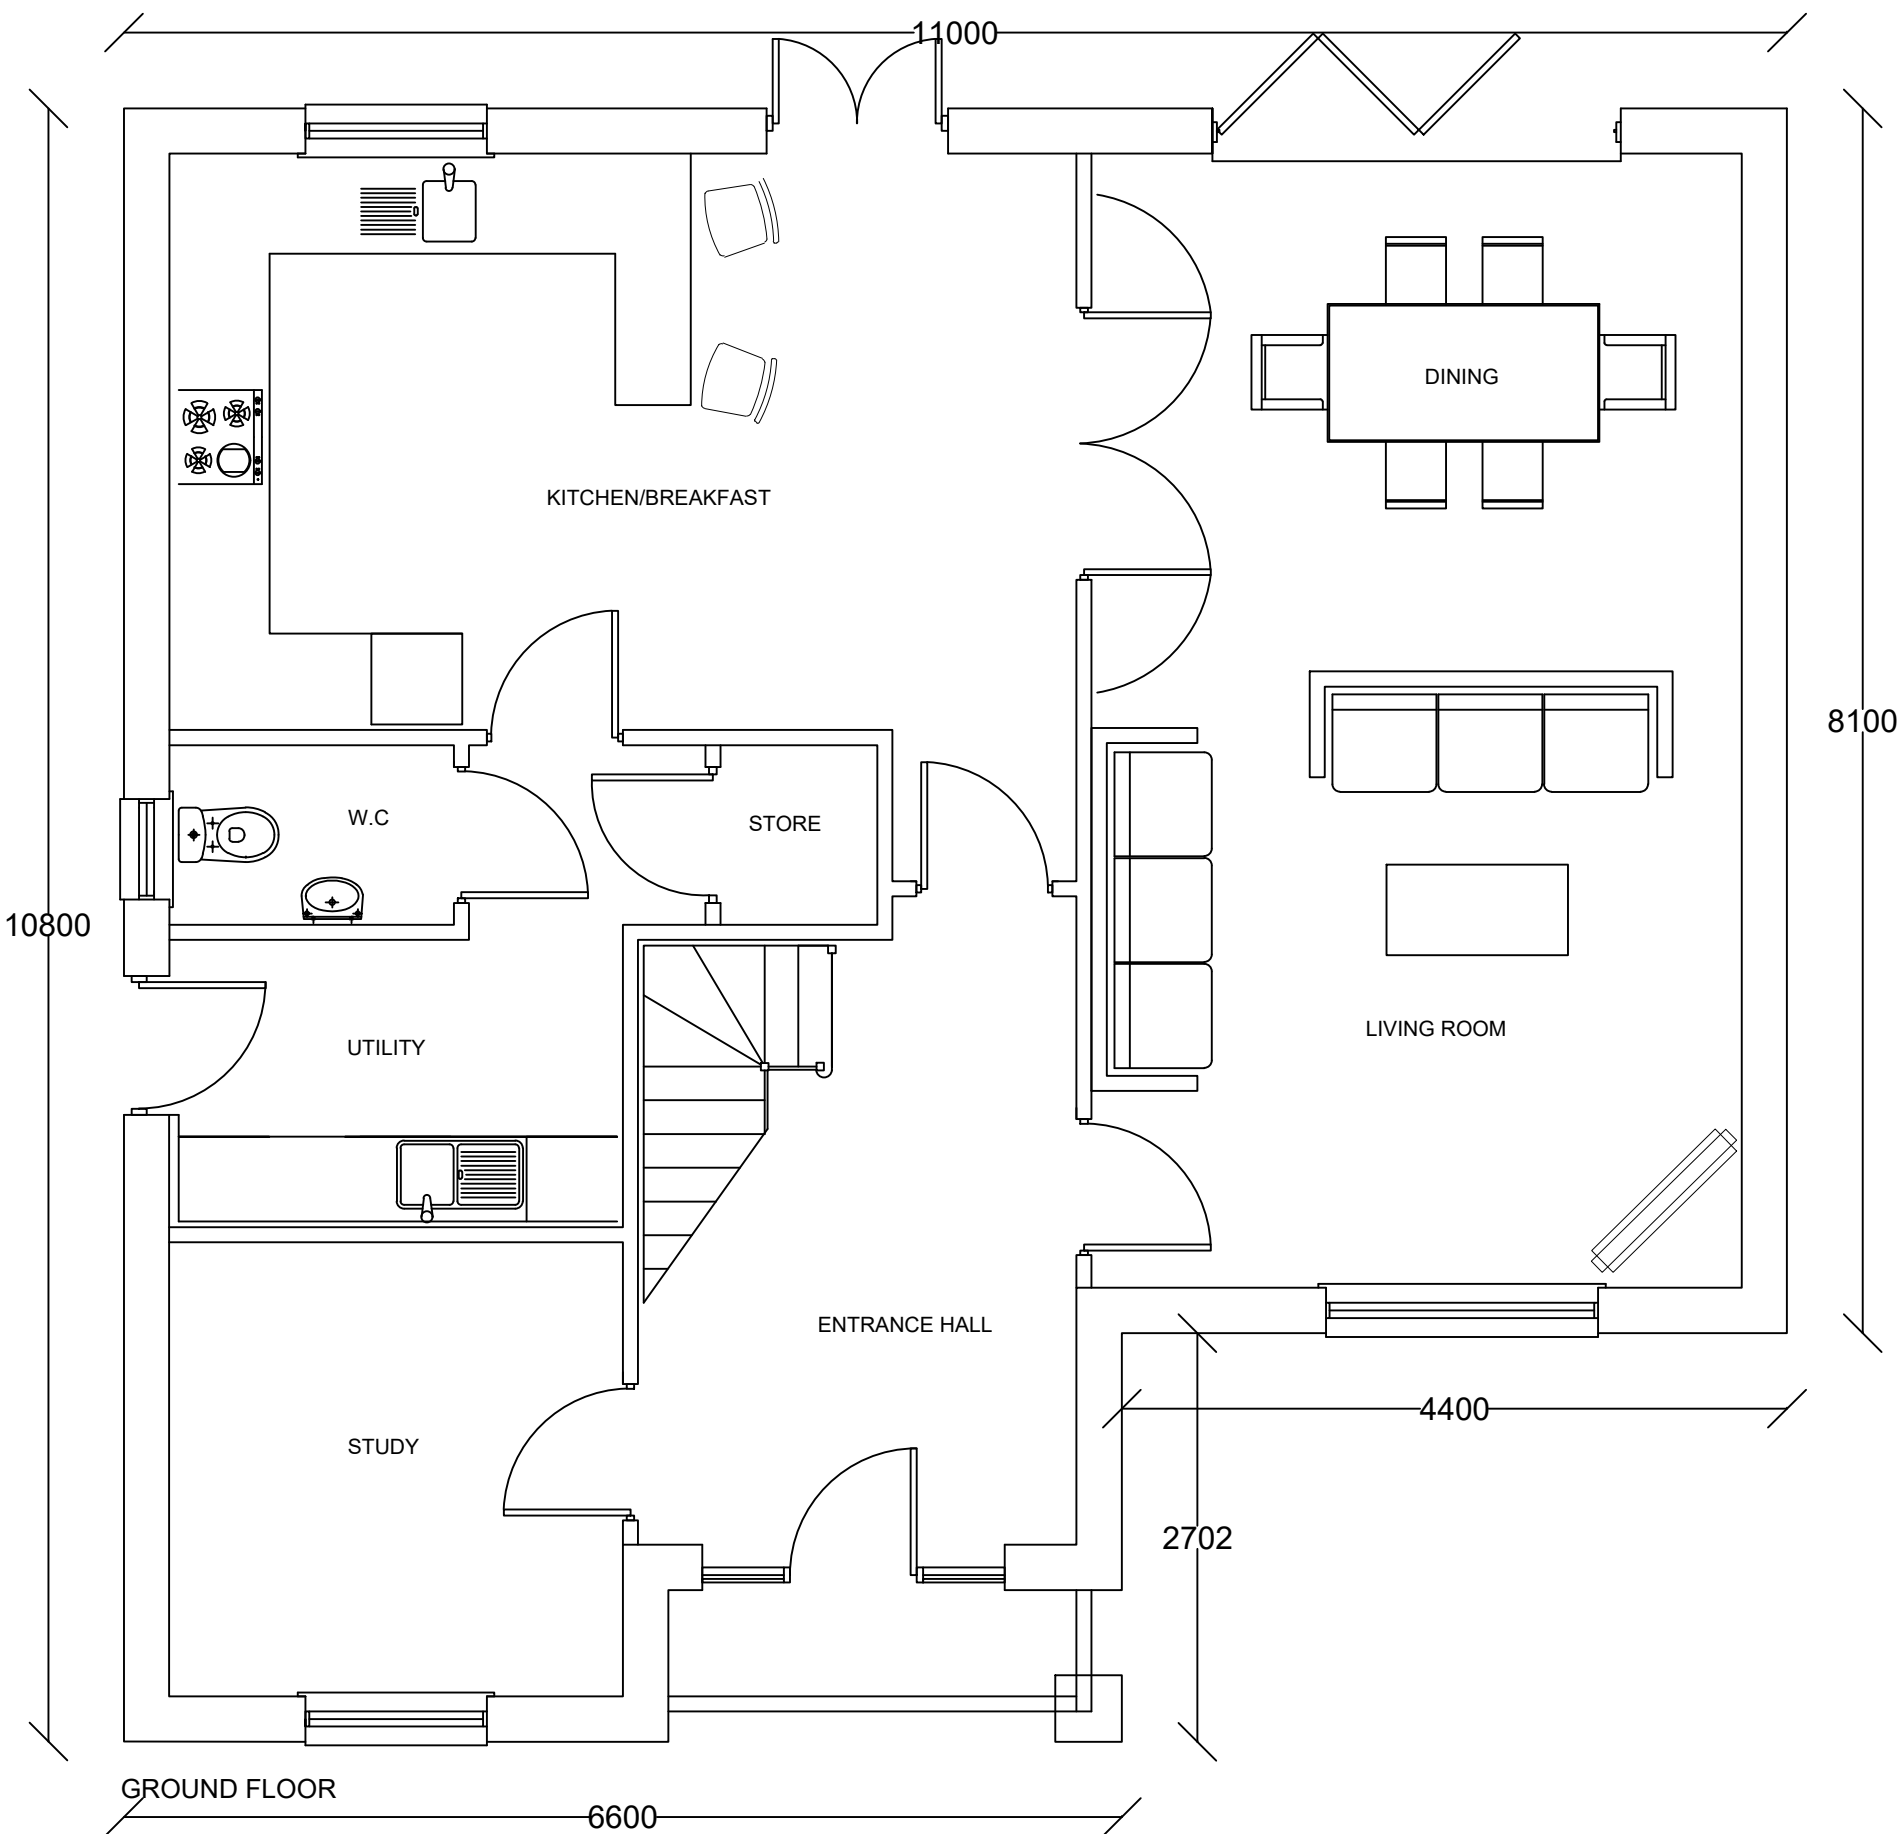


GROUND FLOOR

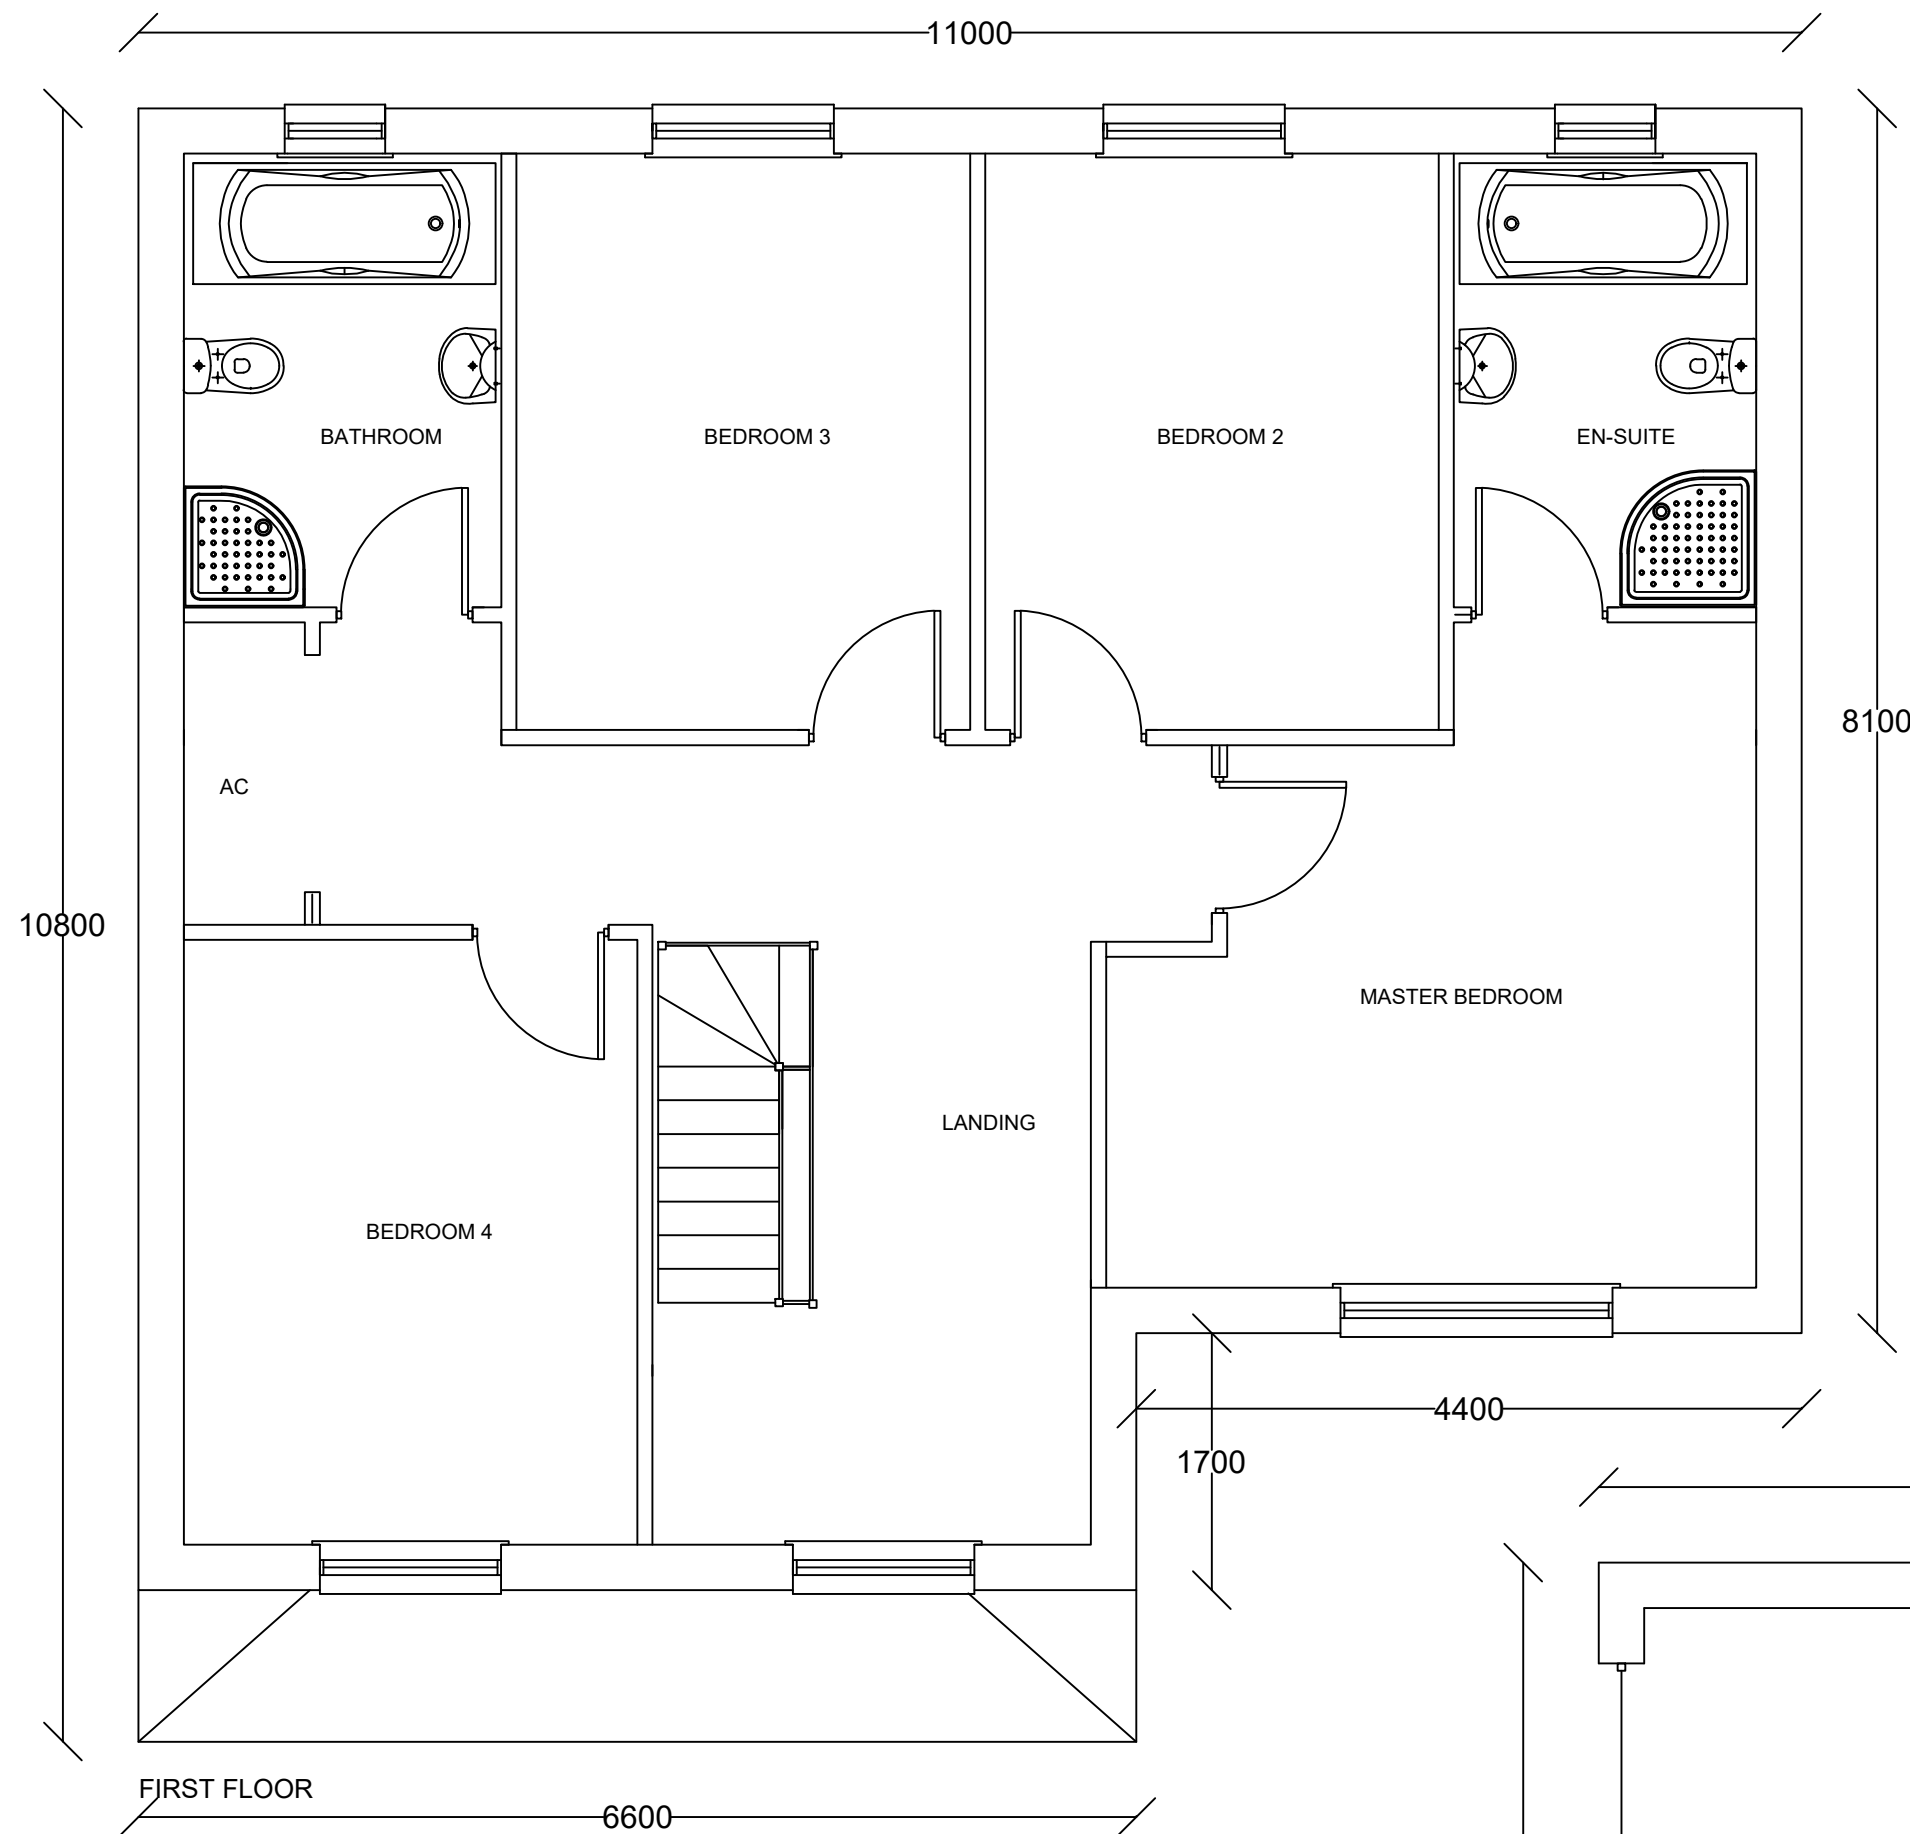

FIRST FLOOR

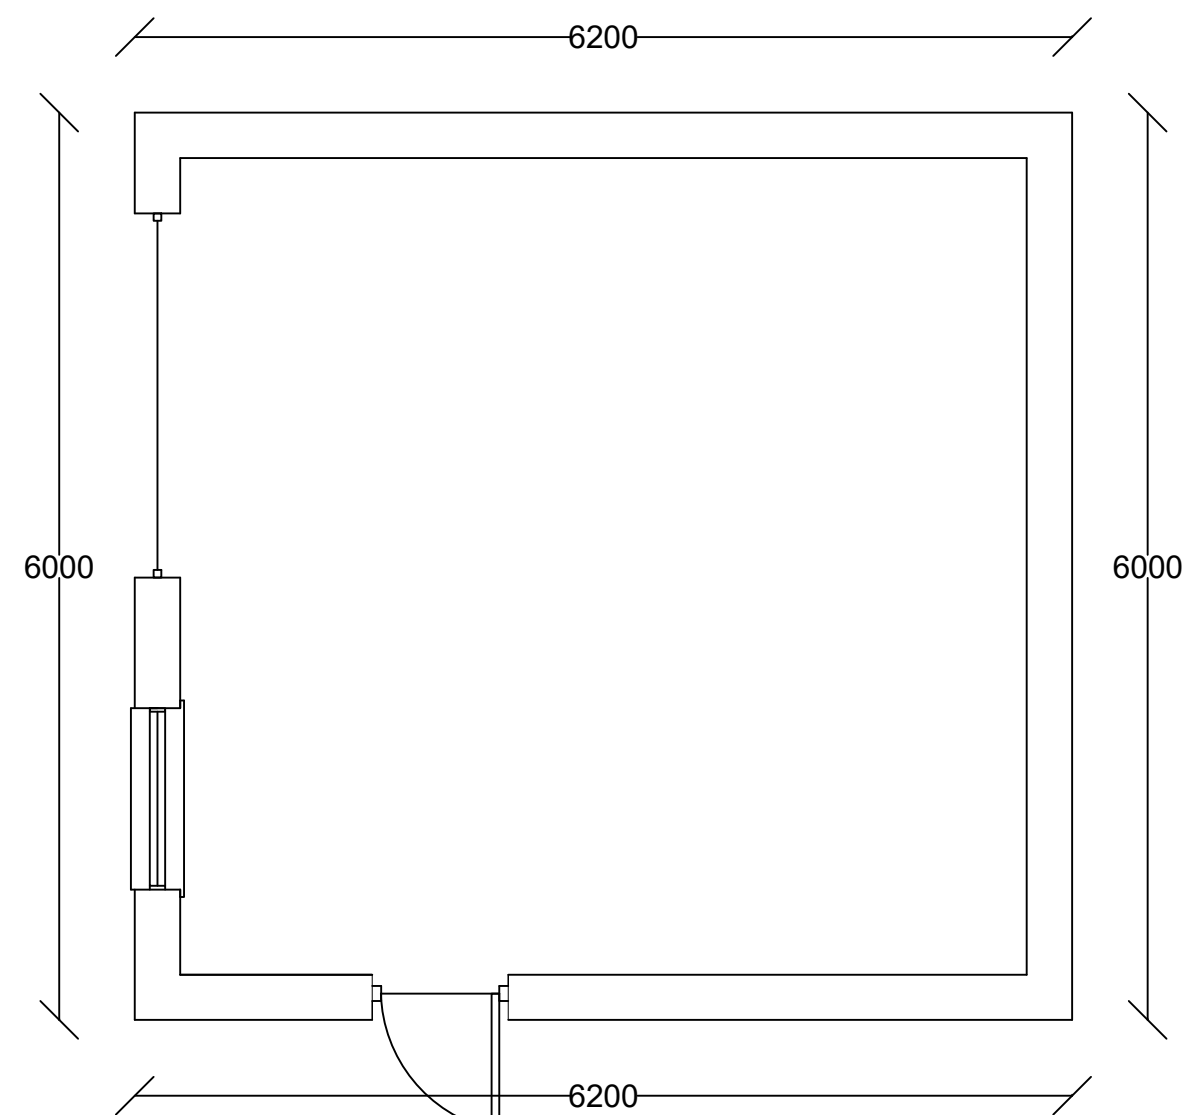

GARAGE FLOOR PLAN

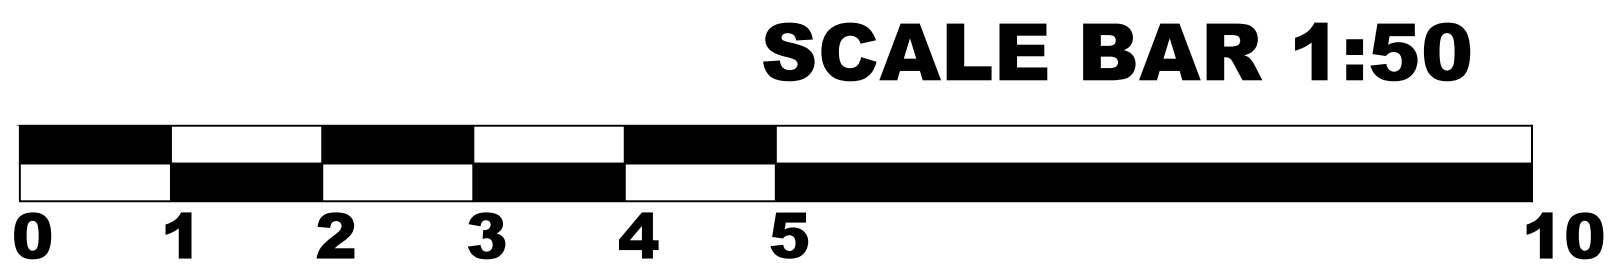

Notes as Applicable

GENERAL

- THIS DRAWING IS TO BE READ IN CONJUNCTION WITH ANY/ALL OTHER DOCUMENTS ISSUED FOR THIS PROJECT. THESE INCLUDE CONTRACT DRAWINGS, SPECIFICATIONS & SCHEDULE OF WORKS.
- ALL BUILDING MATERIALS SPECIFIED SHALL COMPLY WITH THE REQUIREMENTS OF THE CURRENT BUILDING REGULATIONS, BRITISH STANDARDS, BRITISH STANDARD CODES OF PRACTICE AND SHALL BE TO THE SATISFACTION OF THE LOCAL AUTHORITY & CONTRACT ADMINISTRATOR.
- ALL STRUCTURAL WORKS ARE TO BE CARRIED OUT IN FULL ACCORDANCE WITH STRUCTURAL ENGINEER'S APPROVED CALCULATIONS AND DETAILS AND TO THE SATISFACTION OF THE LOCAL AUTHORITY BUILDING CONTROL SURVEYOR.
- ALL WORKS ON SITE TO BE CARRIED OUT IN FULL ACCORDANCE WITH THE CONSTRUCTION (DESIGN AND MANAGEMENT) REGULATIONS 2015 AND CURRENT HEALTH & SAFETY LEGISLATION.
- THE CONTRACTOR MUST SITE CHECK ALL DIMENSIONS PRIOR TO ORDERING MATERIALS. FIGURED DIMENSIONS ARE TO BE USED FOR TENDER PURPOSES ONLY. DISCREPANCIES MUST BE REPORTED IMMEDIATELY TO THE CONTRACT ADMINISTRATOR BEFORE PROCEEDING.

REV	AMENDMENTS	DATE	BY
-	-	-	-
-	-	-	-
-	-	-	-
-	-	-	-
-	-	-	-
-	-	-	-

Project:
DEMOLITION OF EXISTING BUNGALOW AND ERECTION OF 4NO.
DETACHED DWELLINGS AND 1NO. DETACHED GARAGE
LAND KNOWN AS 47 LOW LANE
HOLBEACH
LINCOLNSHIRE
PE12 7PW

Applicant:
MR D J RULEWSKI & MR A T RULEWSKI

Drawing:
PLOT 4 - ELEVATIONS & FLOOR PLANS

Sheet Size: A1	Project No: -
Drawing No: 005	Revision:
Date: 28 September 2021	Drawn: DR
Scale: 1:100 & 1:50	Checked: RR Approved: DR