




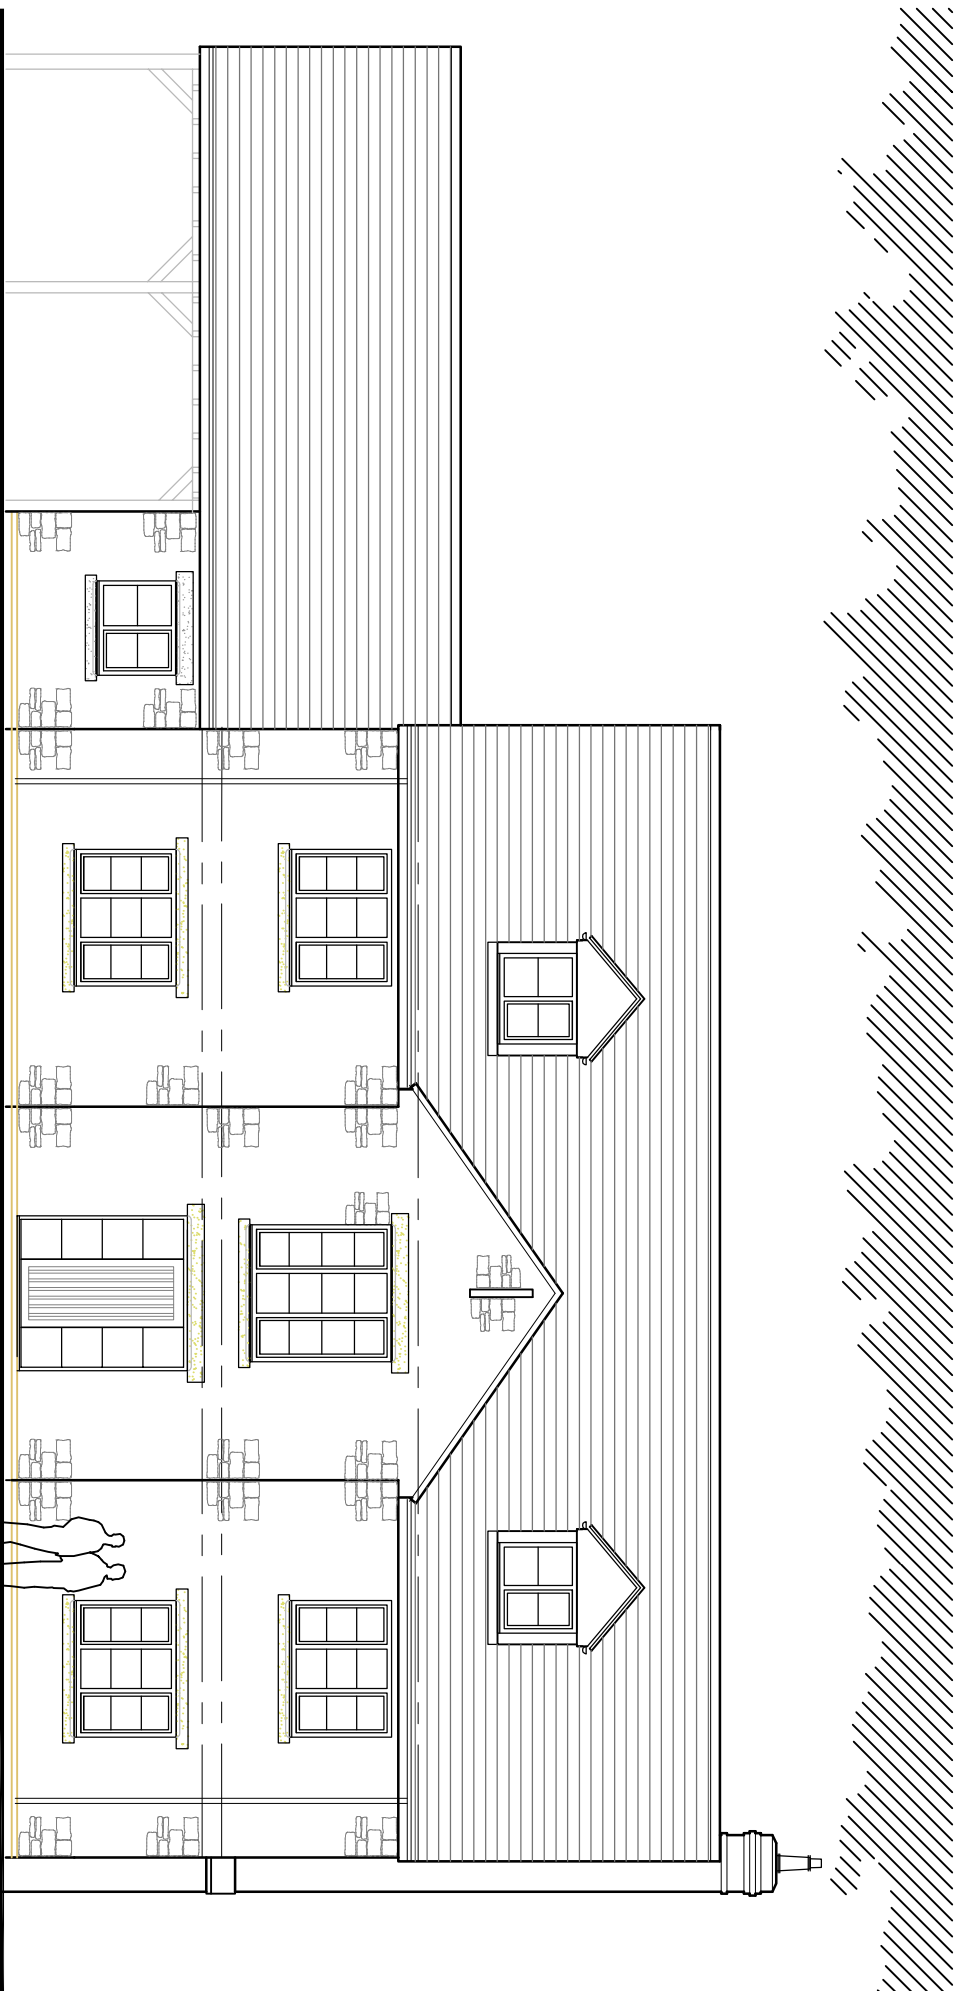


FRONT ELEVATION 1:100

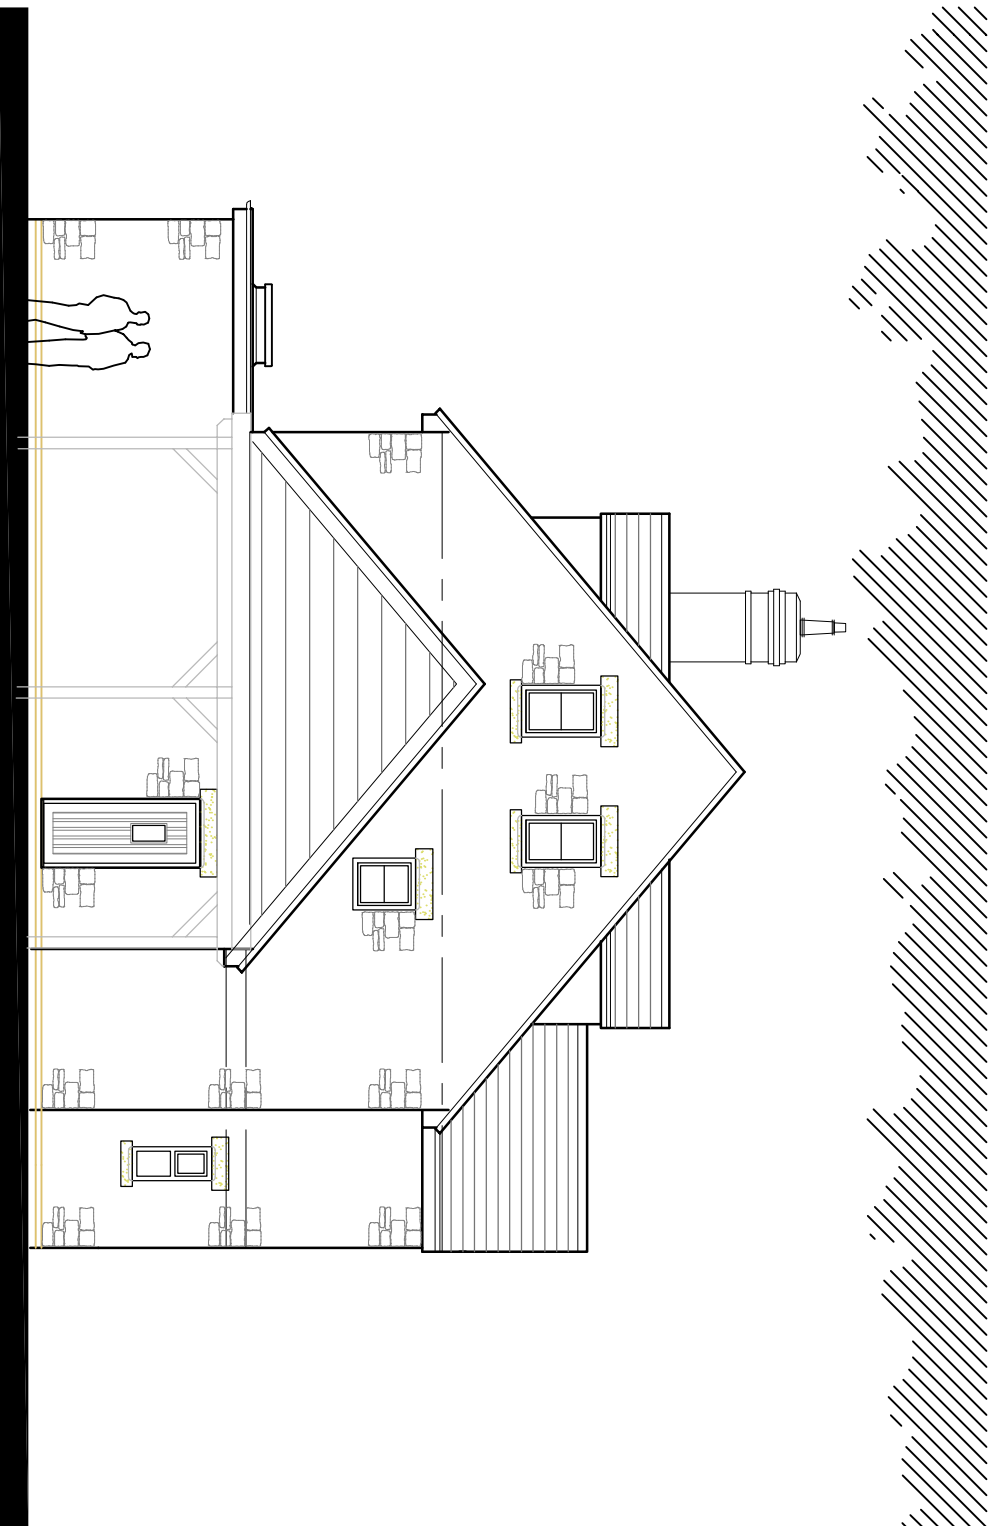


SIDE ELEVATION 1:100

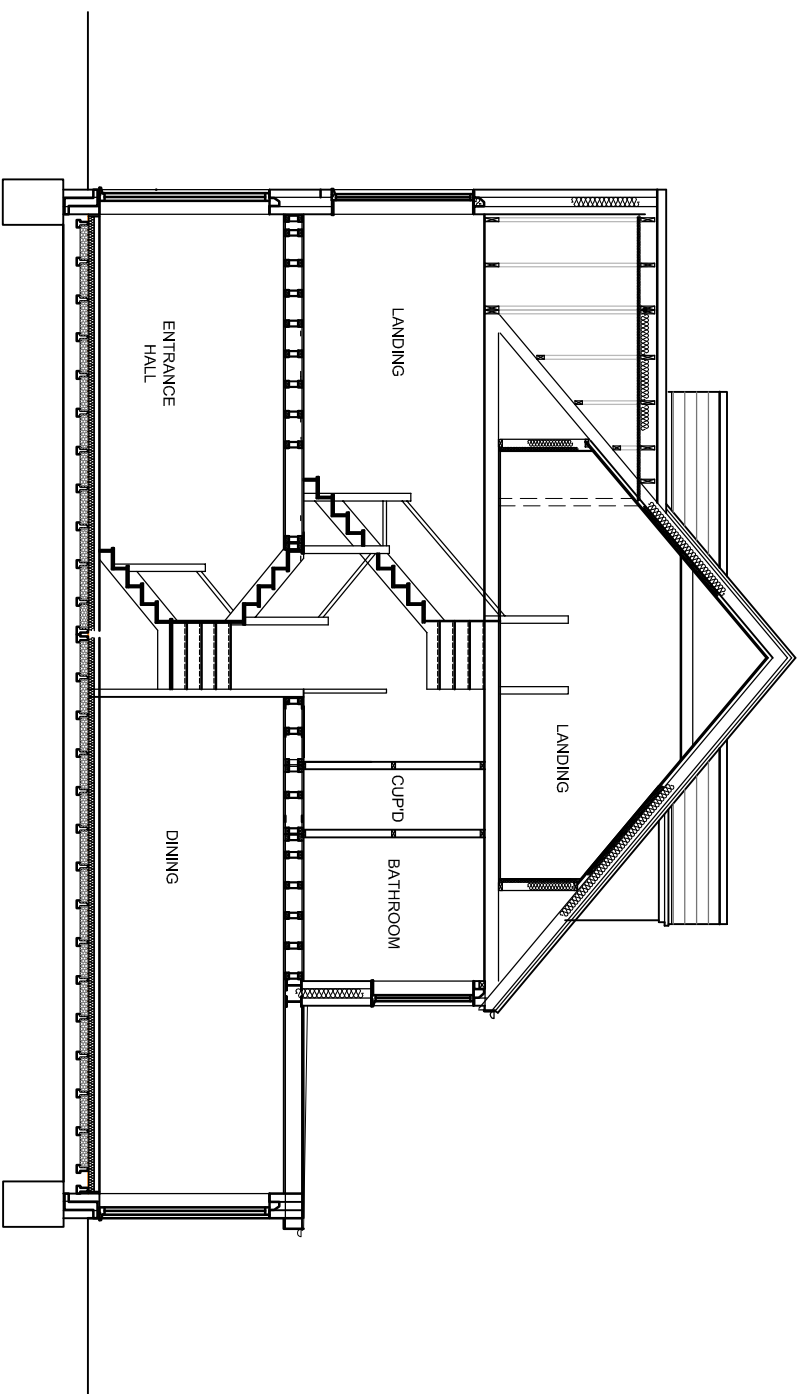


INDICATIVE CROSS SECTION 1:100

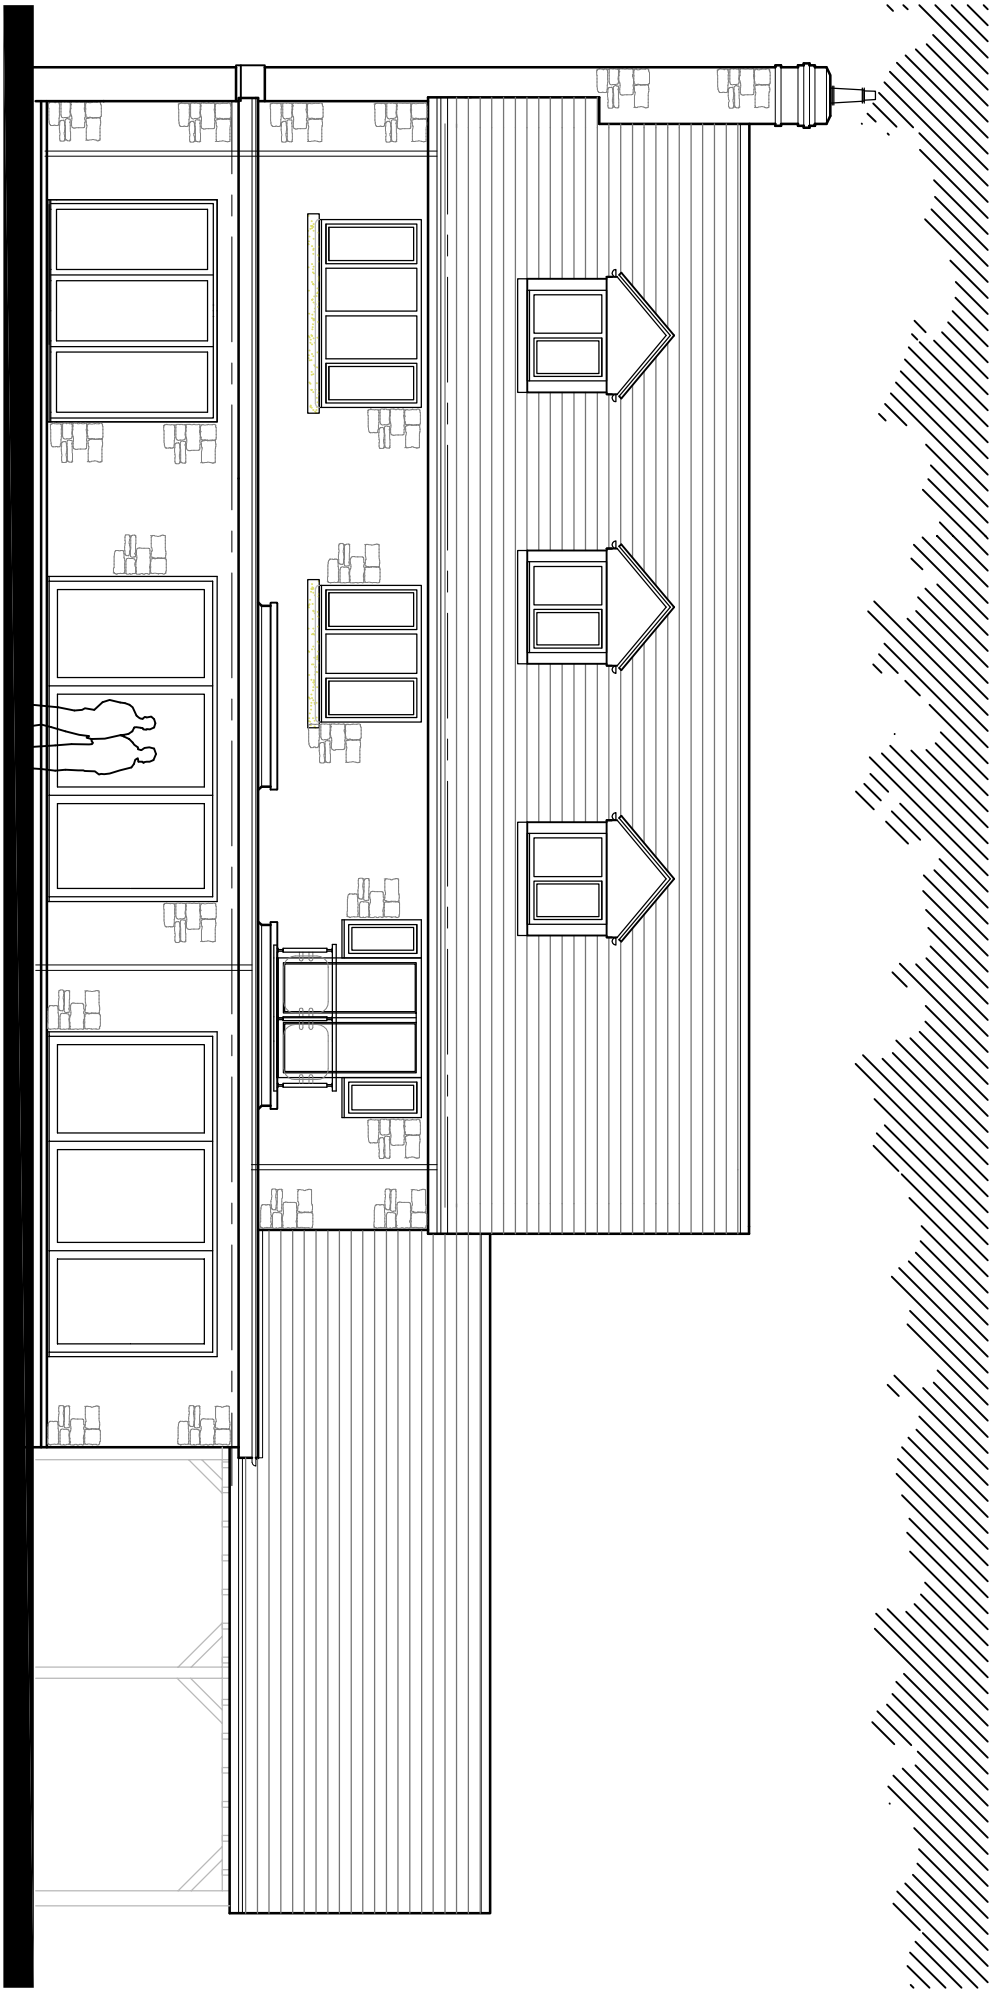

REAR ELEVATION 1:100

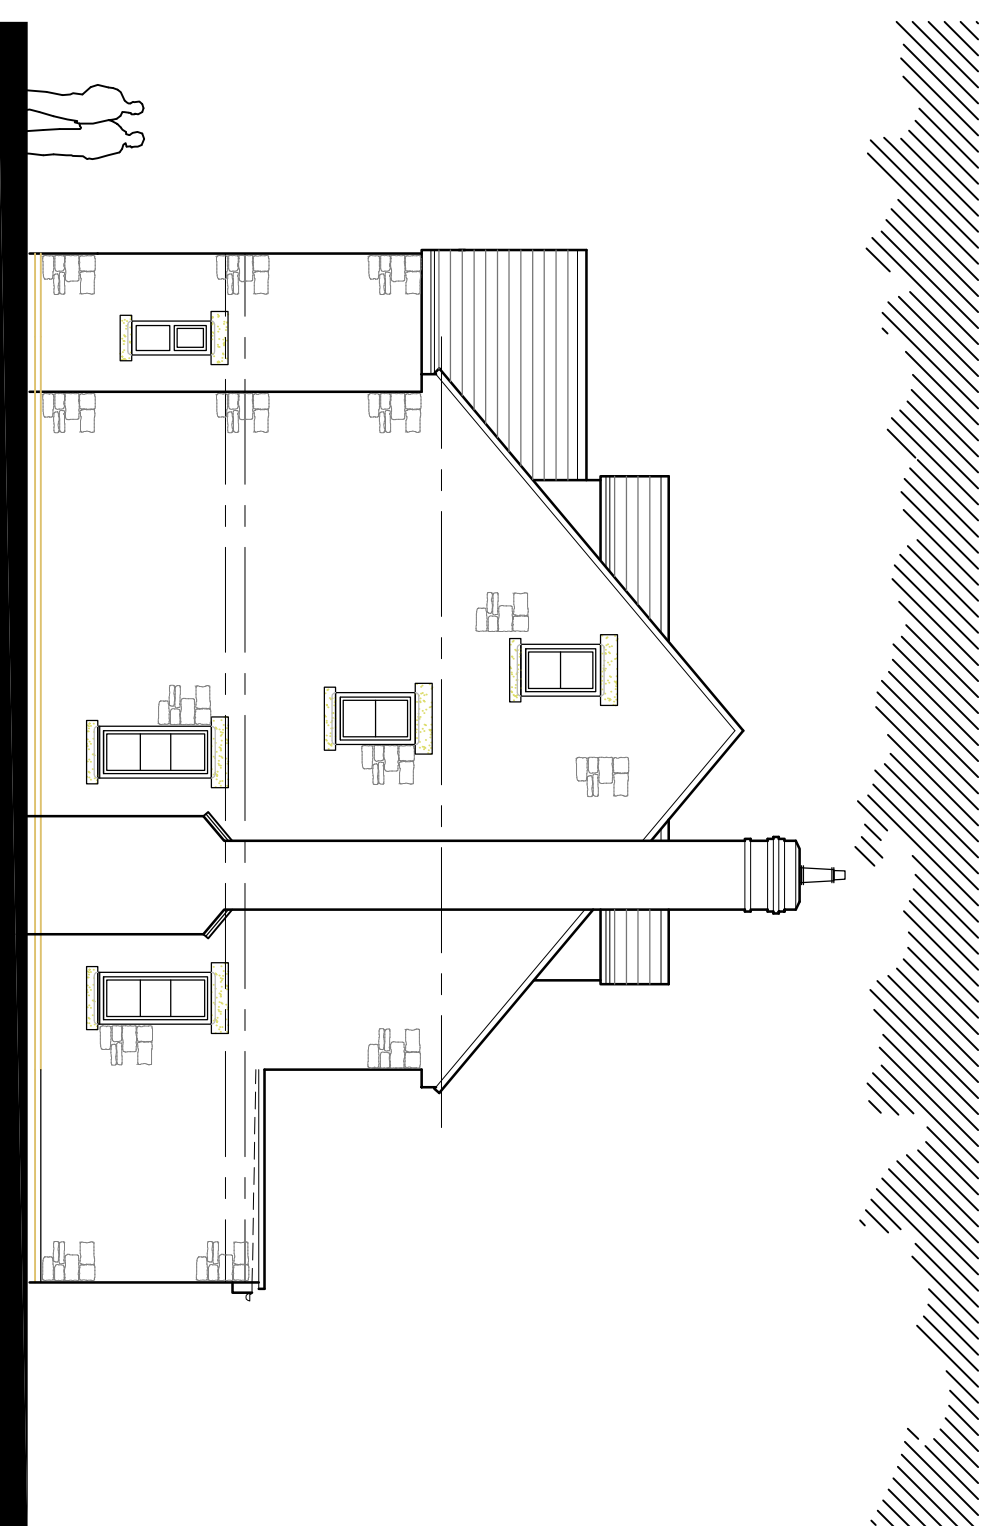


SIDE ELEVATION 1:100

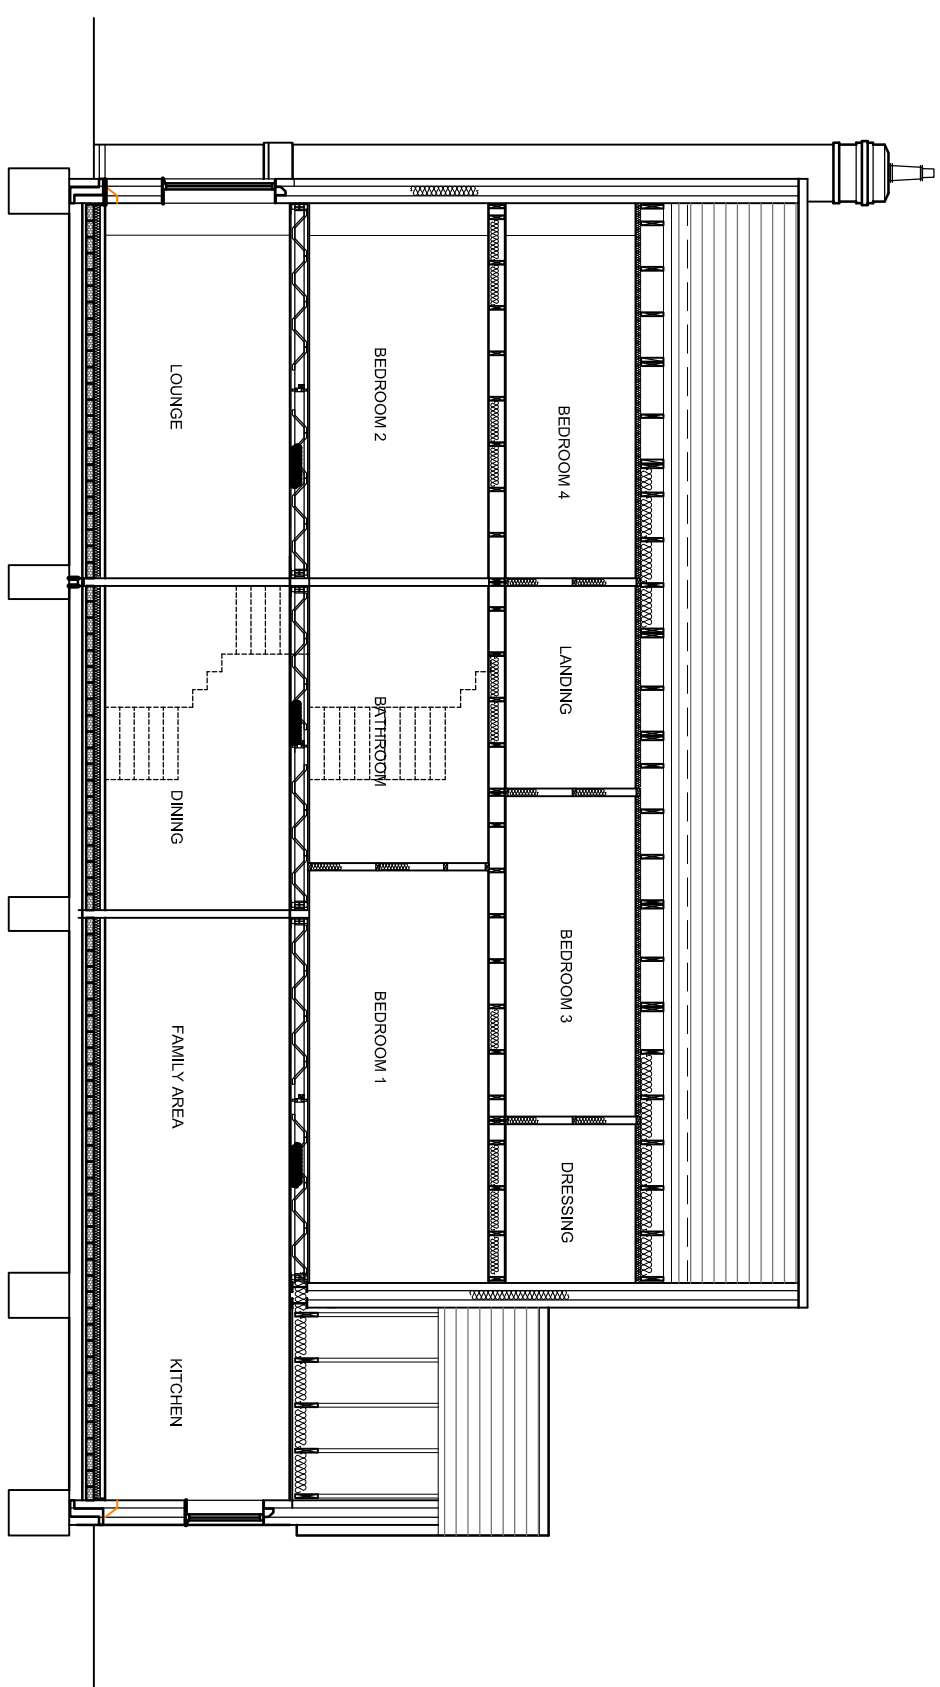


INDICATIVE LONGITUDINAL SECTION 1:100

Materials are to be as follows:-
Roof - Main Stonewall Redland 30 Slate grey to main house and garage.
Windows and doors - uPVC, colour to be agreed.


GARAGE

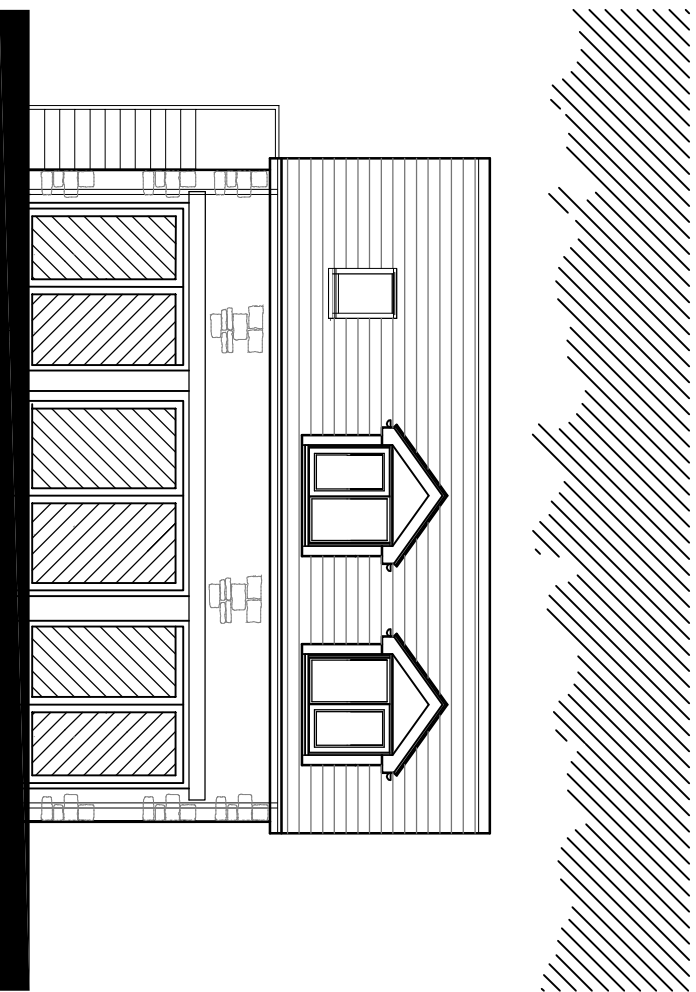


FRONT ELEVATION 1:100

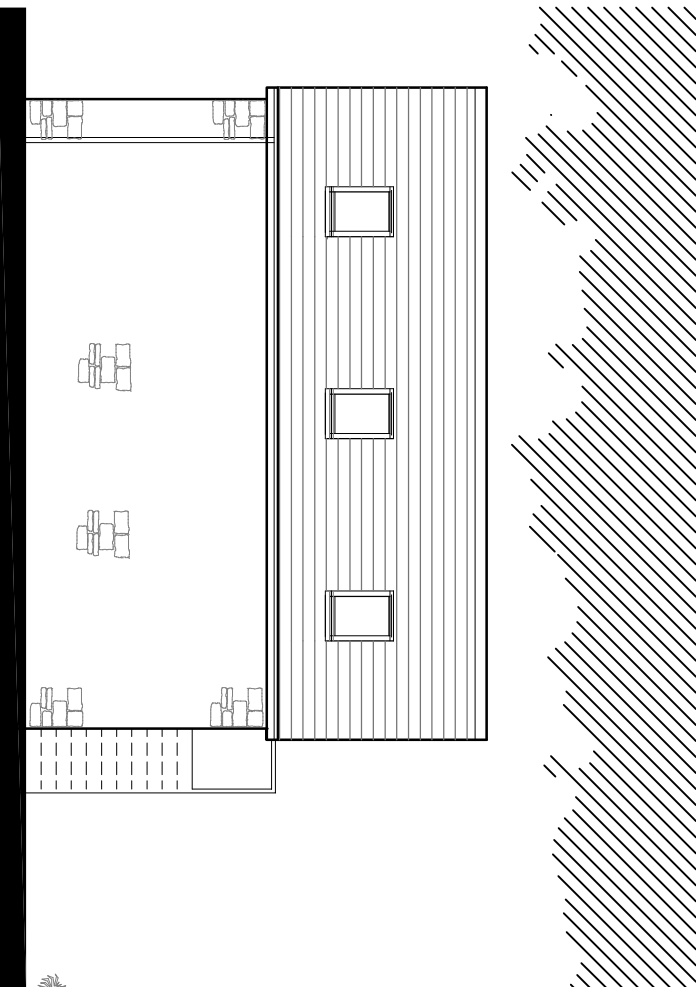


REAR ELEVATION 1:100

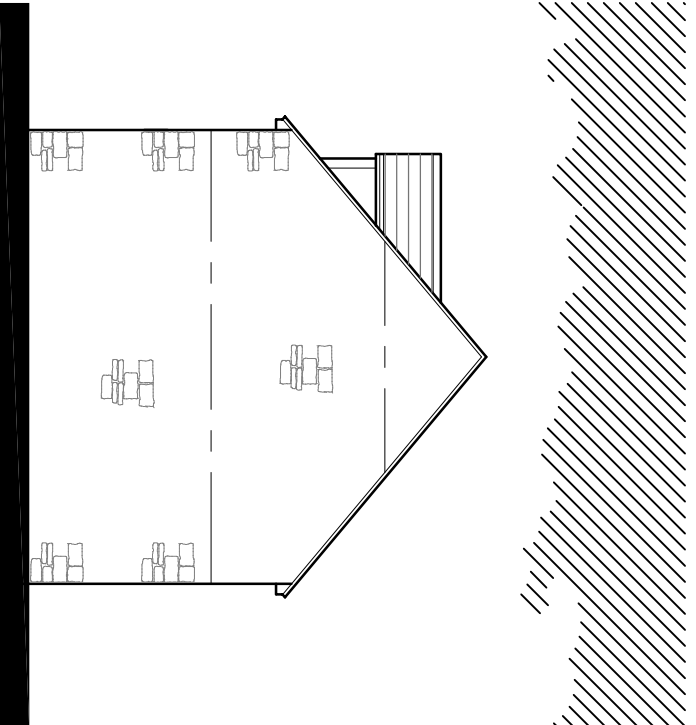

SIDE ELEVATION 1:100

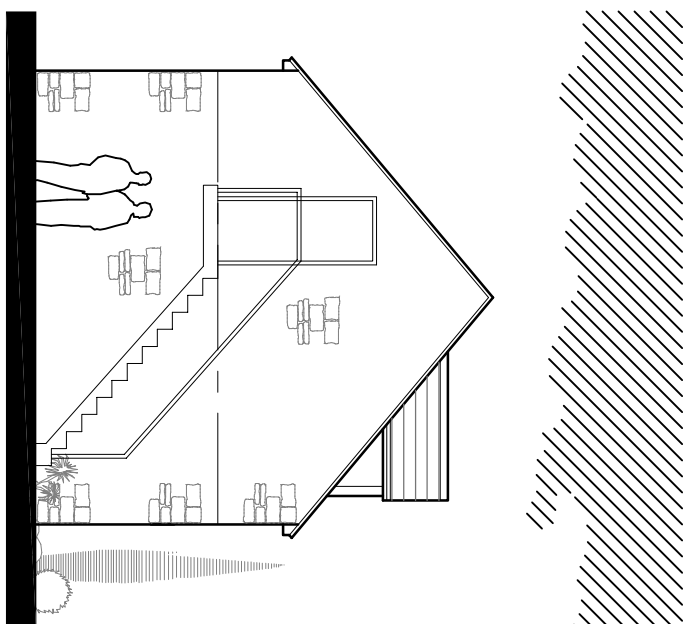

SIDE ELEVATION 1:100

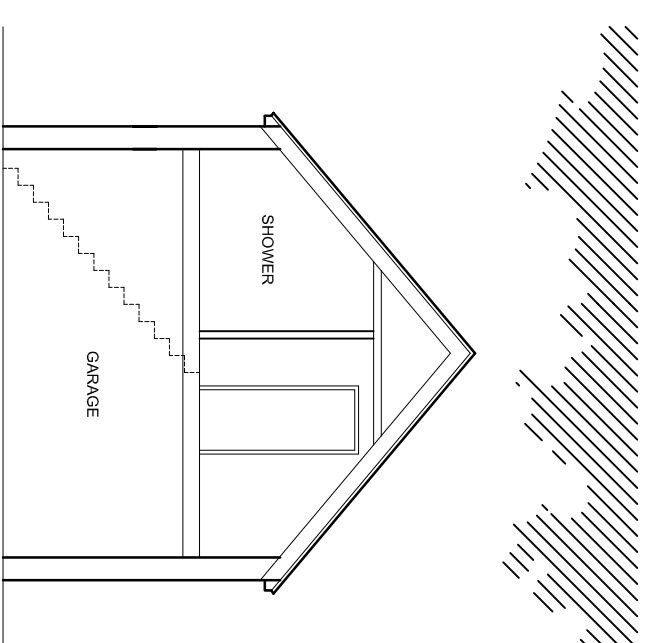

CROSS SECTION 1:100

© This drawing and the building works depicted are the copyright of sr3design. No part of this drawing may be reproduced or transmitted in any form or by any means, electronic, mechanical, photocopying, recording, or by any information storage and retrieval system, without prior written permission from sr3design. No liability will be accepted for inaccuracies made by other persons.

THESE DRAWINGS ARE PREPARED FOR THE PURPOSE OF A PLANNING APPLICATION OR APPROVAL UNDER BUILDING REGULATIONS ONLY AND ARE NOT FOR CONSTRUCTION WORKING.

Survey completed with limited access to certain areas. Where access was limited, estimations had to be made. All dimensions to be checked on site.

The Contractor is to check and verify all building and site information, levels and spot heights at construction points before commencing work. The Contractor is to comply with current Building Regulations, British Standards Specifications, Regulations Party Wall Act, etc. whether or not specifically stated on this drawing. This drawing must be read with and checked against other specialist documentation provided.

C May 22 Further client changes to design.
B April 22 Further client changes to design.
A April 22 Major client changes to design.

THE

duffin

PARTNERSHIP

Construction Projects
Design and Build

PROJECT	
PROPOSED DEVELOPMENT AT FUTHERHOLD, FUTHER OLD GATE, HOLBEACH, SPALDING, PE12 8QE	
DRAWING TITLE	
PROPOSED ELEVATIONS.	
DATE	SCALE
APRIL 2022	SHOWN@A1
PROJECT No:	DRAWING No:
2020-213	11C
THIS DRAWING IS THE PROPERTY OF SR3 DESIGN AND MUST NOT BE COPIED OR REPRODUCED WITHOUT PRIOR WRITTEN CONSENT.	